



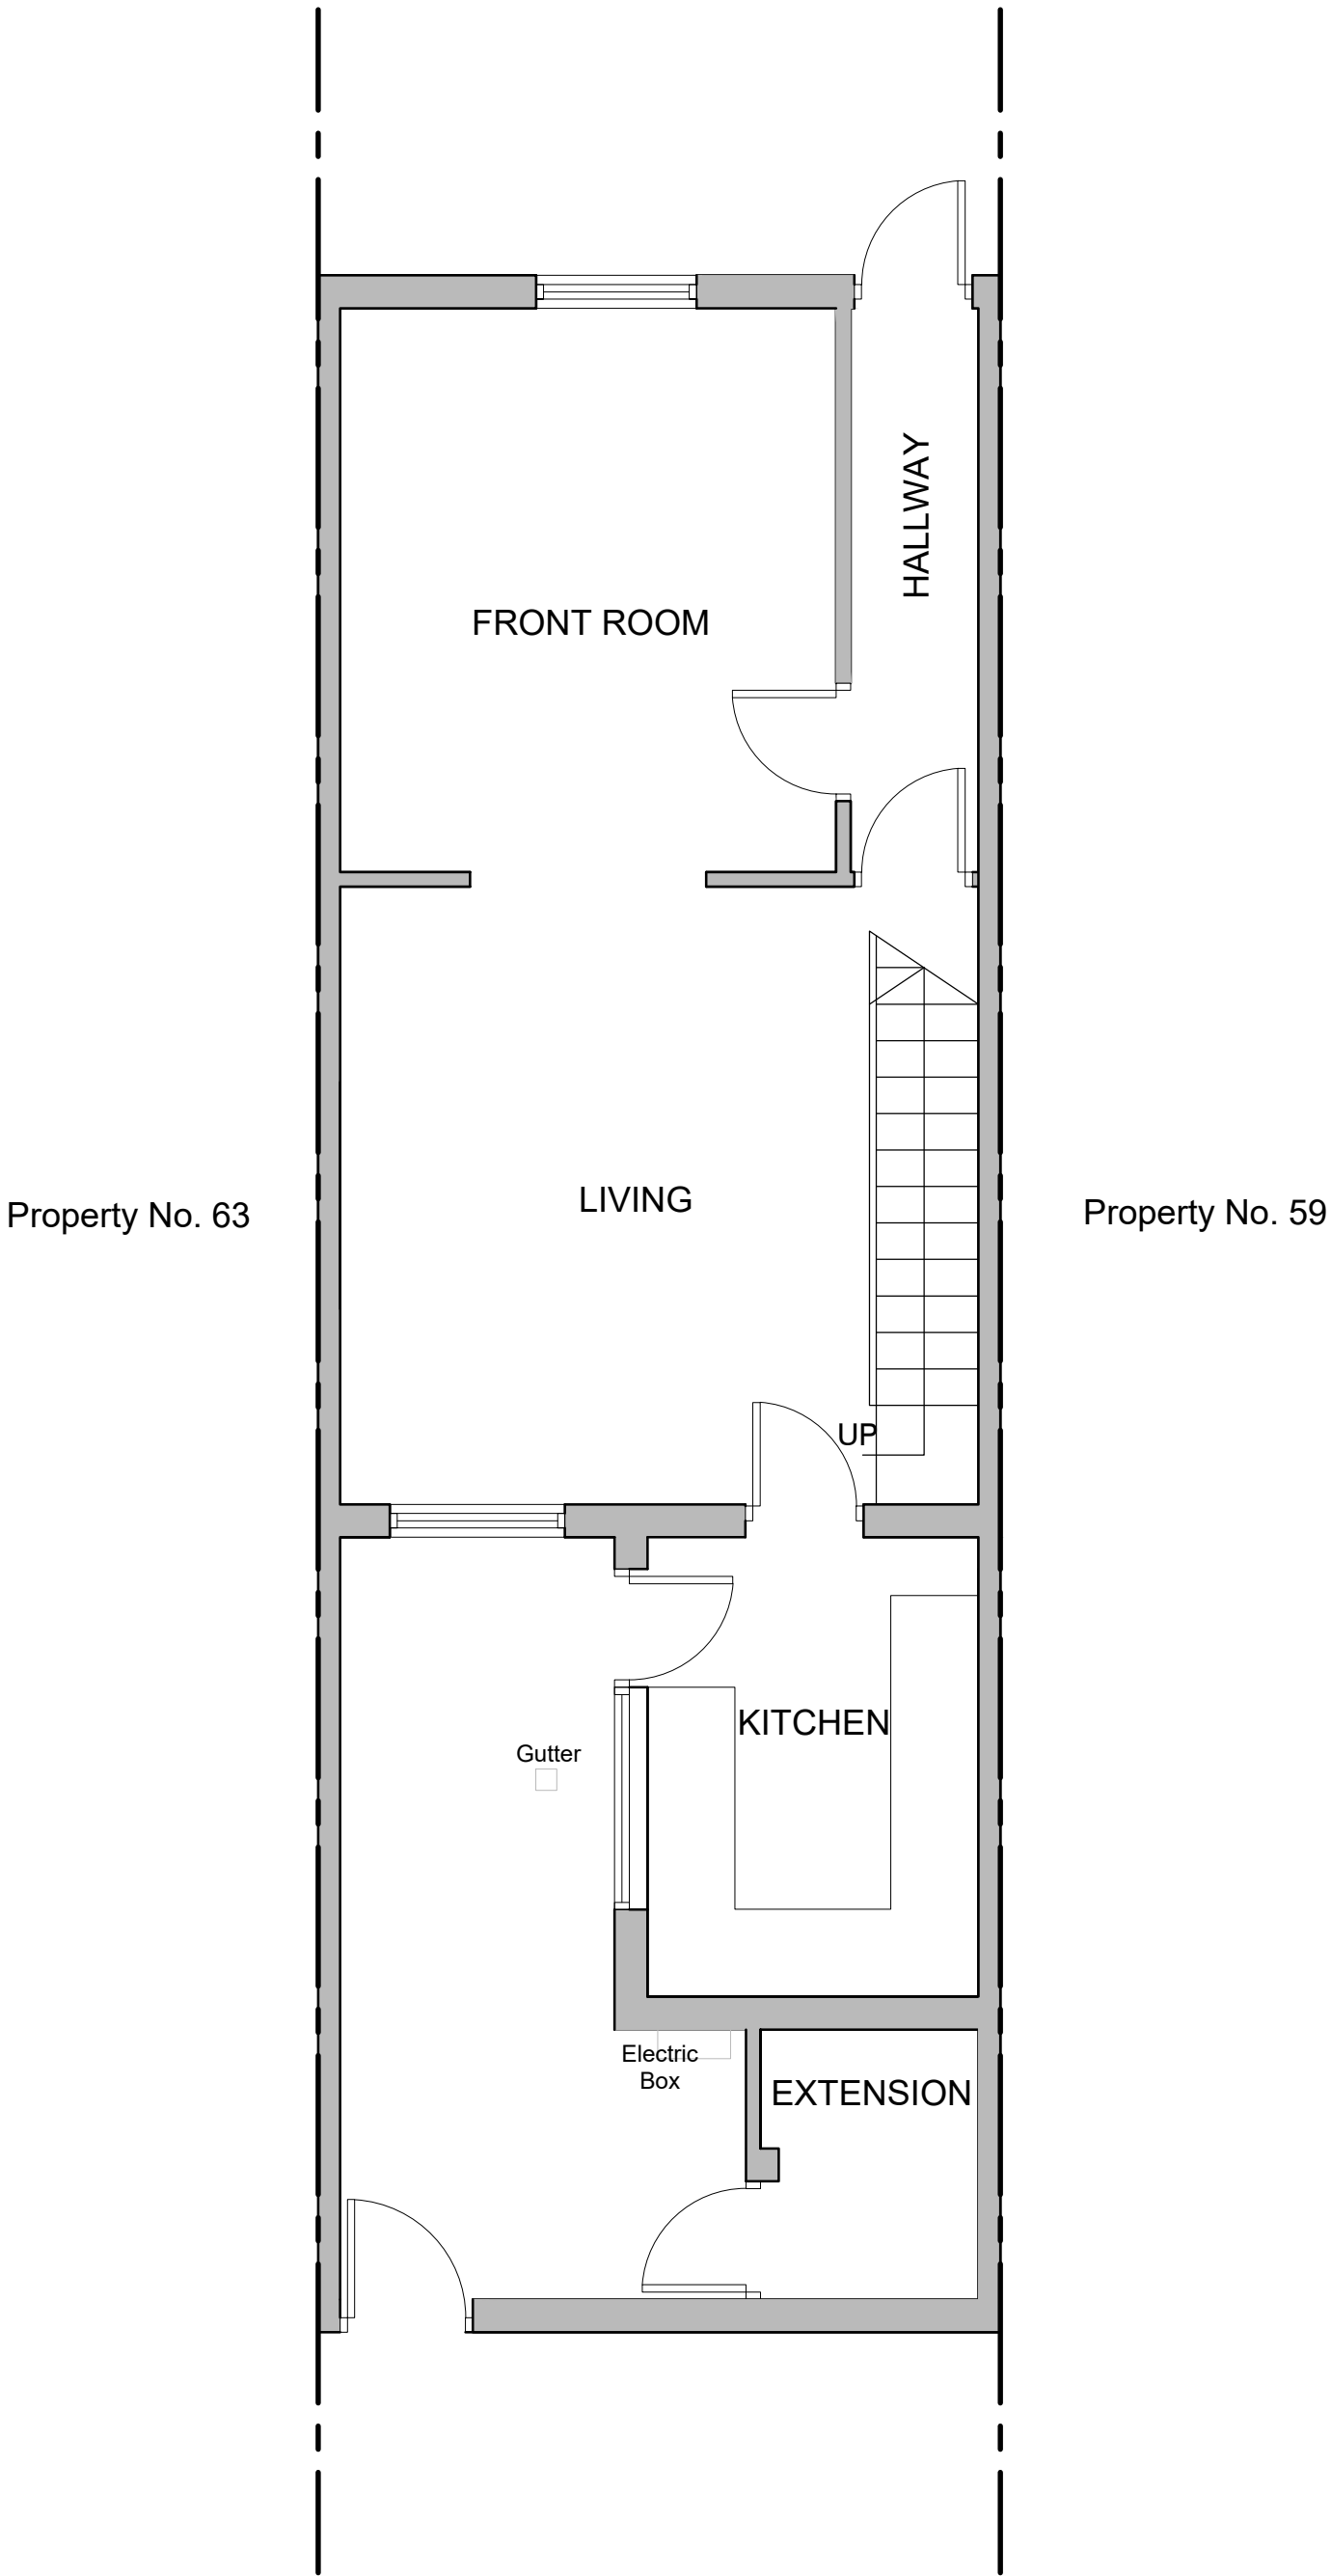

Existing Ground Floor Plan  
scale 1:50

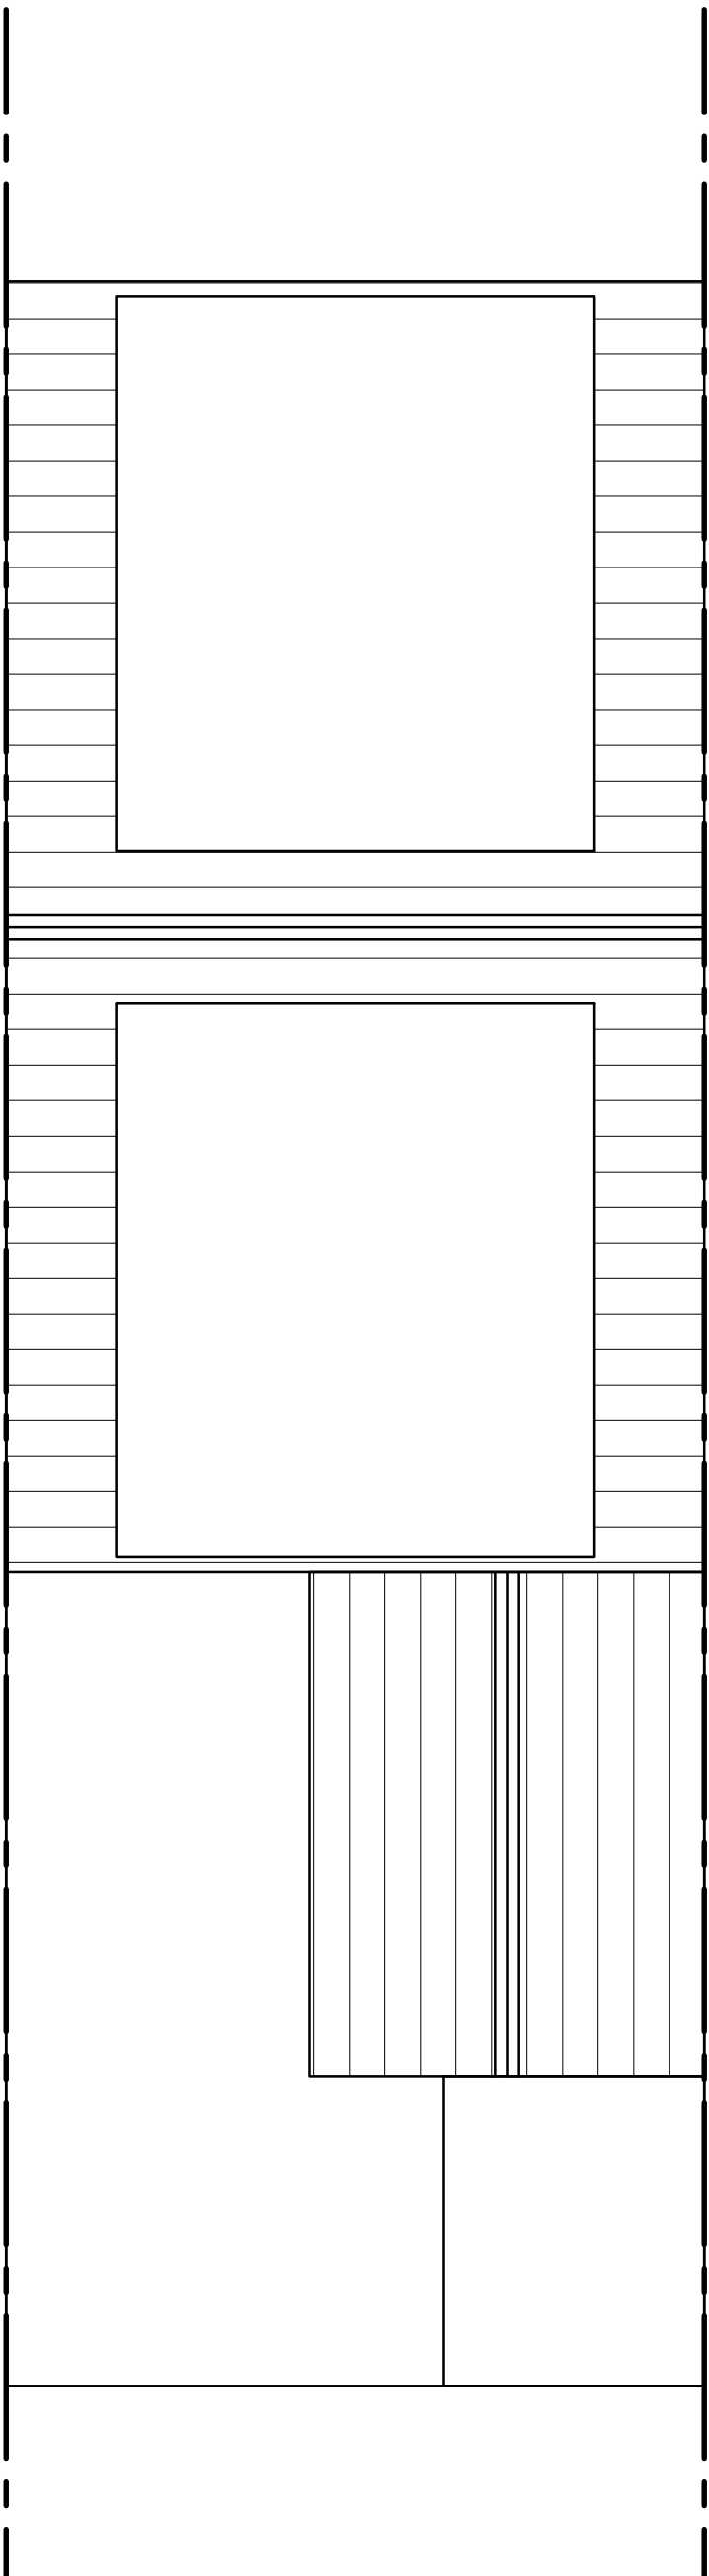

Existing Roof Plan  
scale 1:50

| DRAWING STATUS: |          |                                 | INFORMATION                         |  |  | FOOTPRINT DESIGN |          |  |
|-----------------|----------|---------------------------------|-------------------------------------|--|--|------------------|----------|--|
| REVISION        | DATE     | DESCRIPTION                     | CLIENT: AMIR MUSHTAQ                |  |  | SCALE:           | DATE:    |  |
| A               | 24.04.24 | Included the Existing Roof Plan | PROJECT: 61 EXETER STREET, ROCHDALE |  |  | 1:50@A1          | 09.04.24 |  |
|                 |          |                                 | DRAWING TITLE: EXISTING PLANS       |  |  |                  |          |  |
|                 |          |                                 | DRAWING NO: A118_L(61)003           |  |  |                  |          |  |