




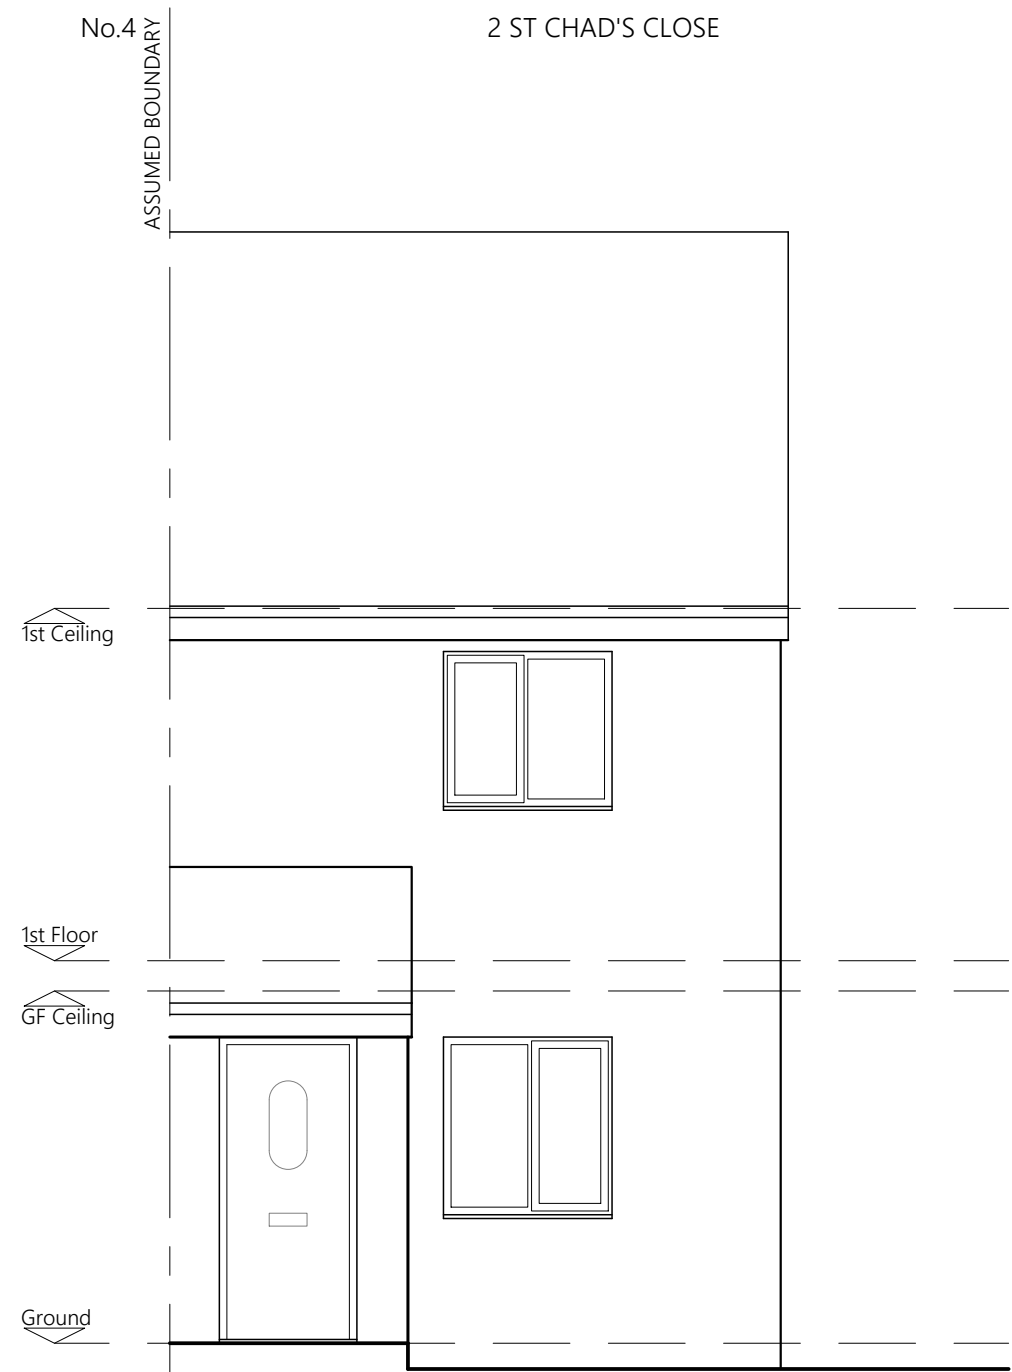


PROPOSED FRONT ELEVATION - NO CHANGE

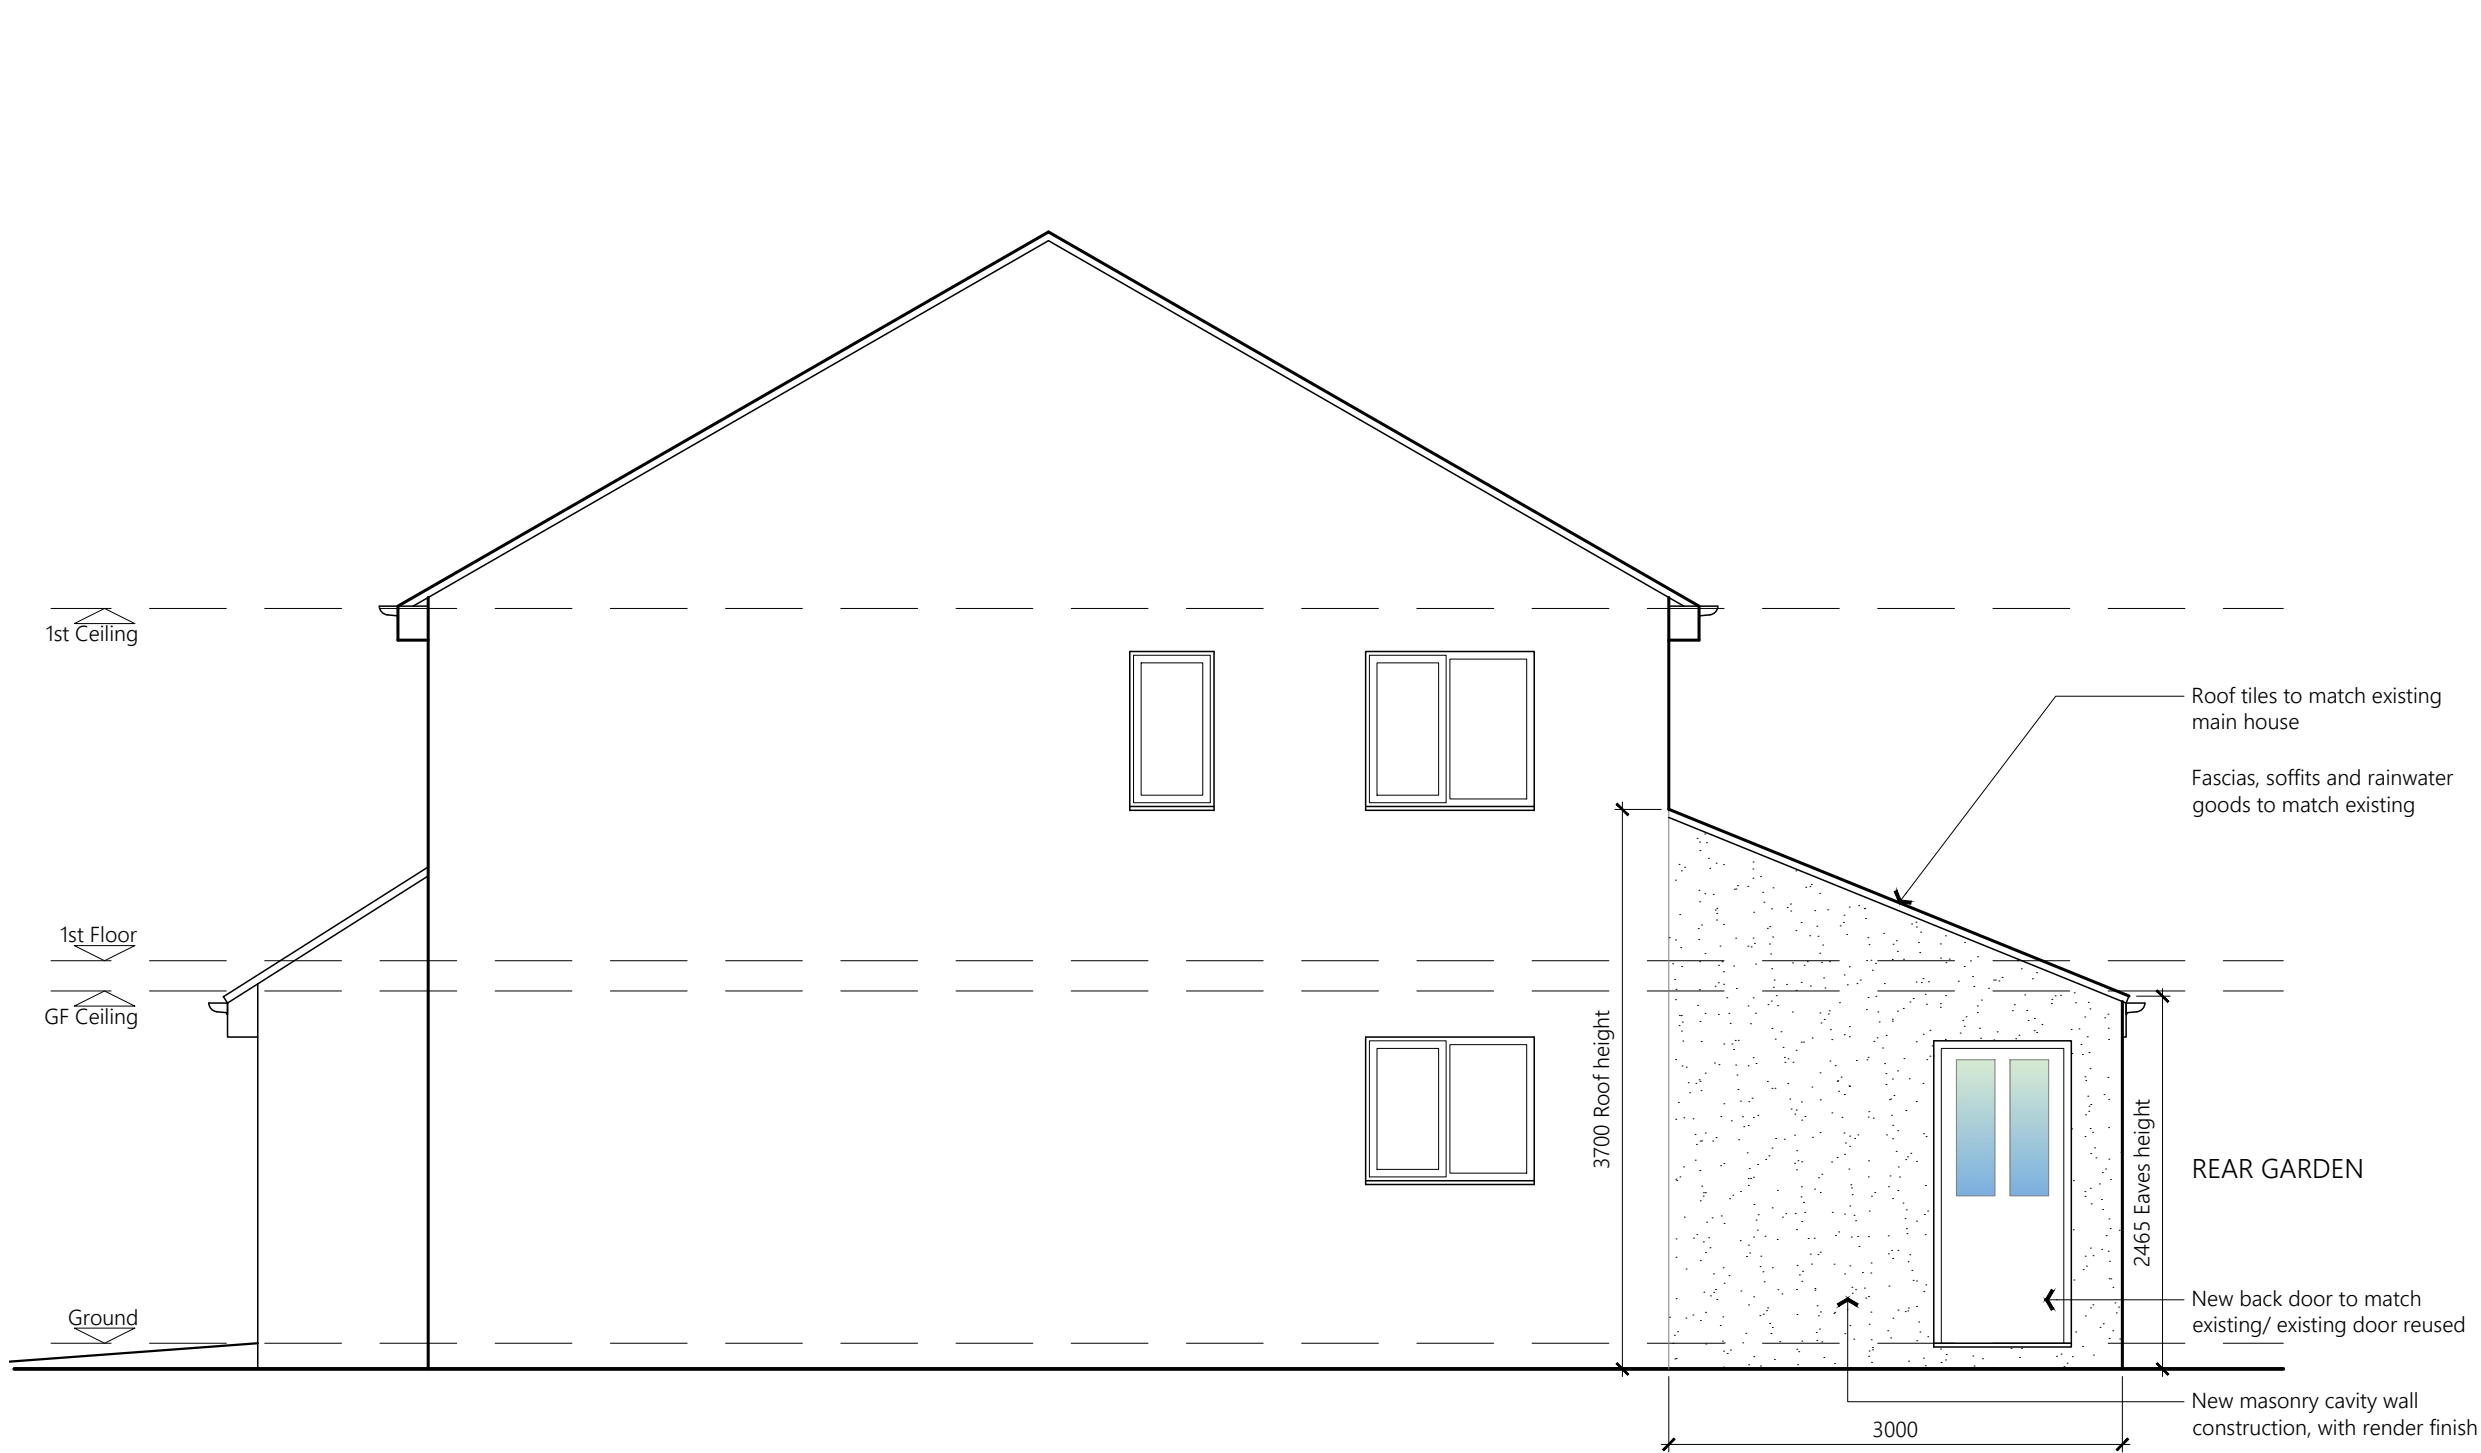


PROPOSED SIDE ELEVATION

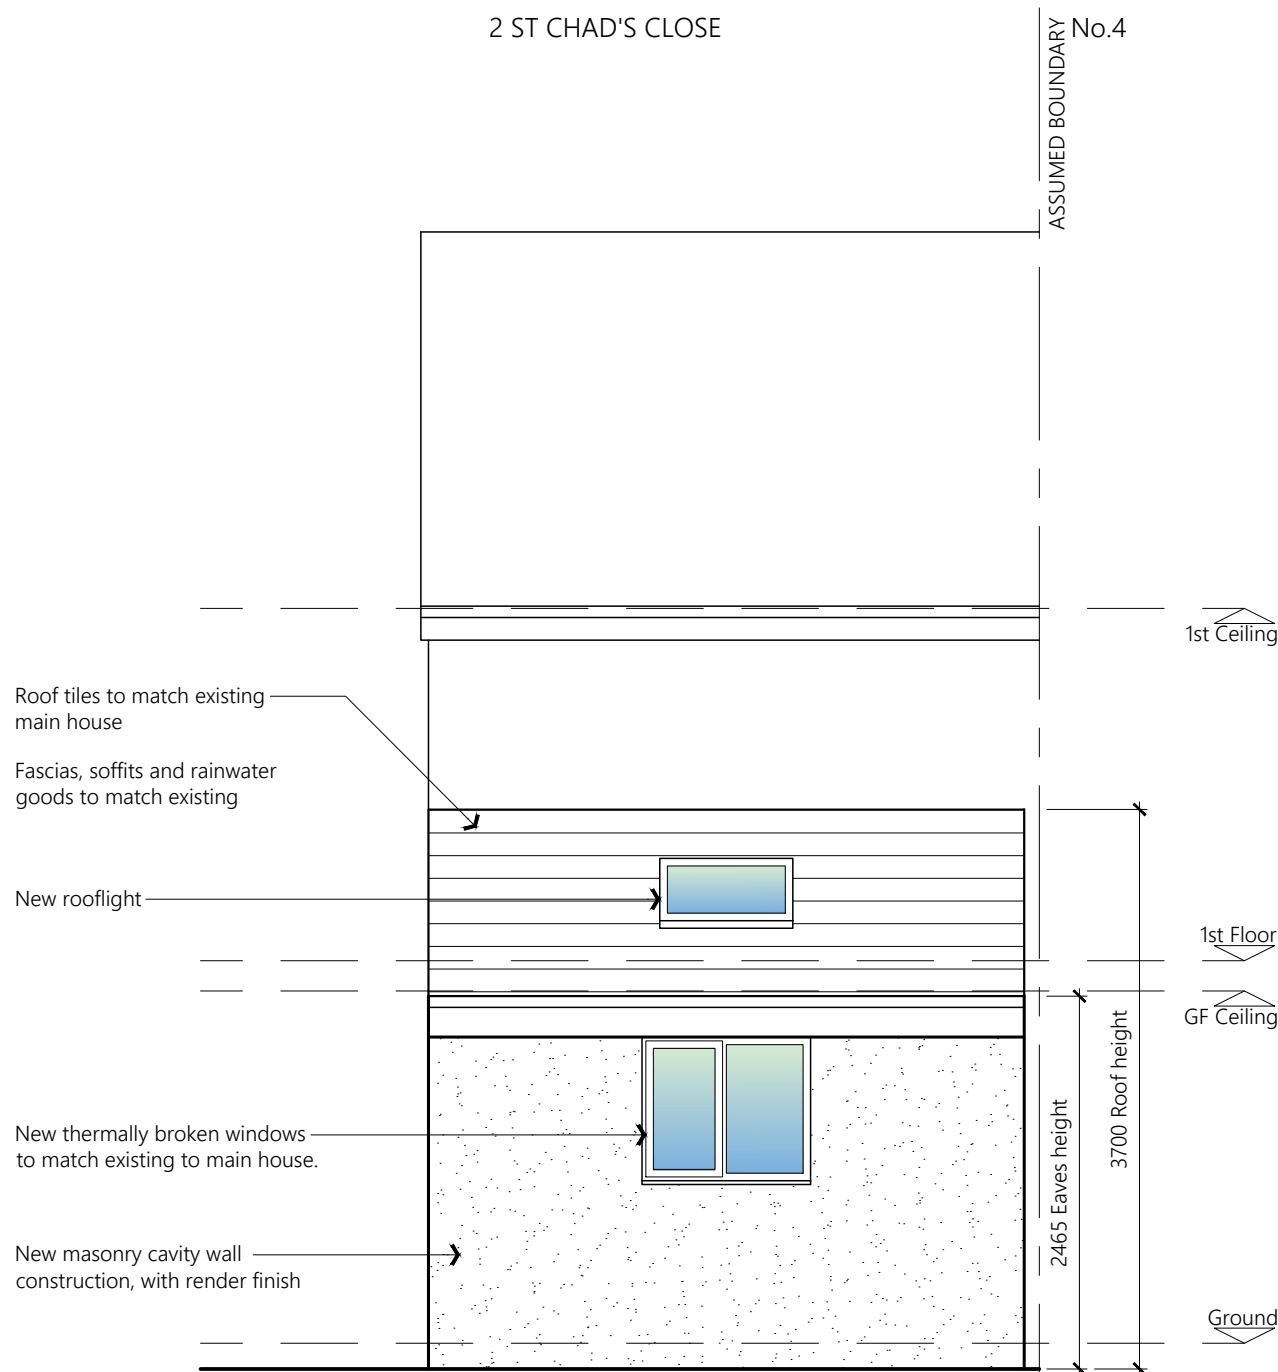


PROPOSED REAR ELEVATION

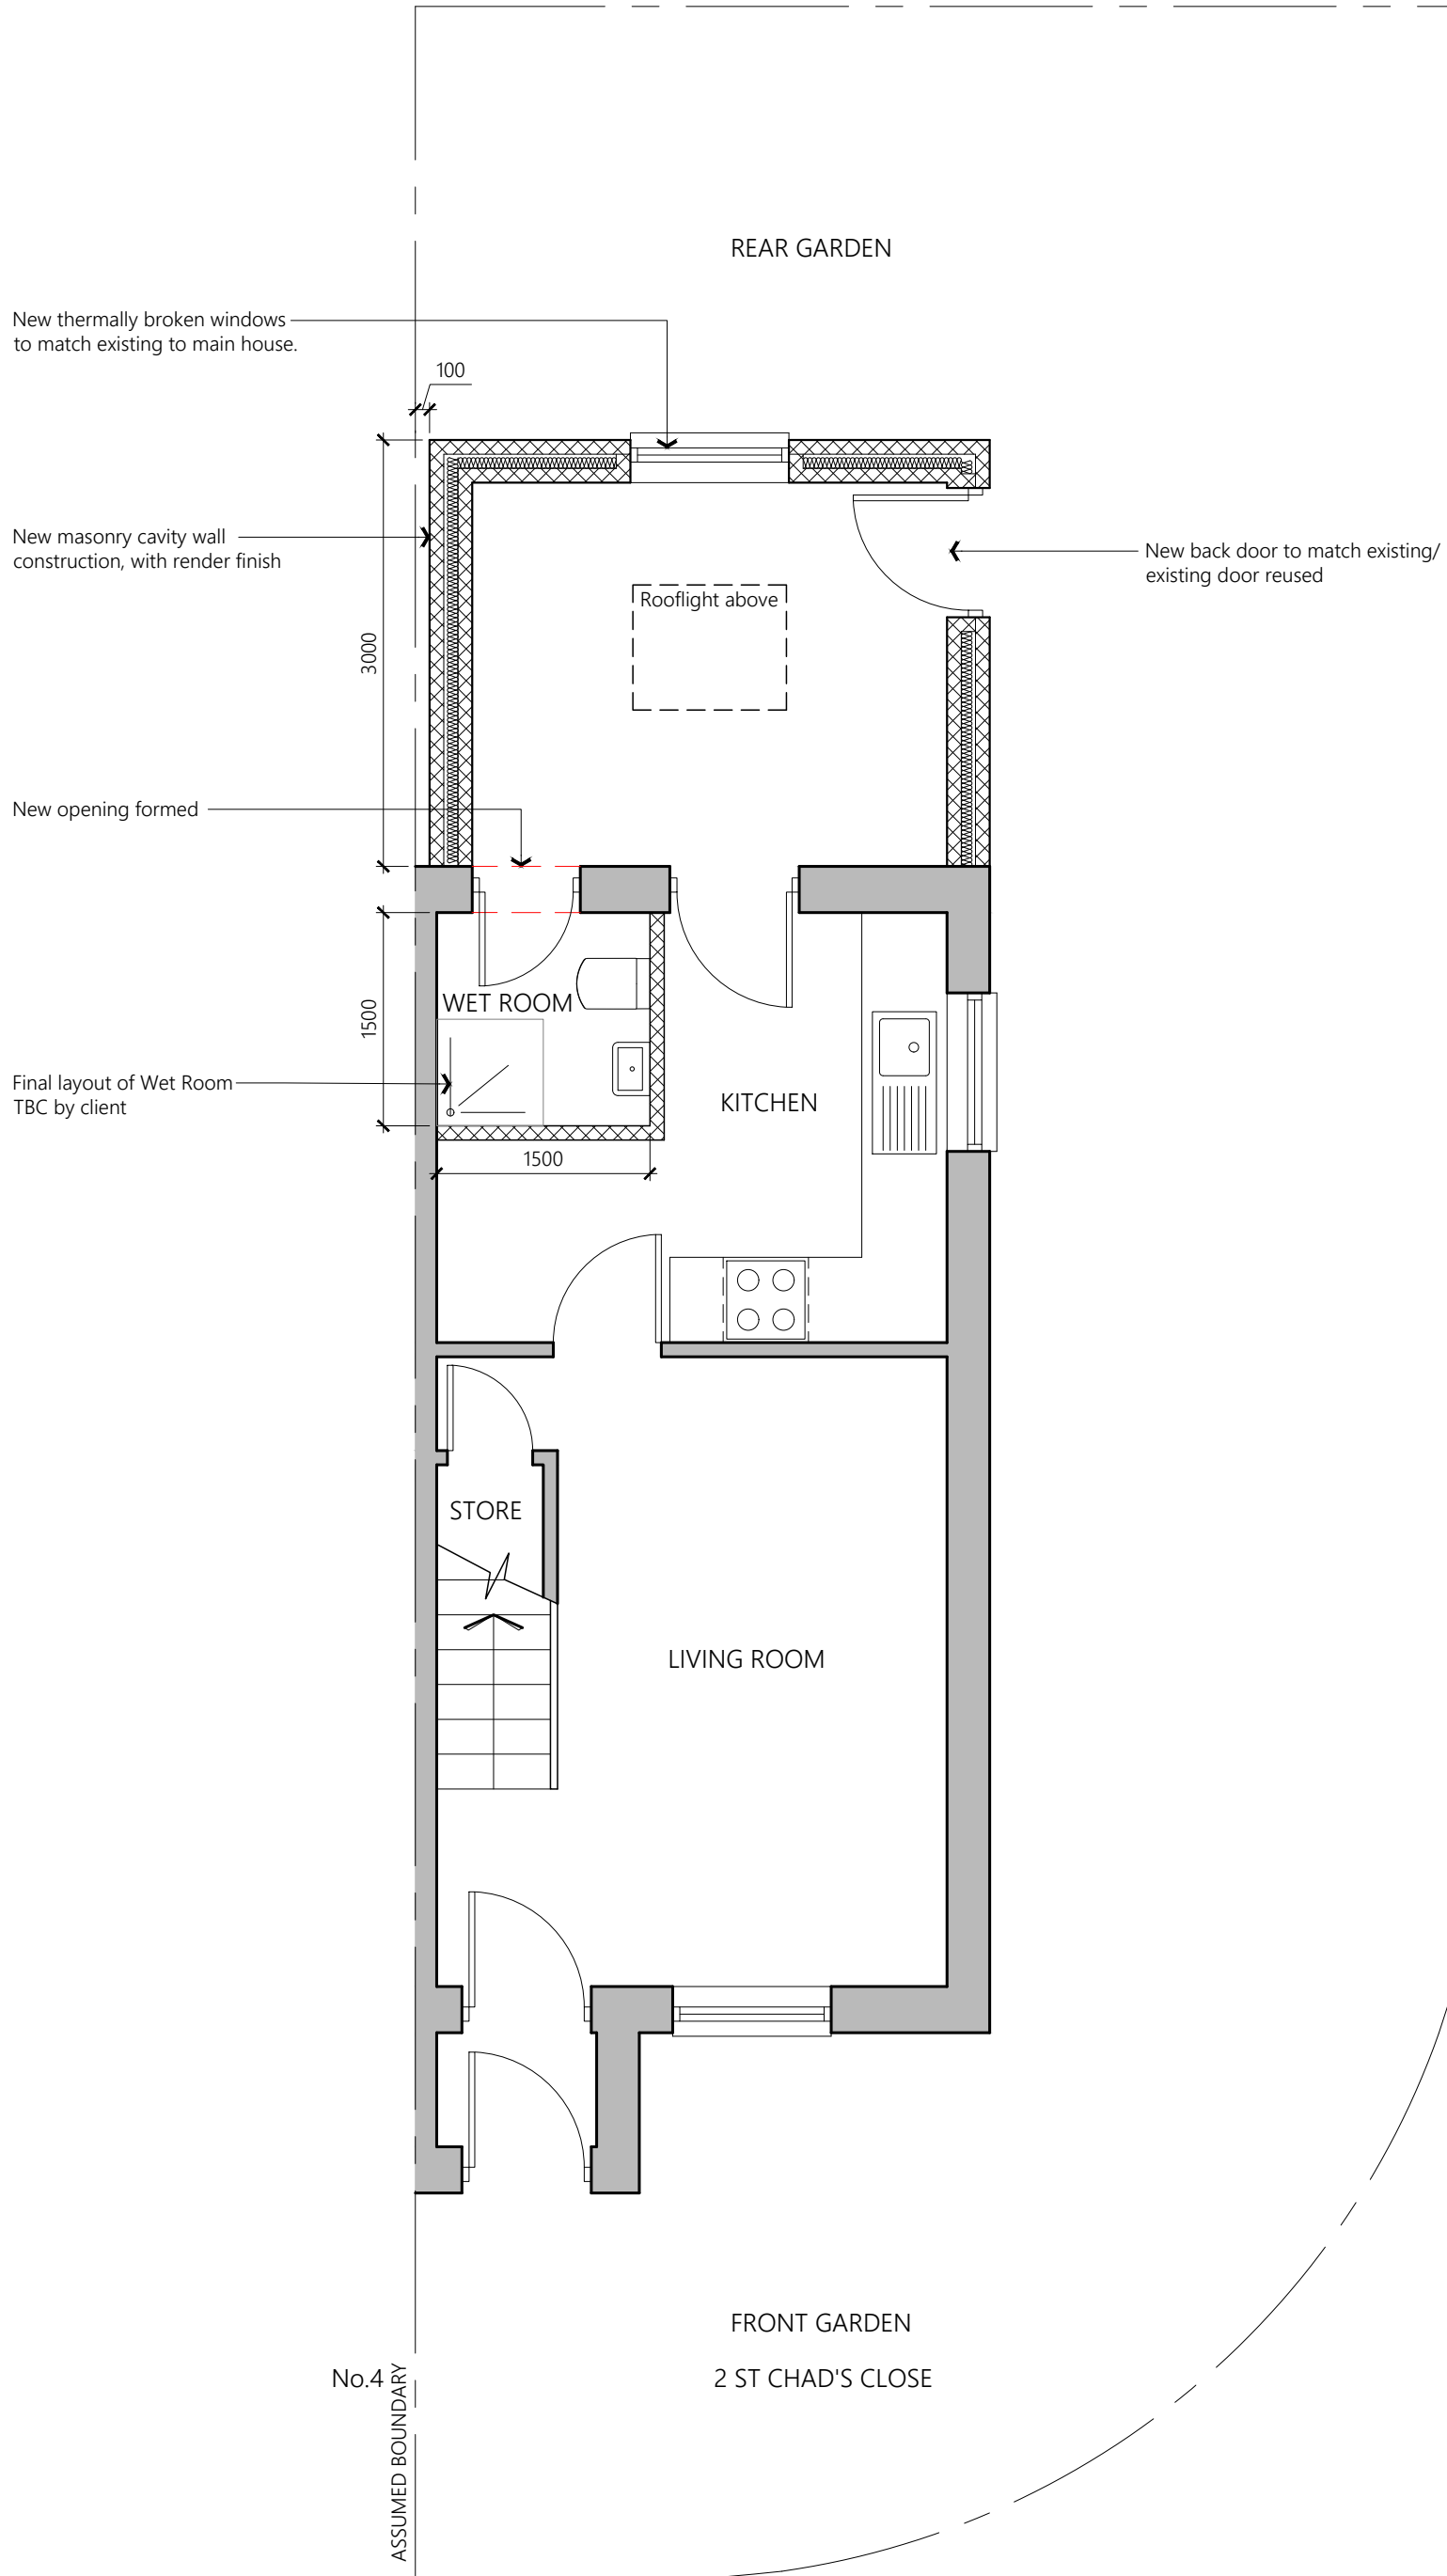

PROPOSED GROUND FLOOR

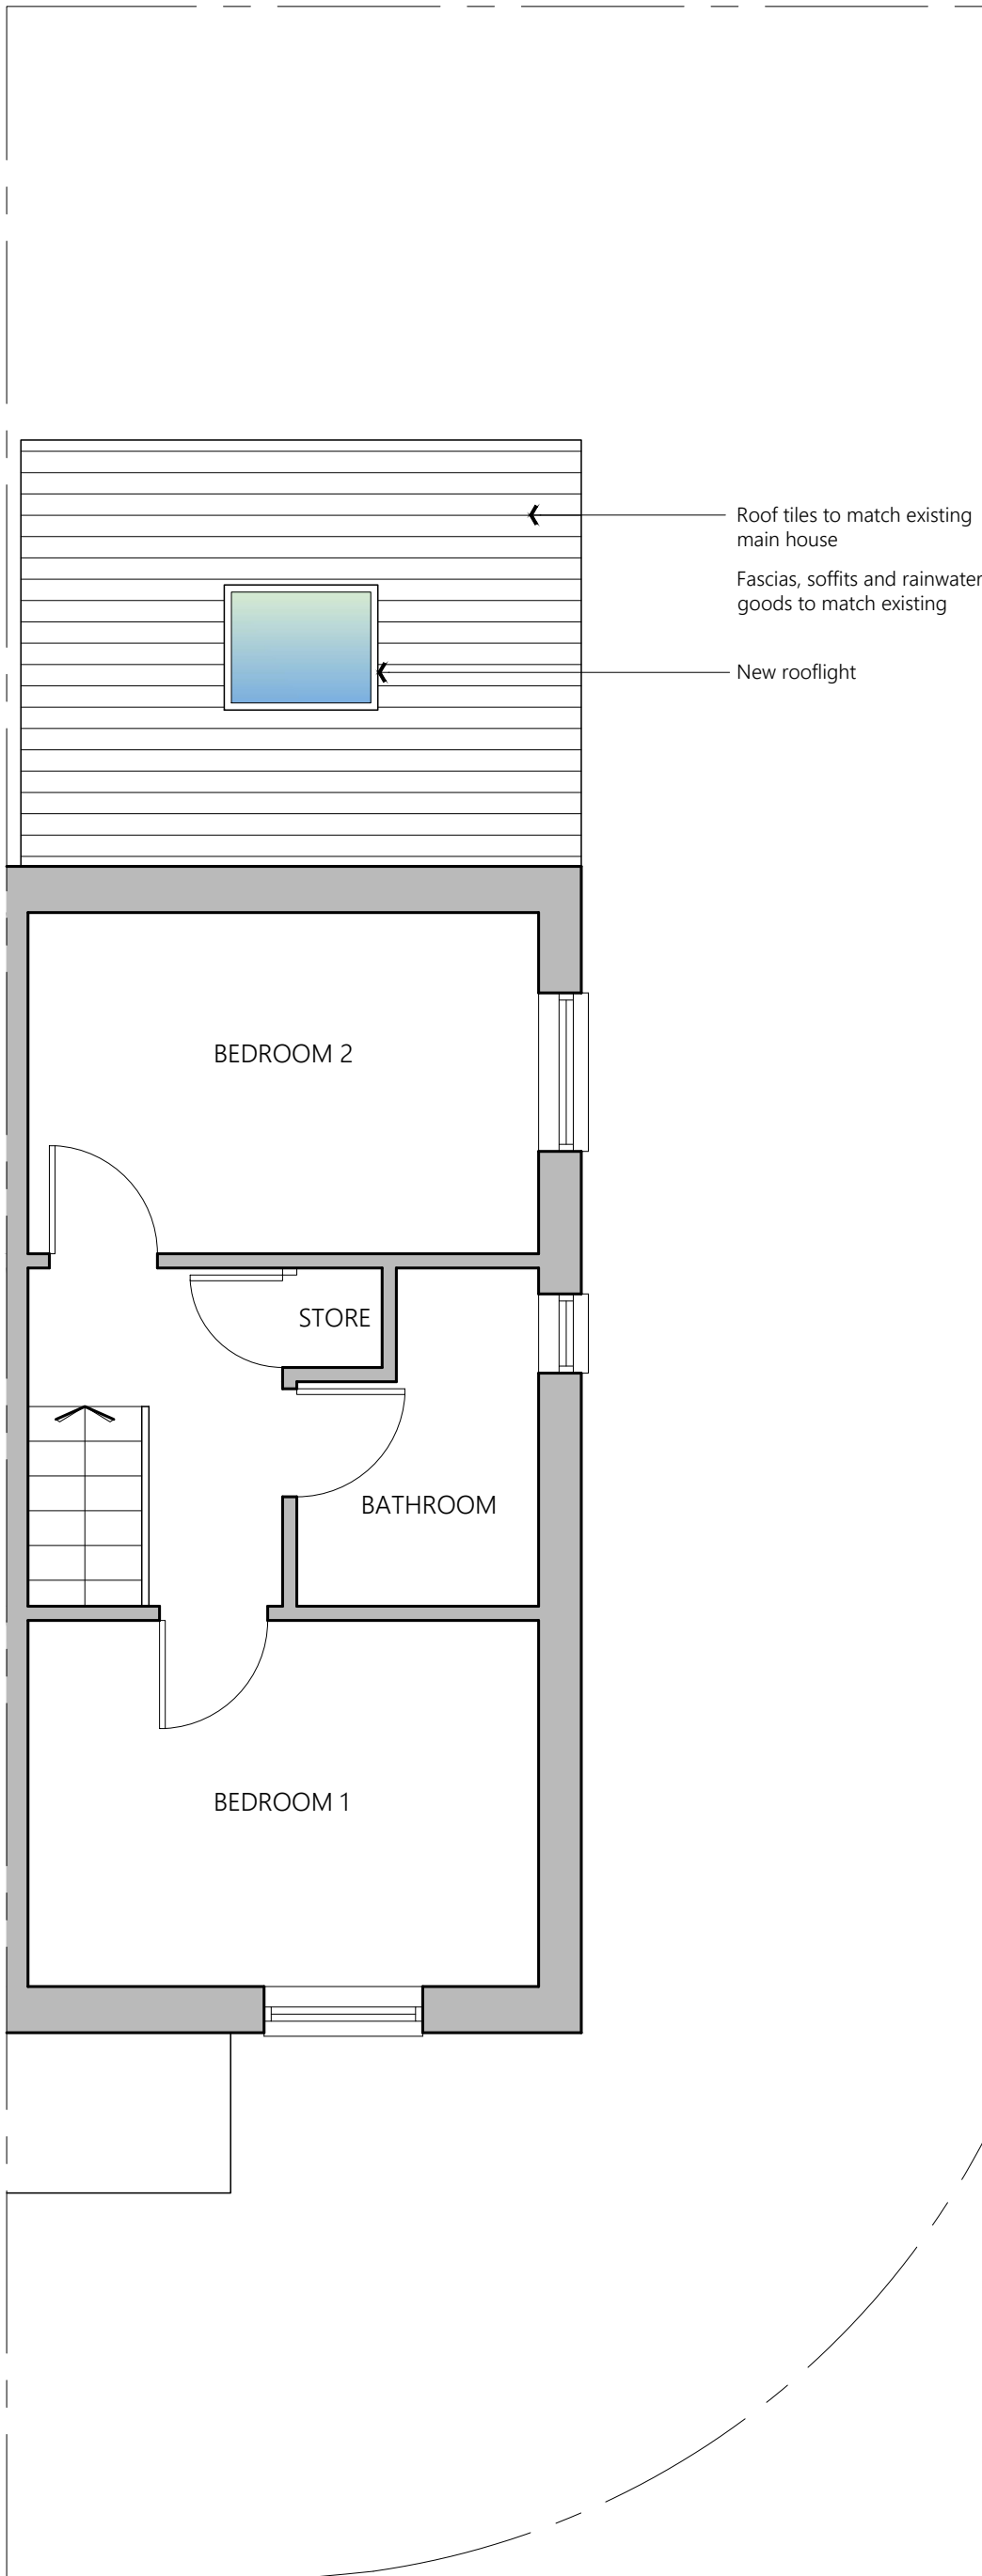

PROPOSED FIRST FLOOR PLAN

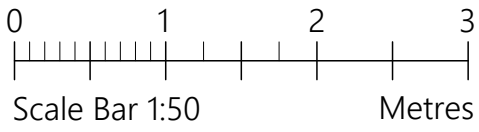

PROJECT	2 St Chad's Close Rochdale OL16 1FG		
CLIENT	Mr & Mrs Evans		
STATUS	Information		
DRAWING	Proposed Plans & Elevations		
DWG No.	2234-003	REV	
SCALE	1:50@A1	DATE	Dec '22
		website: www.agbcad.co.uk	
		email: info@agbcad.co.uk	
		telephone: 07912 090 125	
		DO NOT SCALE FROM THIS DRAWING	