



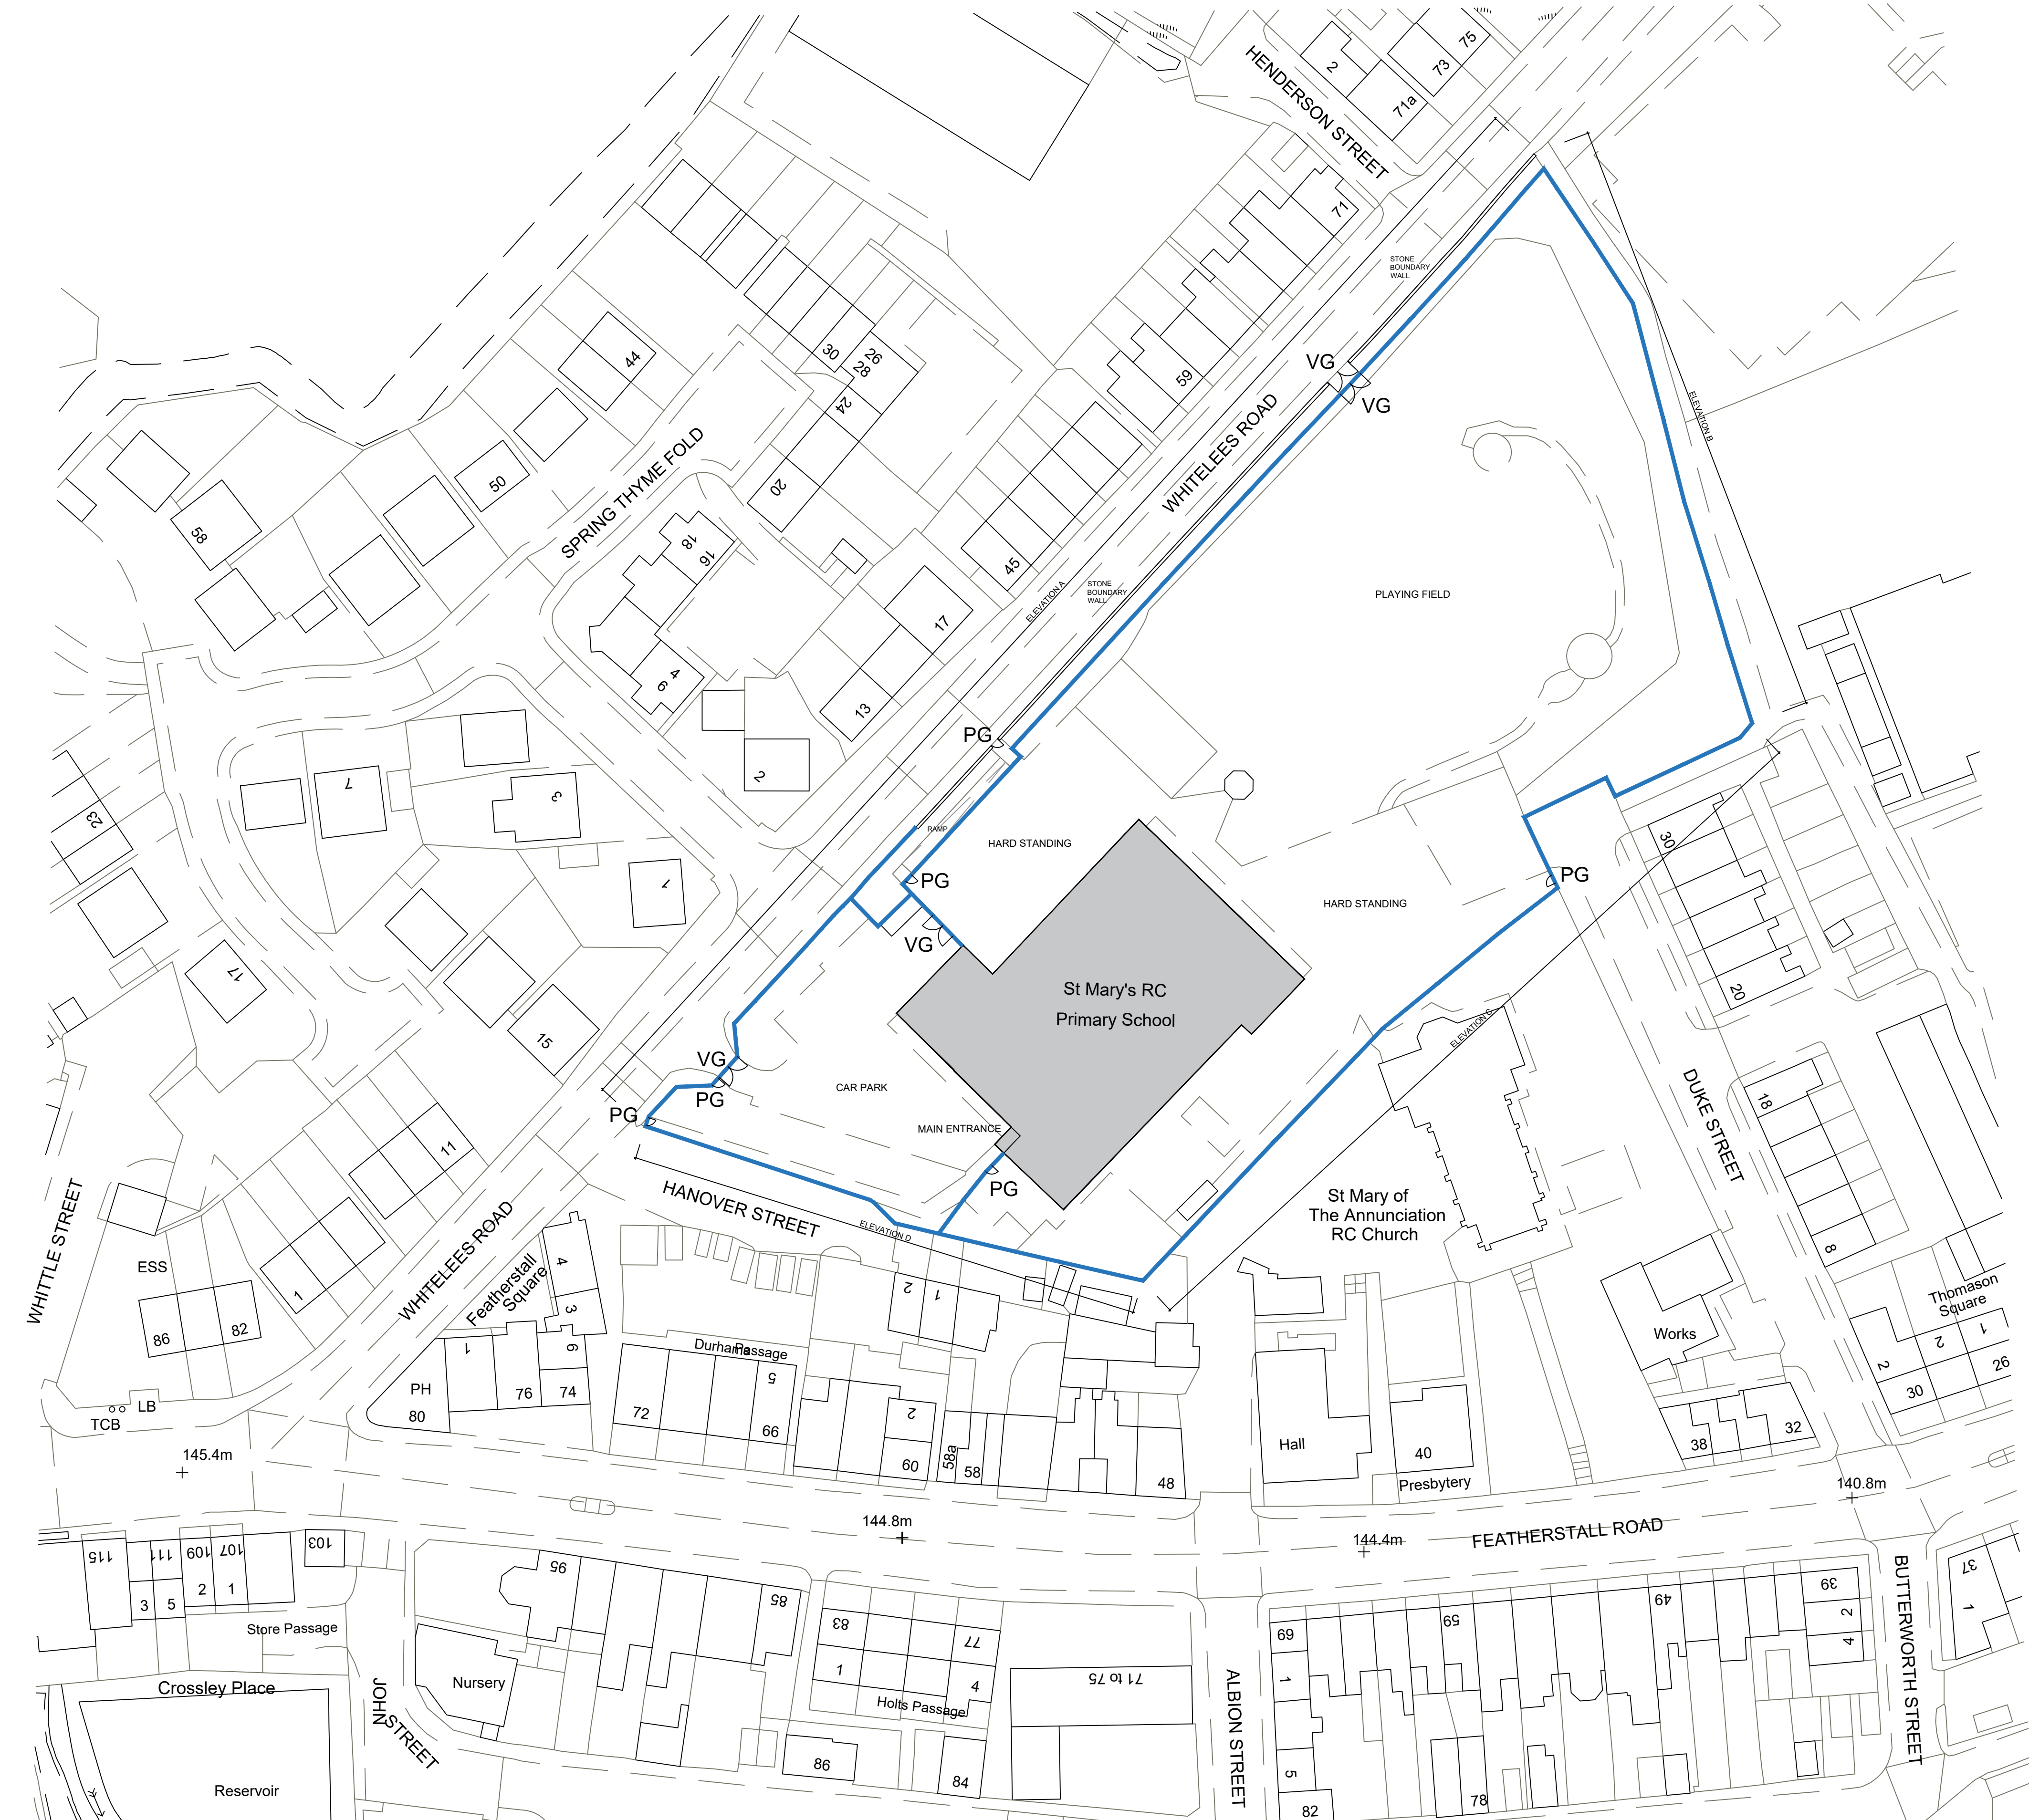

Site Plan as Existing
Scale: 1:500

KEY

- Indicates line of existing boundary fencing
- PG Existing pedestrian access gate
- VG Existing double leaf vehicular access gate

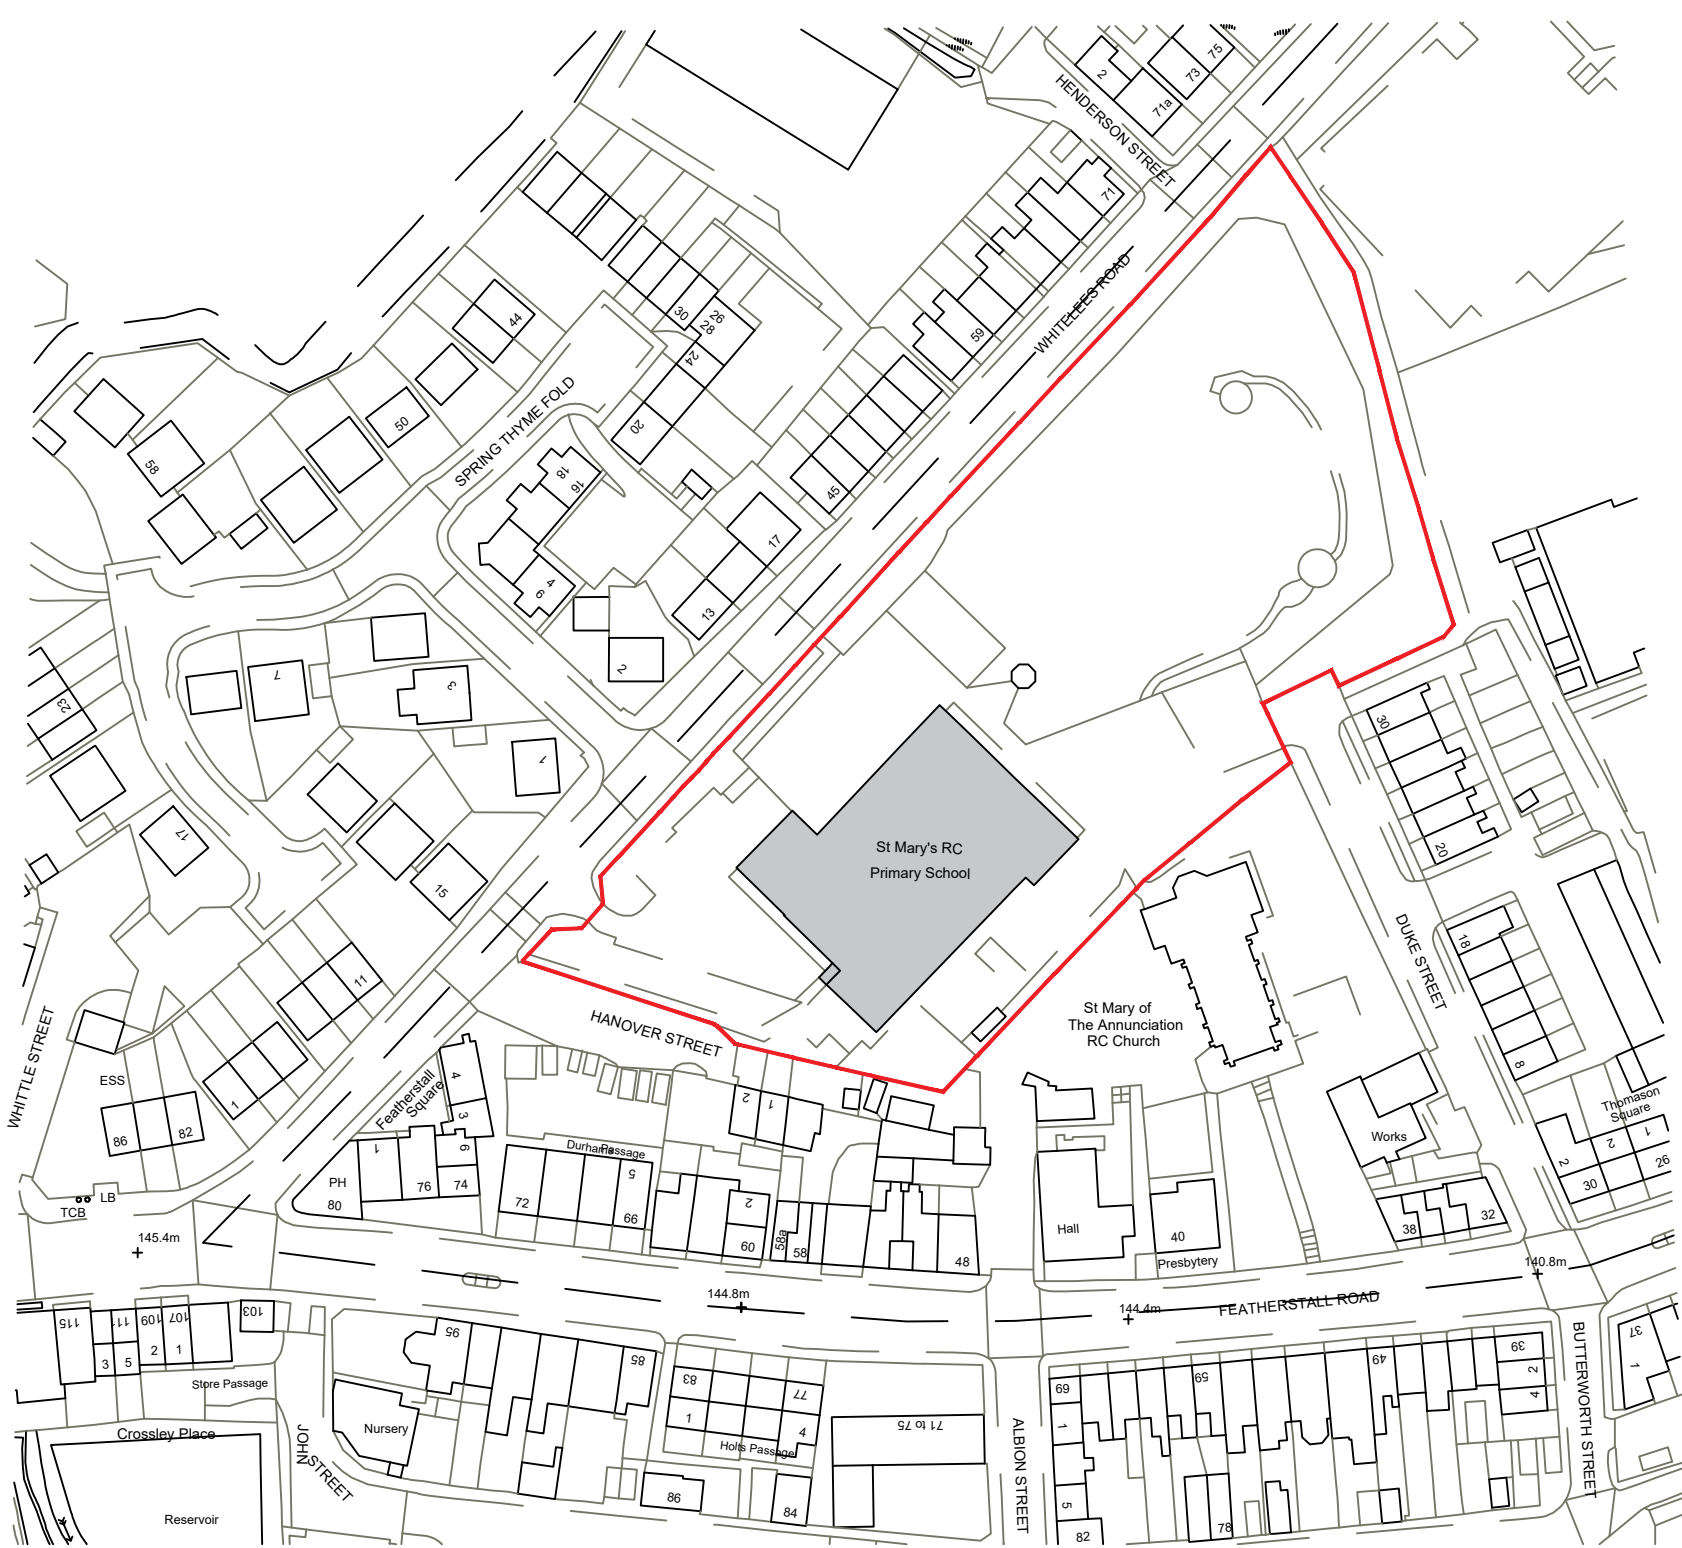

Location Plan
Scale: 1:1250

PLANNING

No.	Date	Description	Issued by
-----	------	-------------	-----------

St. Mary's R.C. Primary School,
Whitelees Road,
Littleborough

Boundary Fencing Improvements

Site Plan as Existing and
Location Plan

Project number	317-11	P-01
Date	29.03.2023	
Drawn by	DM	
Checked by	OL3	Scale @ A0 As indicated