




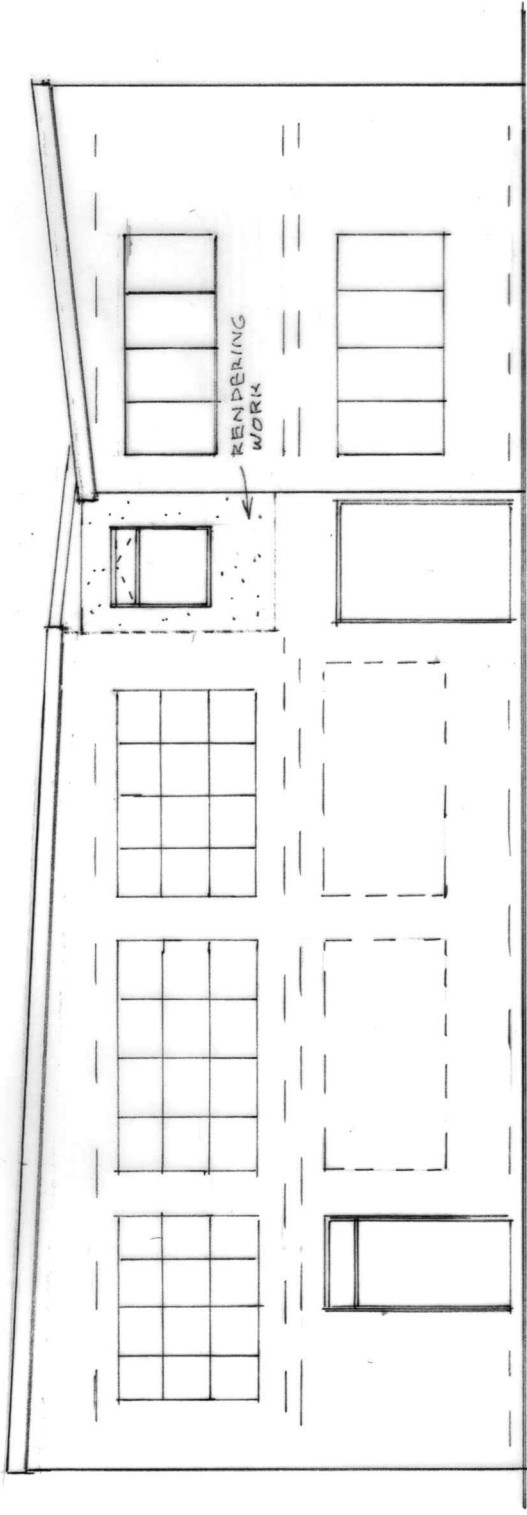


FRONT ELEVATION
AFTER

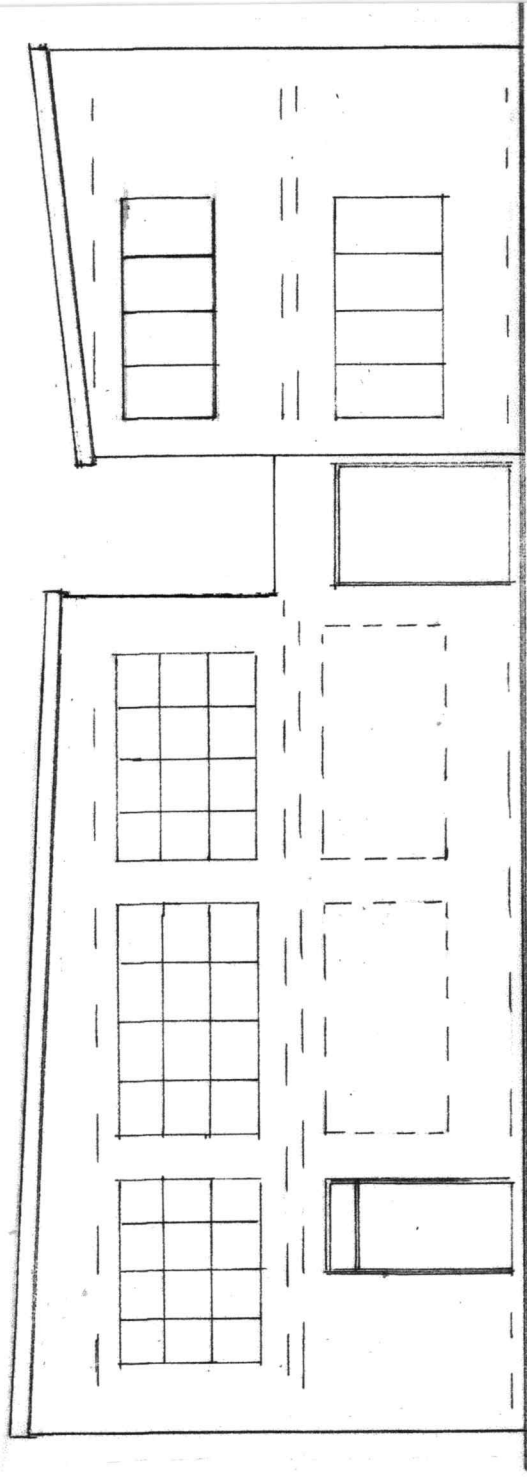

FRONT ELEVATION
(BEFORE)

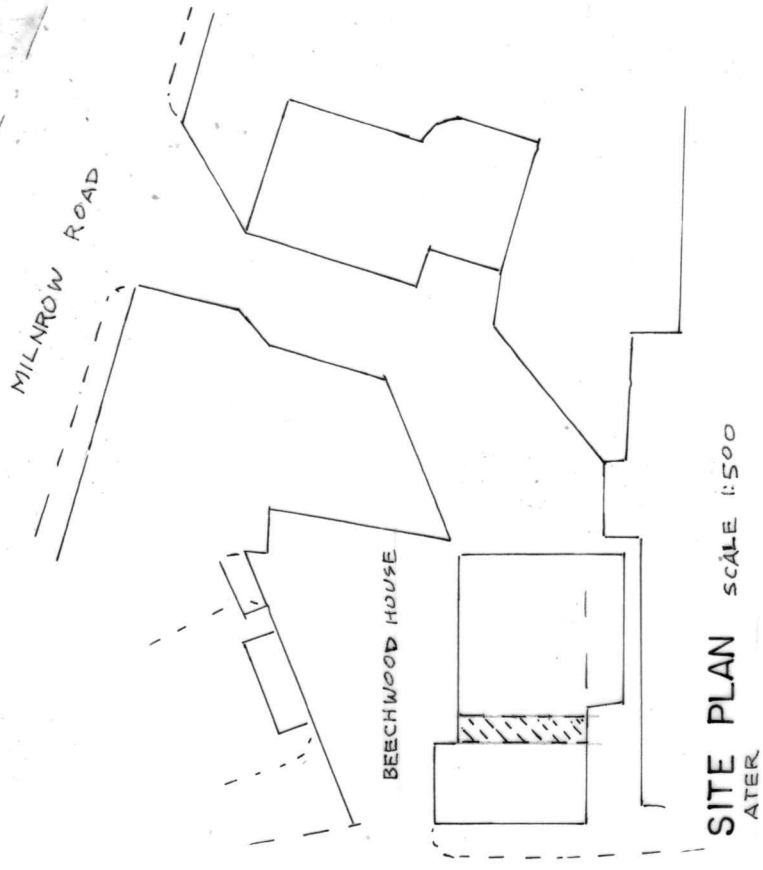

SITE PLAN
AFTER
SCALE 1:500

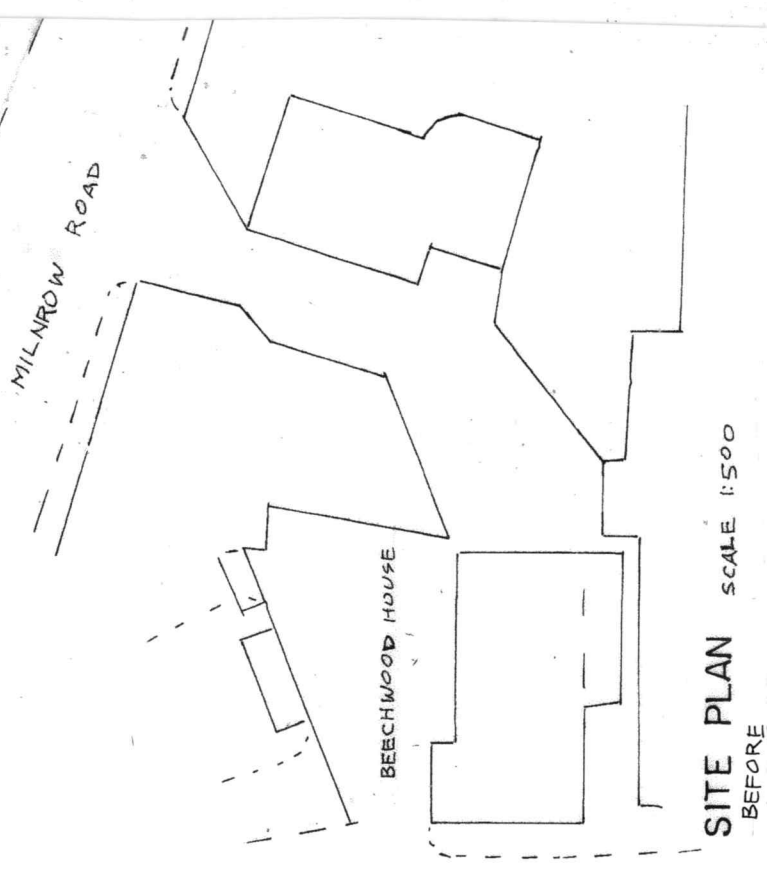

SITE PLAN
BEFORE
SCALE 1:500

BUILDING DESIGN SERVICES

M. FAROOQ

6 Stock Close, Shawclough, Rochdale OL12 6BB

Tel: 01706 712231 Mob: 07967605763

RETROSPECTIVE APPLICATION FOR THE FIRST FLOOR
EXTENSION TO EXISTING BUILDING AT
BEECHWOOD HOUSE MILNROW ROAD ROCHDALE OL16 2AA

For: Mr MUNIR AHMED

Elevation

Scale 1:100

2016/3