


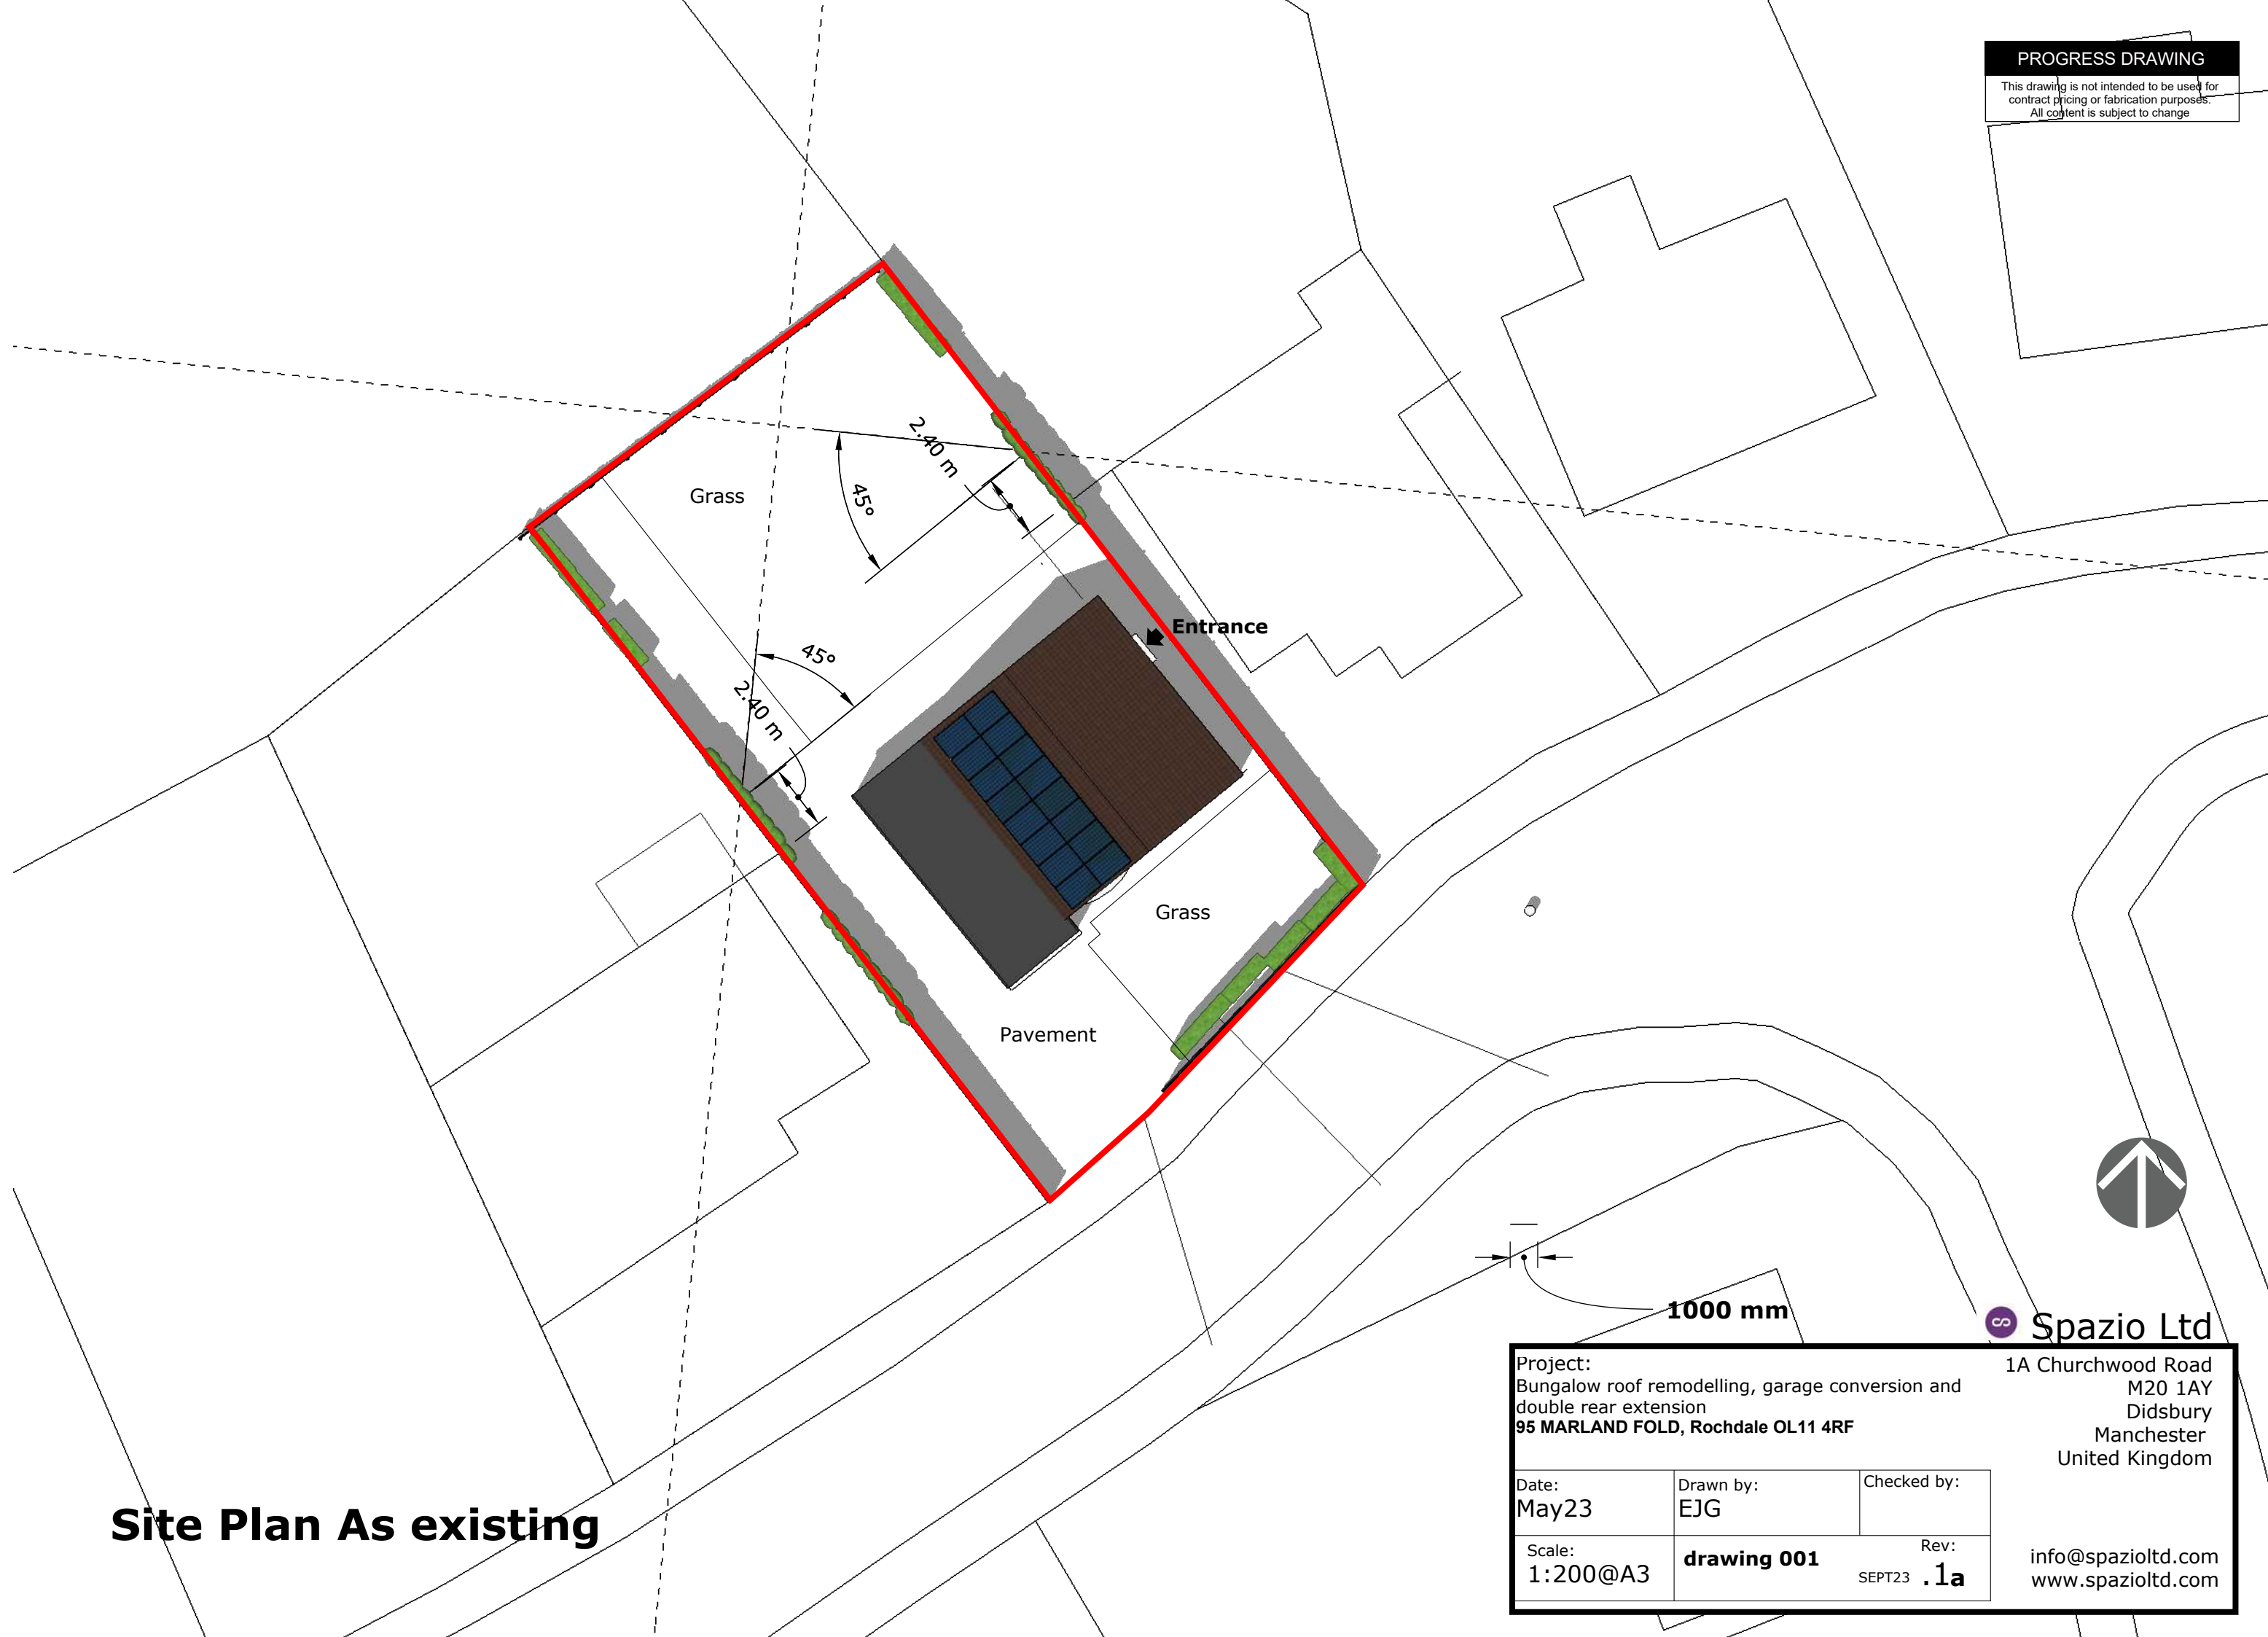

Site Plan As existing

**Spazio Ltd**
1A Churchwood Road
M20 1AY
Didsbury
Manchester
United Kingdom

info@spazioltd.com
www.spazioltd.com

Project: Bungalow roof remodelling, garage conversion and double rear extension 95 MARLAND FOLD, Rochdale OL11 4RF		
Date: May23	Drawn by: EJG	Checked by:
Scale: 1:200@A3	drawing 001	Rev: SEPT23 .1a