
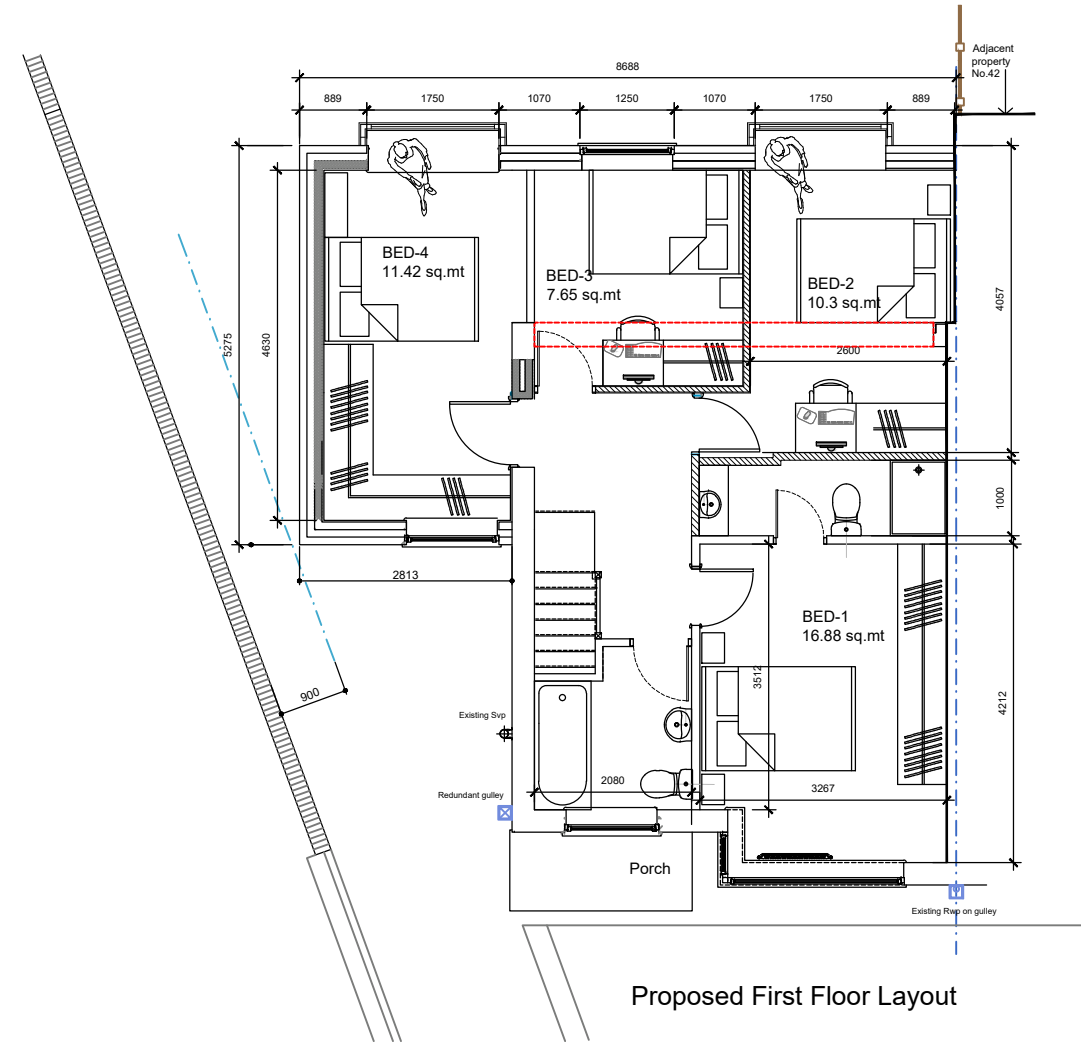


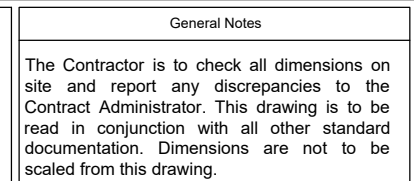

P1	PLANNING ISSUE	31.05.24
No.	Revision /Issue	Date

RUBEEN KADRI
ARCHITECTURAL DESIGN STUDIO
07767935960
rubeenk@yahoo.com

Project Name and Address : 44 PARSON DRIVE M24 5DH FIRST FLOOR REAR AND SIDE EXTENSION
Client : ANDREW HOLMES

Title :
PROPOSED FLOOR PLANS

Project No : 2023 _G131	Drawn by : AG
Date : 12.12.23	Drawing No: PL-003
Scale : 1:100@A3	Revision P1