



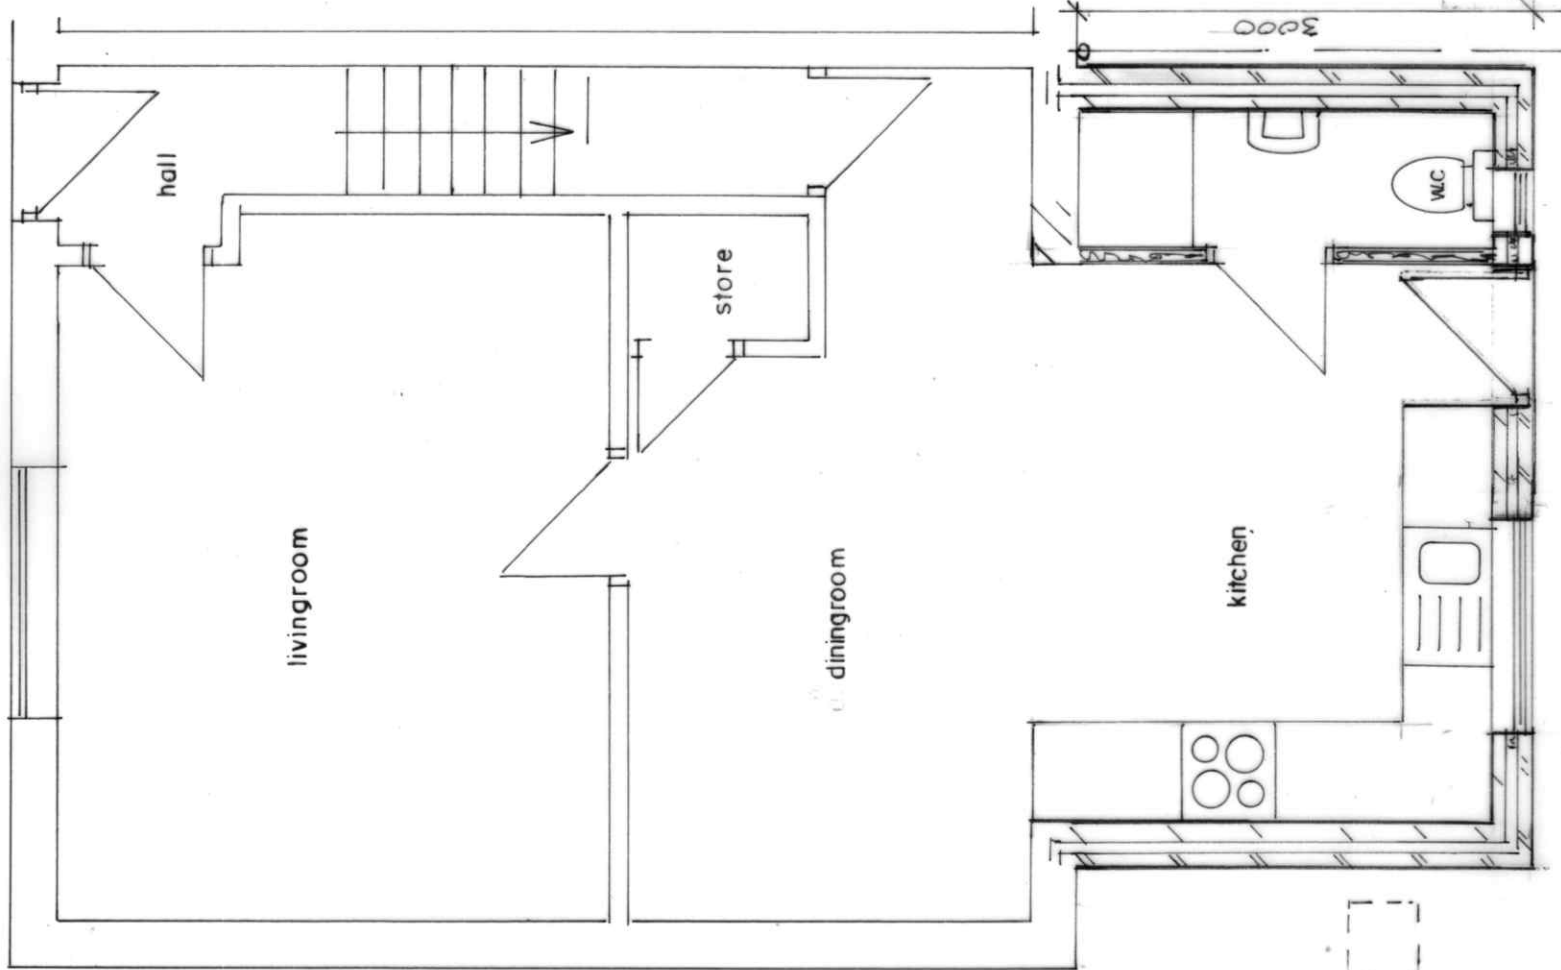


GROUND FLOOR PLAN
(PROPOSED)

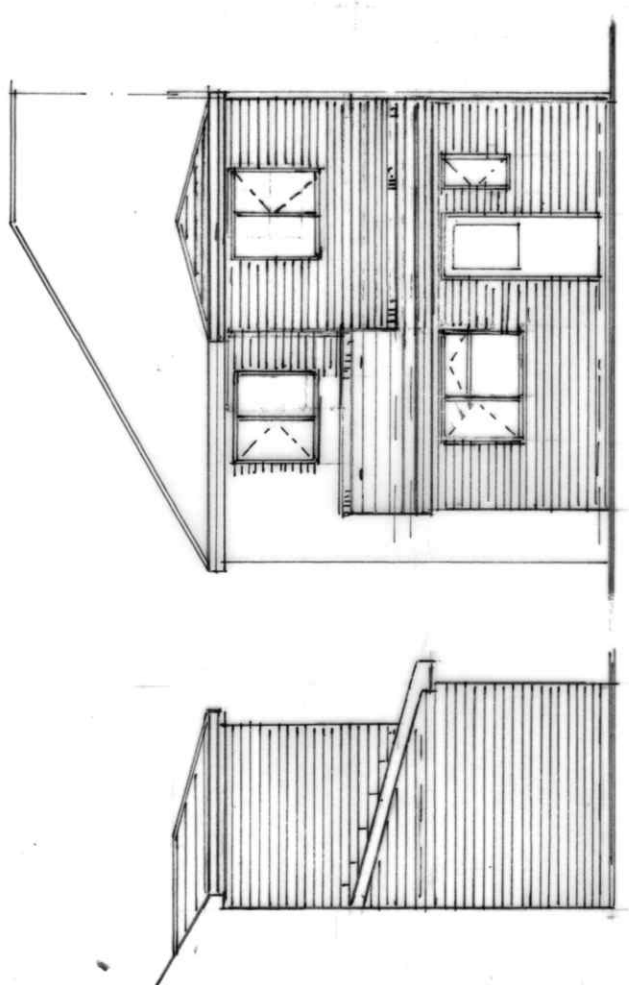


SIDE ELEVATION
(PROPOSED)


REAR ELEVATION
(PROPOSED)

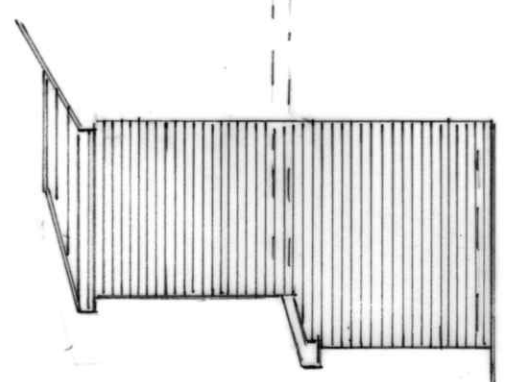

SIDE ELEVATION
(PROPOSED)

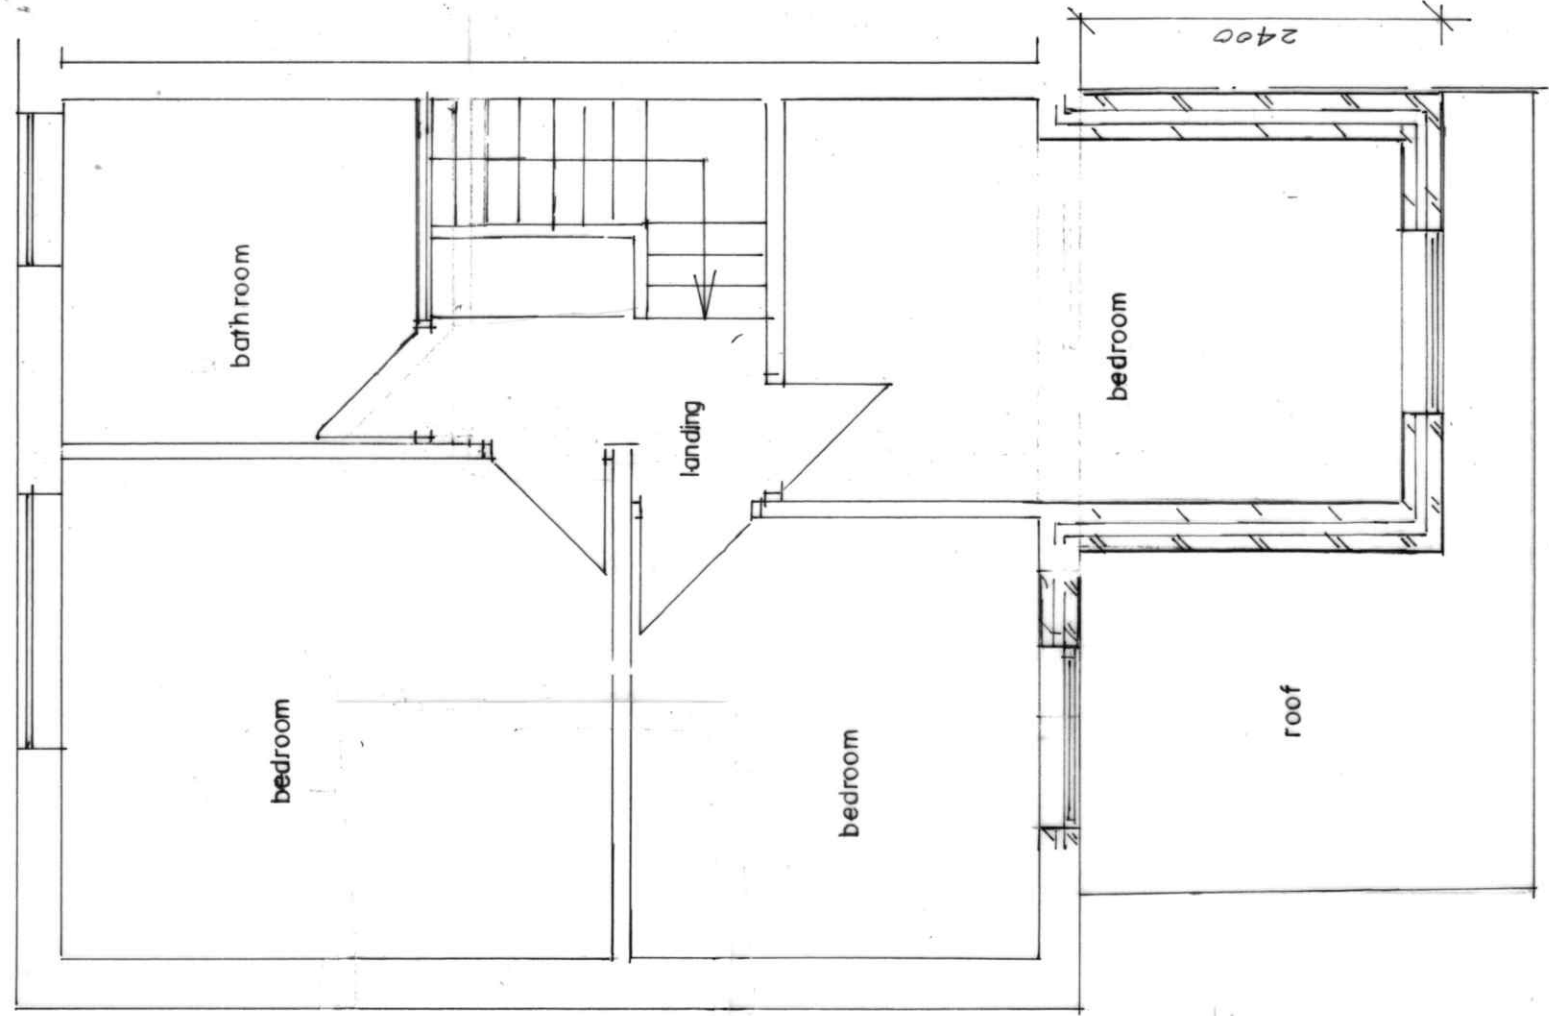

FIRST FLOOR PLAN
(PROPOSED)

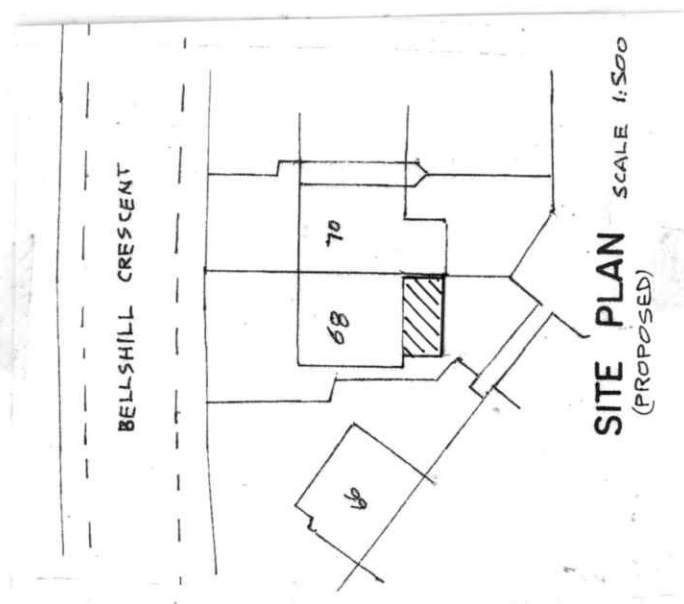

SITE PLAN
(PROPOSED)
SCALE 1:500

BUILDING DESIGN SERVICES		PROPOSED PART DOUBLE PART SINGLE STOREY REAR EXTENSION AT 68 BELLSHILL CRESCENT ROCHDALE OL16 2TU	For: Mr HAFIFA BIBI	A 2070 /2
M. FAROOQ	418 Bury Road Rochdale OL11 5EU. Tel: 01706 712231 Mob: 07967605763			
Plan	Scale 1:50			
Elevation	Scale 1:100			