
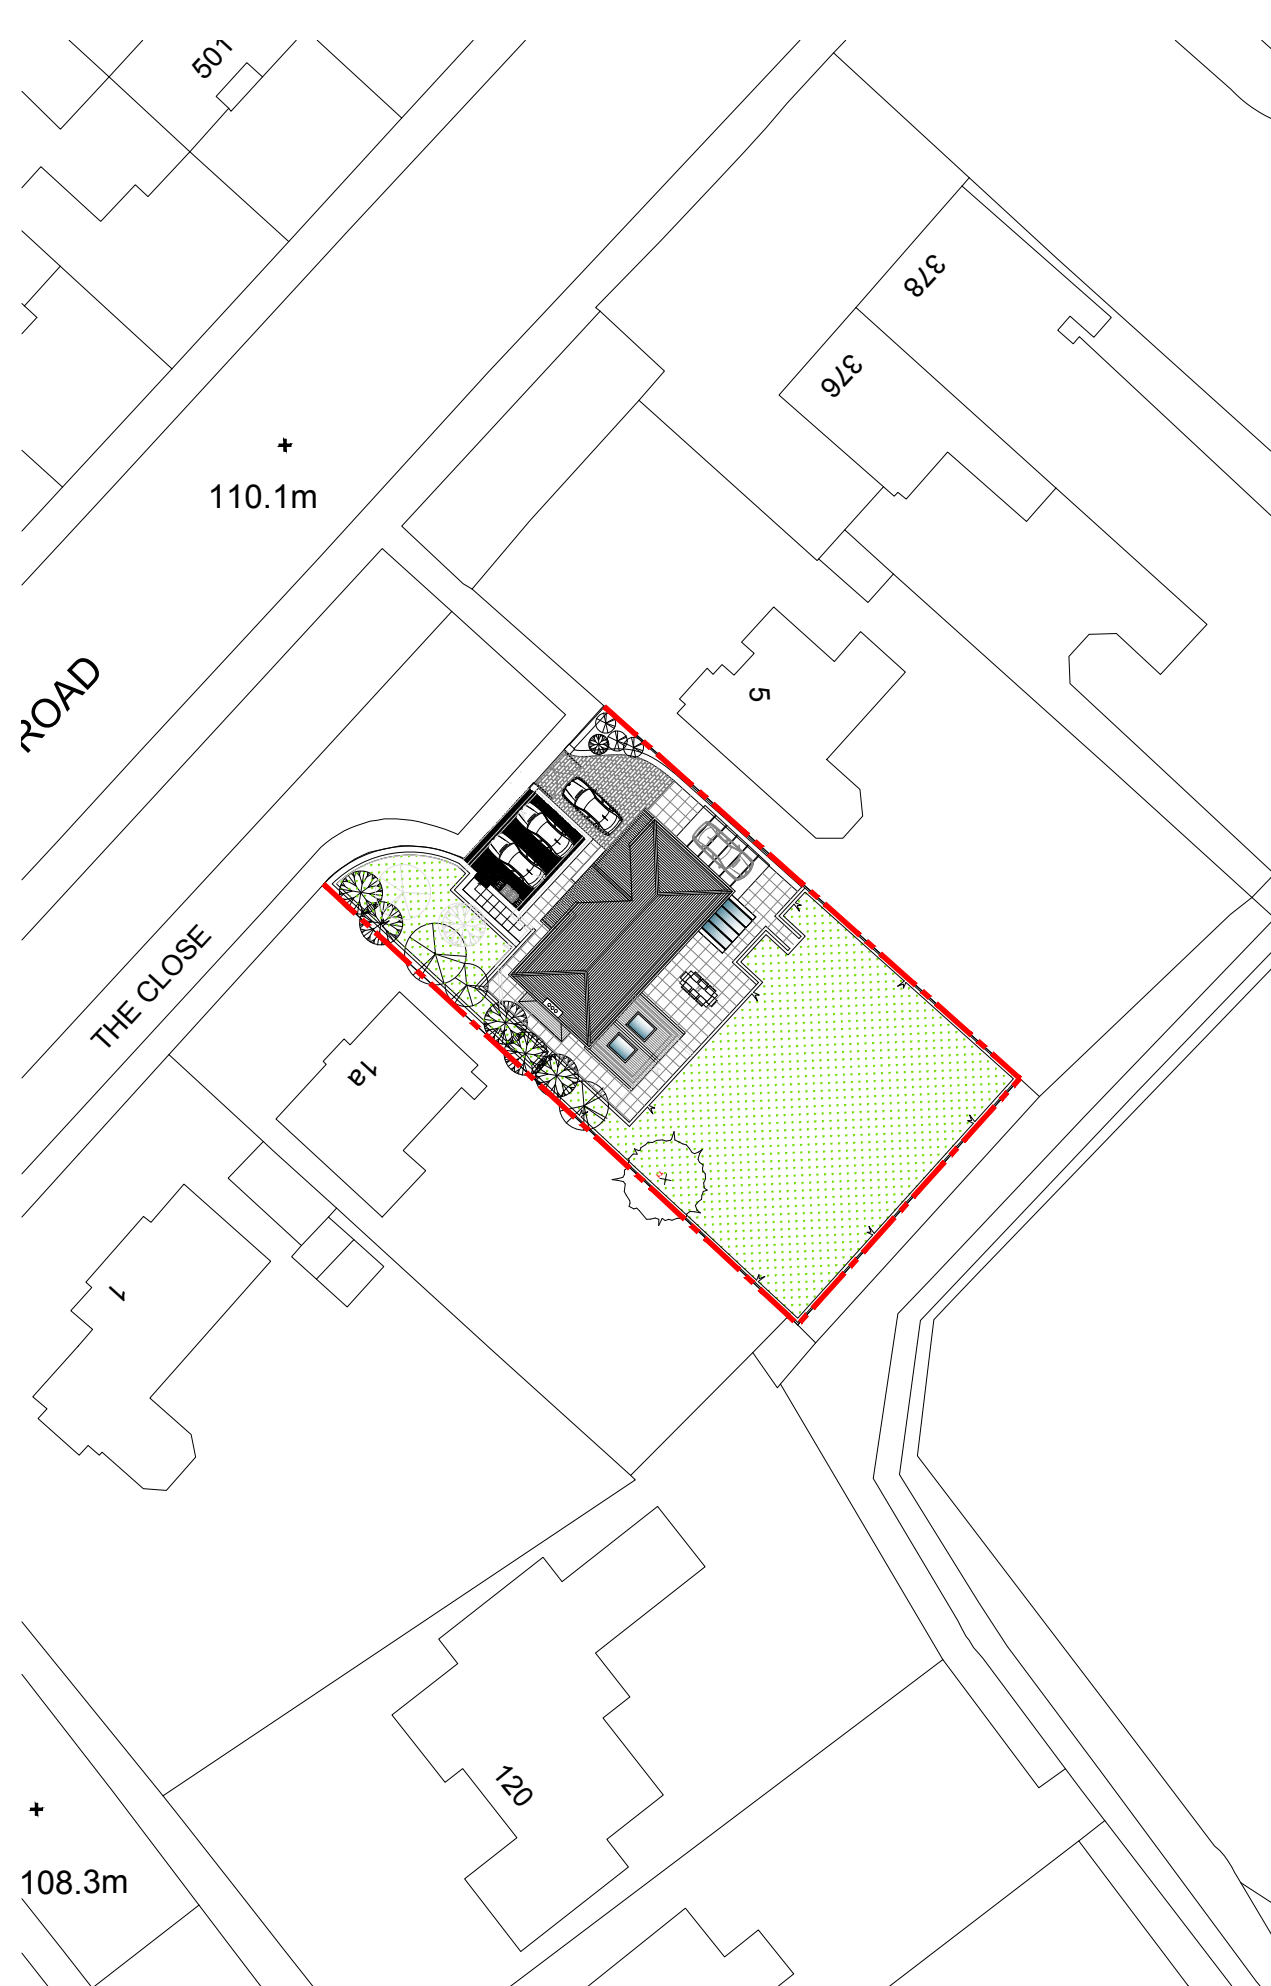


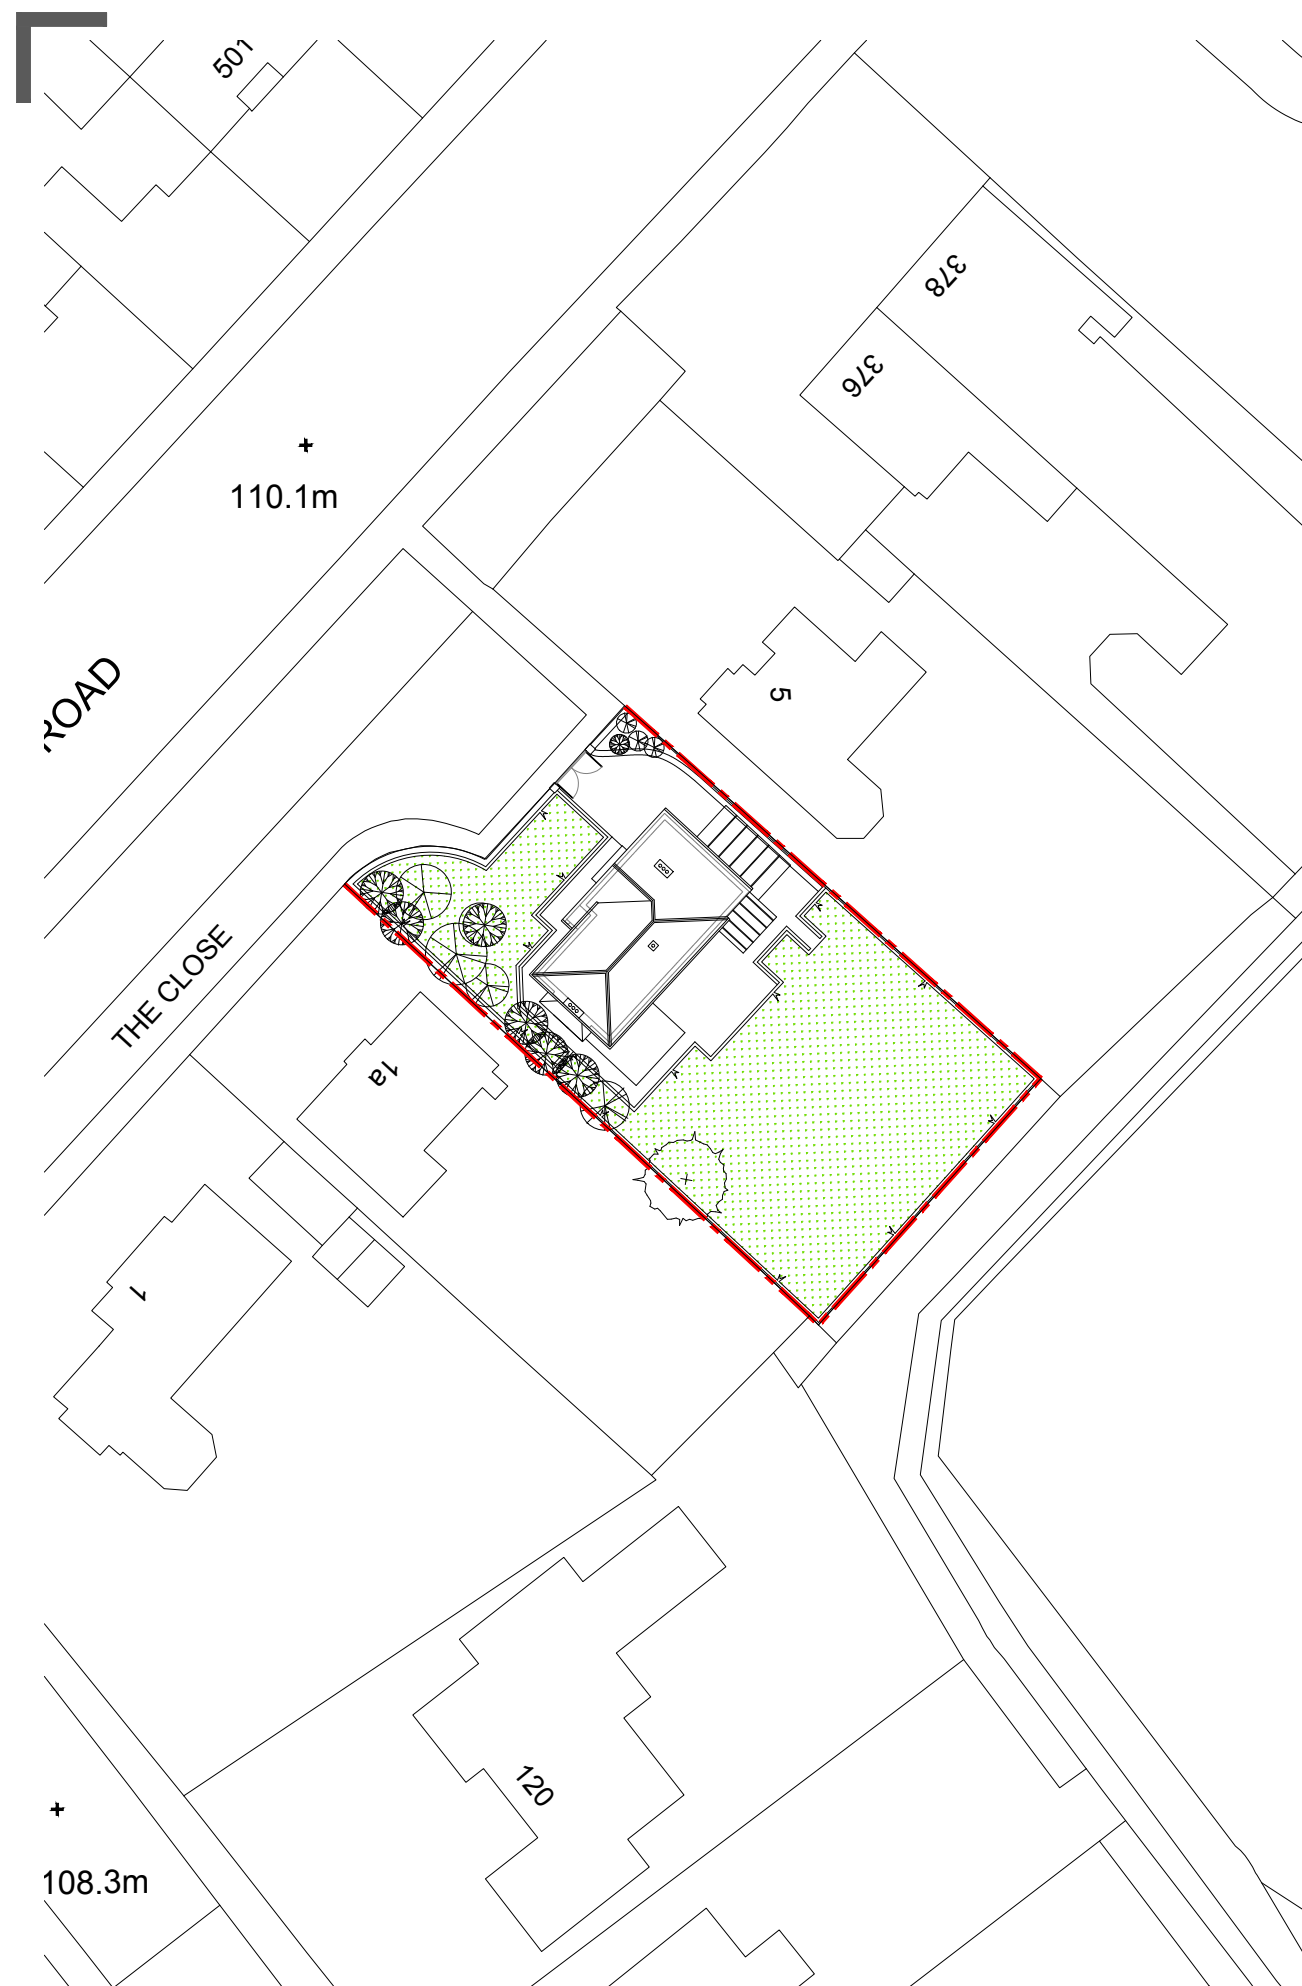

KEY

	EXISTING PAVING
	EXISTING PRINTED CONCRETE
	TARMAC

A	11.01.24	Materials key added.			SFW	PDP
Rev	Date	Description			Rev By	Chkd By
Project Title	HOME REMODEL & EXTENSION					
	3 THE CLOSE MIDDLETON ROCHDALE M24 2QN					
Client	MR HAMPSON					
Status	PLANNNG					
Scale	1:500			Drawing Size	A3	
Drawn By	SFW	Checked By	PDP	Date	12/23	
Drawing Title	SITE & ROOF PLANS					
Job-Dwg No	538ROC-101.1A					

ABODE

MANCHESTER | 0161 711 0858
No.1 Spinningfields, WeWork (Abode)
Quay Street, Manchester, M3 3JE

LONDON | 020 3053 8255
1 Knightsbridge Green, 7th Floor, Office 7.02
London, SW1X 7NE

info@abode-architecture.co.uk | www.abode-architecture.co.uk