

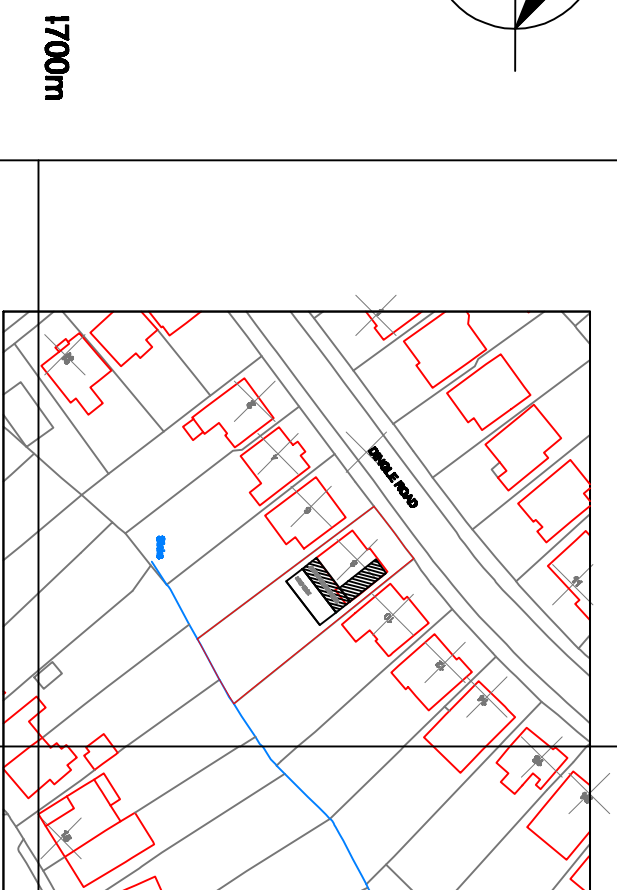


NOTES
ORIGINAL A

DO NOT SCALE FROM THIS DRAWING.
ALL DIMENSIONS TO BE CHECKED ON-SITE
COPYRIGHT PROTECTED.

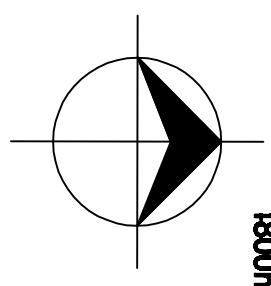

© Crown Copyright and database rights 2022 OS Licence no. AC000084989

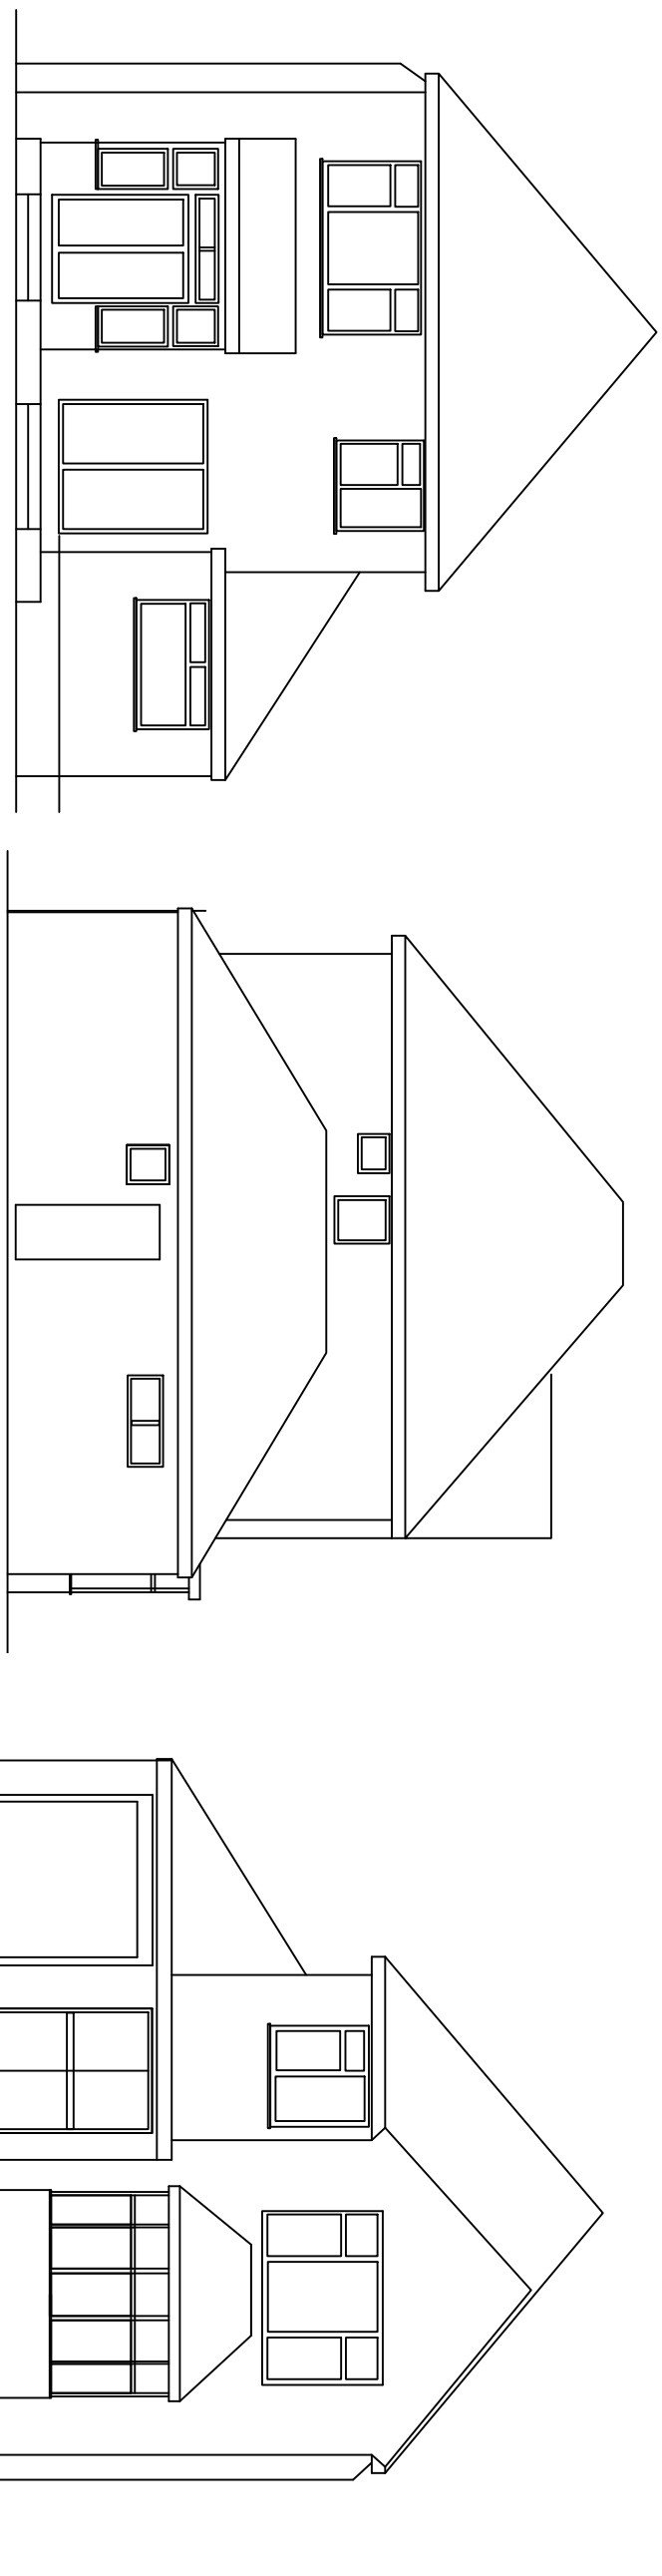


SIDE ELEVATION

FRONT ELEVATION

1700m

LOCATION PLAN 1/1250

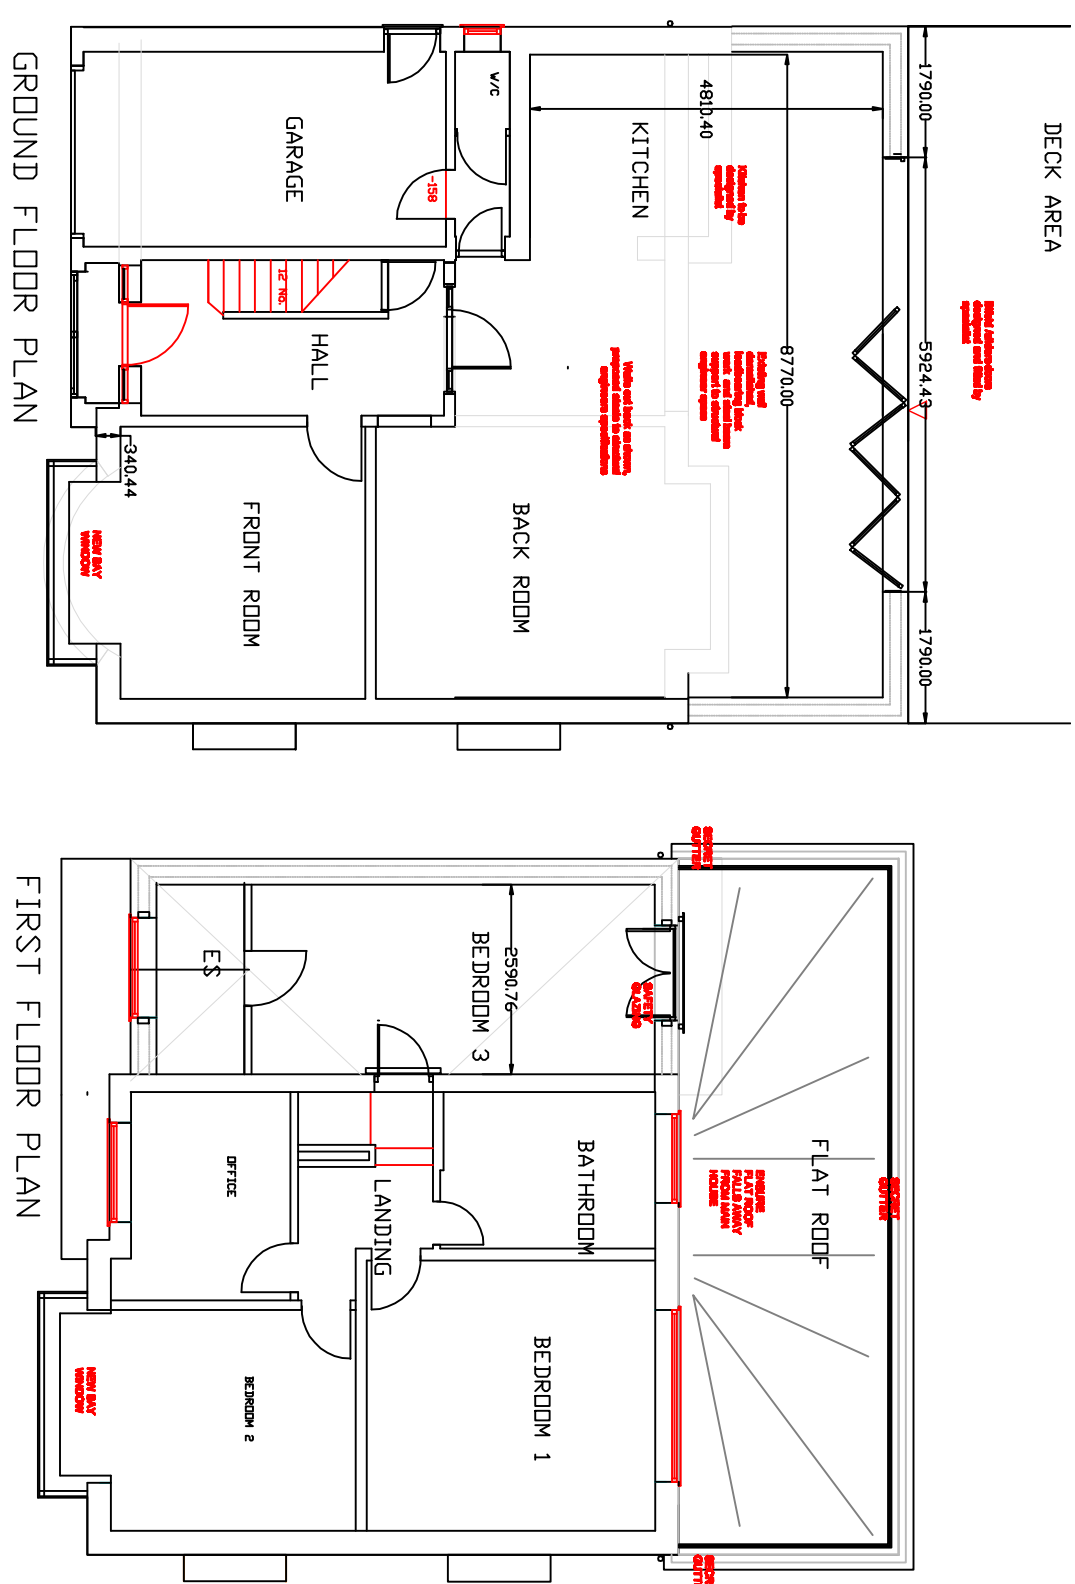

GROUND FLOOR PLAN

FIRST FLOOR PLAN




SIDE ELEVATION

FRONT ELEVATION


REAR ELEVATION

SIDE ELEVATION

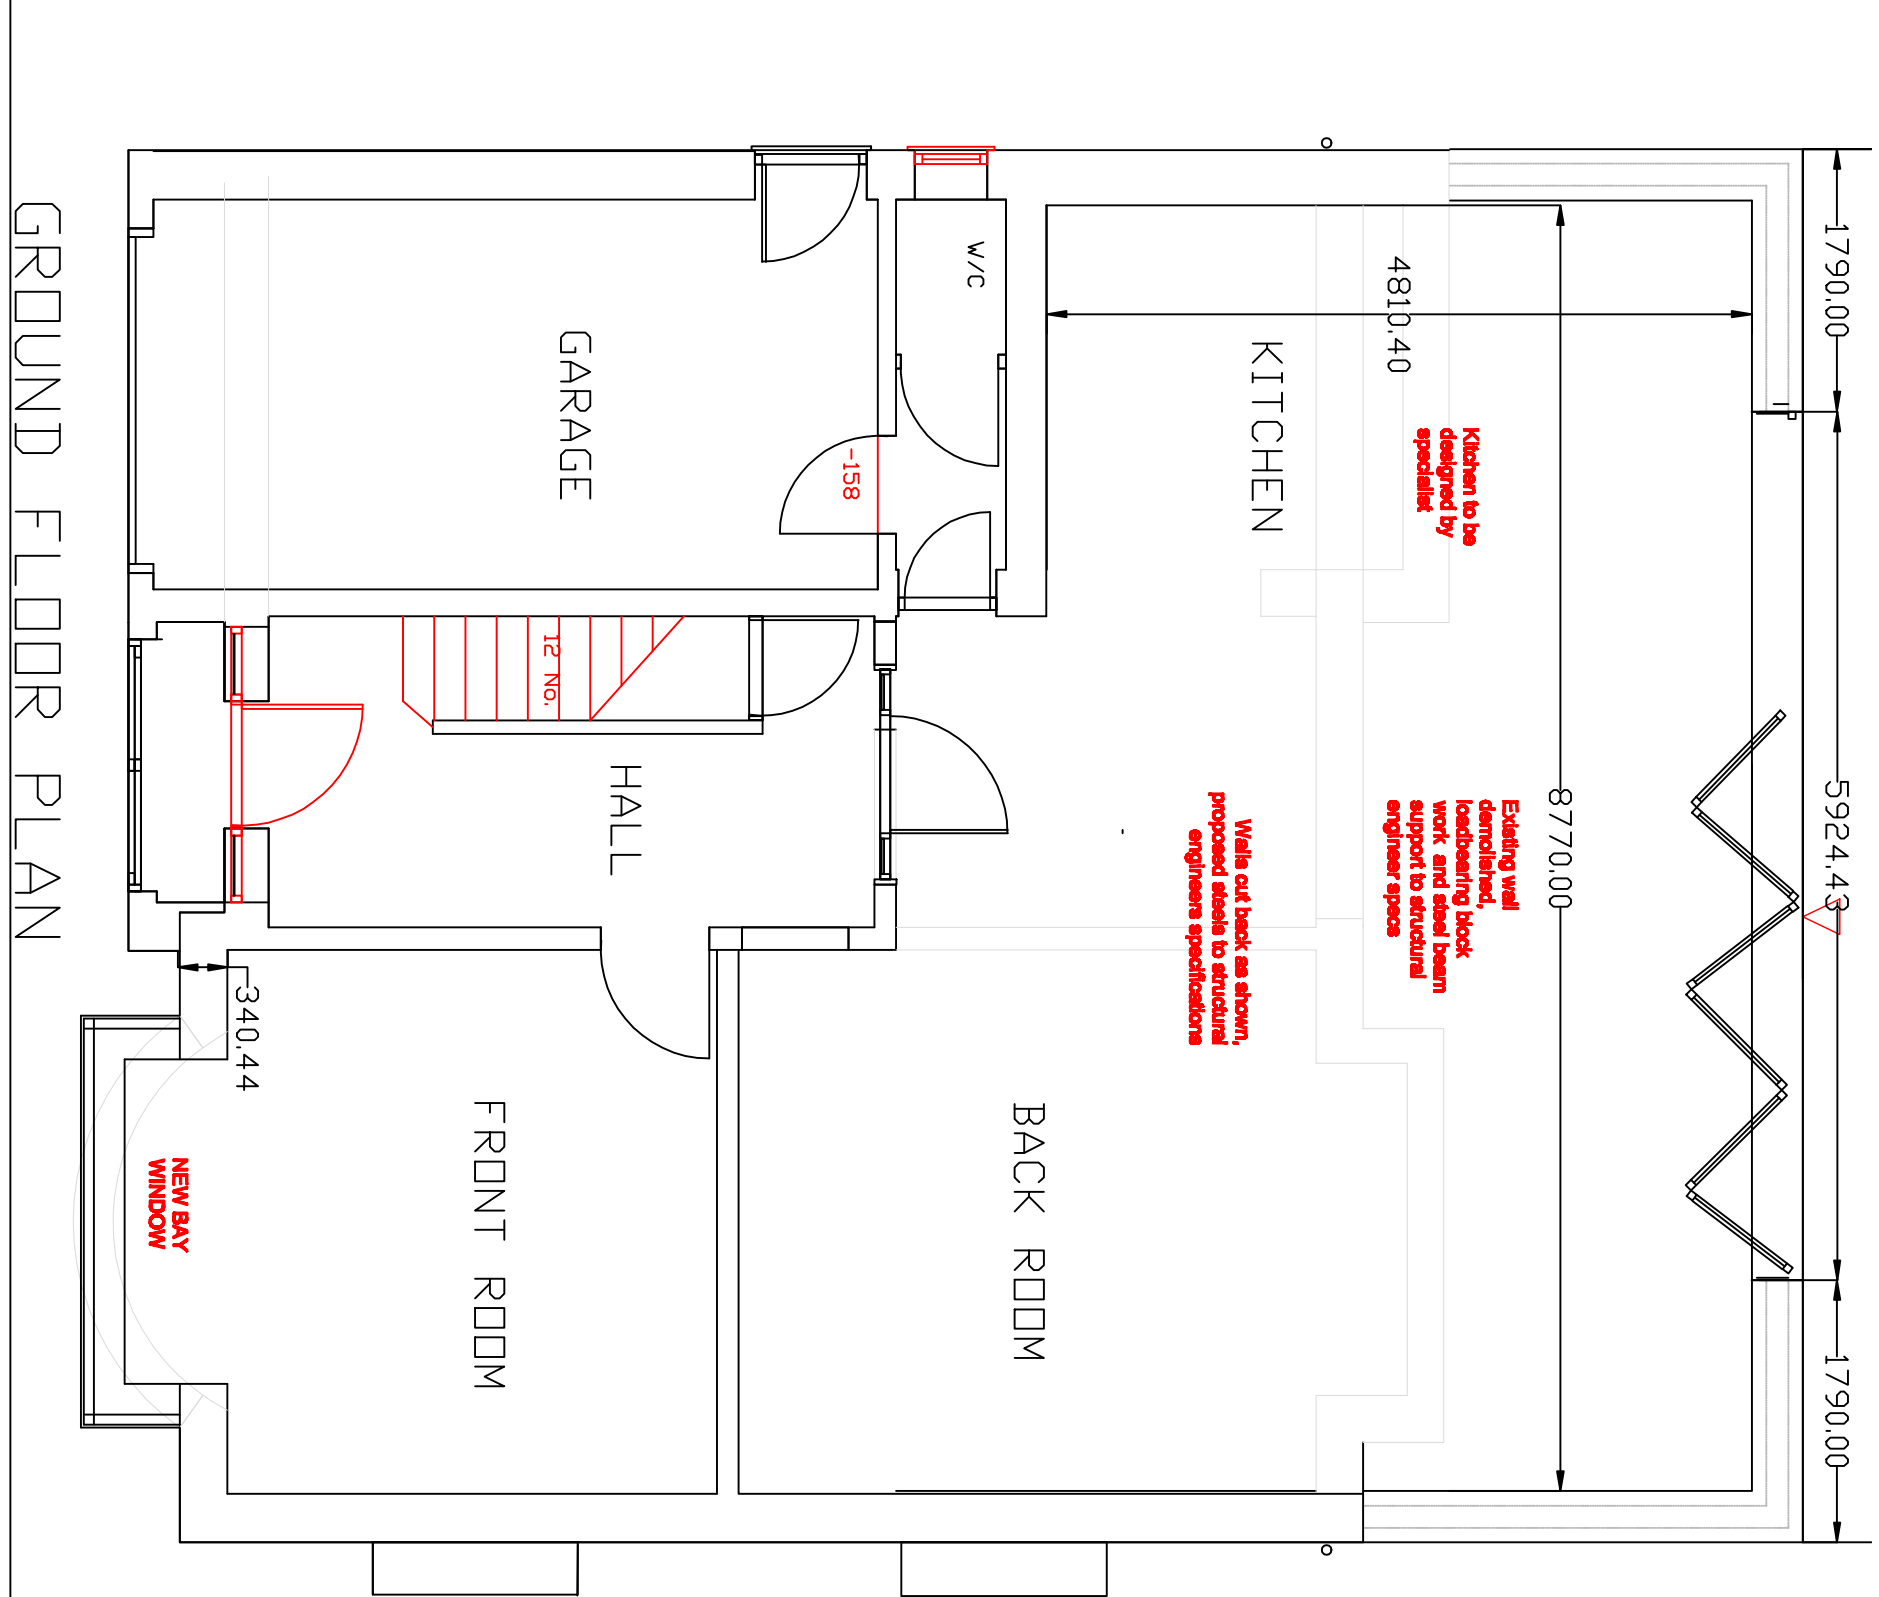


GROUND FLOOR PLAN

FIRST FLOOR PLAN

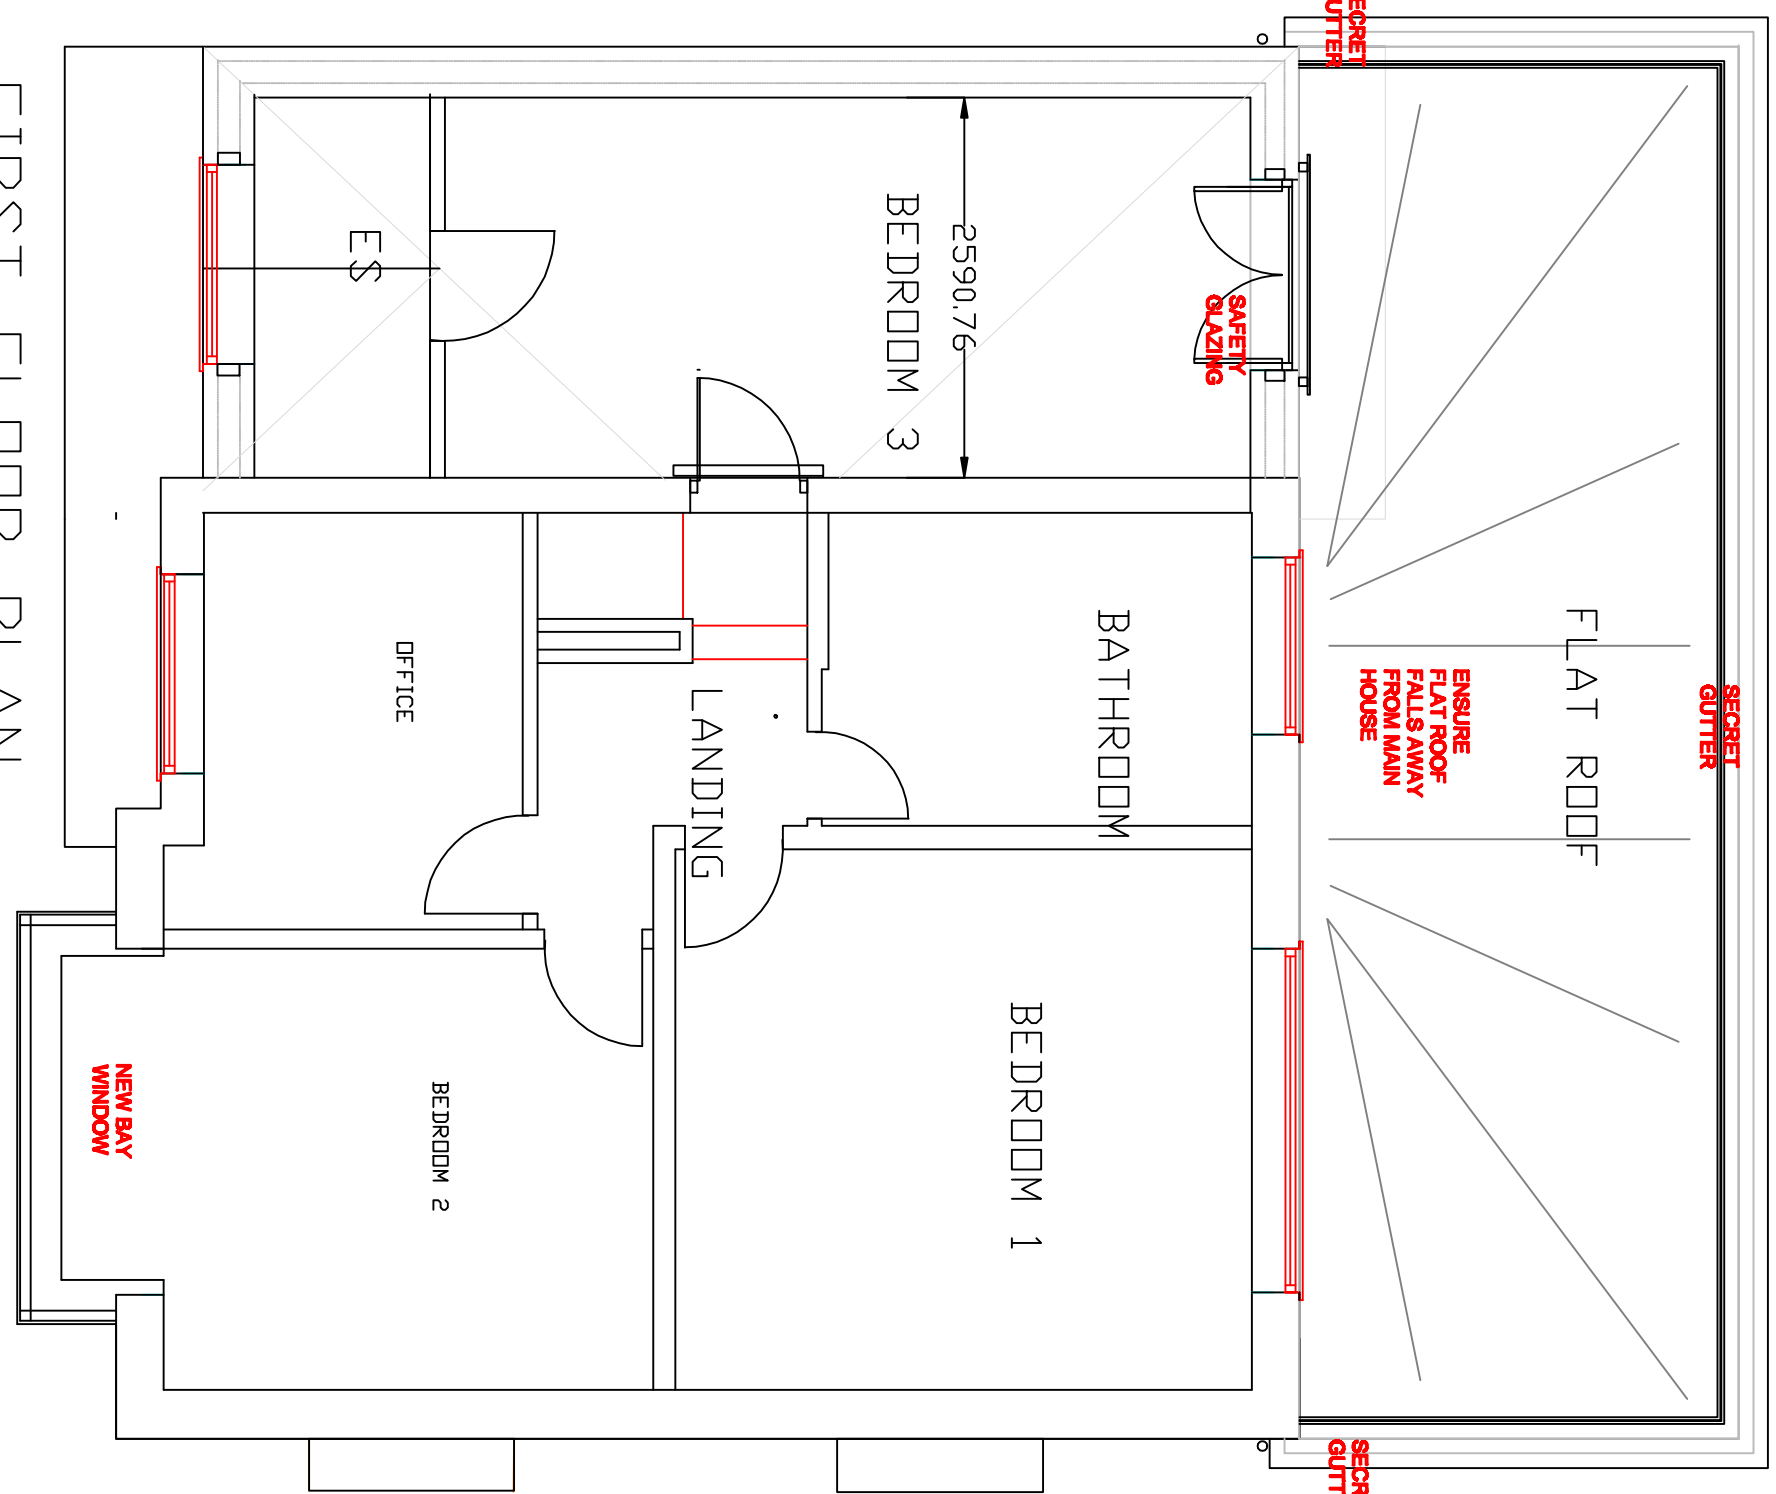

SIDE ELEVATION

FRONT ELEVATION

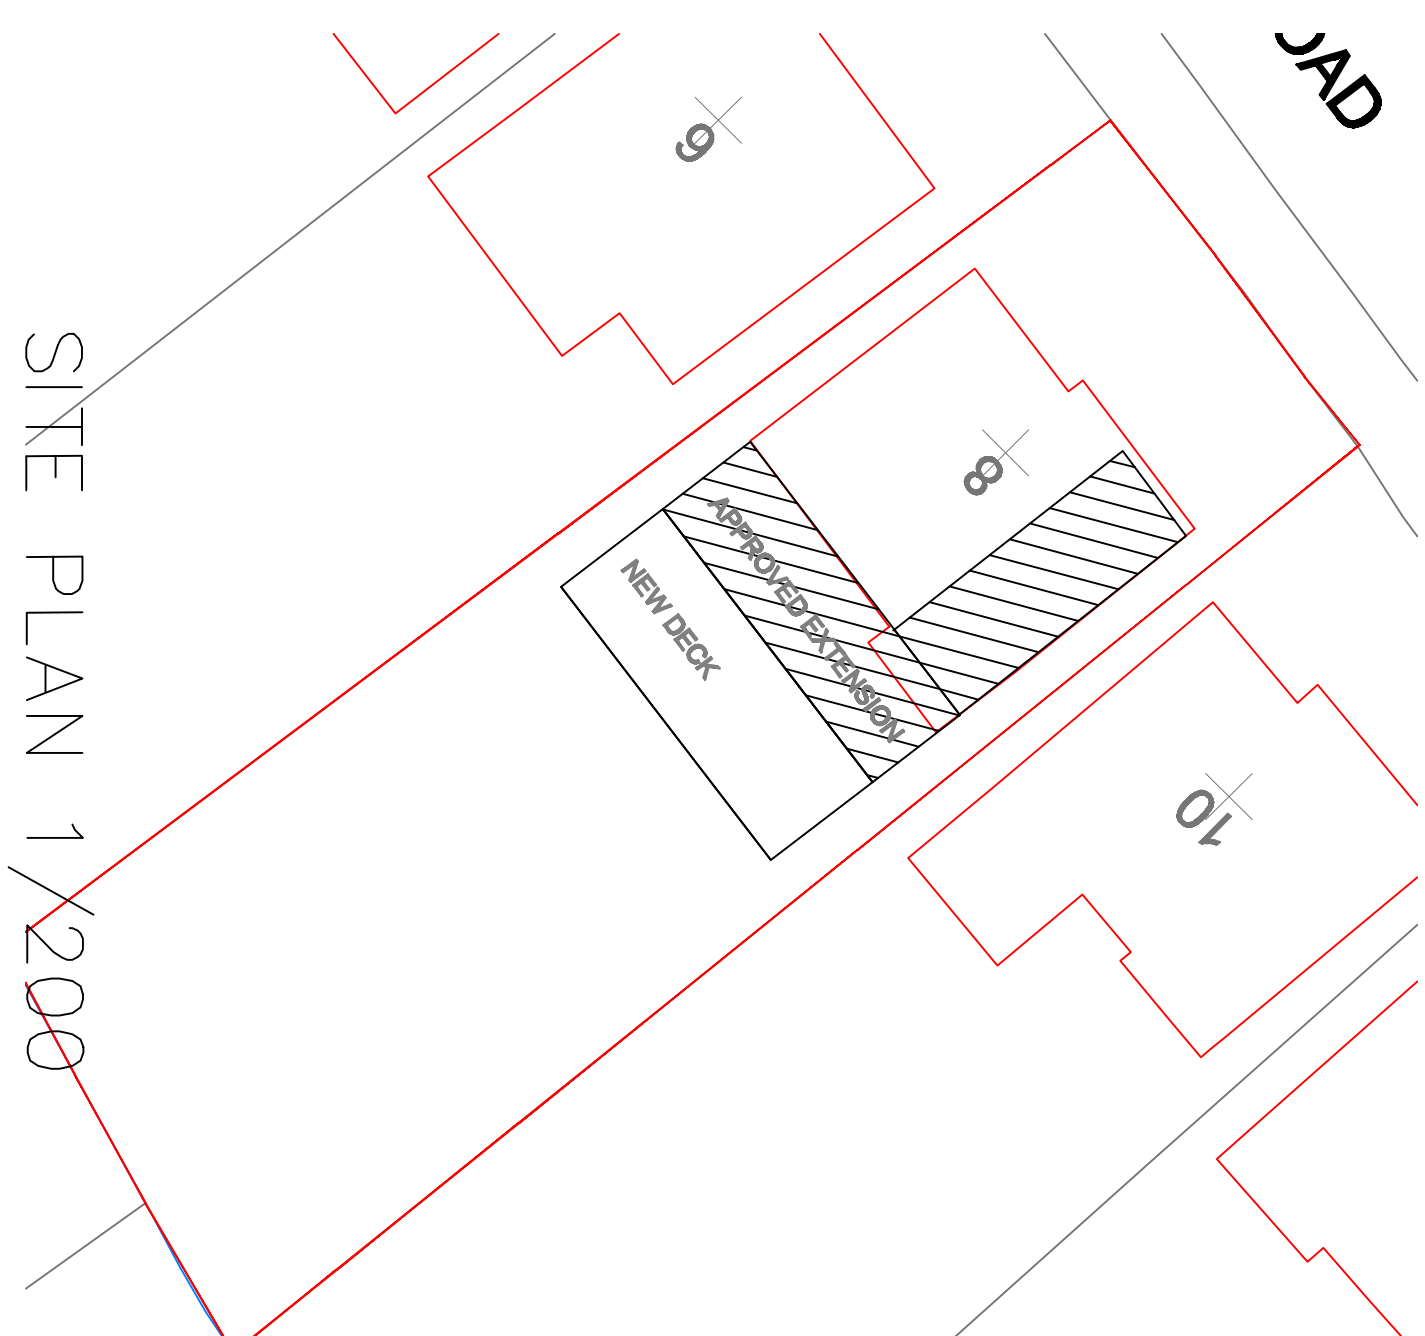

~~SITE PLAN 1/200~~



BLOCK PLAN 1/500

OMIT TERRACE 01/24
FORM FF GLAZED TERRACE 07/23
REPLACE BAY WINDOW 07/23
REVISIONS

SCALE	DATE	DRAWN	CHECKED
1/100	JUL Y	2022	
1/50			

CLIENT
MR N LOWREY

Title

EXTENSIONS TO 8 DINGLE ROAD MIDDLETON M241W

DRAWING No. 017

0.1c