

PURPOSE OF ISSUE

PLANING

Do not scale from this drawing. All information should be checked by the contractor site before commencing work. Any discrepancies should be reported to the architect immediately. All rights are reserved and are not transferable. Unauthorized reproduction of this drawing are not permitted.

AFR
STUDIO

AFR STUDIO LIMITED

173-A Dickenson Road, Longsight
Manchester, M13 0YN

PROJECT:

34 MIDDLETON ROAD,
HEYWOOD, OL10 2HX, UK

DRAWING TITLE:

PROPOSED BUILDING ELEVATIONS

DRG. NO:

DR-05

CHECKED BY:

AMJAD TAHIR

DRG. SCALE:

1:100@A2

DATE:


31-08-2023




Proposed Front Elevation



Proposed Right Side Elevation

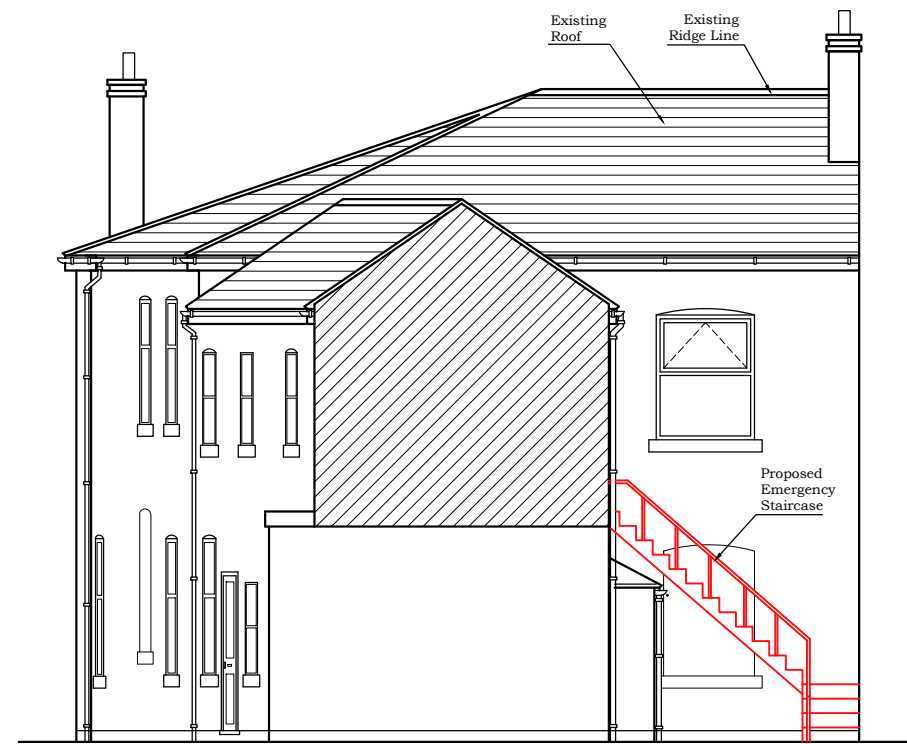

Proposed Rear Elevation

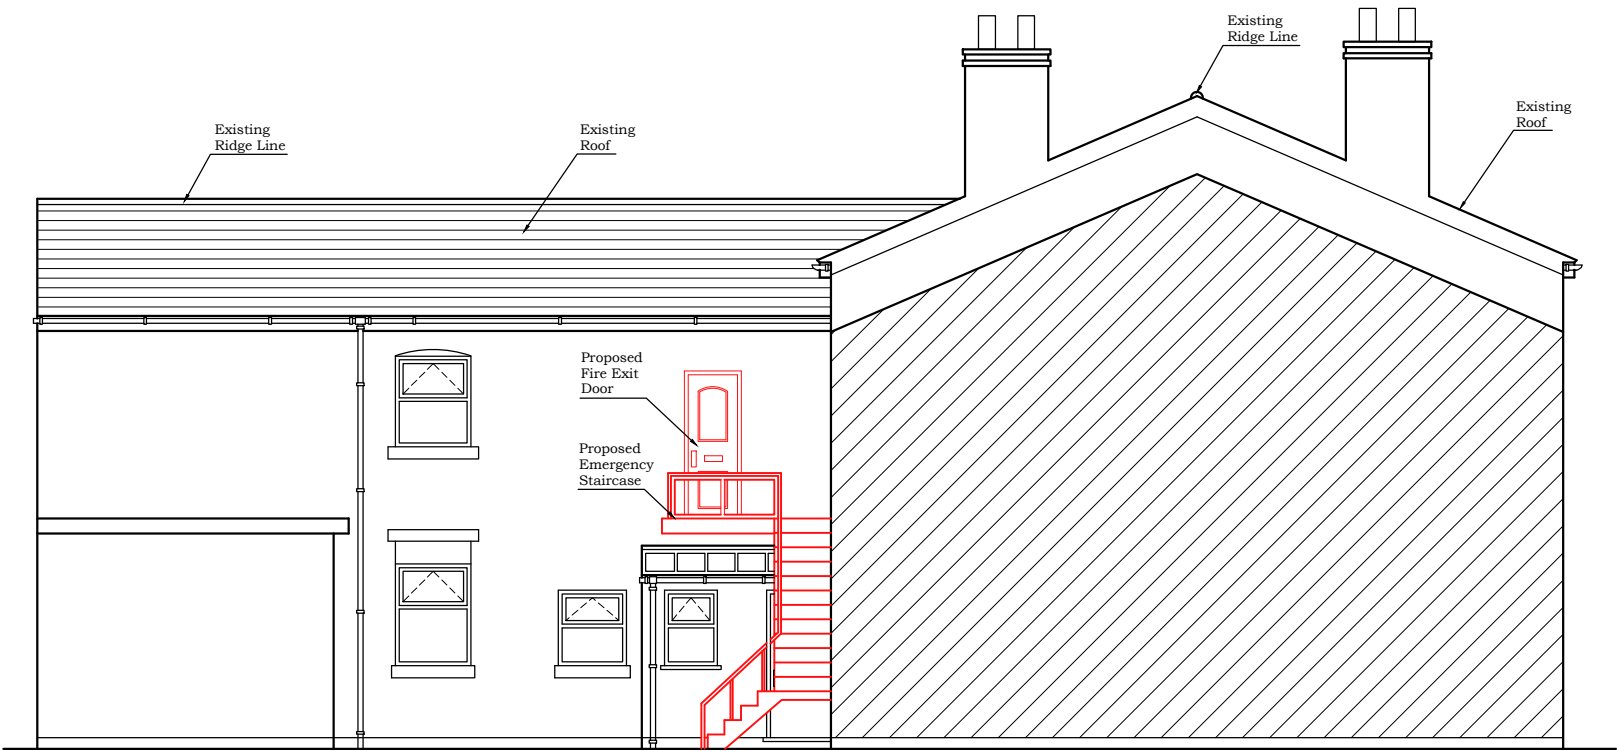

Proposed Left Side Elevation

SCALE 1:100

