



AS PROPOSED FRONT ELEVATION - 1:50

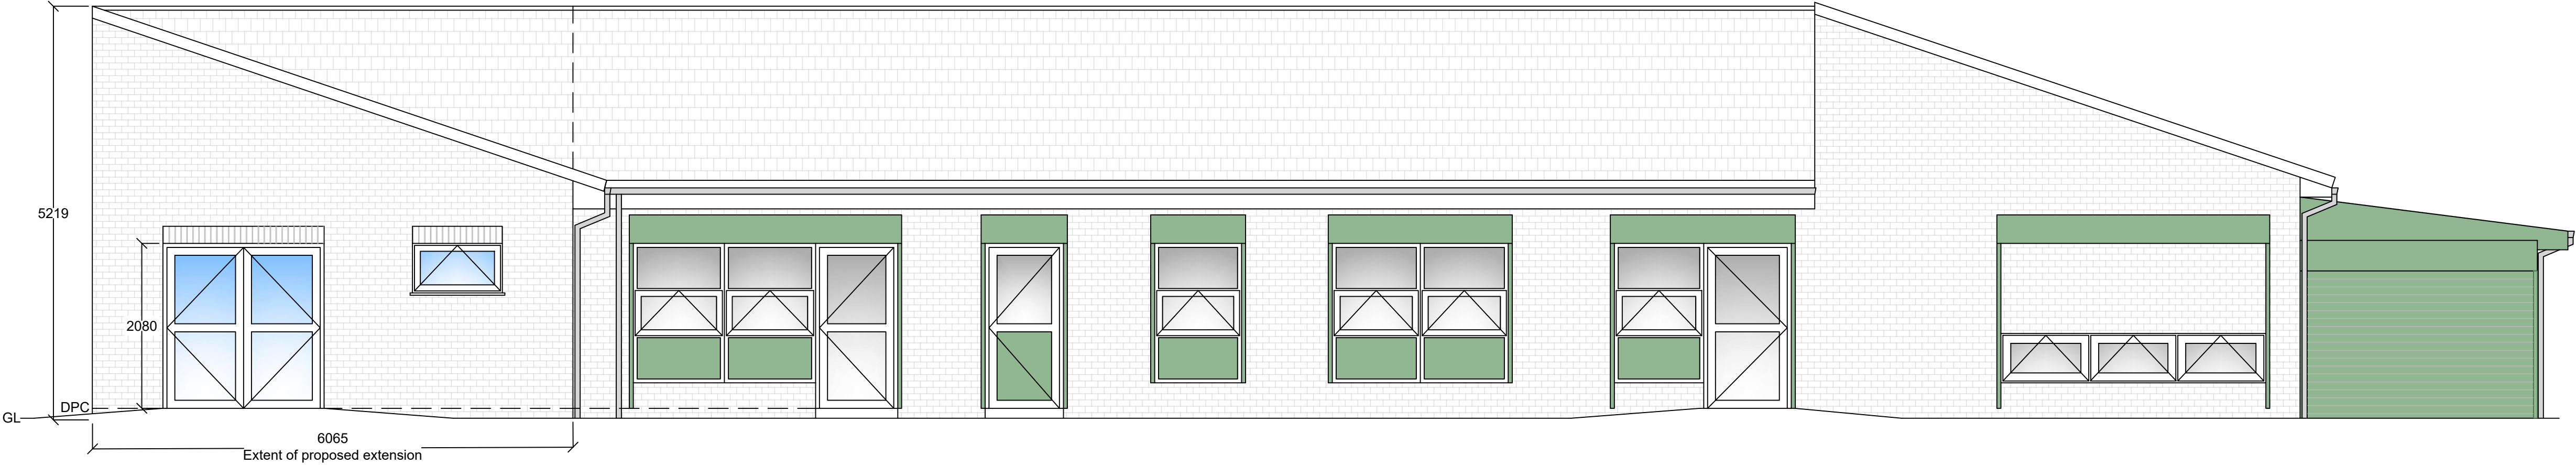

AS PROPOSED REAR ELEVATION - 1:50



AS PROPOSED LHS ELEVATION - 1:50

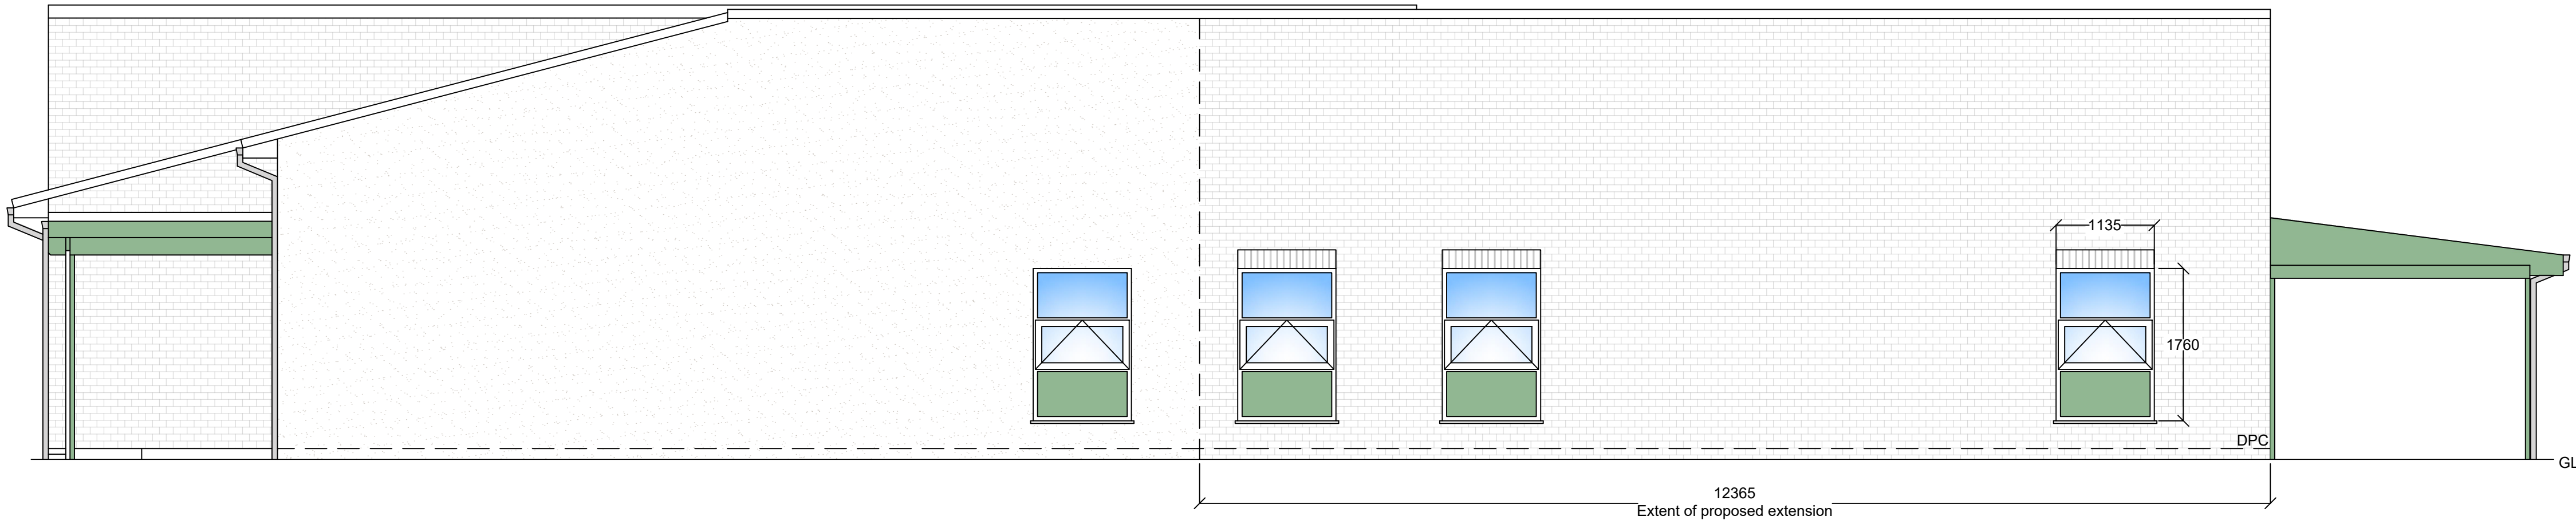

AS PROPOSED RHS ELEVATION - 1:50



Note:
Contractor is to verify all dimensions and levels on site prior to site works commencement. Under no circumstances are any dimensions or levels to be scaled from this drawing number for the purpose of manufacturing components. Contractor to report any discrepancies to the Designer.

PROPOSED MATERIALS KEY:

- ① External masonry cavity walls with brickwork facing (Red).
- ② Through-coloured render, with a trowelled finish (Off-white).
- ③ Aluminium framed double glazed external windows (White frames to match existing, green infill panels and with inbuilt shutters).
- ④ Aluminium framed, double glazed external door (White frame with green infill panels).
- ⑤ Pitched roof with lightweight metal roof tiles (dark grey to match existing).
- ⑥ uPVC fascia / soffit (Light grey, to match main school building).
- ⑦ Aluminium rainwater goods (light grey, to match main school building).

REVISION	DESCRIPTION	DATE
A	PLANNING - INCLUSION OF PROPOSED CANOPY	APRIL 24
--	PLANNING	MAR 24
SCALE	SIGNATURE	DATE
1:50	DRAWN JC	APRIL 2024
ORIGINAL SIZE A1	CHECKED LK	APRIL 2024
	APPROVED MB	APRIL 2024

This drawing is copyright and may not be reproduced or made use of unless expressly agreed by M Bradbury Consulting Ltd

CLIENT	The Board of Governors Deepish Primary Academy Derby Street Rochdale OL11 1LT
PROJECT	S.E.N Building Redevelopment & Safeguarding Works
	 59 Wilmslow Road, Handforth, Cheshire, SK9 3EN WEB: www.bradbury-consulting.co.uk TEL: 01625 522 209
TITLE	As Proposed Elevations
JOB NUMBER	2023.036
DRAWING NUMBER	2023.036.PL06A