




DO NOT SCALE EXCEPT FOR PLANNING APPLICATION PURPOSES. USE FIGURED DIMENSIONS. ANY DISCREPANCIES ARE TO BE REPORTED TO THIS OFFICE PRIOR TO THE CONTINUANCE OF WORKS.  
THIS DRAWING IS THE COPYRIGHT OF MALCOLM B J PERCY, BUILDING DESIGN & PLANNING CONSULTANCY, & MUST NOT BE REPRODUCED IN ANY FORMAT WITHOUT THE PRIOR WRITTEN AGREEMENT OF THIS OFFICE.

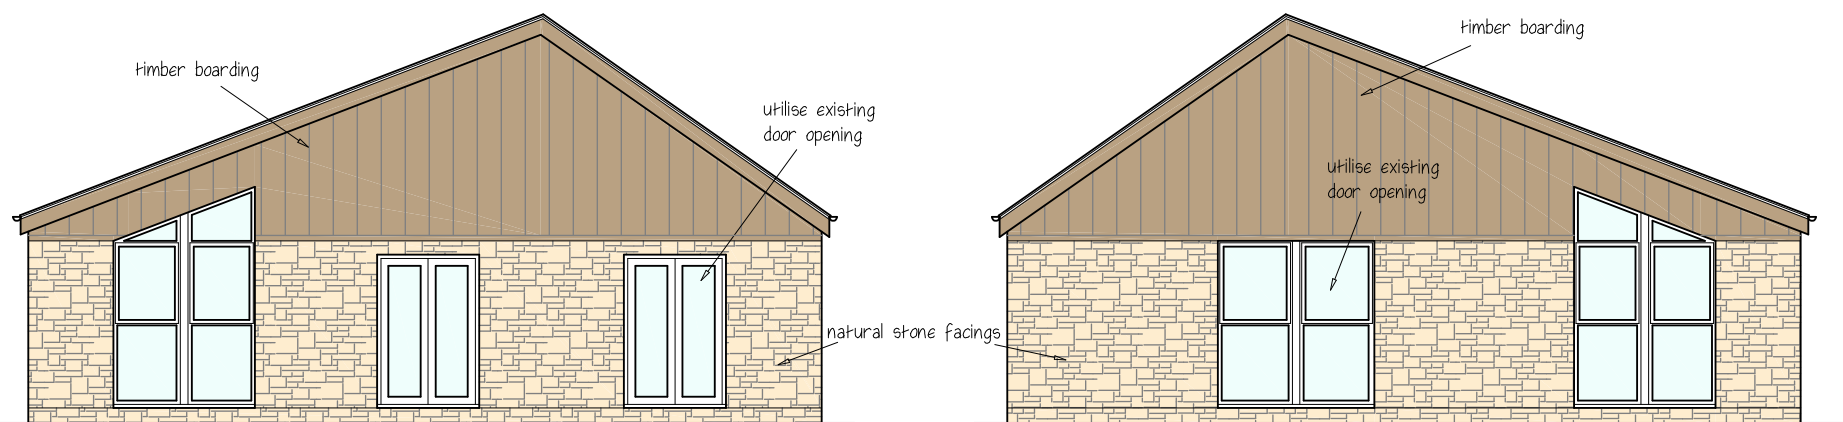


SOUTH WEST PROPOSED

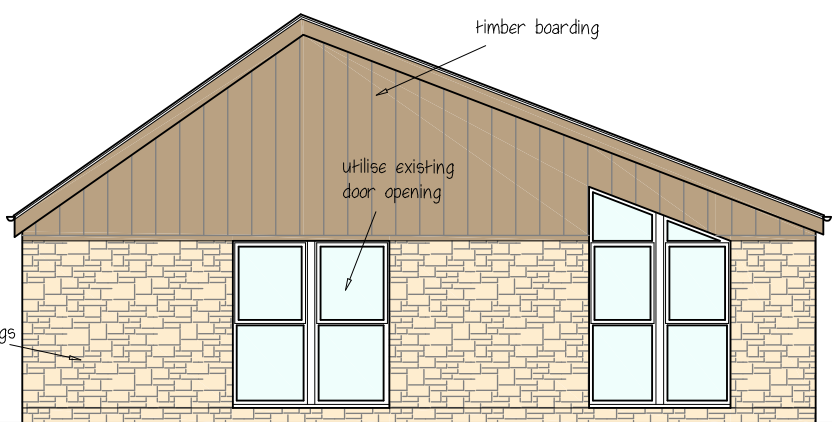


NORTH EAST PROPOSED

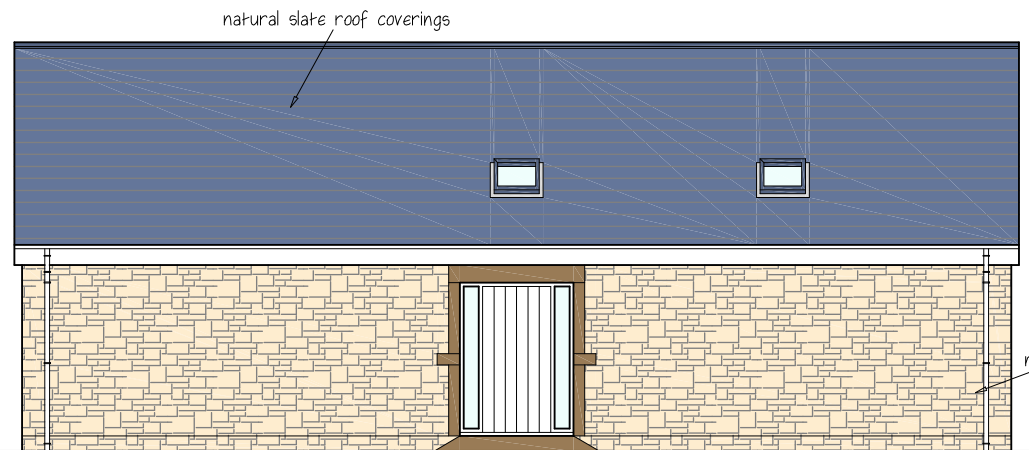


NORTH WEST PROPOSED

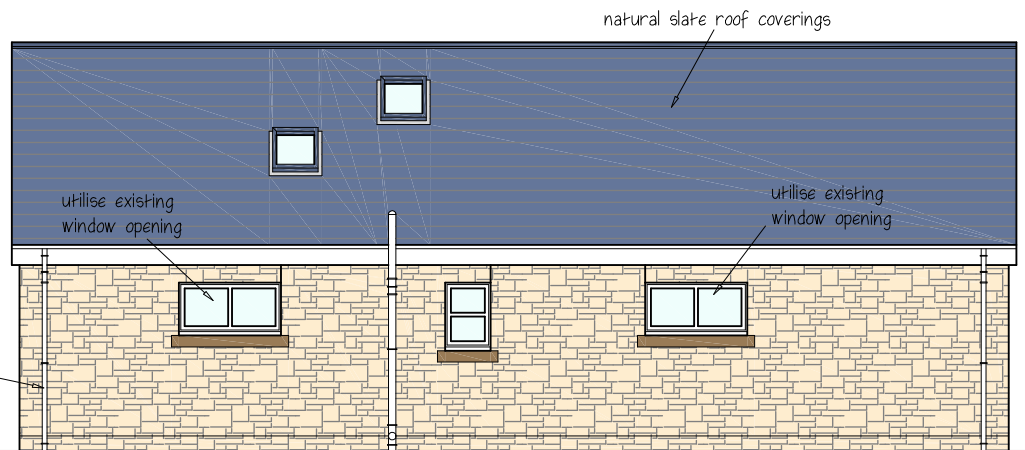


SOUTH EAST PROPOSED

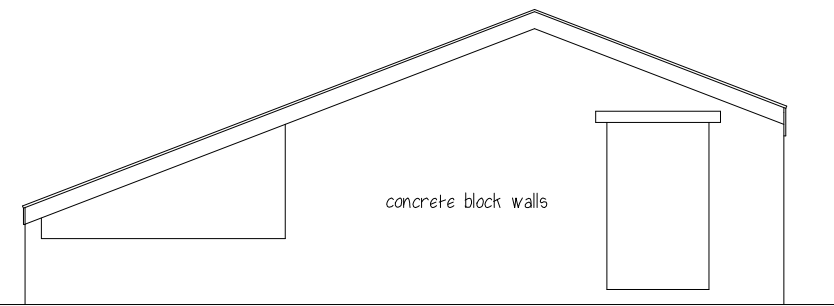


SOUTH WEST EXISTING

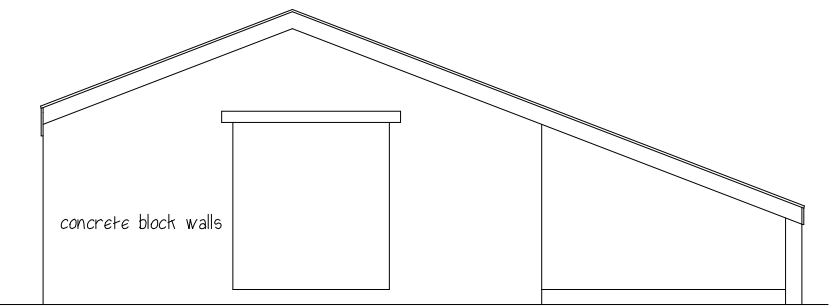


NORTH EAST EXISTING

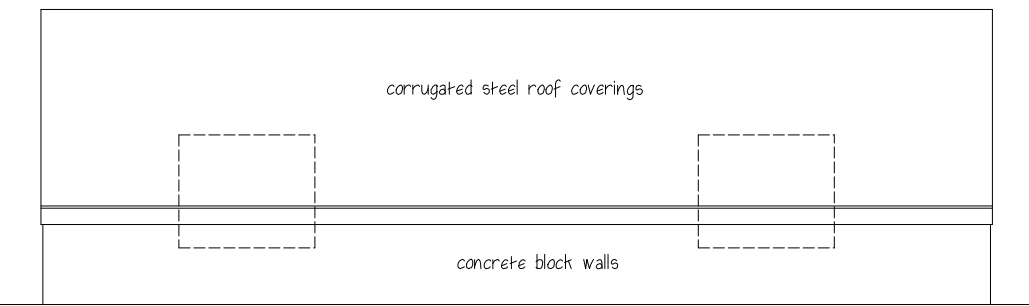


NORTH WEST EXISTING

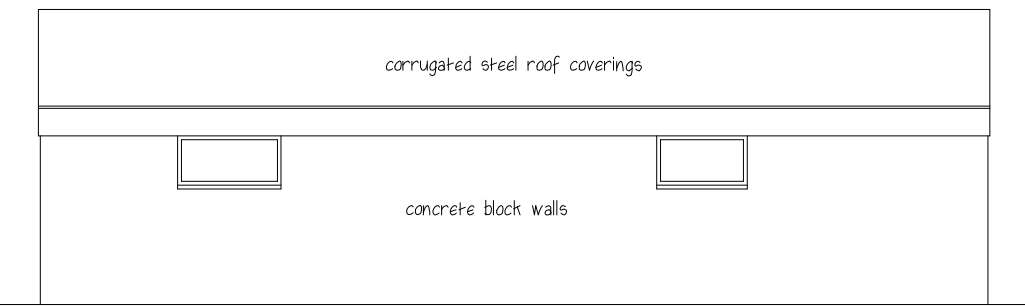


SOUTH EAST EXISTING

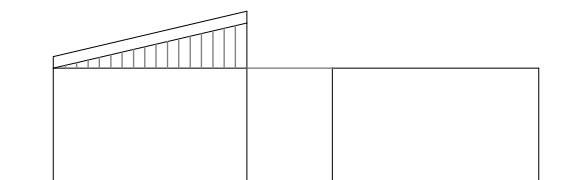

WEST

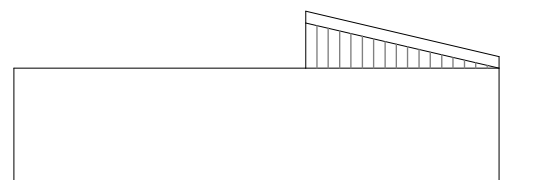

EAST

 


NORTH




SOUTH


OUTBUILDING ELEVATIONS

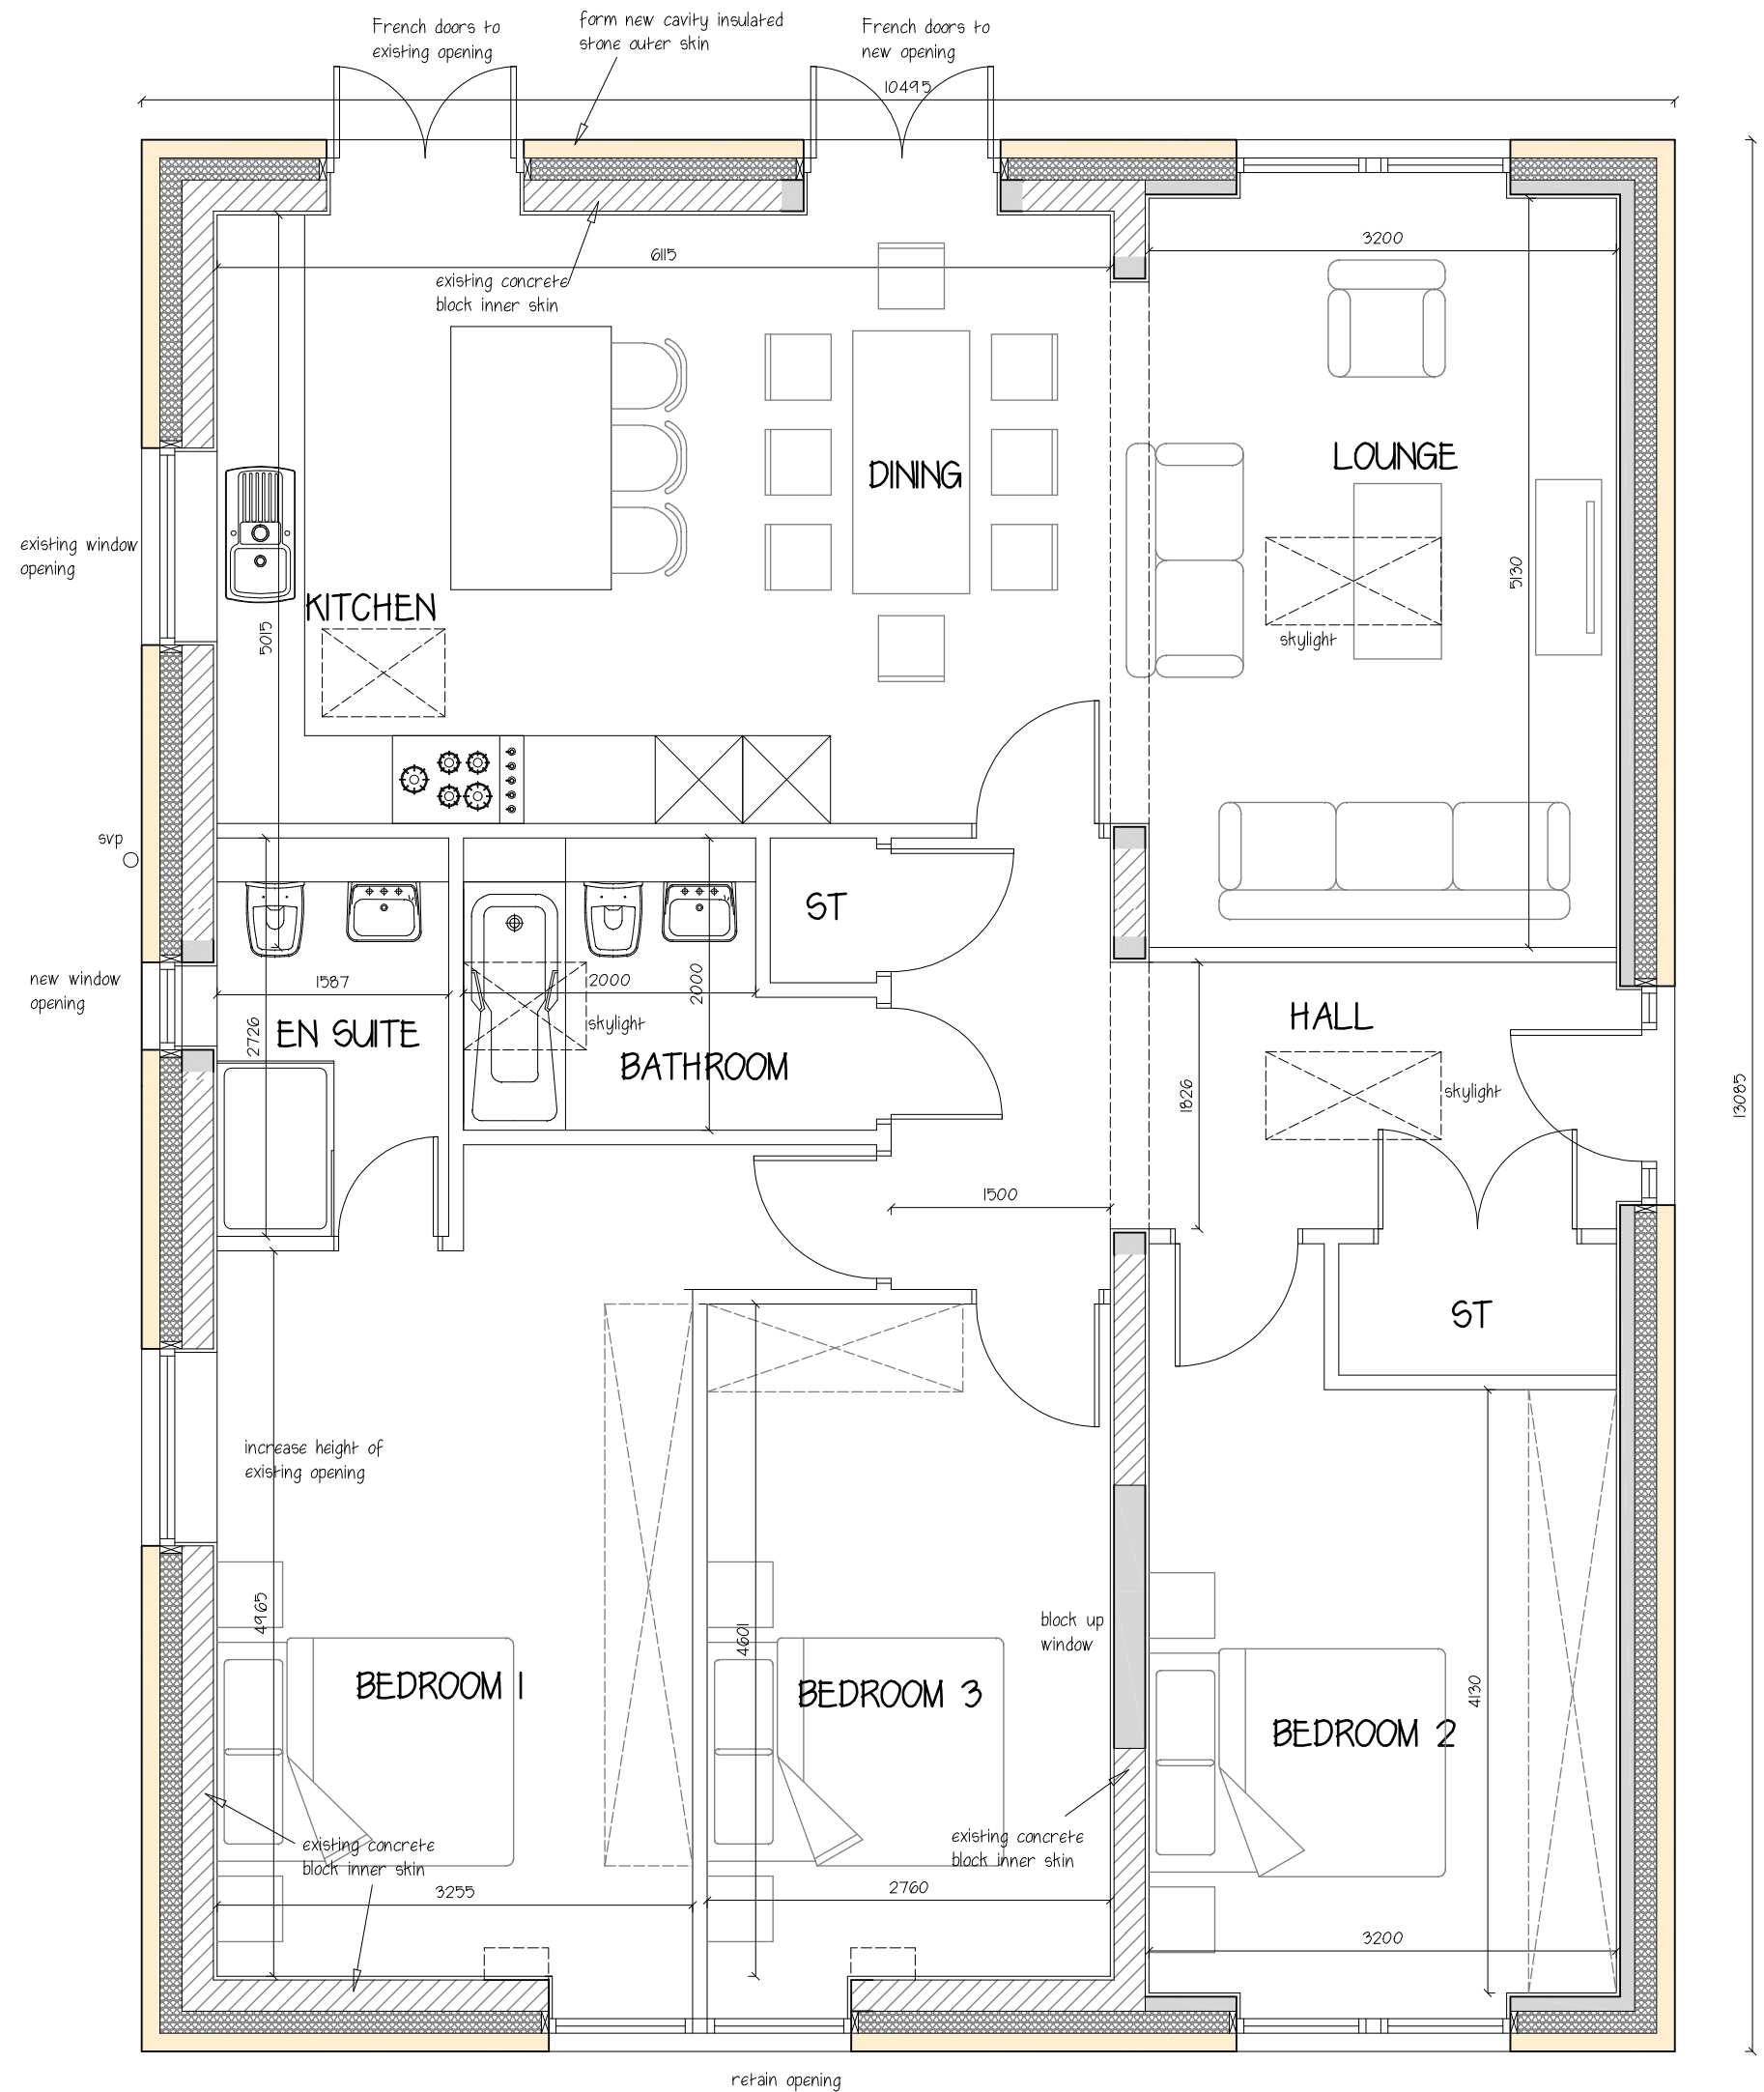

PROPOSED FLOOR PLAN

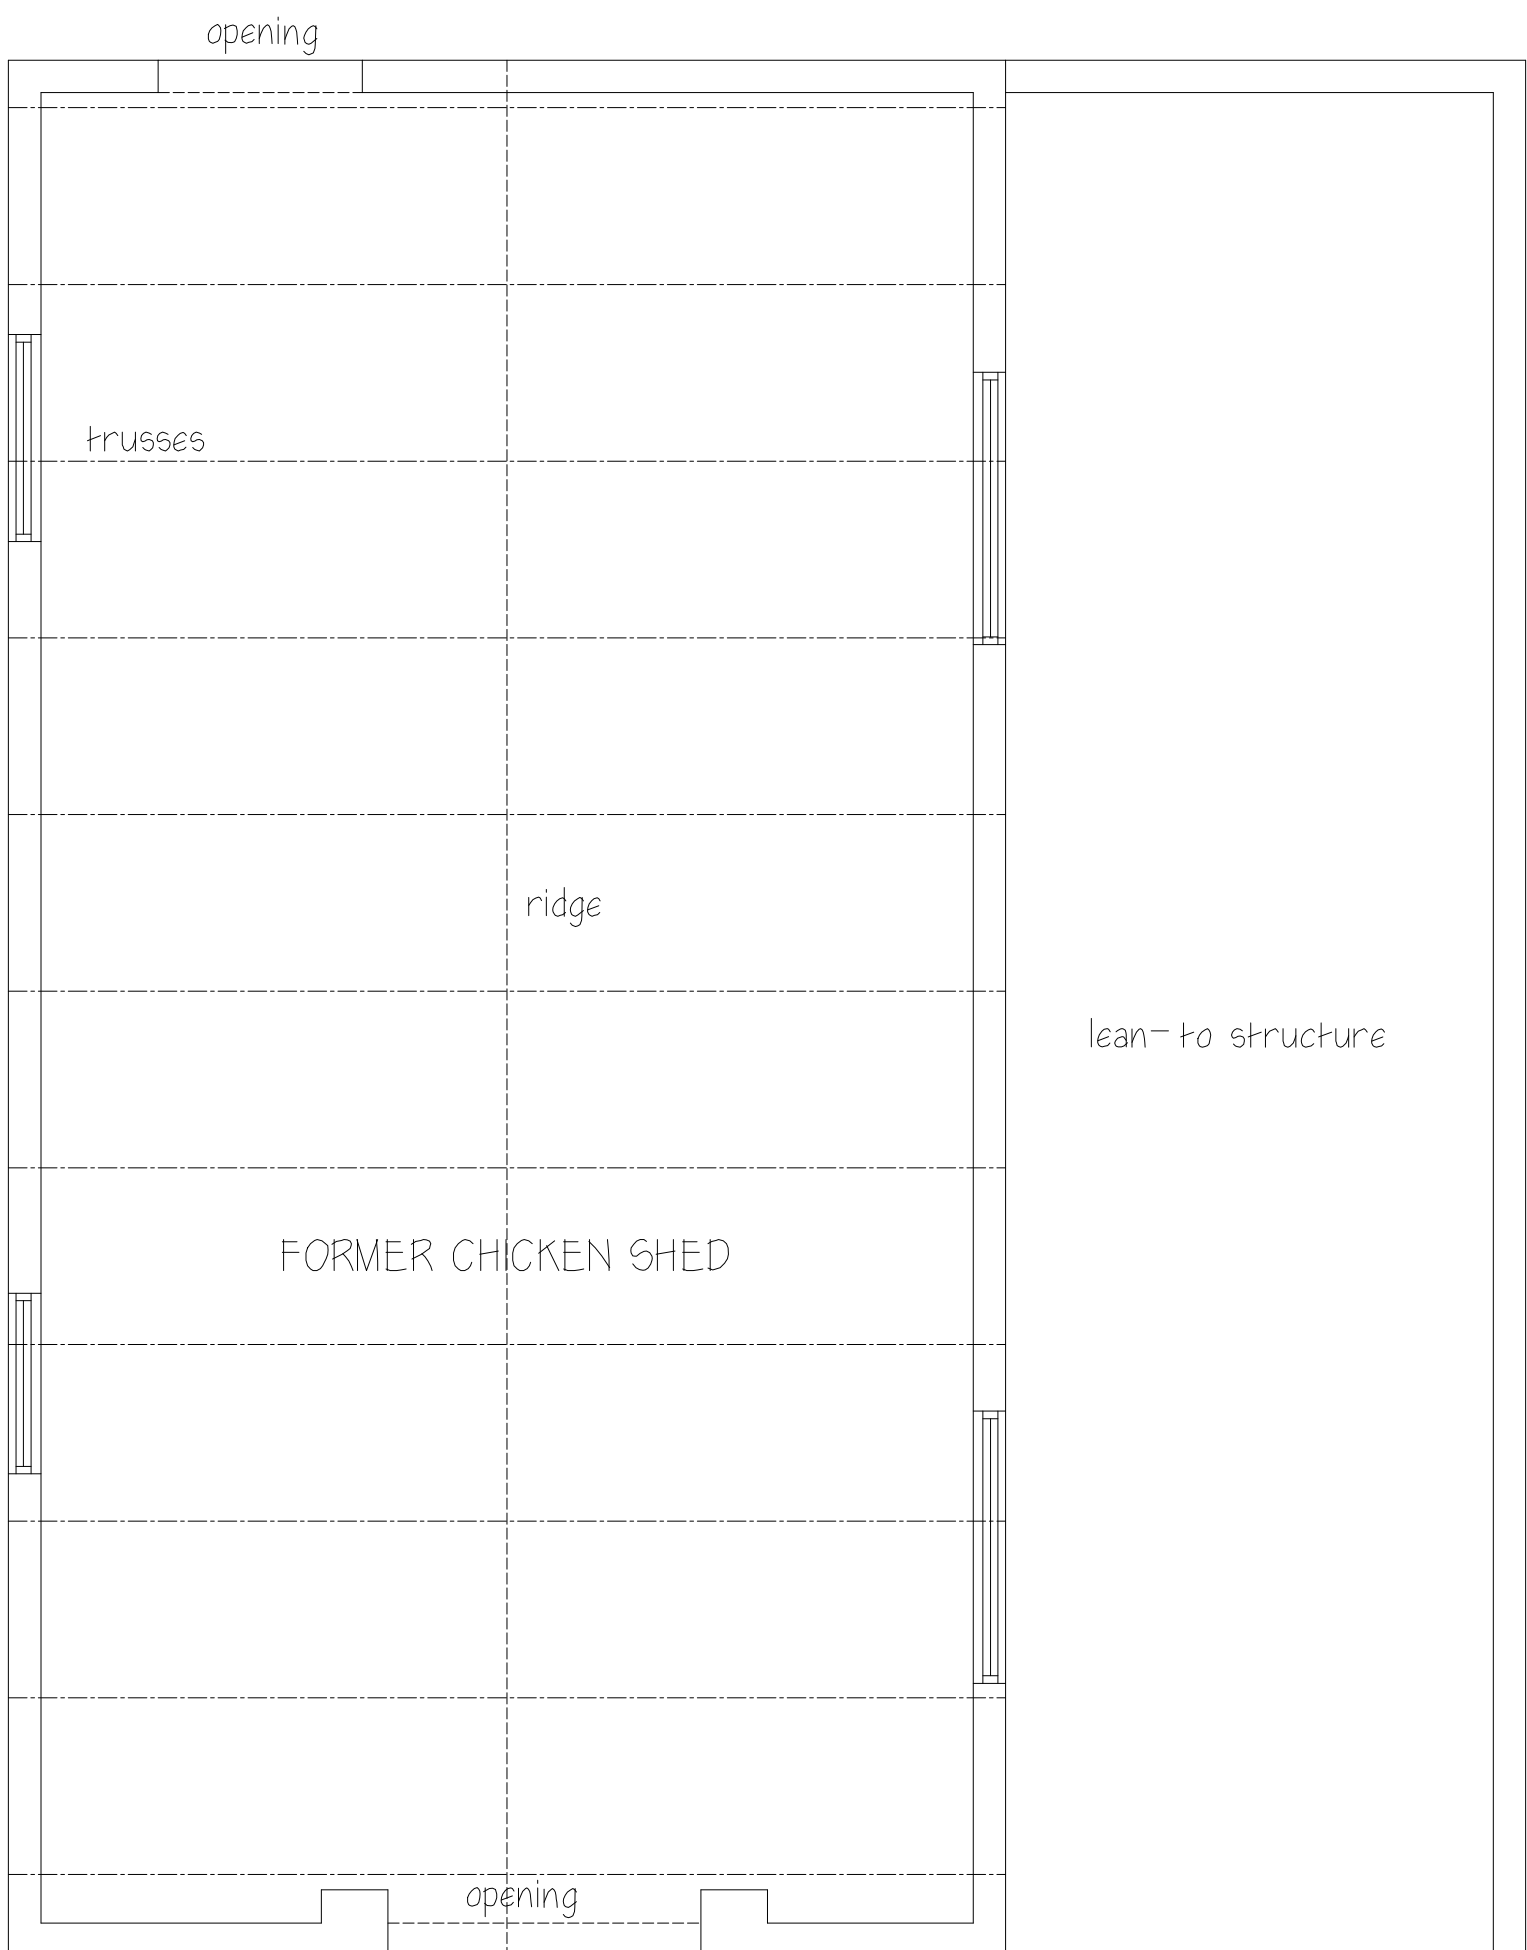

EXISTING FLOOR PLAN

 

A - July 2024, Redesign in accordance with planning requirements

Malcolm B. J. Percy, 47 Richard Gibson Road, Henhull, Nantwich, Cheshire, CW5 6XS.  
E-mail : malcolmp Percy@hotmail.com  
Mobile : 07802 663325

BUILDING DESIGN  
AND PLANNING

Consultancy

PROJECT CONVERSION & EXTENSION OF FORMER CHICKEN SHED INTO DWELLING HOUSE,  
HIGHER MOORGATE COTTAGE, GRISTLEHURST LANE,  
HEYWOOD, OLIO 4BJ.

CLIENT MR & MRS M. TALBOT.

TITLE EXISTING & PROPOSED FLOOR PLANS & ELEVATIONS.

| DATE          | SCALE                | DRAWN BY | DRAWING NO. | REVISION |
|---------------|----------------------|----------|-------------|----------|
| November 2022 | 1:100 & 1:50<br>@ A1 | mbjp     | 2208.01     | A        |