



revision notes			
© copyright in this drawing is vested in campbell driver partnership limited			
rev	date	description	
01:	11/11/25	original issue	

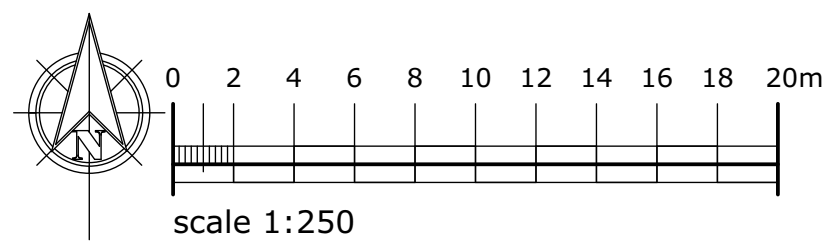

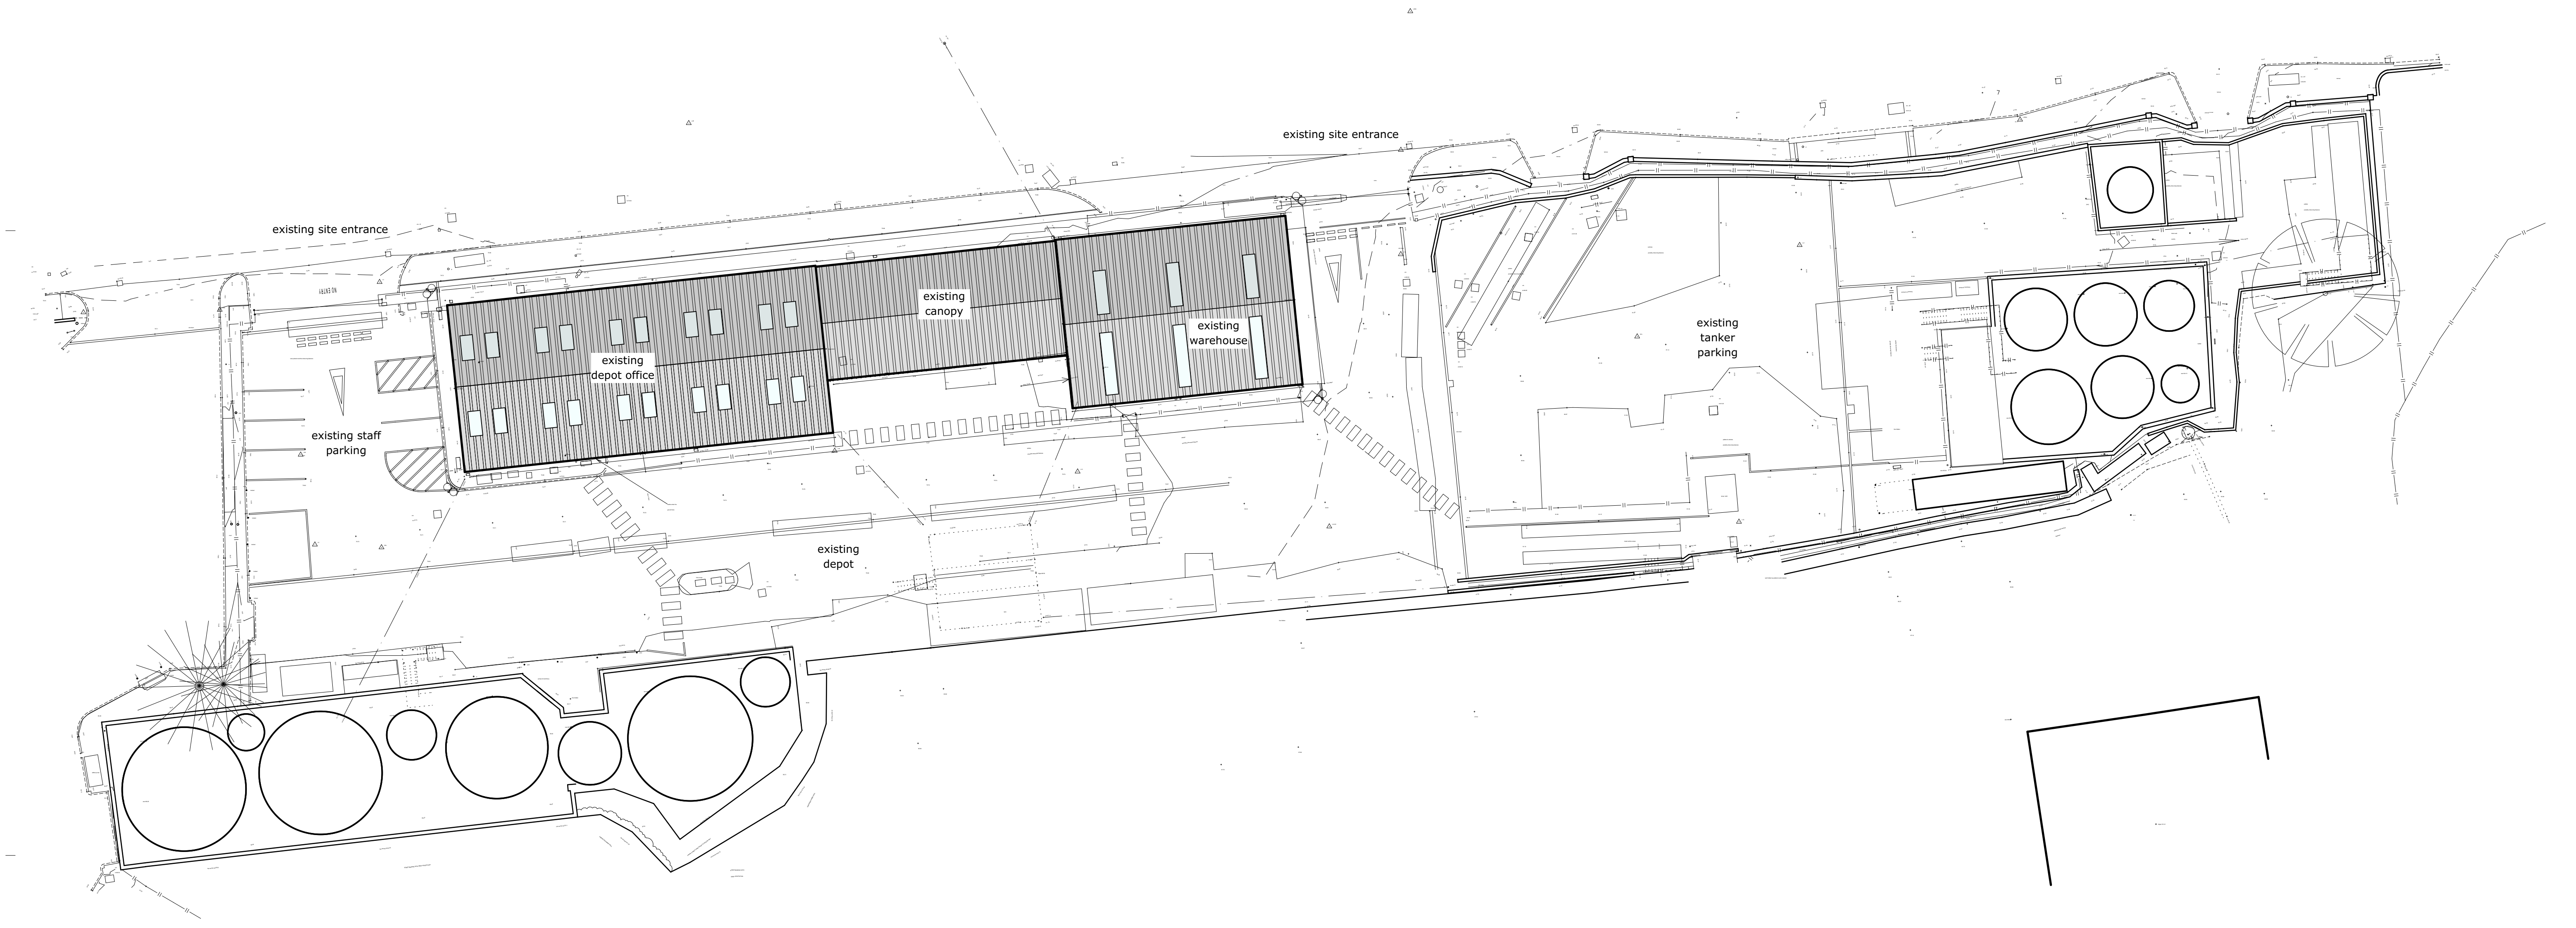

campbell driver partnership

Suite 25, Unit 2
Northlight House
Pendle Road
Brierfield
Nelson
BB9 5FL

01254 297700
www.cdparchitects.co.uk

client:	crown oil		
project:	oil centre canopy		
	bury new road , bury, BL9 7HY		
sheet:	existing site plan		
drawing no:	25.105.00-CDP-00-DR-A-1002	P01	
scale:	1:250 @ A1	status:	WIP
date:	27.01.25	drawn by:	lg