



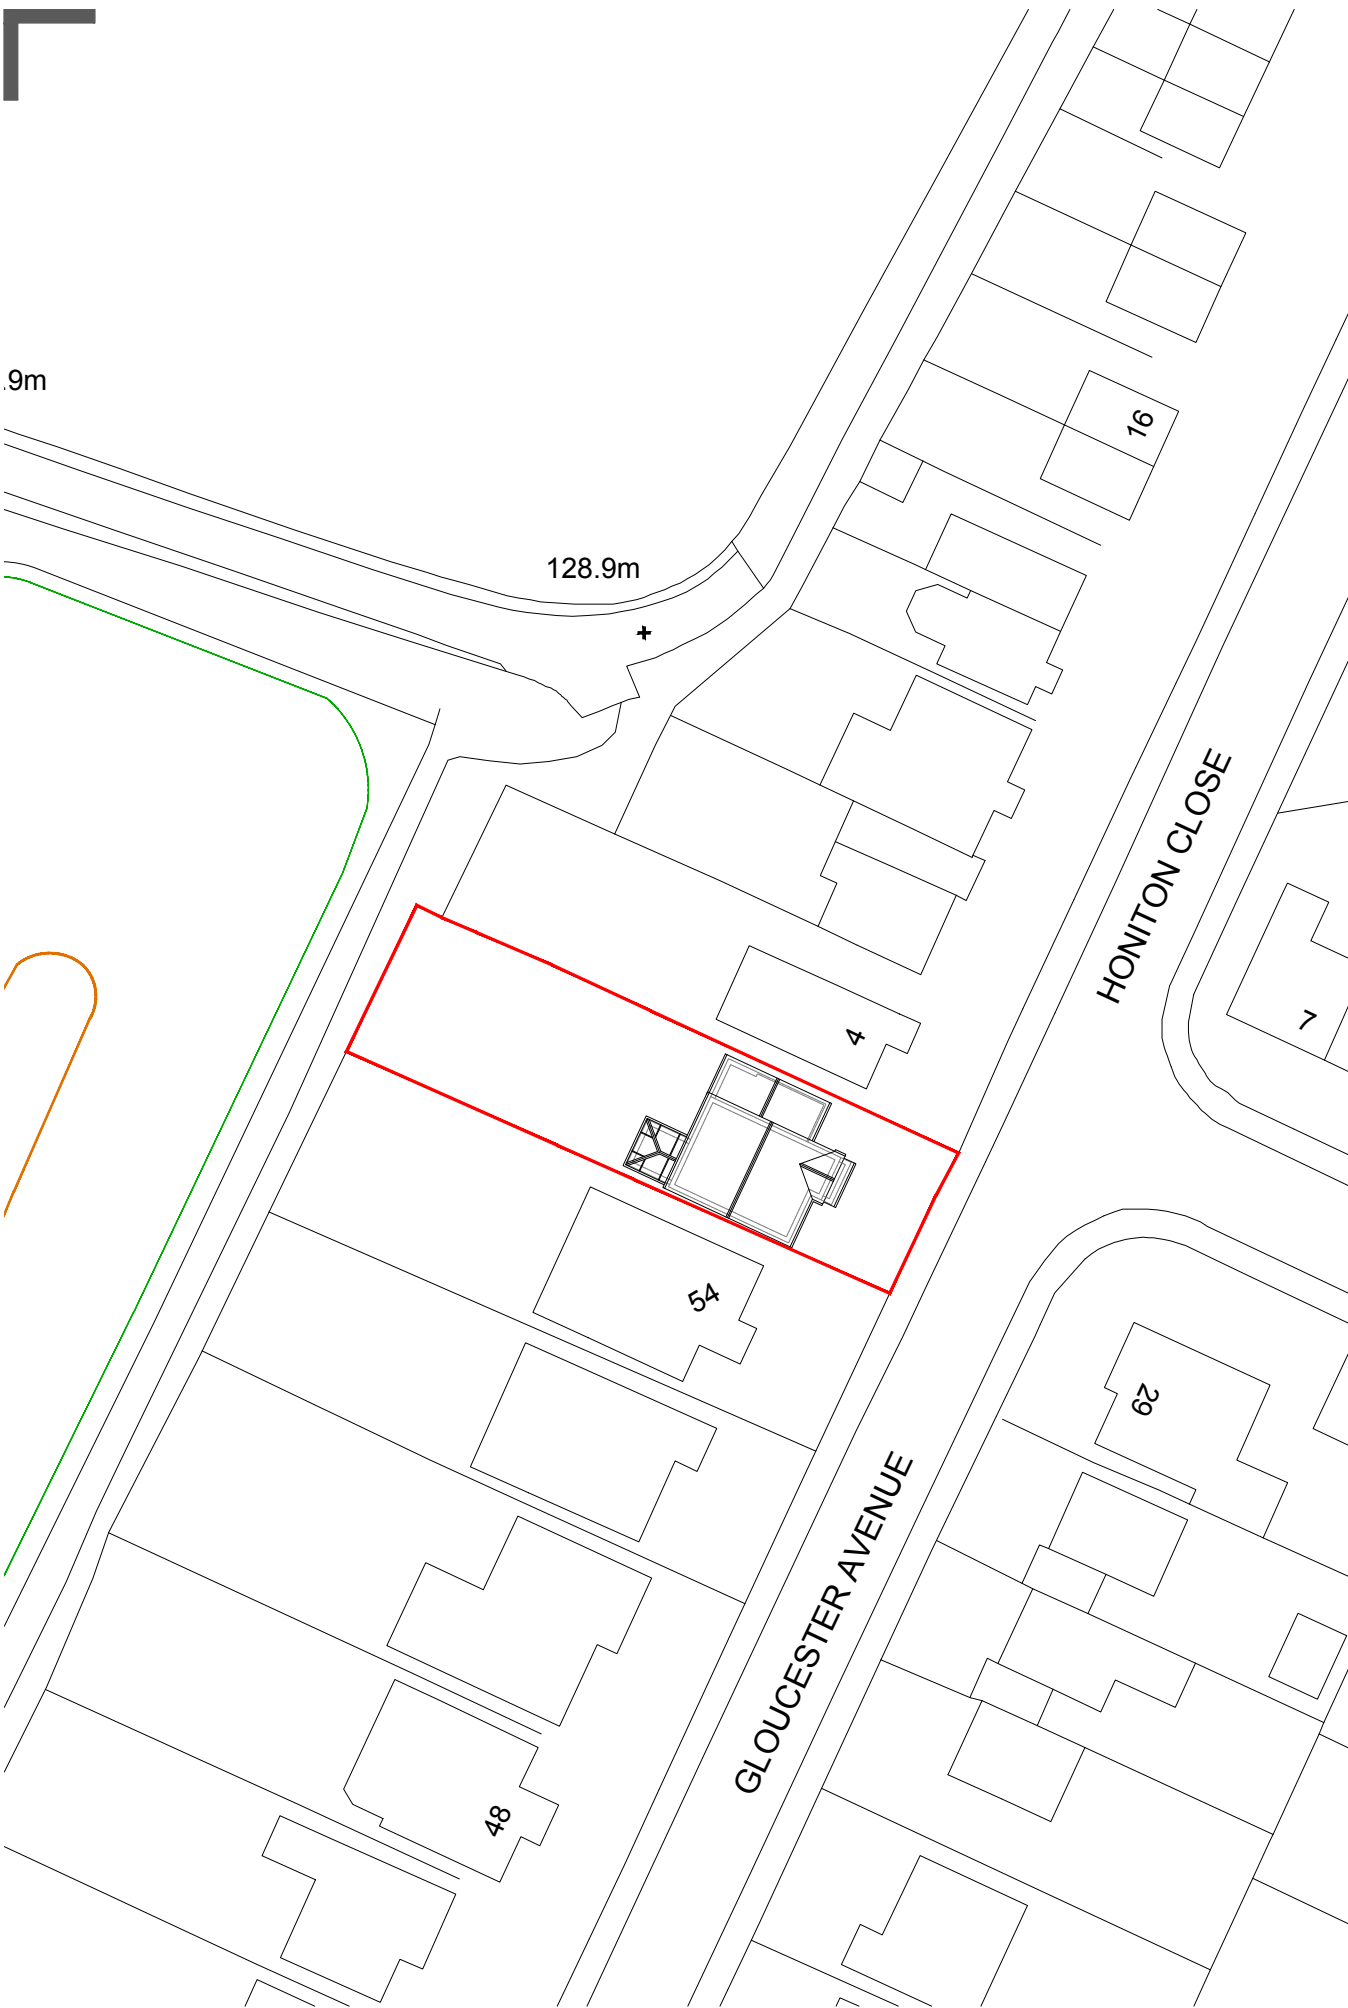

EXISTING SITE PLAN

 

PROPOSED SITE PLAN

A	12-06-23	Updated in line with planning officers comments.		
Rev	Date	Description	Rev By	Chk'd By
Drawing Title		SITE PLANS		
Job-Dwg No		044ROC-101A		
Project Title		EXTENSIONS WITH INTERNAL REMODEL AND OUTBUILDING 56 GLOUCESTER AVENUE HEYWOOD ROCHDALE OL10 2PY		
Client		MR. HANNON		
Status		PLANNING		
Scale		1:500	Drawing Size	A3
Date		04/23		