


NOTE: DRAWINGS BELOW ARE REPRESENTATIVE OF DWELLINGS SITED ON PLOTS 2-4 AND 6-8.
GIA: 89.9m²
BED 1: 11.6m² BED 2: 9.4m² BED 3: 7.5m²

Do not scale from this drawing


PLANNING

Do not scale from the drawings. Use figured dimensions only. The contractor is requested to check all dimensions on site prior to work beginning. Any discrepancies within the drawings should be reported prior to commencement of works. It is assumed that all works on this drawing will be carried out by a competent contractor, working where appropriate to an approved method statement.

This drawing is copyright and owned by Whitebox Architecture and is for use on this site only, unless contractually stated otherwise.

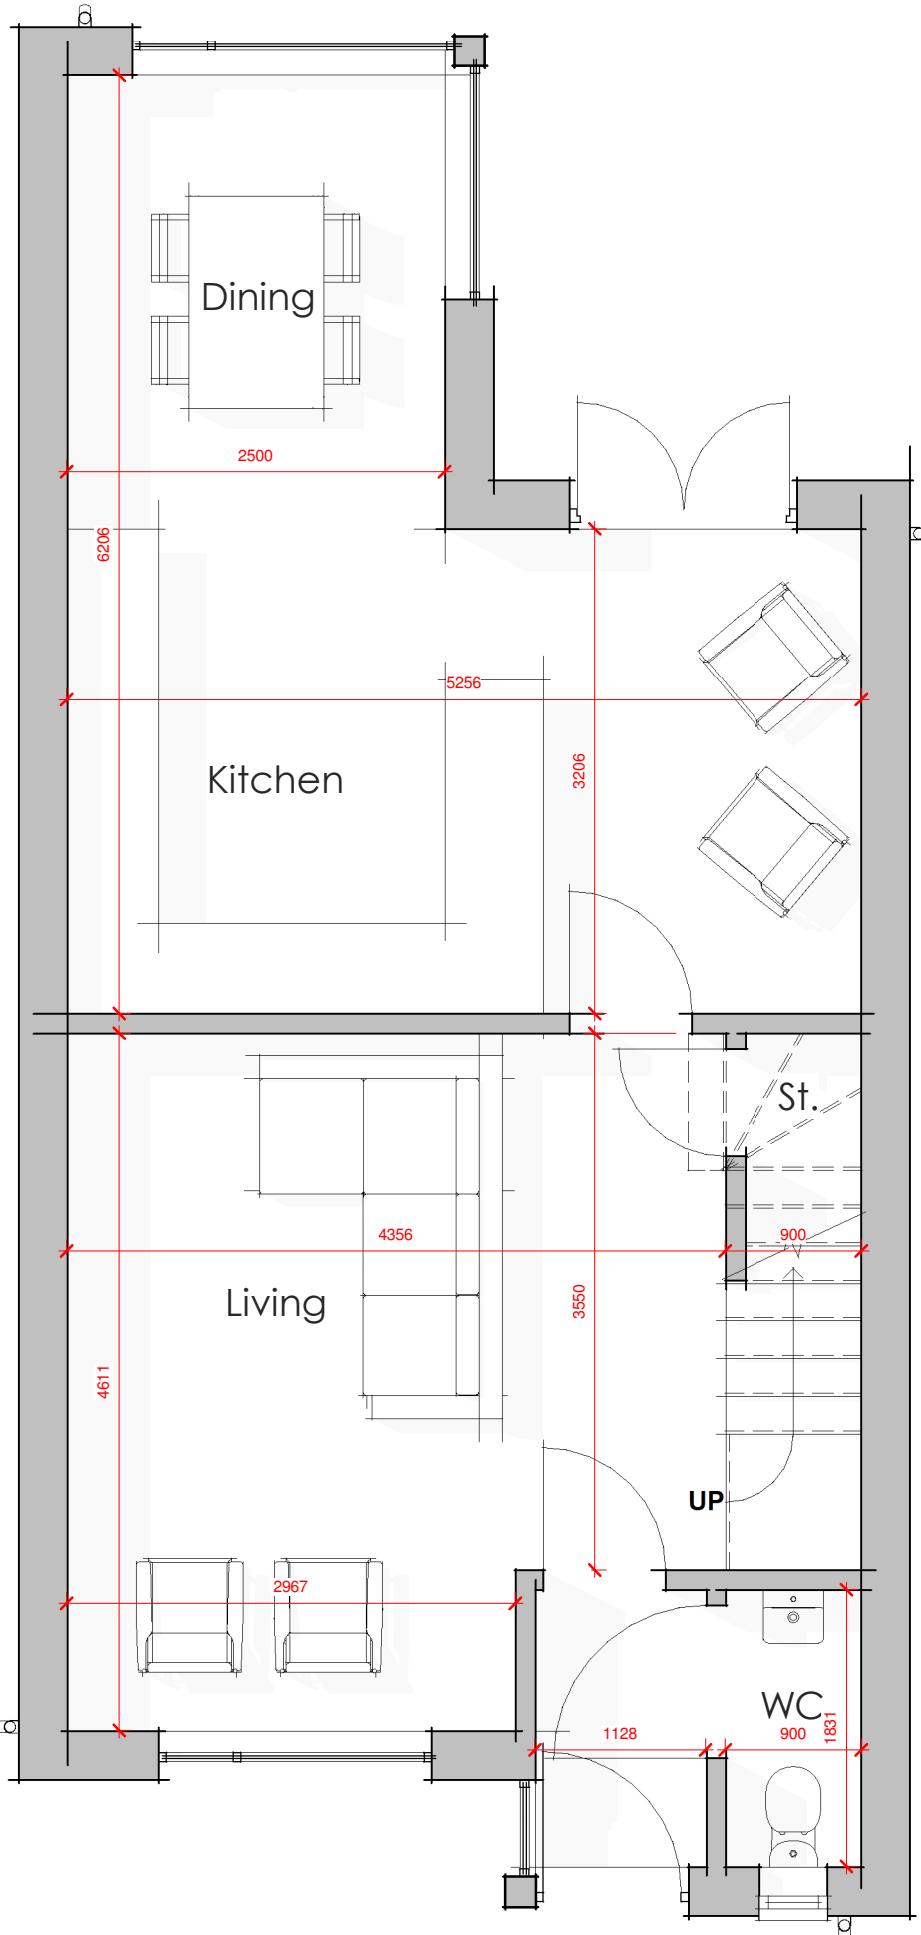

Type A - Ground Floor Plan
1:50

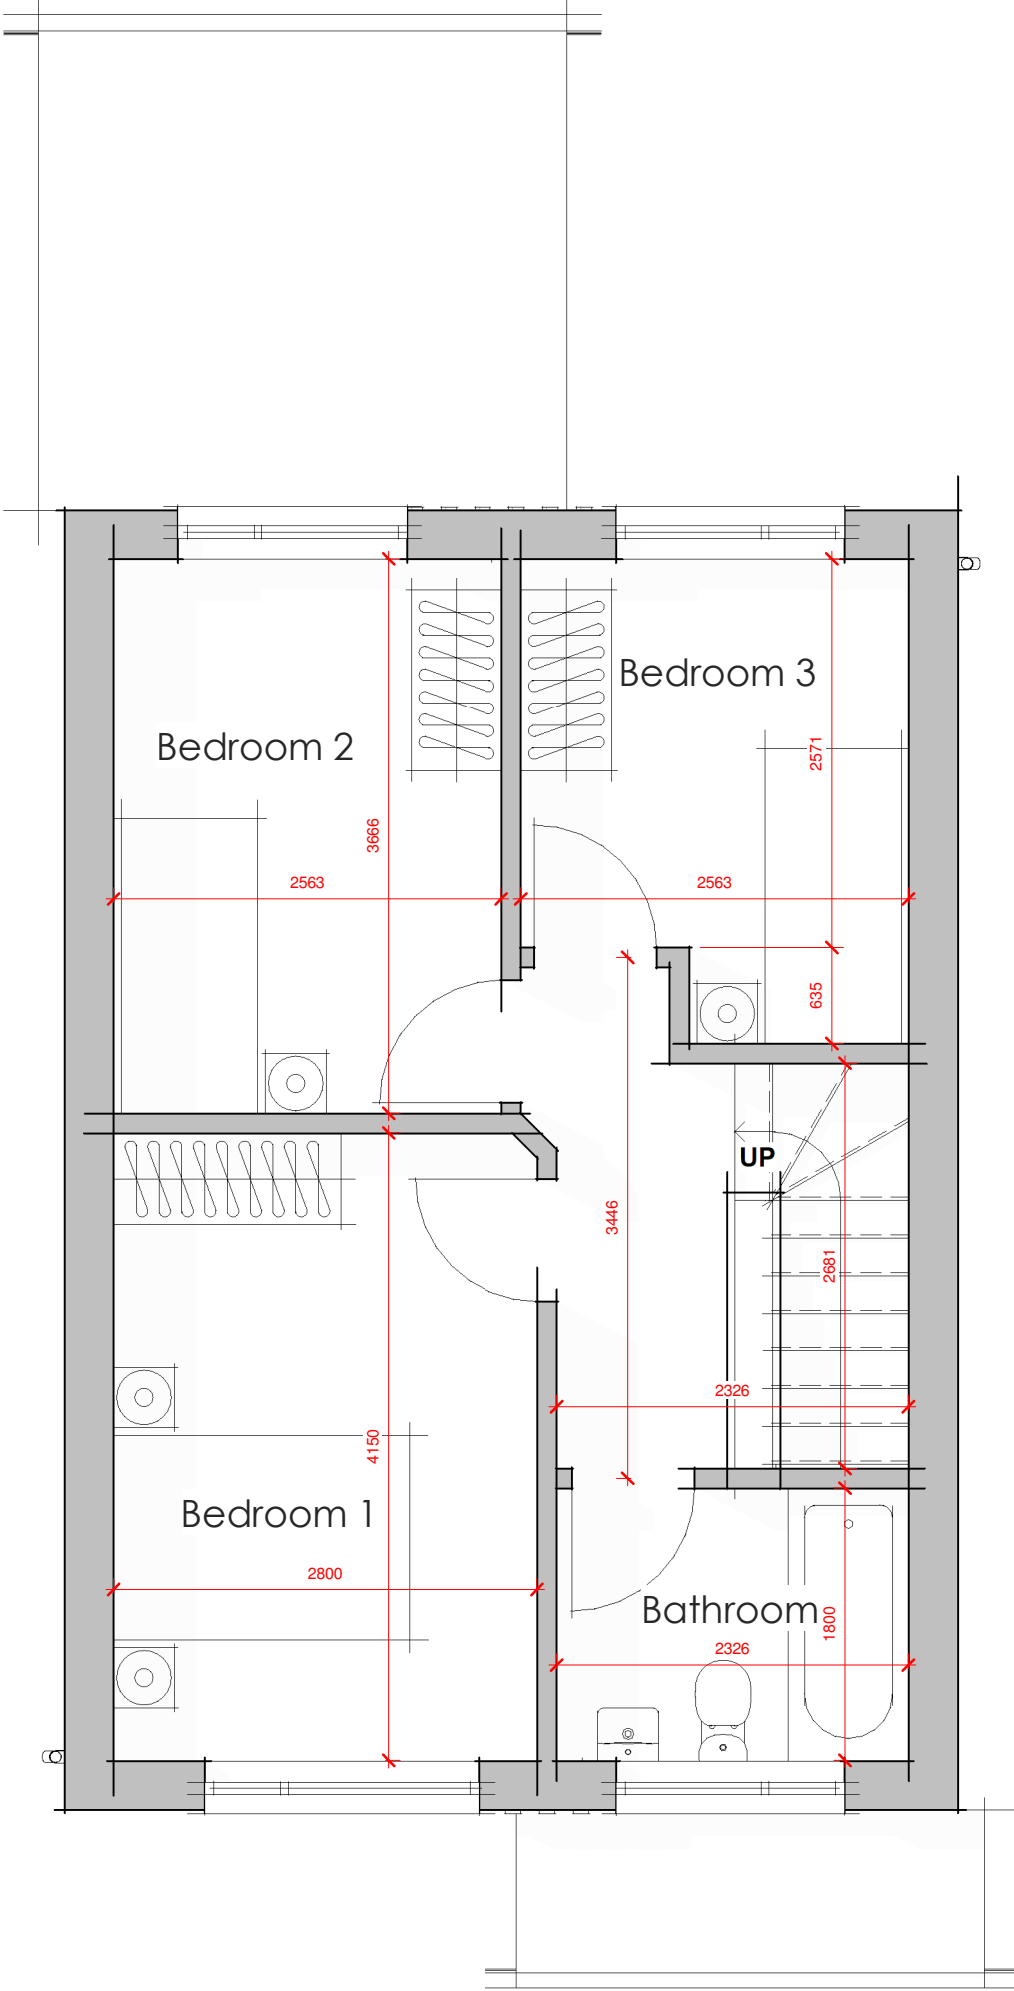


Type A - First Floor Plan
1:50



Type A - Key Plan
1:1250




Type A - Front Elevation
1:50

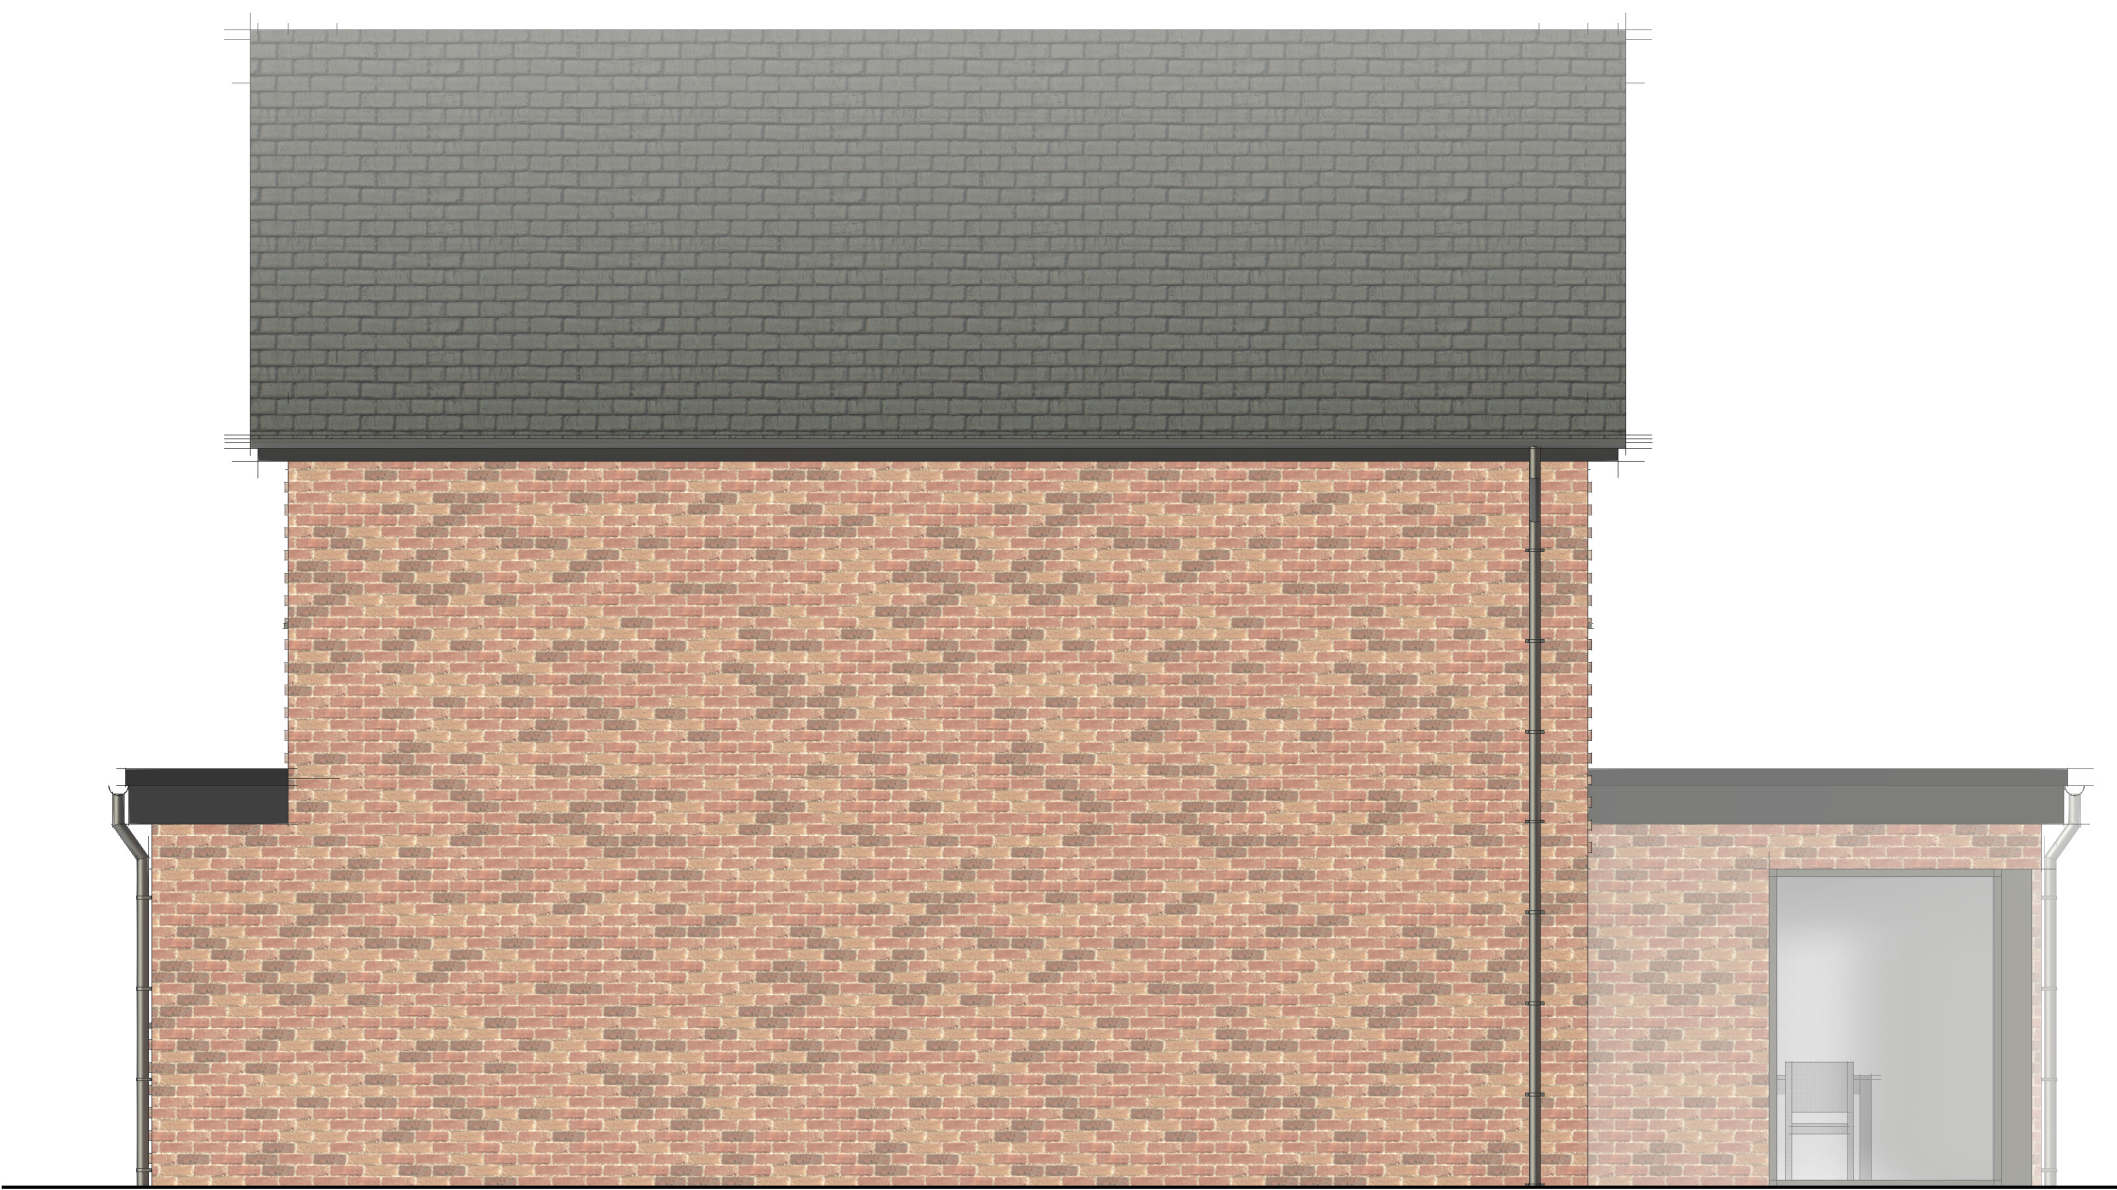

Type A - Side Elevation 1
1:50



Type A - Rear Elevation
1:50

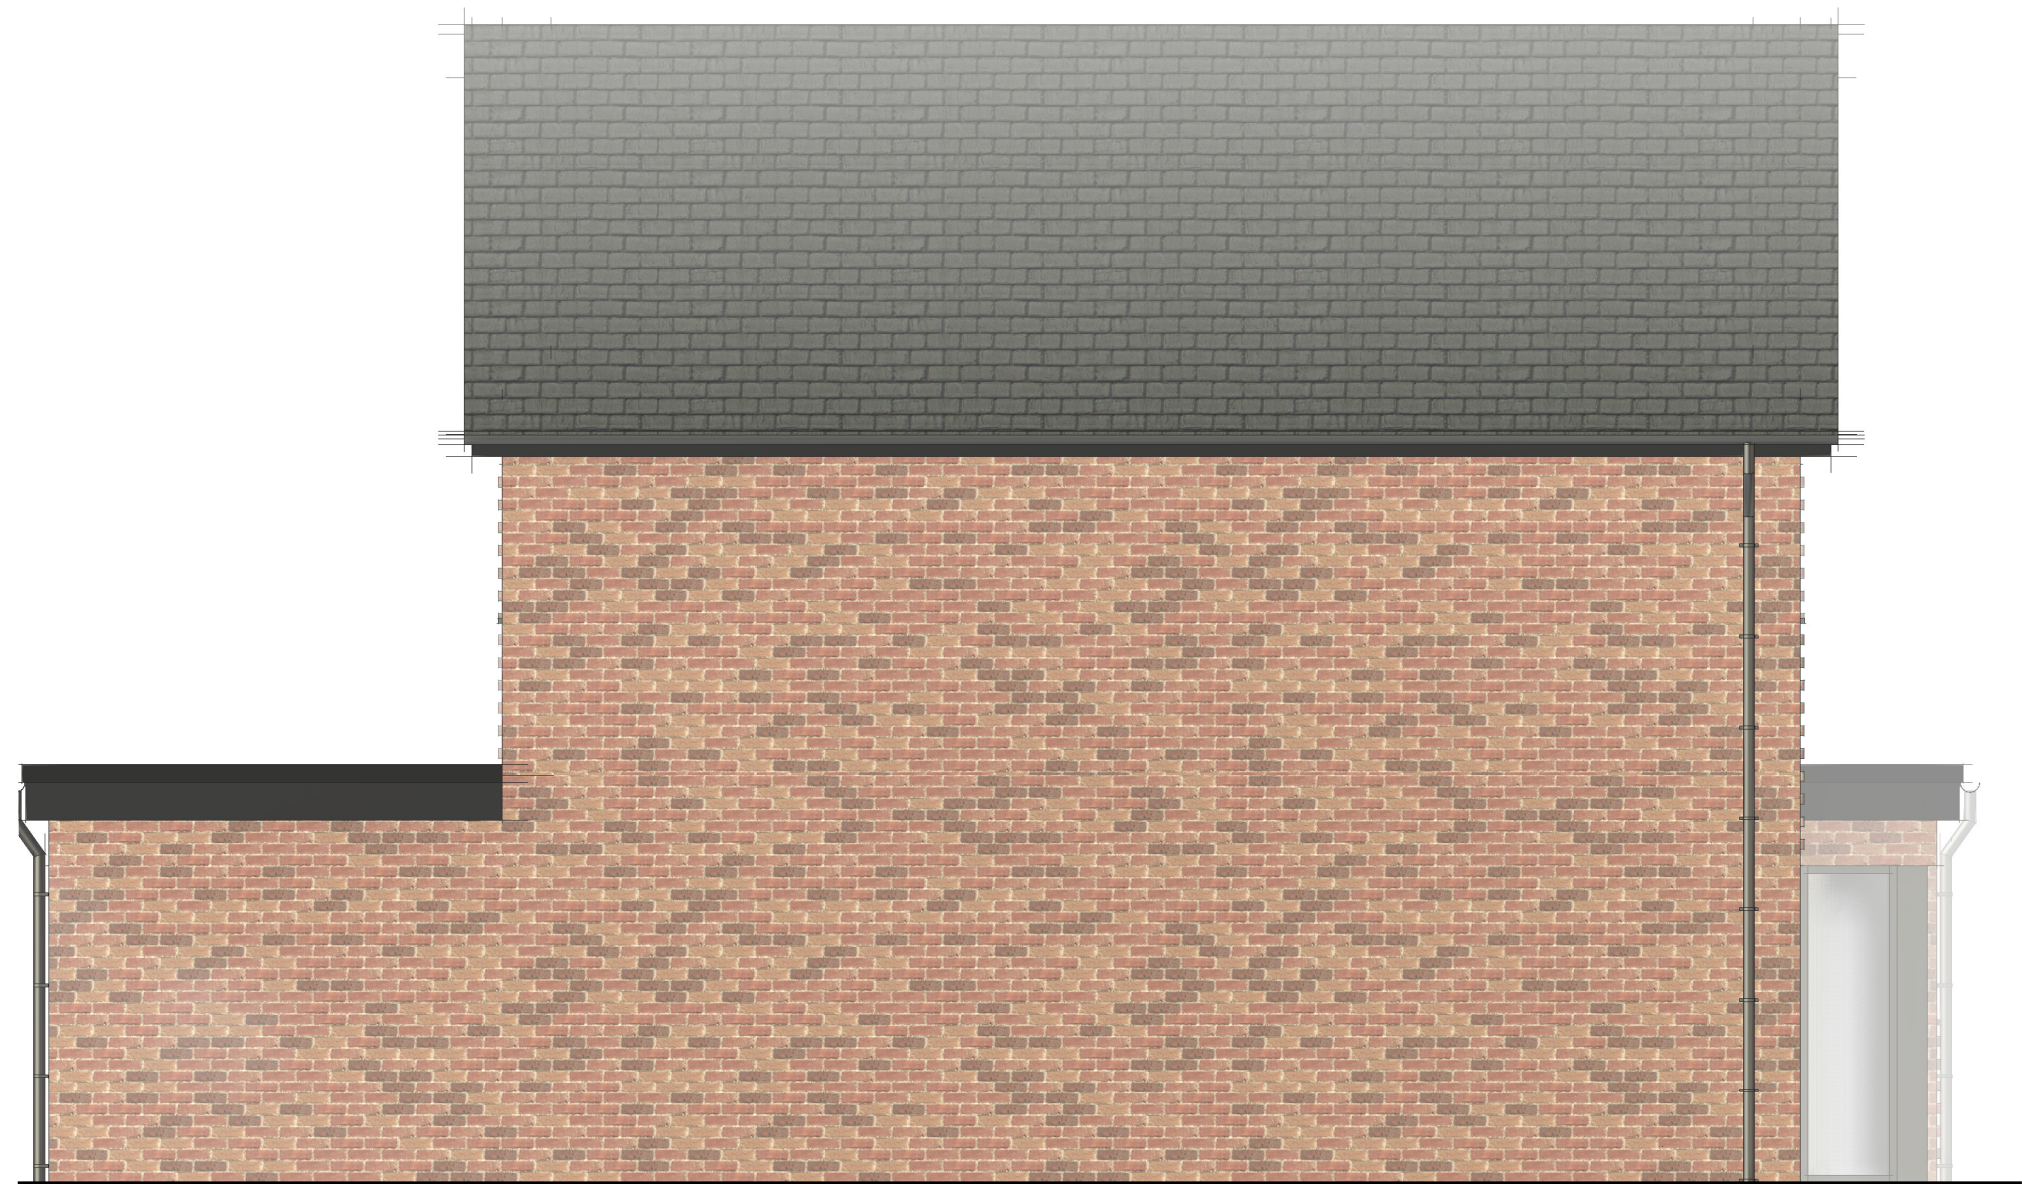

Type A - Side Elevation 2
1:50

Rev	Description	Date	By	Check
B	Site layout and bedroom arrangement updated in response to planner feedback	12.04.23	JW	IS
A	Updated for planner feedback	11.07.23	JW	IS

WhiteBox Architecture

RIBA Architects & Interior Designers

studio@whiteboxarchitecture.com/www.whiteboxarchitecture.com
8 Church Hill,
Knutsford,
WA16 6DH
t: +44 1565 754 500

project

Middleton

drawing title

House Type A - Plans and Elevations

scale	date	drawn	checked
As indicated@A1	10/24/23	JW	IS
job number	drawing number	revision	

2693

201

B