


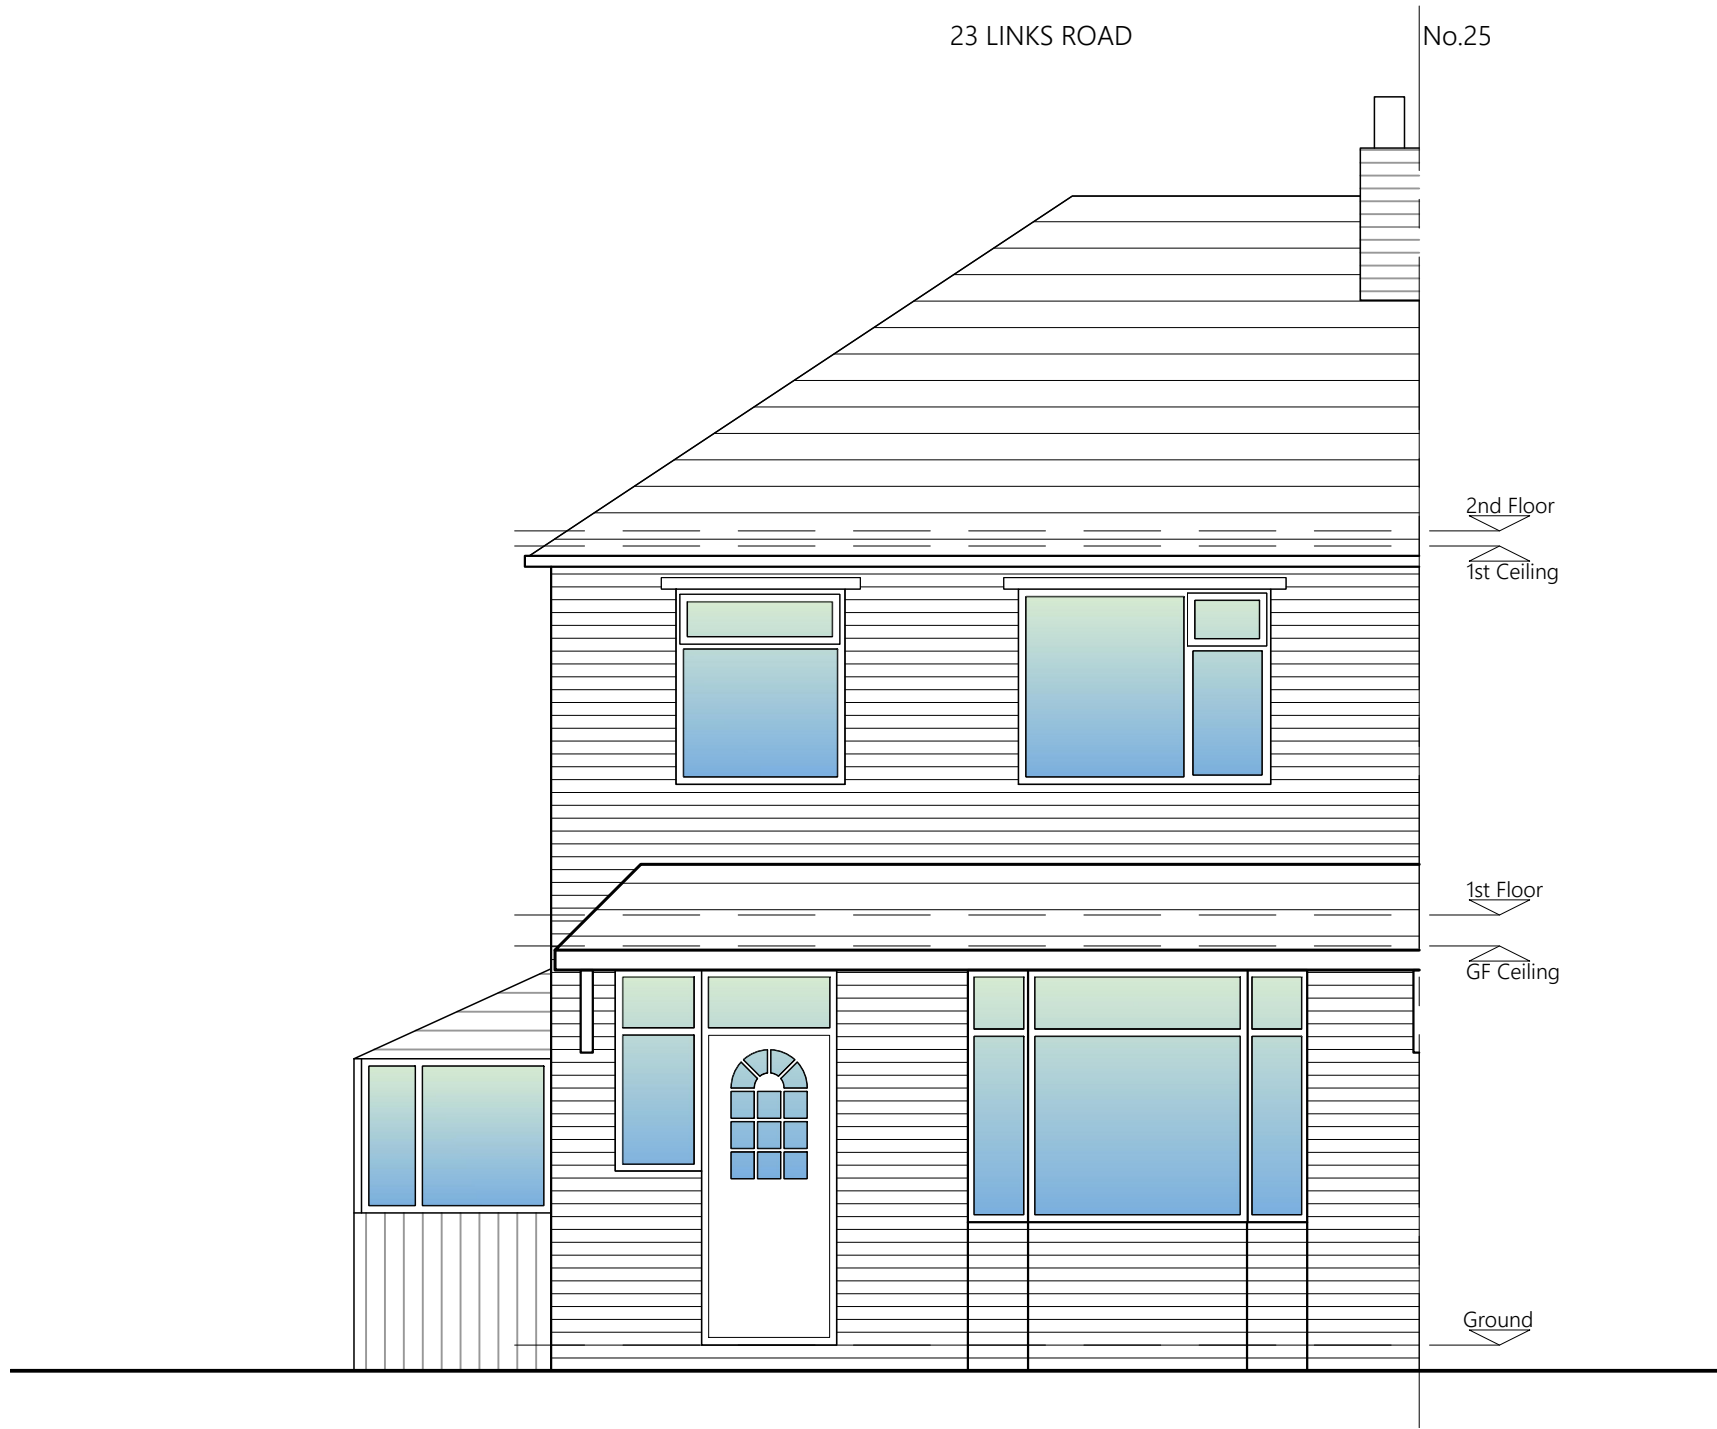


EXISTING FRONT ELEVATION




EXISTING SIDE ELEVATION



EXISTING REAR ELEVATION

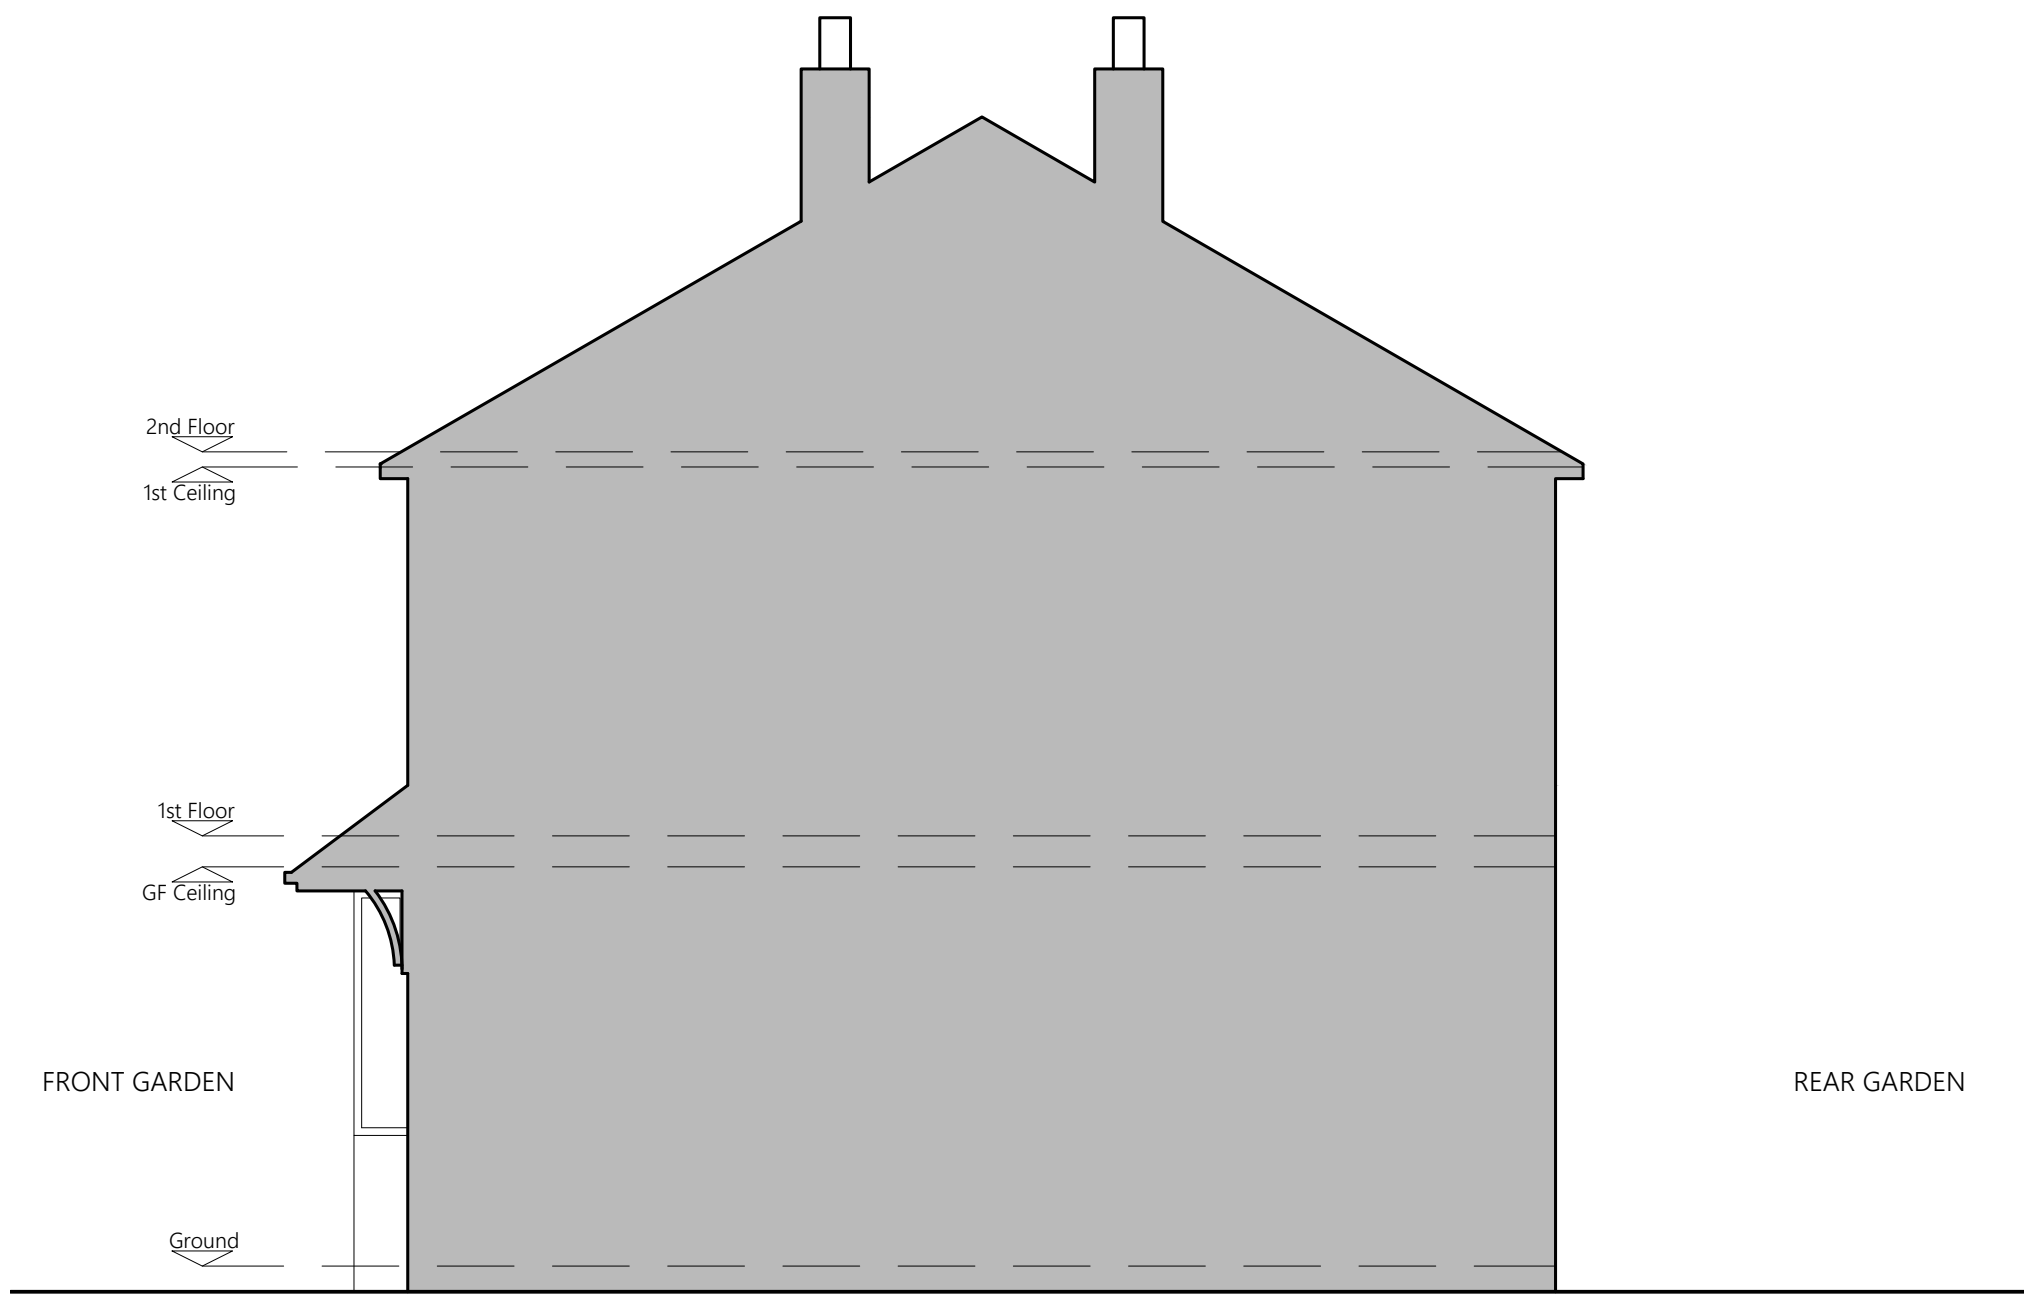

EXISTING SIDE ELEVATION

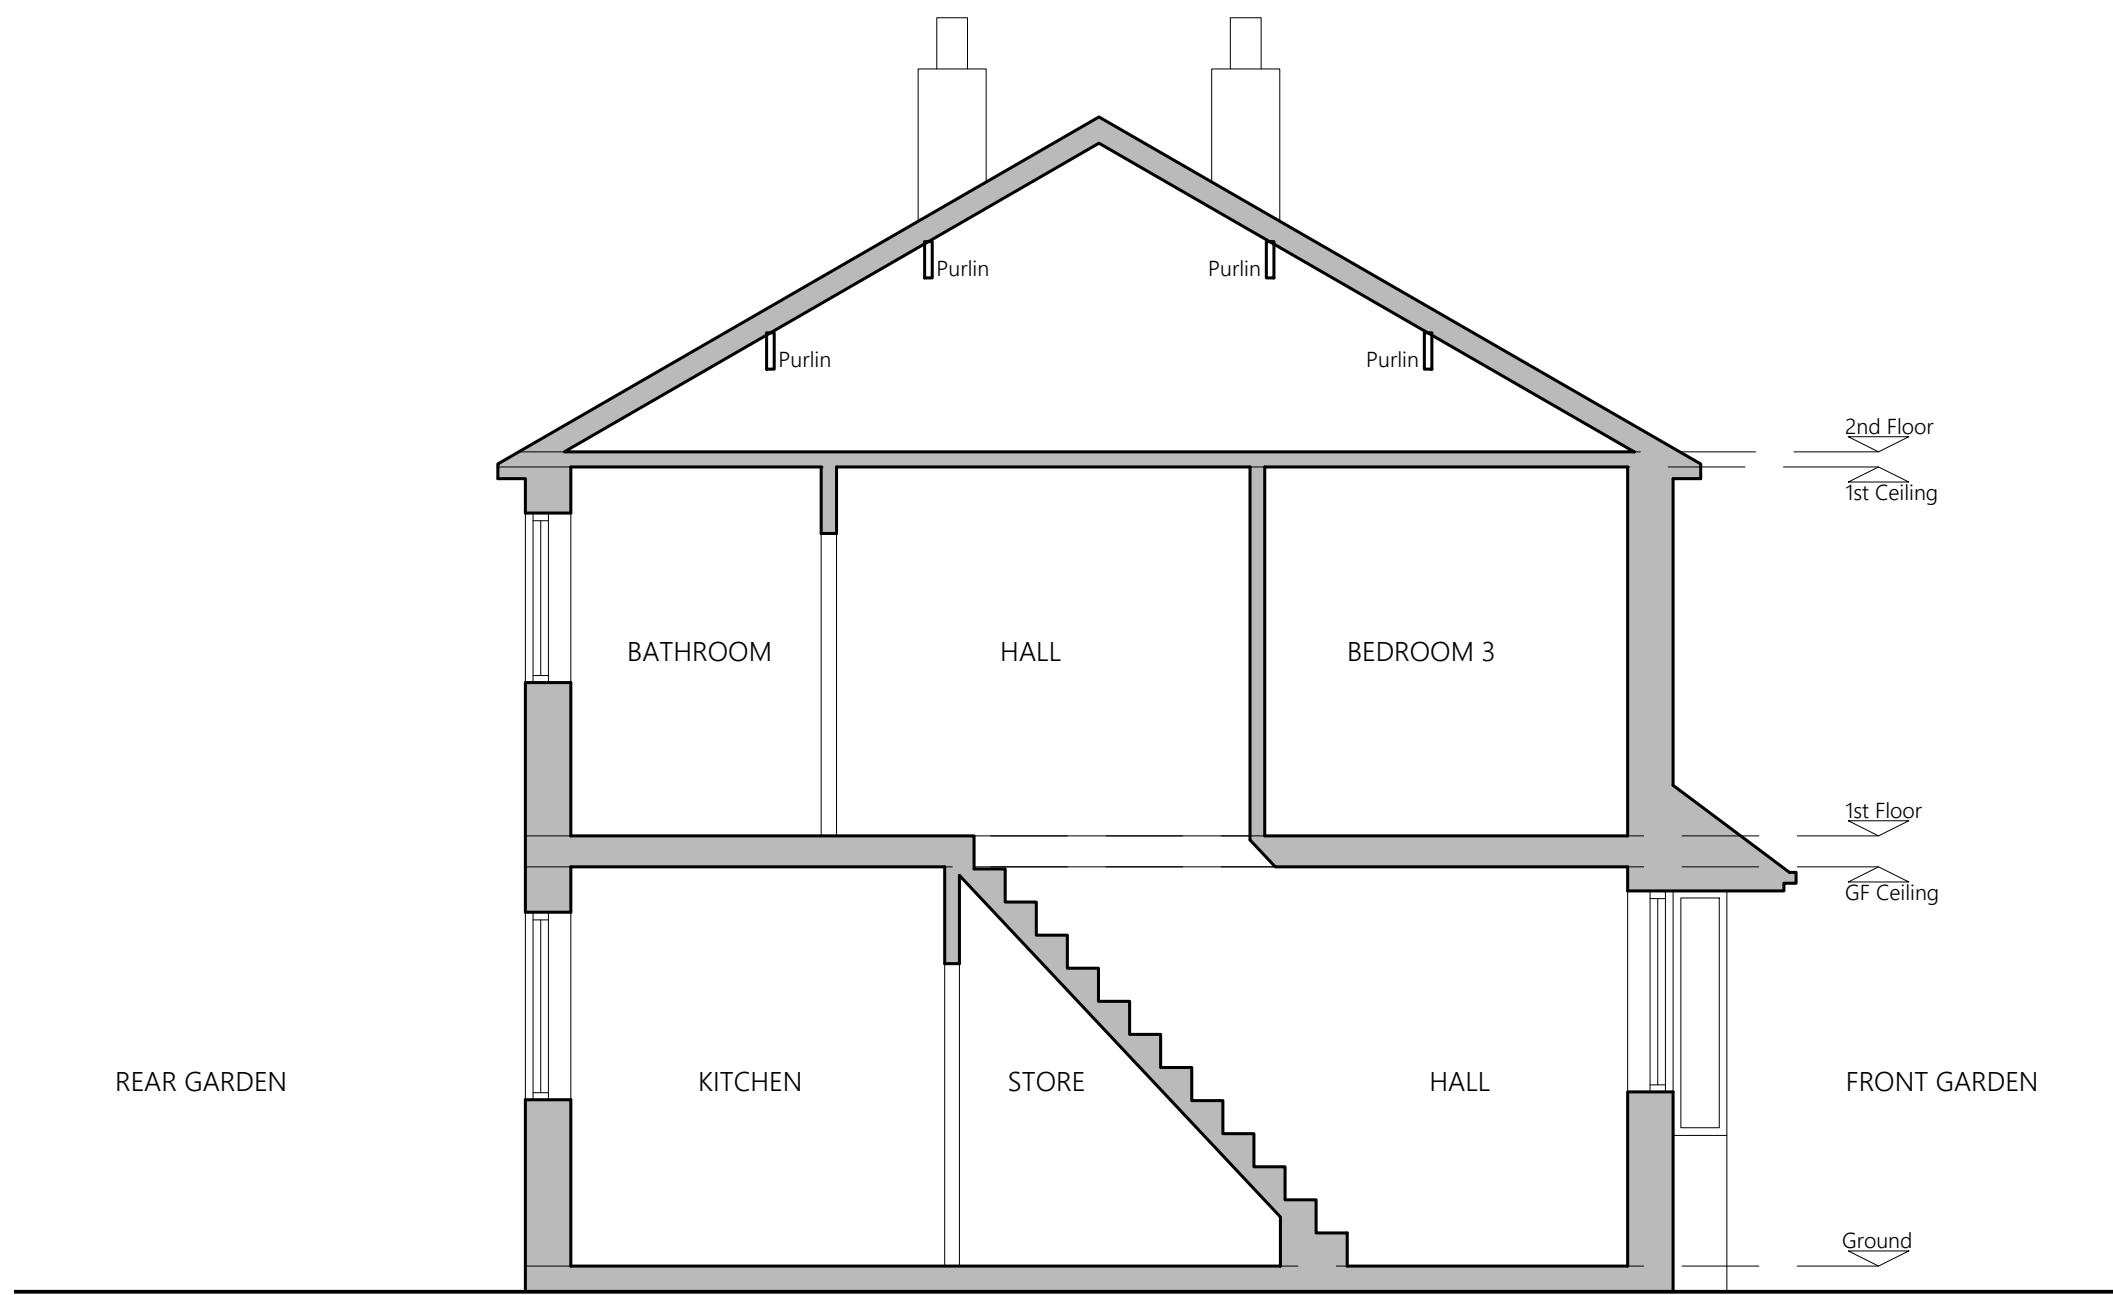

EXISTING SECTION A-A



PROJECT	23 Links Road Heywood OL10 2AY		
CLIENT	A Bardhi		
STATUS	Information		
DRAWING	Existing Elevations & Section		
DWG No.	2417-03	REV	
SCALE	1:50@A1	DATE	March '24
		website: www.agbcad.co.uk email: info@agbcad.co.uk telephone: 07912 090 125 DO NOT SCALE FROM THIS DRAWING	