



DO NOT SCALE EXCEPT FOR PLANNING APPLICATION PURPOSES. USE FIGURED DIMENSIONS.
ANY DISCREPANCIES ARE TO BE REPORTED TO THIS OFFICE PRIOR TO THE CONTINUANCE
OF WORKS.
THIS DRAWING IS THE COPYRIGHT OF MALCOLM B J PERCY, BUILDING DESIGN & PLANNING CONSULTANCY, &
MUST NOT BE REPRODUCED IN ANY FORMAT WITHOUT THE PRIOR WRITTEN AGREEMENT OF THIS OFFICE.

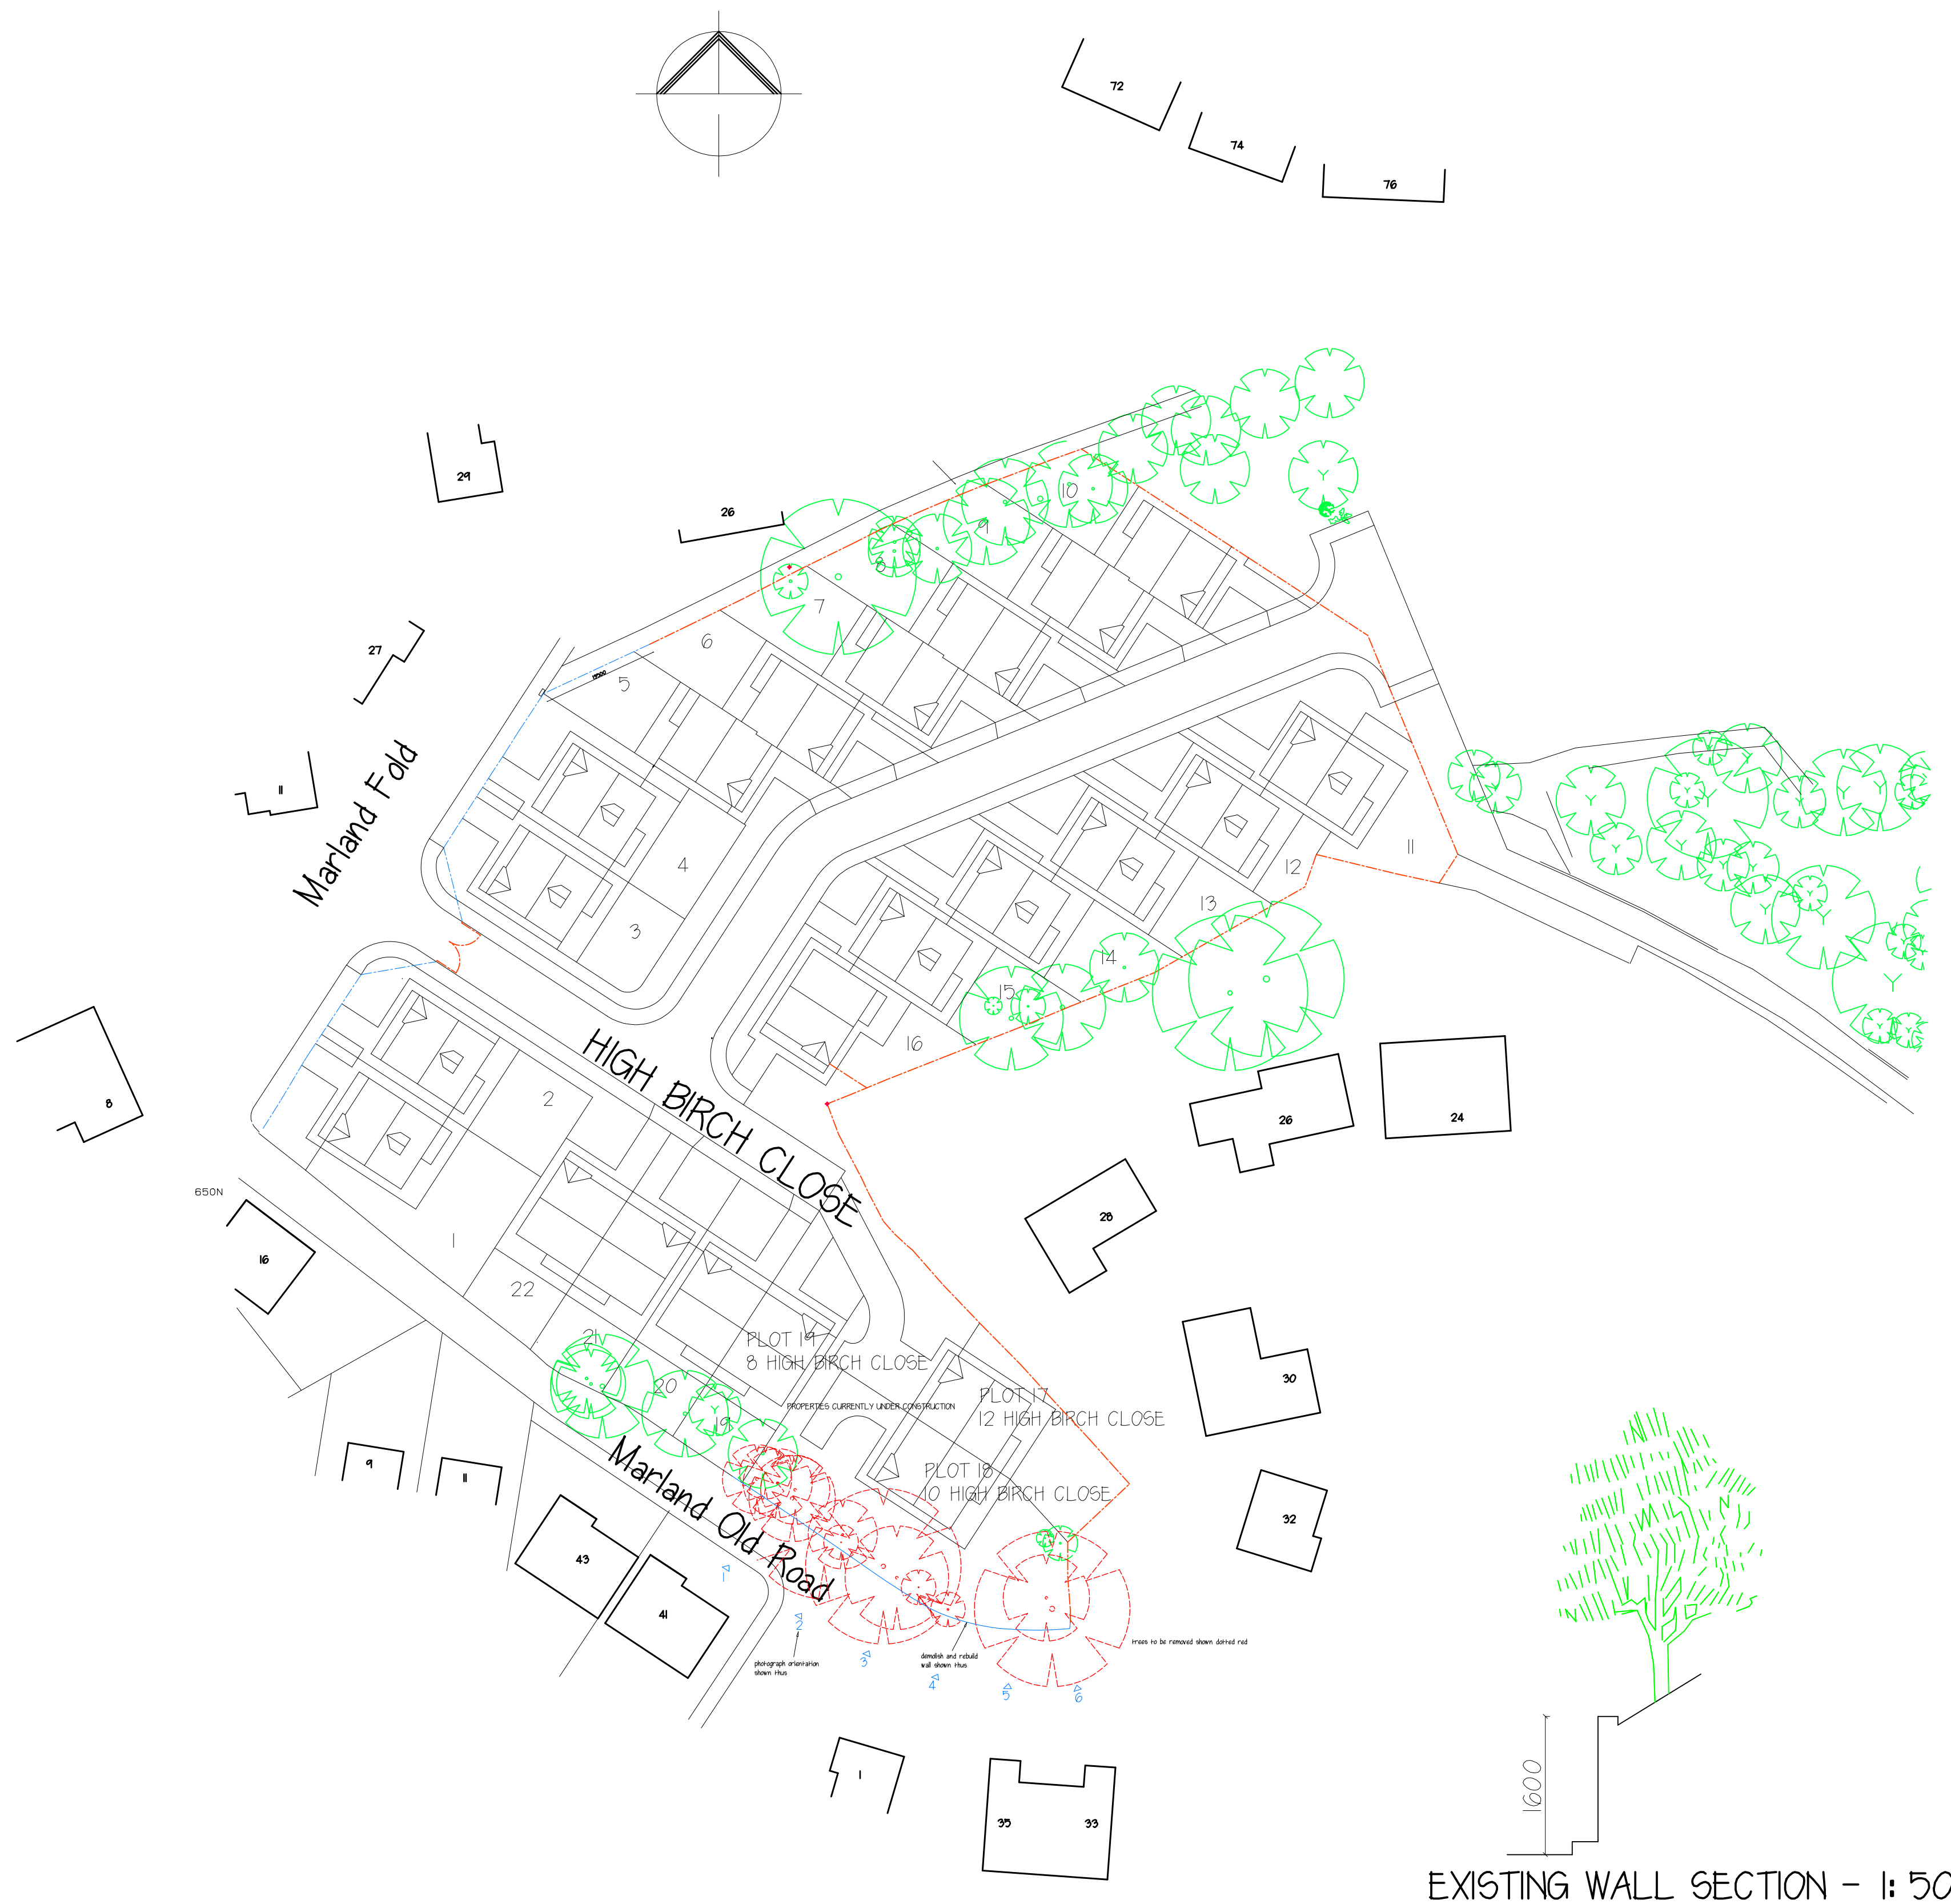

EXISTING WALL SECTION - 1:50

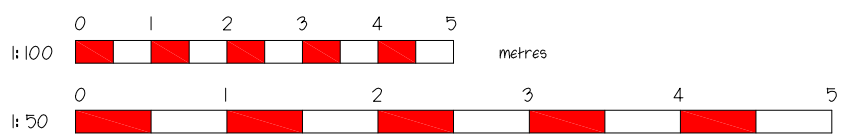

Malcolm B. J. Percy, 5, Newark Place, Henhull, Nantwich, Cheshire, CW5 6XY. E-mail : malcolmpercy@hotmail.com Mobile : 07802 663325 BUILDING DESIGN AND PLANNING Consultancy				
PROJECTRESIDENTIAL DEVELOPMENT AT FORMER HIGH BIRCH SCHOOL, BOLTON ROAD, ROCHDALE, OL11 1DN.				
CLIENTGREENSTONE CONSTRUCTION LTD.				
TITLEBOUNDARY WALL REBUILDING & TREE REMOVAL.				
DATE Nov. 2023	SCALE 1:500 @ A1	DRAWN BY mbjp	DRAWING NO. 1859.21	REVISION A