



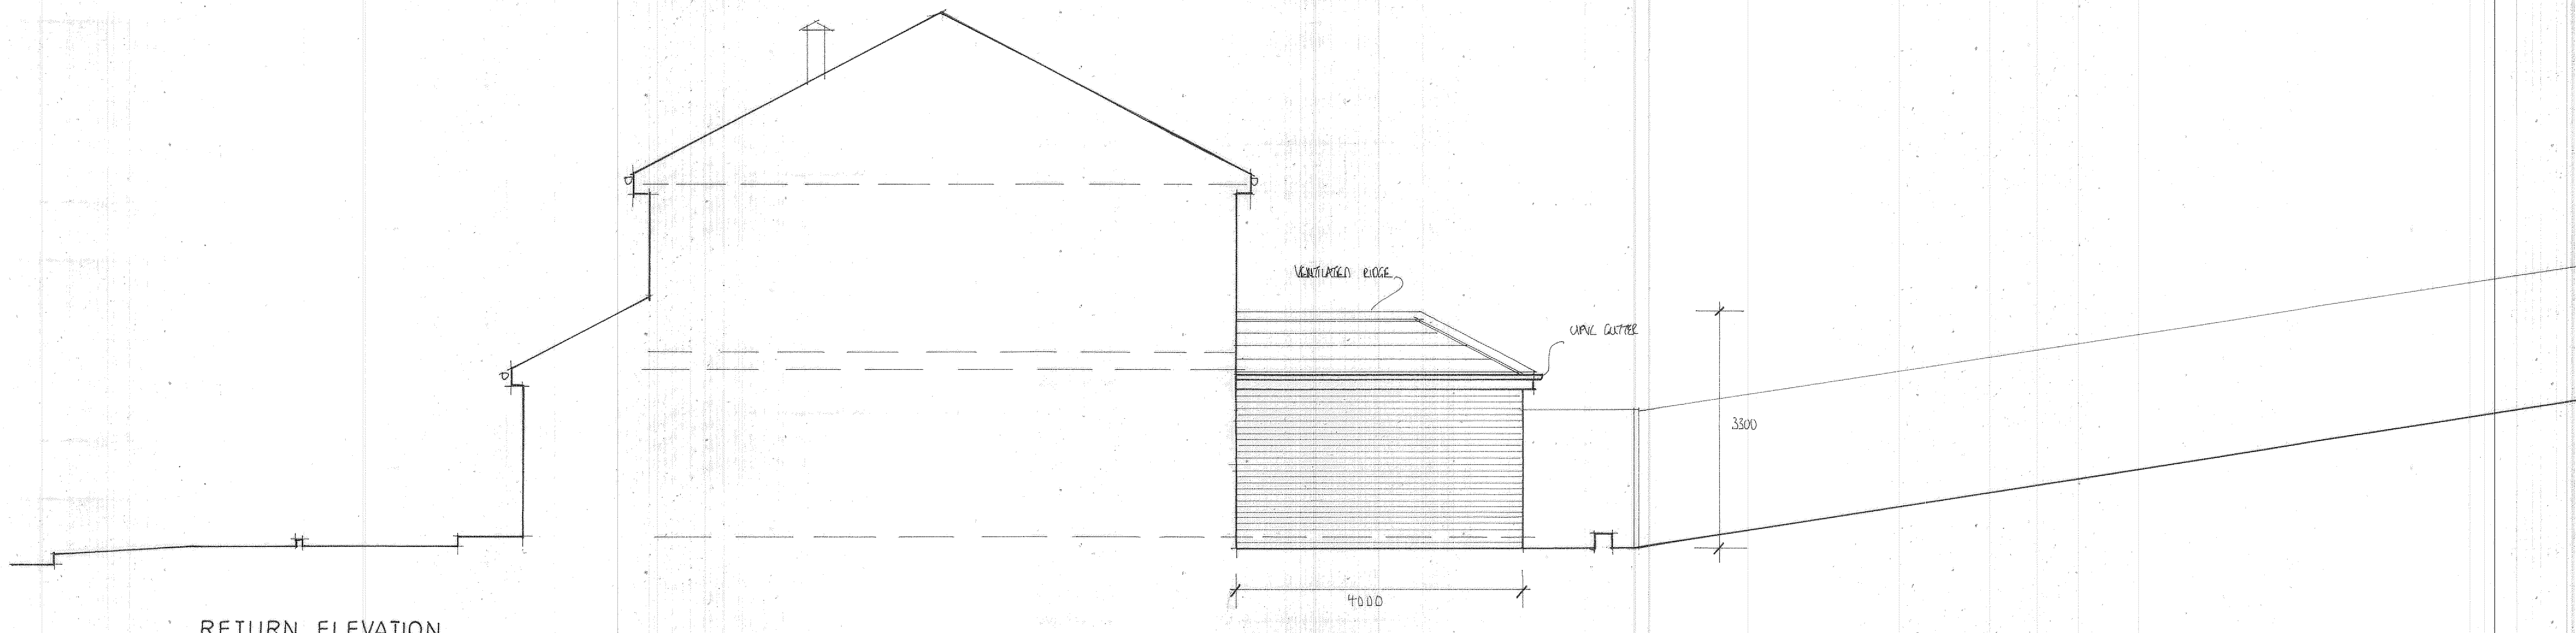


RETURN ELEVATION

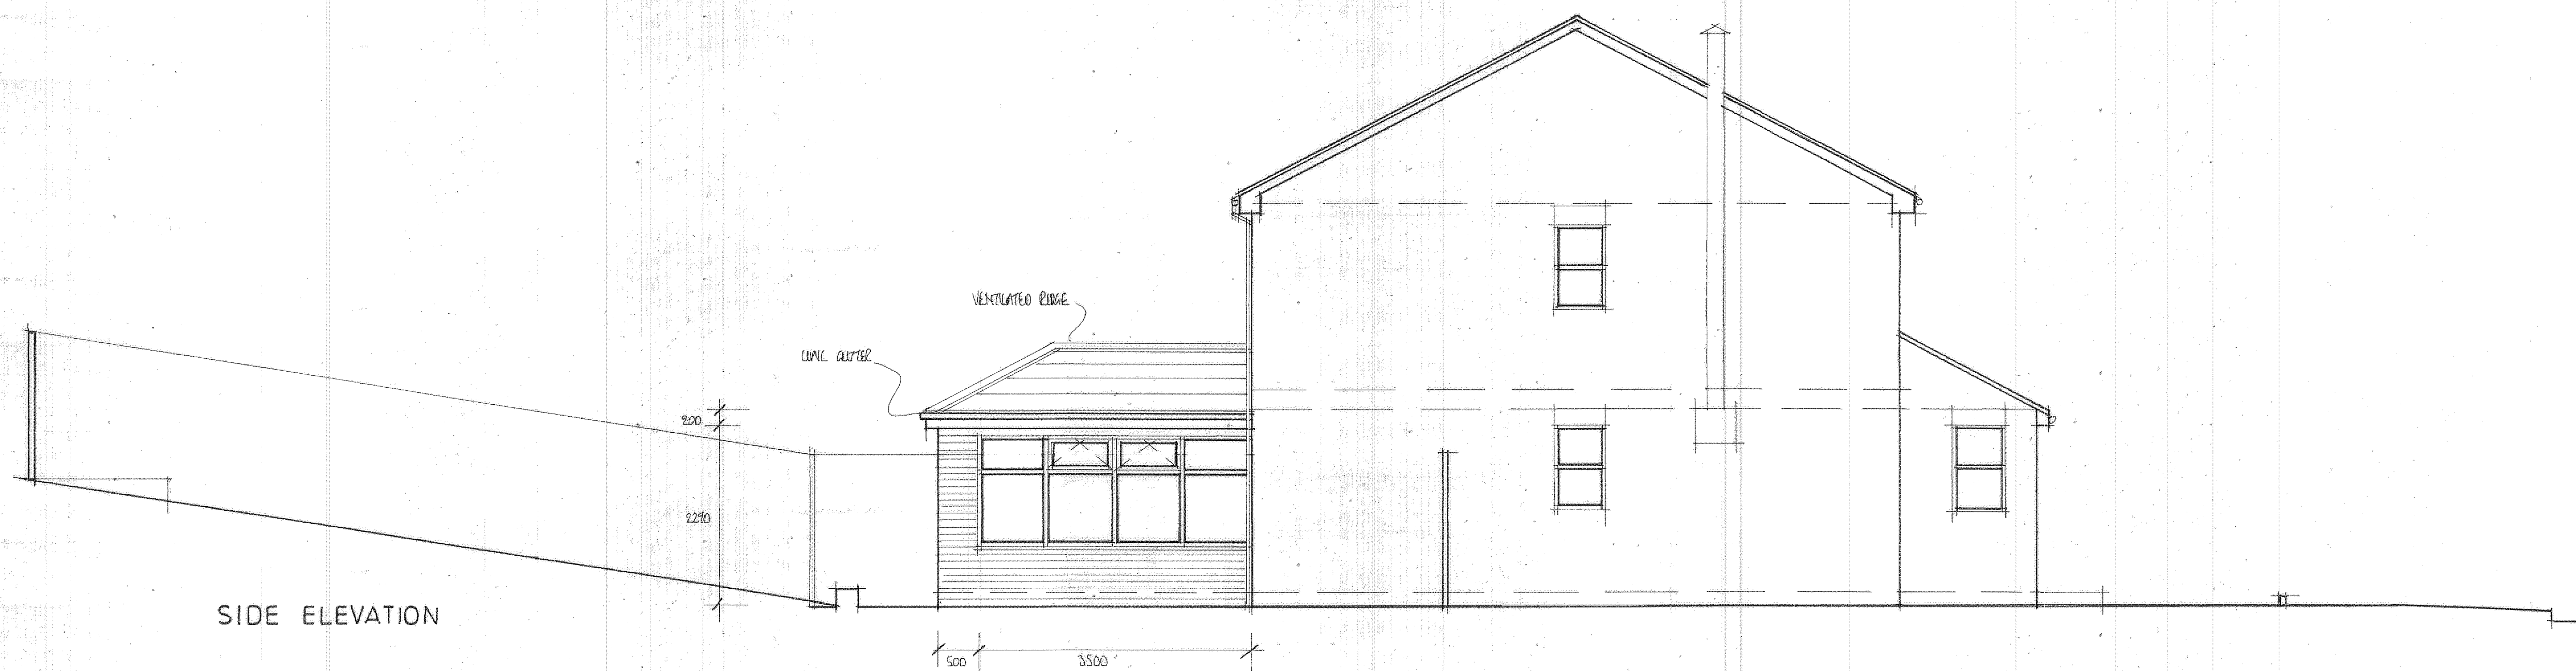

SIDE ELEVATION



REAR ELEVATION

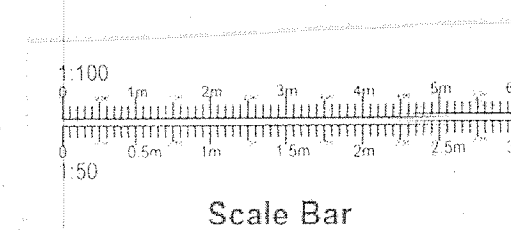

PROJECT  
PROPOSED SINGLE STOREY  
ORANGERY EXTENSION  
TO REAR OF PROPERTY.  
DRAWING TITLE  
PROPOSED ELEVATIONS.  
CLIENT  
MR. L. WILLIAMS.  
ADDRESS  
8, STUBBS ROAD,  
ROCHDALE, OL11 2BB.  
SCALE  
SCALE 1:50@A1  
DATE  
JUN 2024.  
DRAWING No  
FO 06245905/4.