



ACCOMMODATION SCHEDULE

FLAT1 45.5sq.m  
FLAT2 39.5sq.m

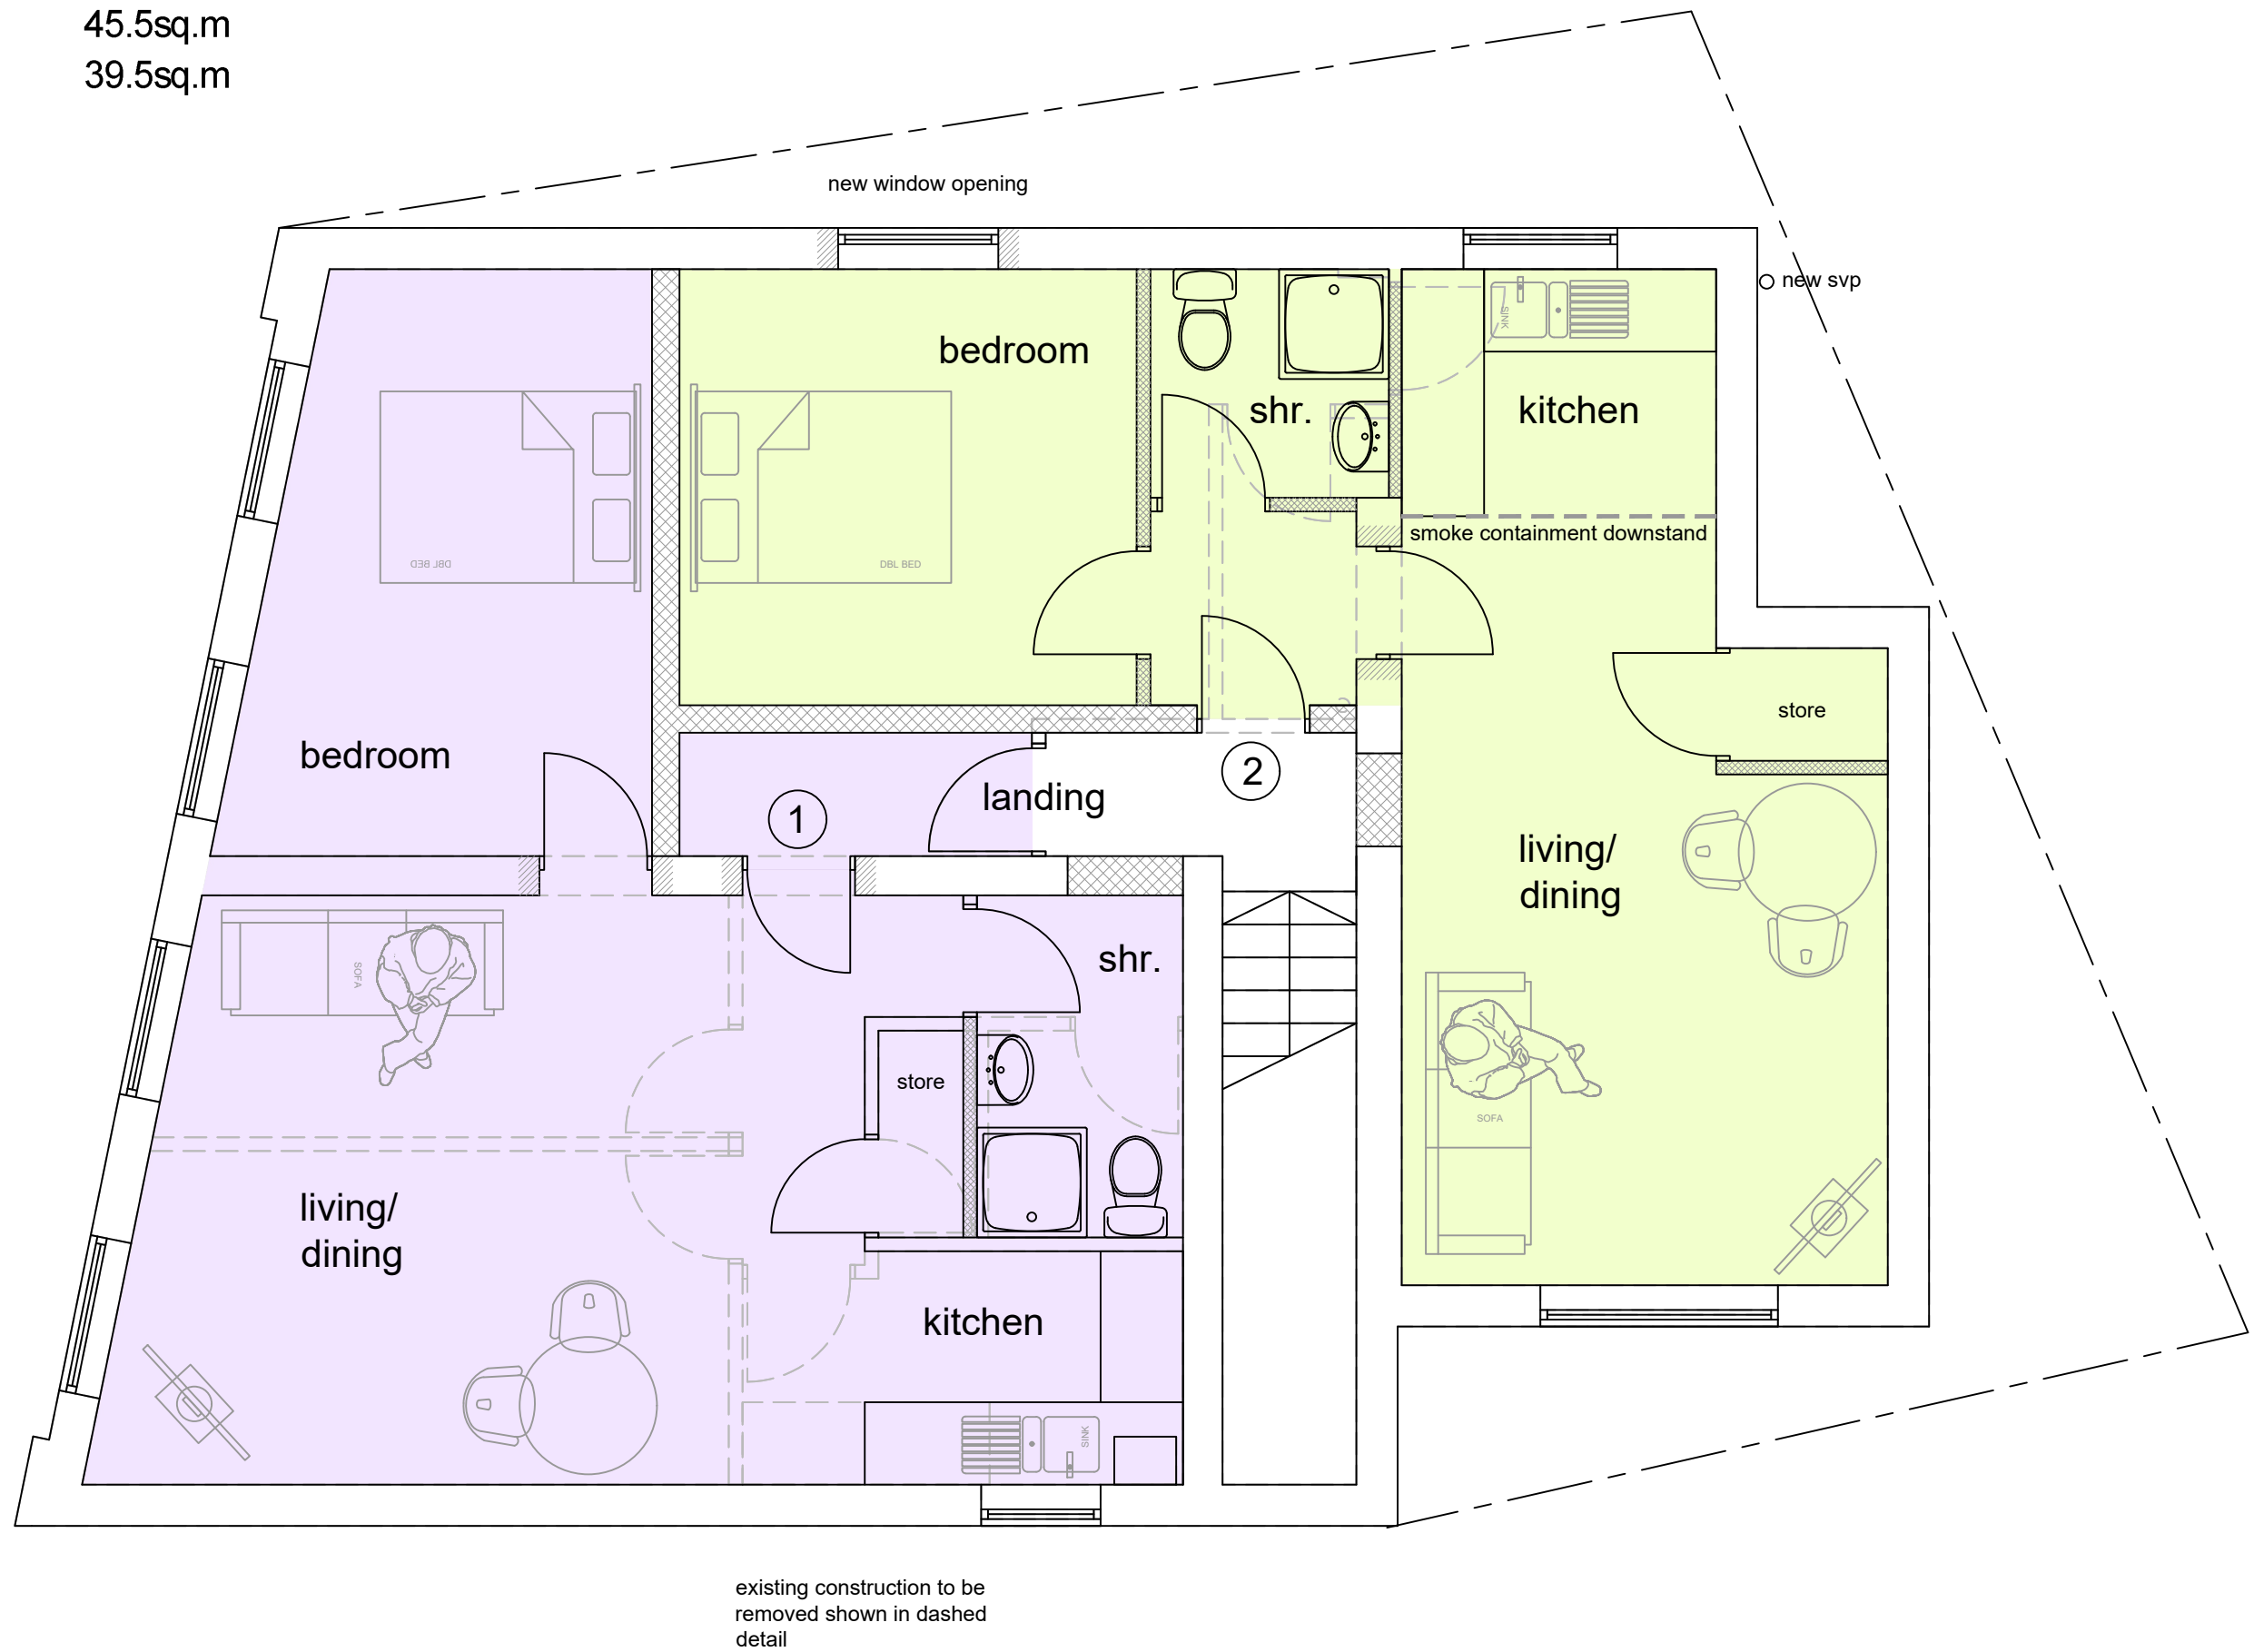


PROPOSED FIRST FLOOR PLAN  
scale 1-50

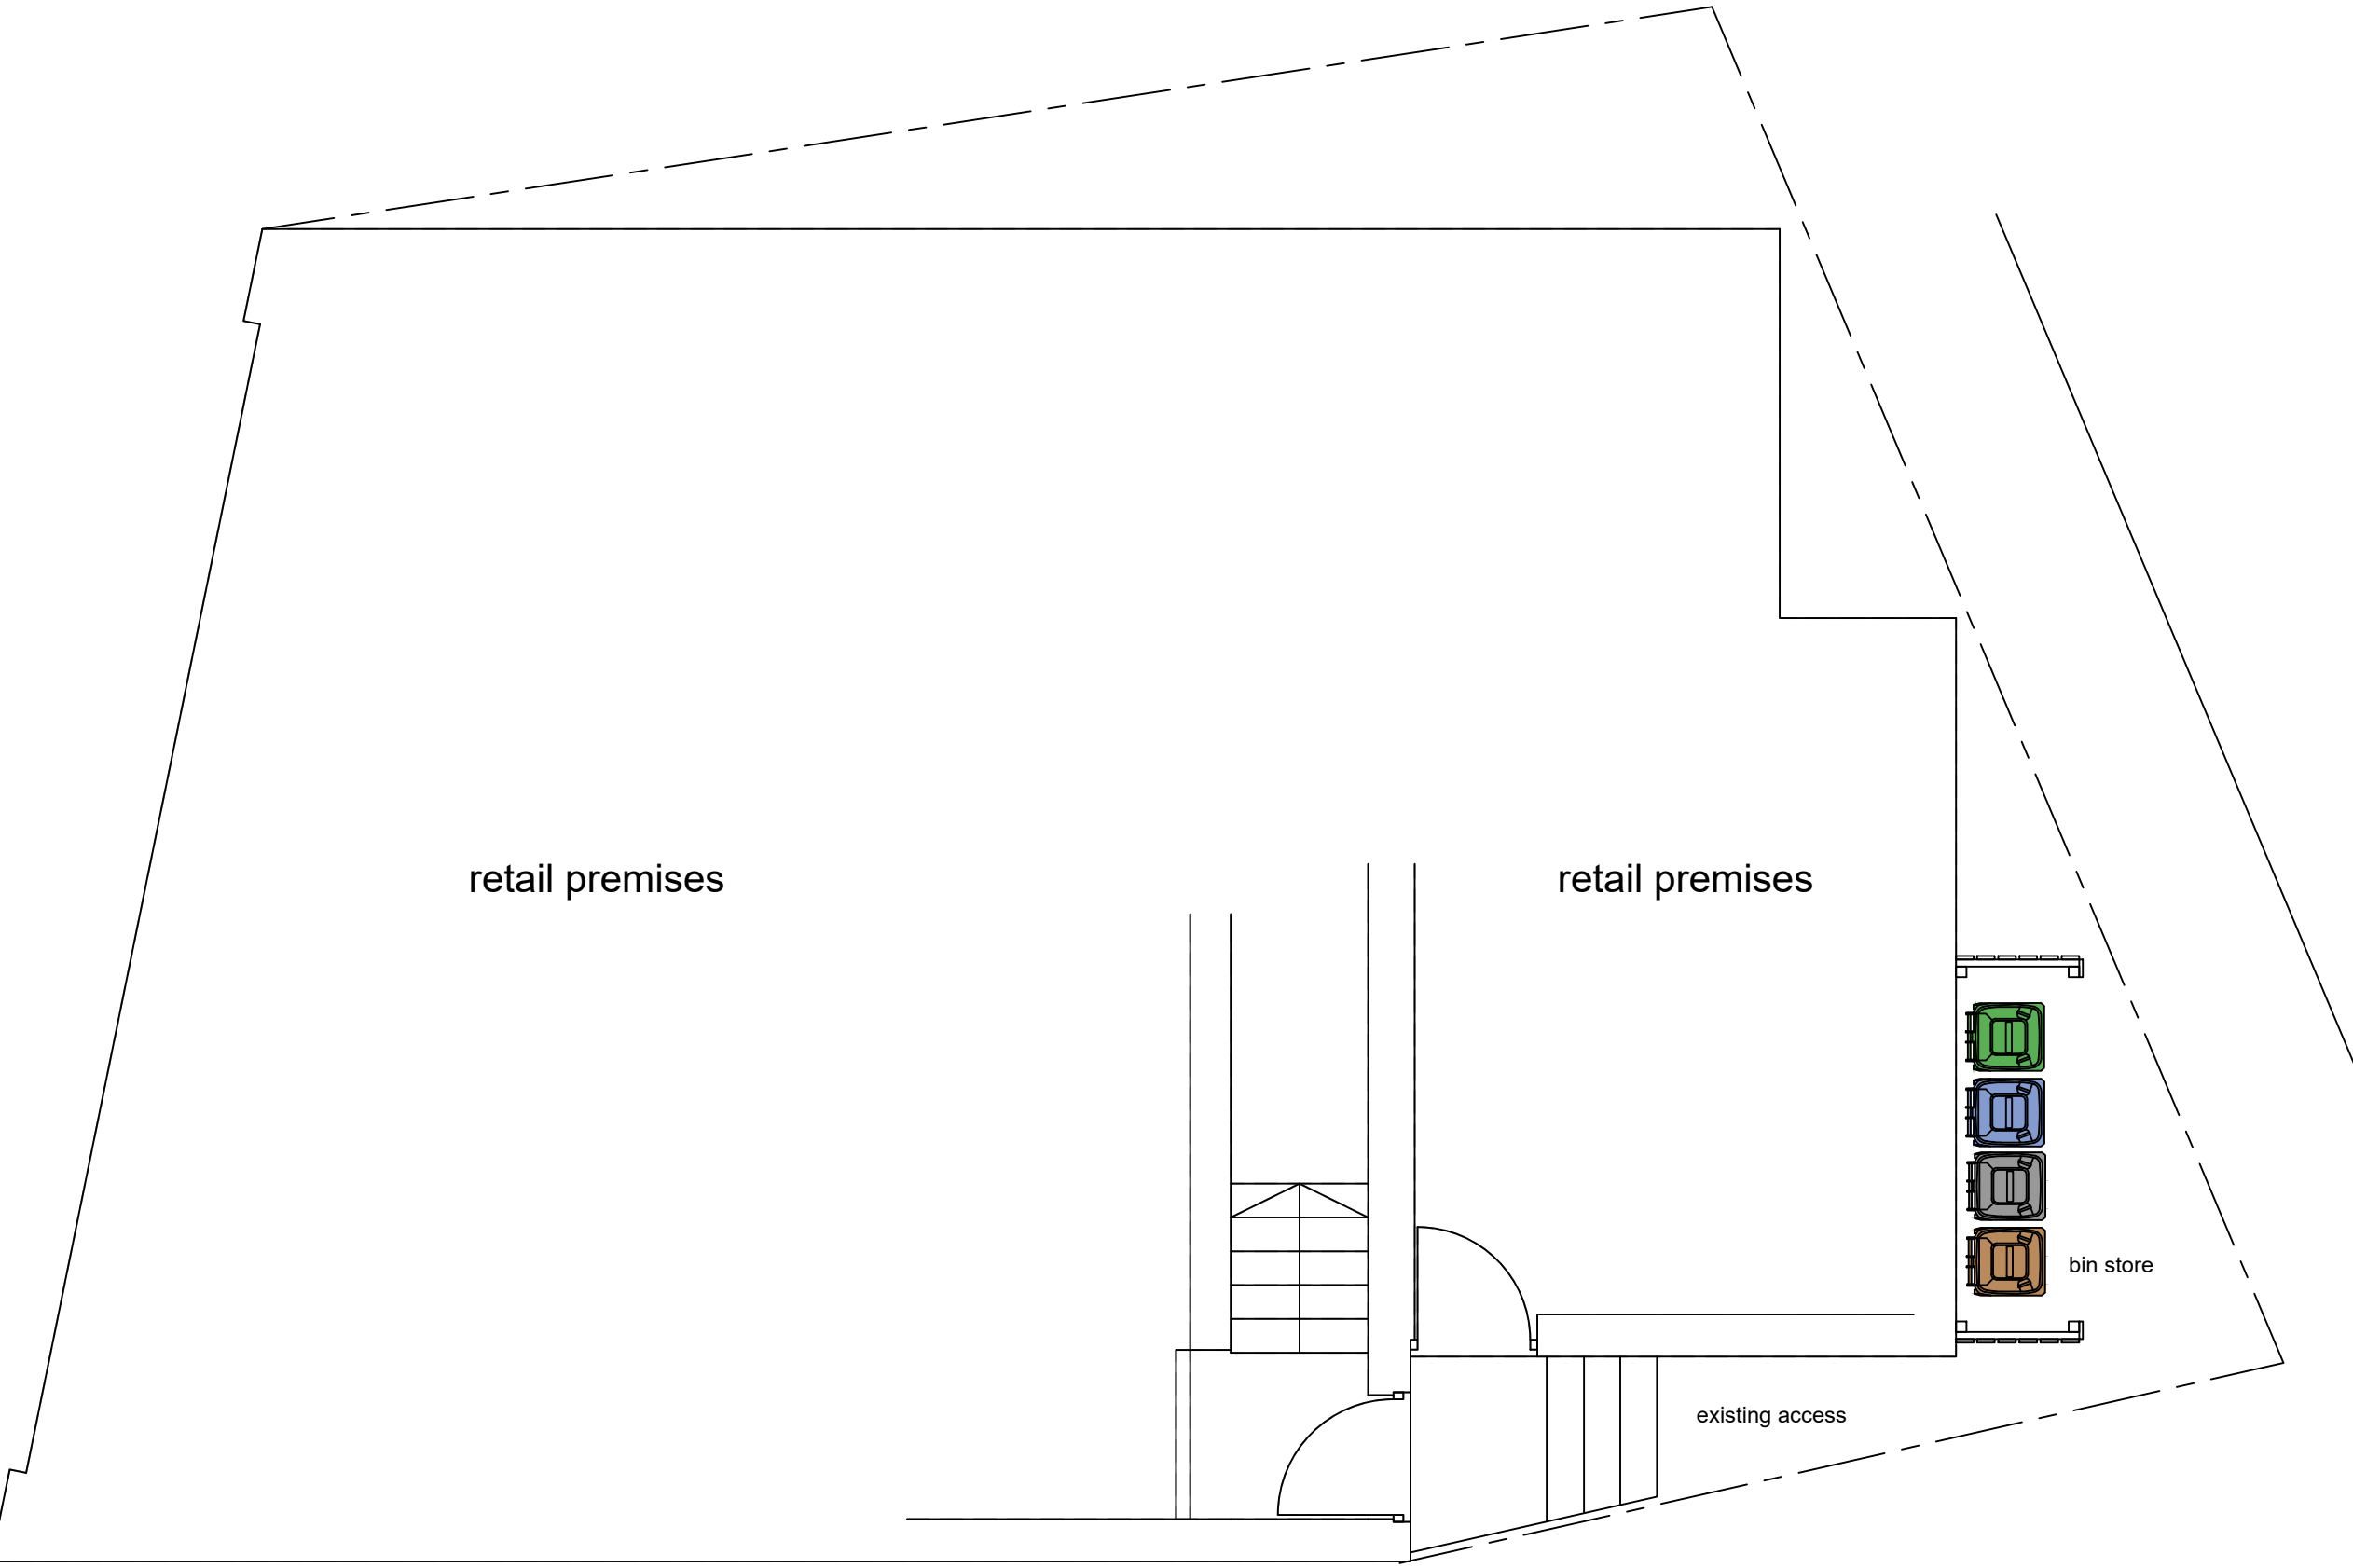


PROPOSED GROUND FLOOR PLAN [part]  
scale 1-50




PROPOSED FRONT ELEVATION  
scale 1-100

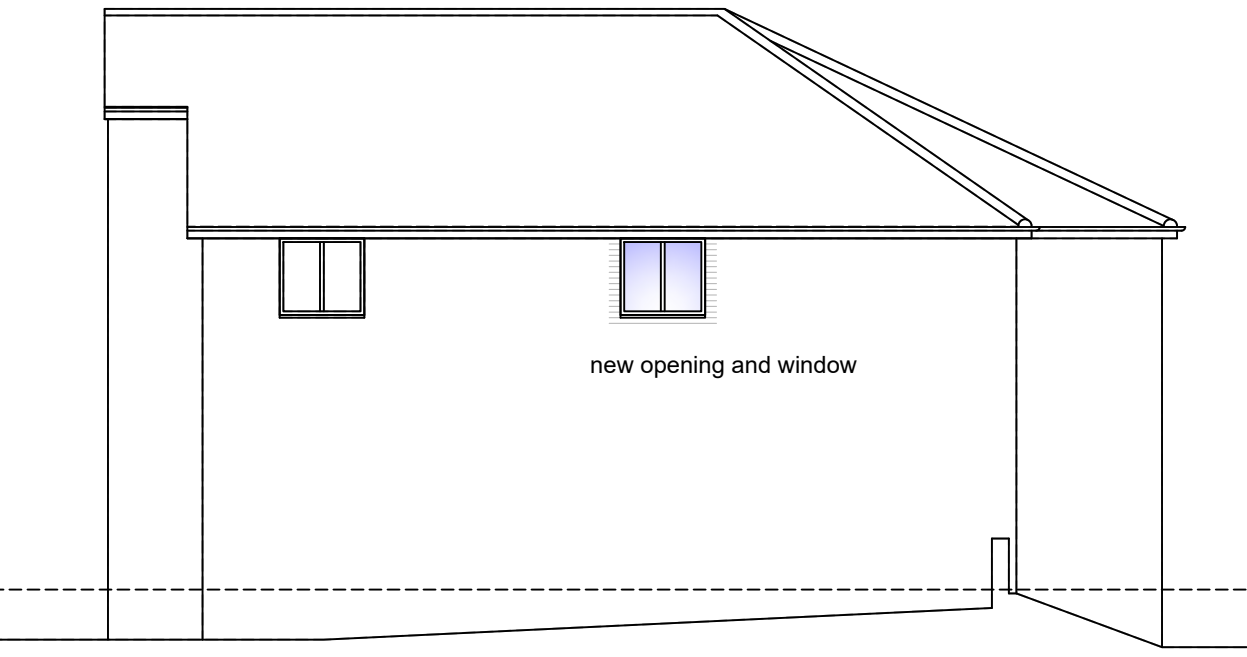


PROPOSED SIDE ELEVATION  
scale 1-100

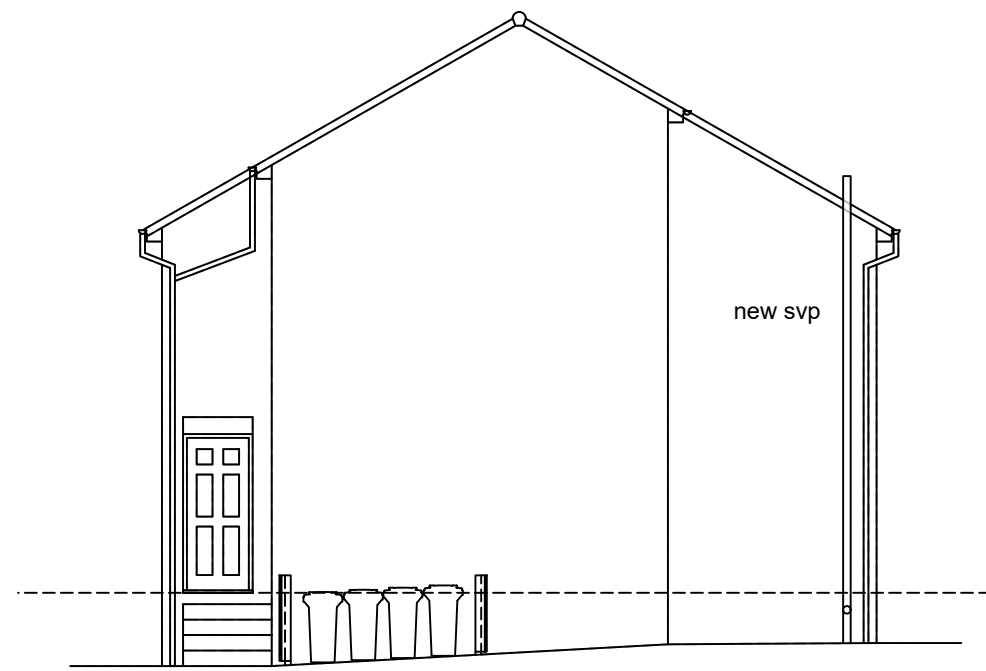

PROPOSED REAR ELEVATION  
scale 1-100

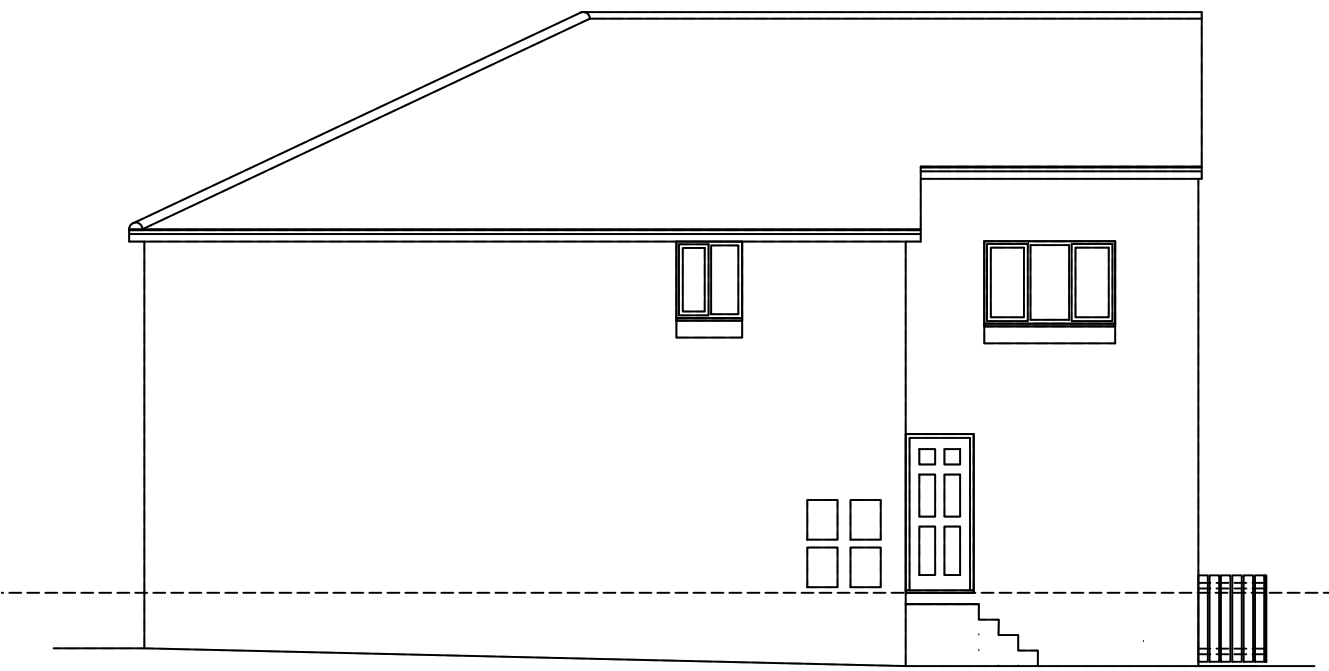

PROPOSED SIDE ELEVATION  
scale 1-100

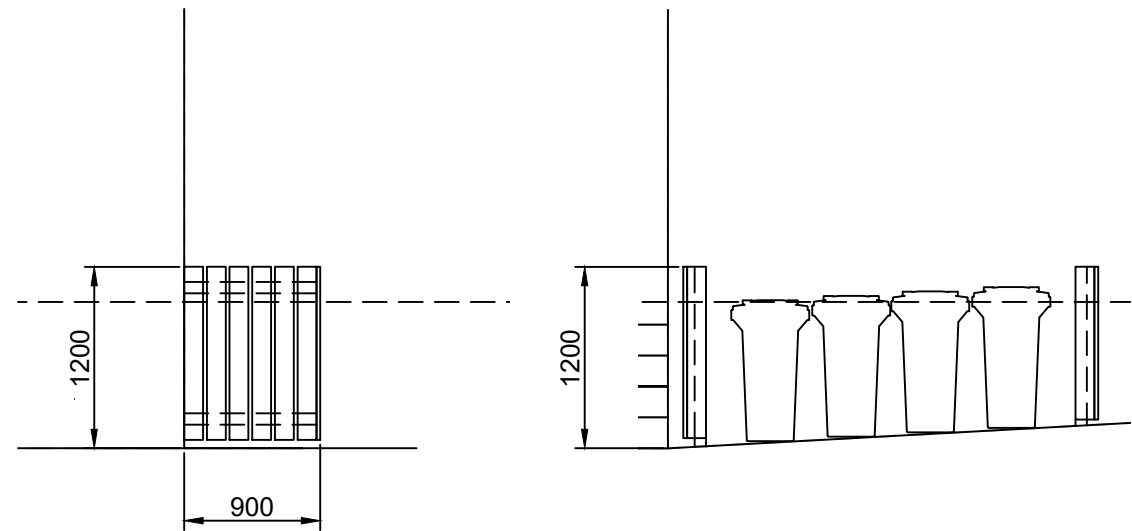

PROPOSED BIN STORE  
scale 1-50

Bin stores constructed using treated timber with chestnut preservative stain finish - 75x75mm treated timber posts posts set in concrete with 100x25 vertical timber boarding (min 100mm between bottom of board and ground level) on 150x25 horizontal rails

COPYRIGHT RESERVED.  
This drawing is the property of A.J.Cocker Associates Ltd. and must not be copied or used in whole or in part without their consent.  
CDM:  
Clients and contractors must fulfil their duties under the CDM regulations 2015. The client is required to notify the HSE of any projects lasting more than 30 days or involving more than 500 person days.

|   |       |   |  |
|---|-------|---|--|
| A 09/24 FLAT 2 AMENDED   |       |   |  |
| rev:   | date: | description   |  |
| <br>AJ COCKER ASSOCIATES<br>CHARTERED BUILDING SURVEYORS    |       | New Century House<br>176 Drake Street<br>Rochdale<br>OL16 1UP<br>Tel: 01706 764880<br>Fax: 01706 764881<br>www.ajcockerassociates.co.uk<br>mail@ajcockerassociates.co.uk |  |
| <br>the mark of<br>property<br>professionalism<br>worldwide |       |   |  |
| Project:<br>19-21 Bamford Road Heywood<br>PROPOSED                                                                                               |       | scale: as noted @ A1<br>date: May 2024<br>drawn: IS   |  |
| Client: Armstrong   |       | Dwg. Nr. A326-02 / A   |  |