





FRONT ELEVATION
as existing
scale 1:100@A3




SIDE ELEVATION
as existing
scale 1:100@A3

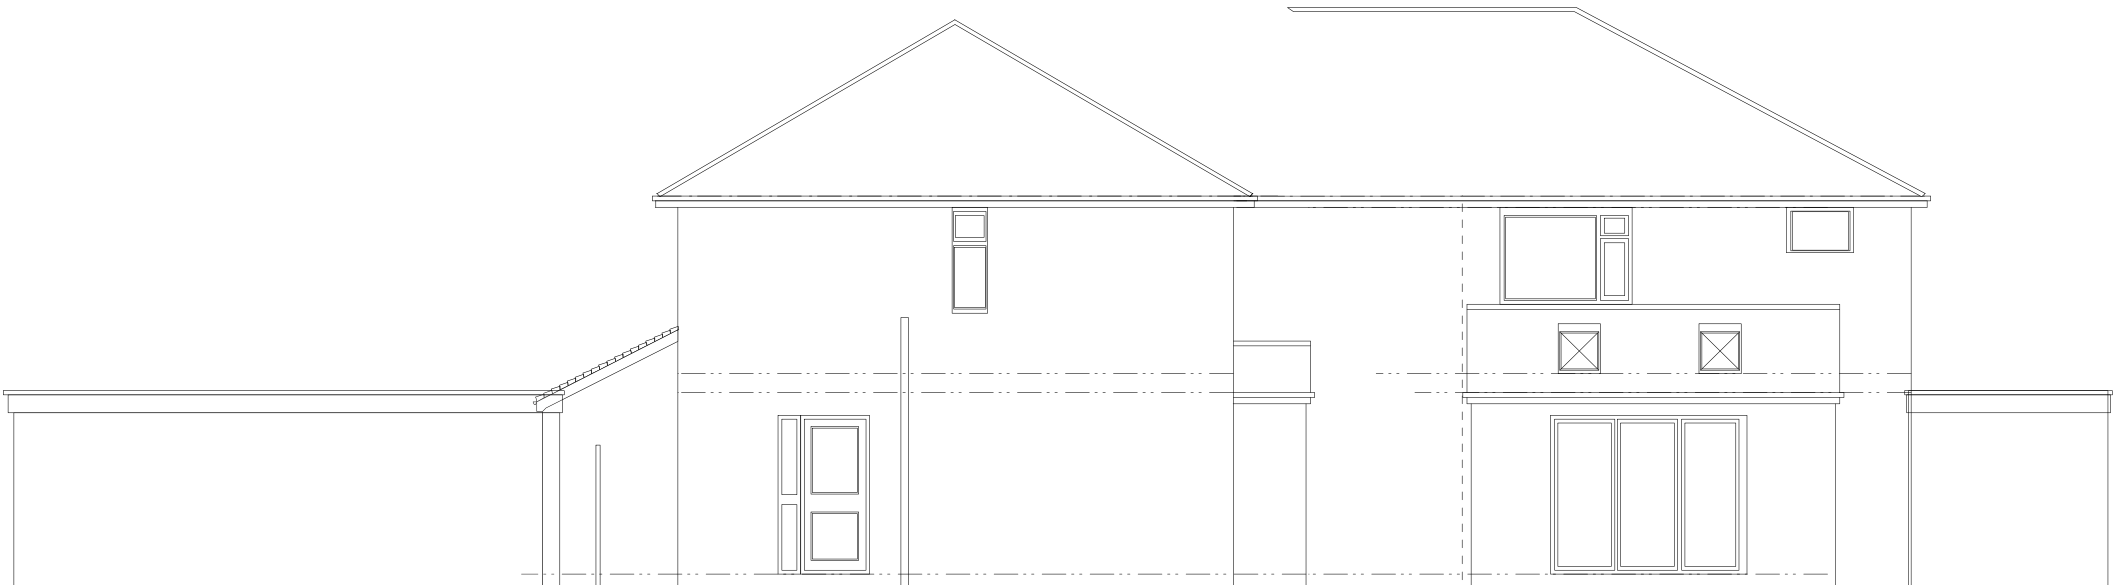


REAR ELEVATION
as existing
scale 1:100@A3

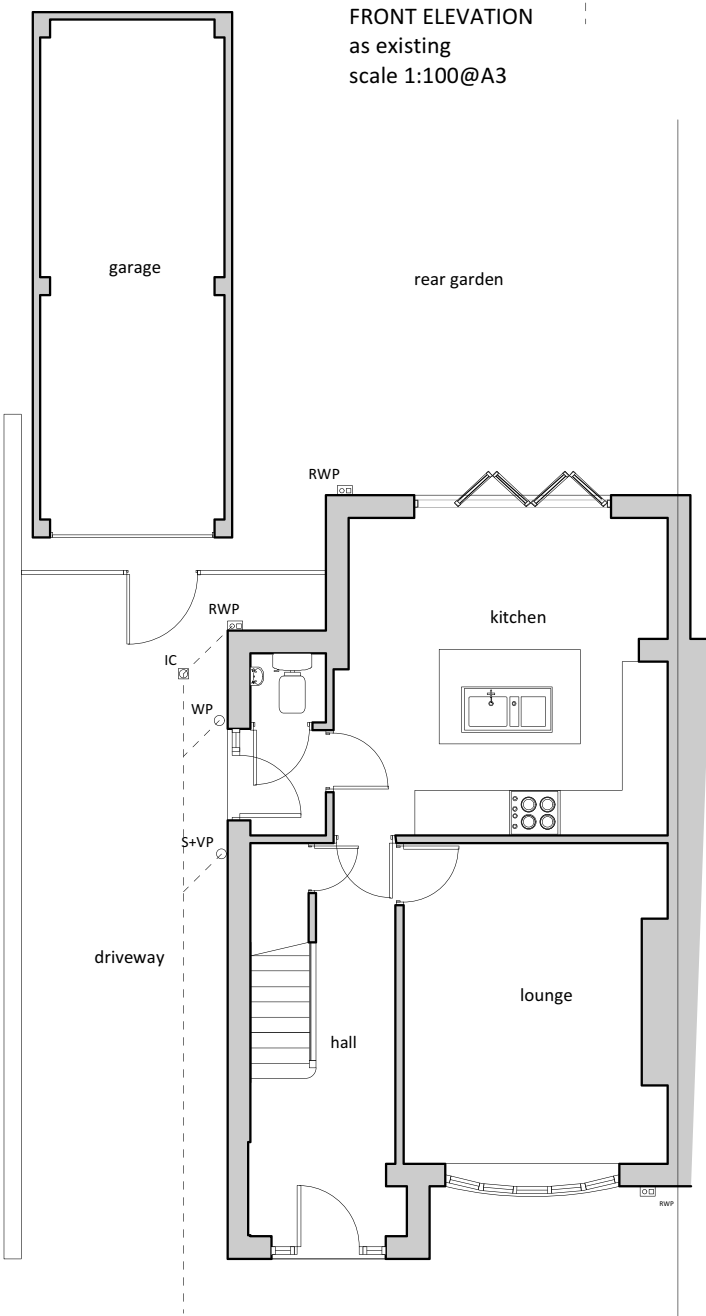

GROUND FLOOR PLAN
as existing
scale 1:100@A3

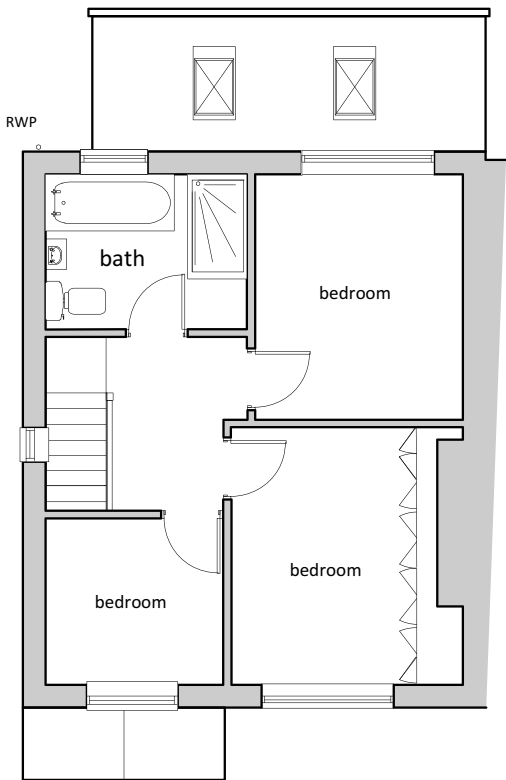

FRIST FLOOR PLAN
as existing
scale 1:100@A3

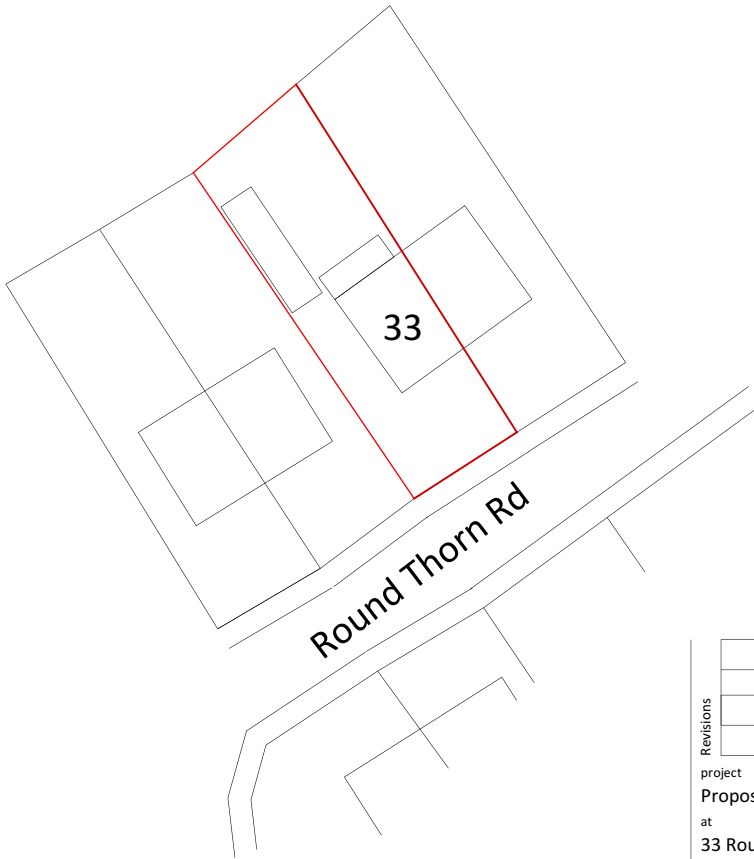

SITE PLAN
scale 1:500@A3



NORTH

SUBJECT TO
HOUSEHOLDER PLANNING
&
BUILDING REGULATIONS APPROVAL
Commencement on site before full
Building Regulation approval at own risk

Revisions			

project
Proposed Two Storey Side Extension
at
33 Round Thorn Road, Middleton.
M24 1FT
client
Mr & Mrs Evans

drawing
PLANS AND ELEVATIONS
as existing

status
Planning Submission

date July 2024
drawing 1
scale as indicated
@ A3
rev.