




PROPOSED REAR ELEVATIONscale 1:50

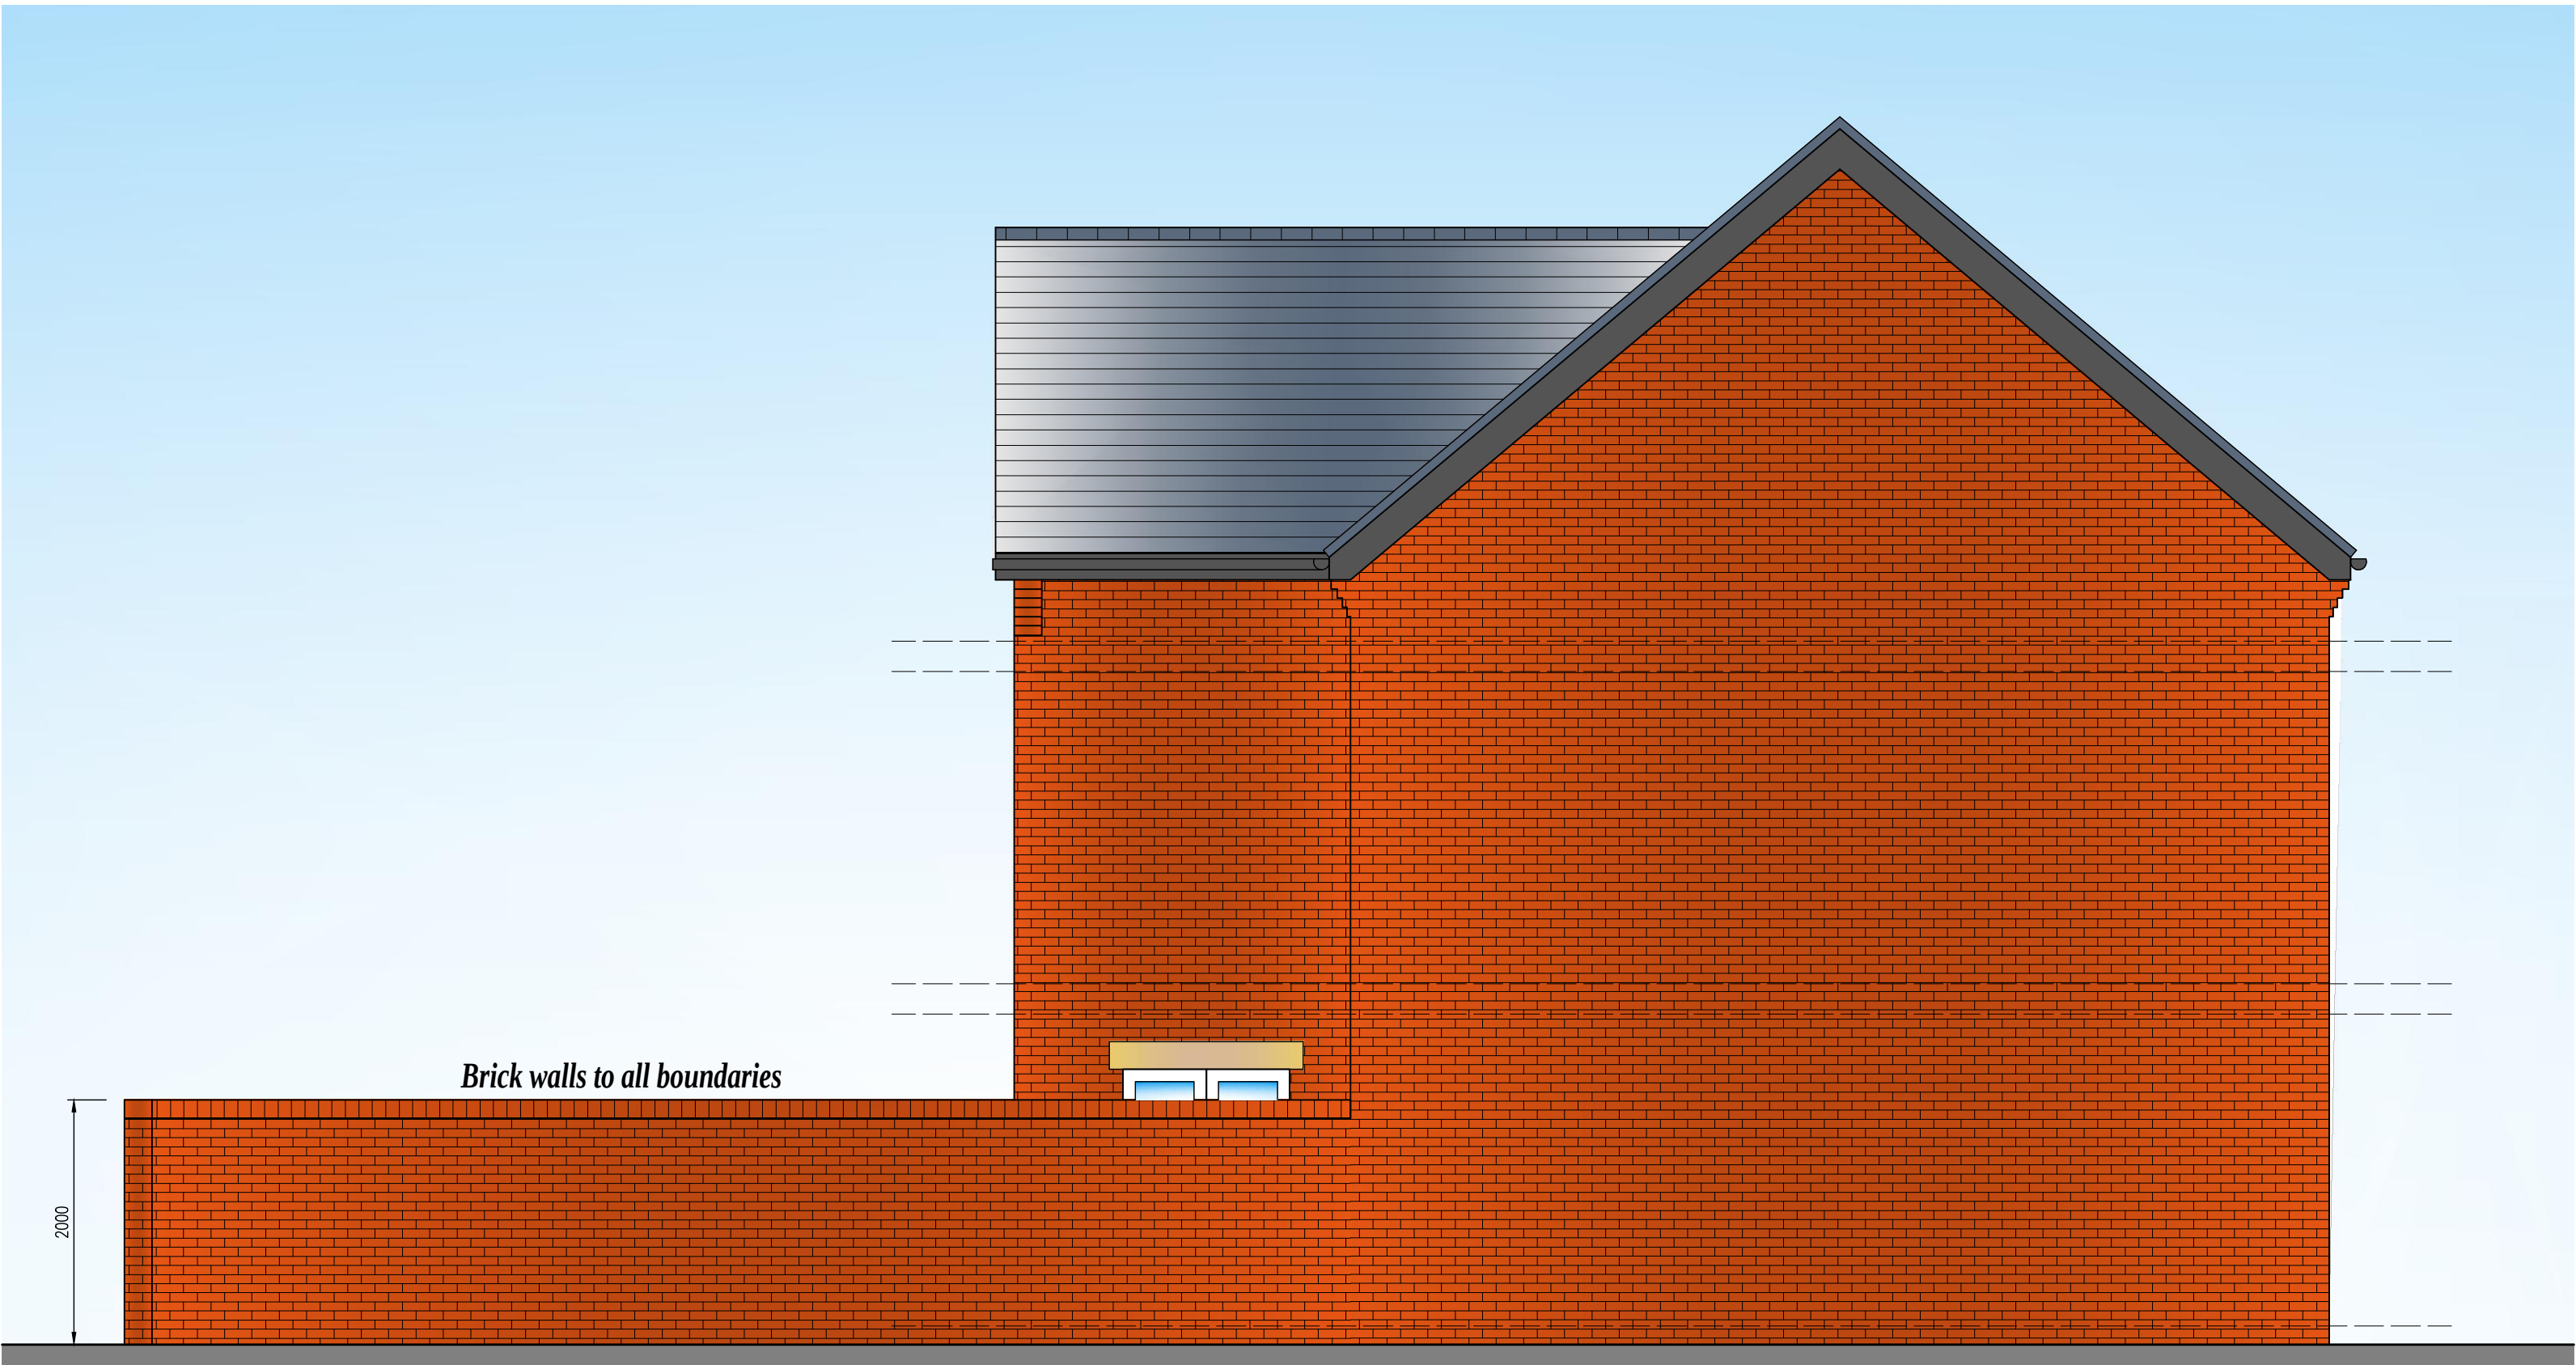

PROPOSED SIDE ELEVATIONscale 1:50



PROPOSED SIDE ELEVATIONscale 1:50

TDM

Mob : 07805560652

e-mail: tdmesign@live.co.uk

Client: MR KHAN

Address: LAND AT DURHAM & EXETER STREET, ROCHDALE, OL11 3JJ

Project: PROPOSED 4No. NEW DWELLINGS

Dwg Title: **PLANNING**: PROPOSED WALL DETAILS

Date: NOV 2024

Scale: 1 : 50 @ A1

Job No: 10.18.311

Dwg No: PL02

Drawn: D.L.

Checked: D.L.