


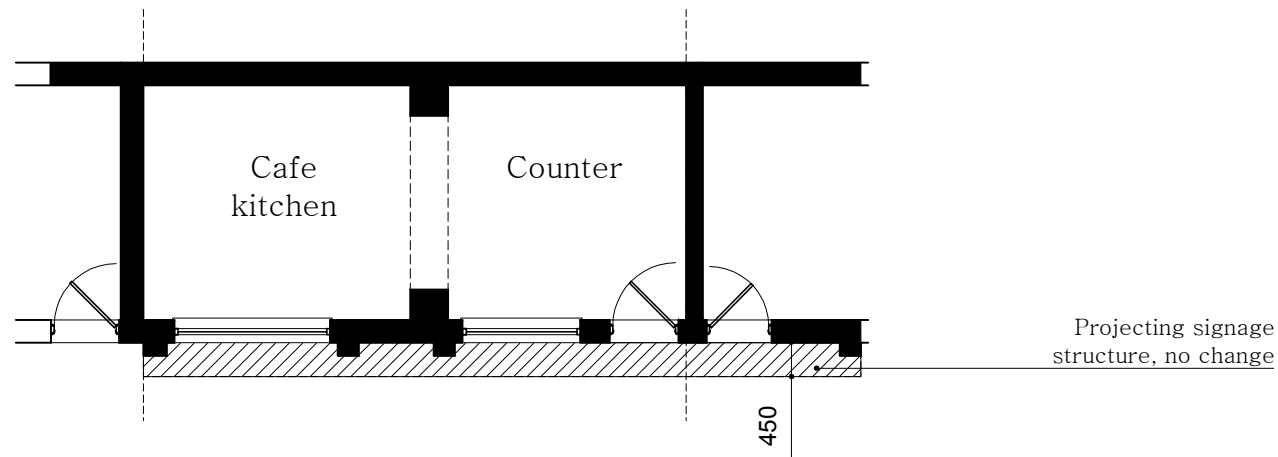

PROPOSED FLOOR PLAN 1:100
(Post development)

Note regarding proposed signage:

70COLOUR: Ultra Marine Blue Back Sign Board

Size of 3D Letters: 3423mm (L) x 451mm (H)

Sign Board Dimensions: 8900mm (L) x 670mm (H)

Light Output Luminous Intensity:
Approx 280cd (Approx 60 Lumens @30 Degree angle)

Light Output Luminous Intensity:
Website and Catch Line: Approx 116cd (Approx 25 Lumens @30 Degree angle)

LUM
LUMITEKTON

LU336-P03

Revisions

revision	date	comments
-	-	-

Job Title

Retrospective application for new signage

Site Address

15 Fleece Street
Rochdale

Drawing Title

Proposed drawings -
post development

Scale

1: 50 / 1:100 @ A3


Date

13.04.25

Drawn

uf


A. 275a Upper Brook St
Manchester
M13 0HR
T. 07894401574
E. info@lumitekton.com

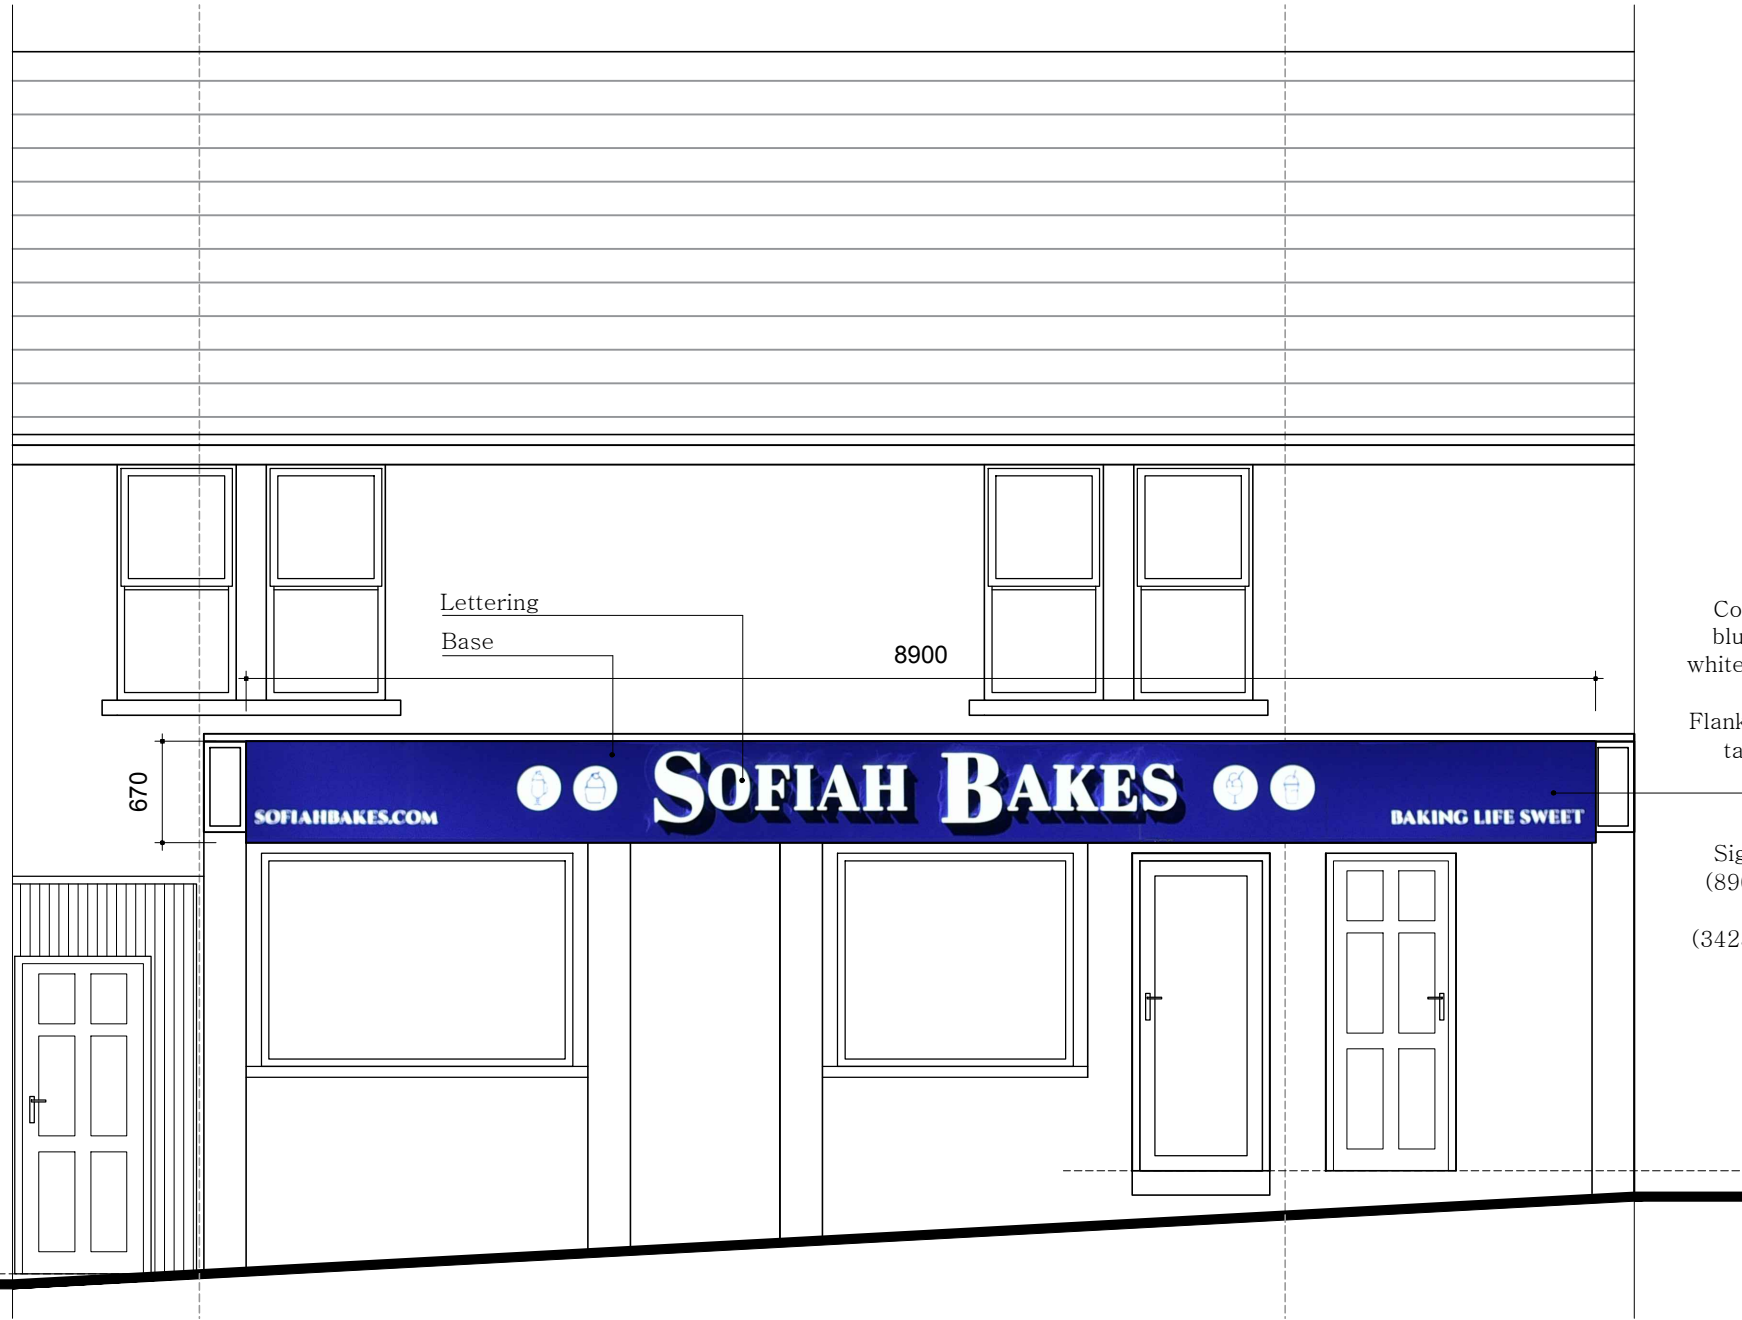

PROPOSED FRONT ELEVATION 1:50
(Post development)

LIT SIGNAGE
Composite aluminium
blue background with
white 3d lettering, edge
LED lit
Flanking text (website,
tag line) Cut out and
backlit

DIMENSIONS
Signboard fixed flush
(8900w x 670h x 75d)
Lettering
(3423w x 451h x 100d)

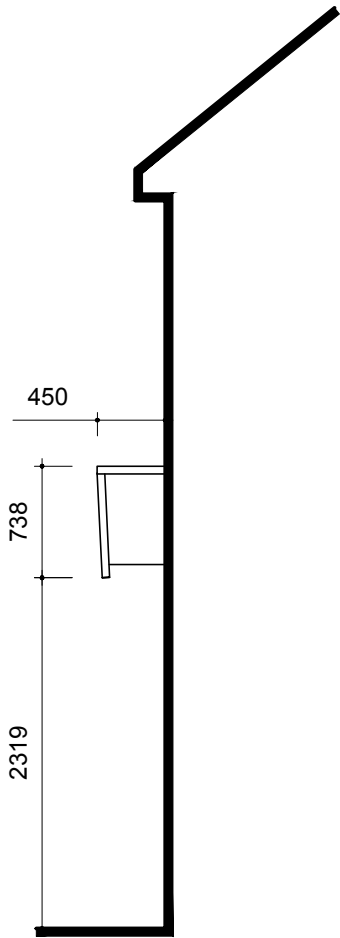

PROPOSED TYPICAL
SIDE ELEVATION 1:50
(Post development)