


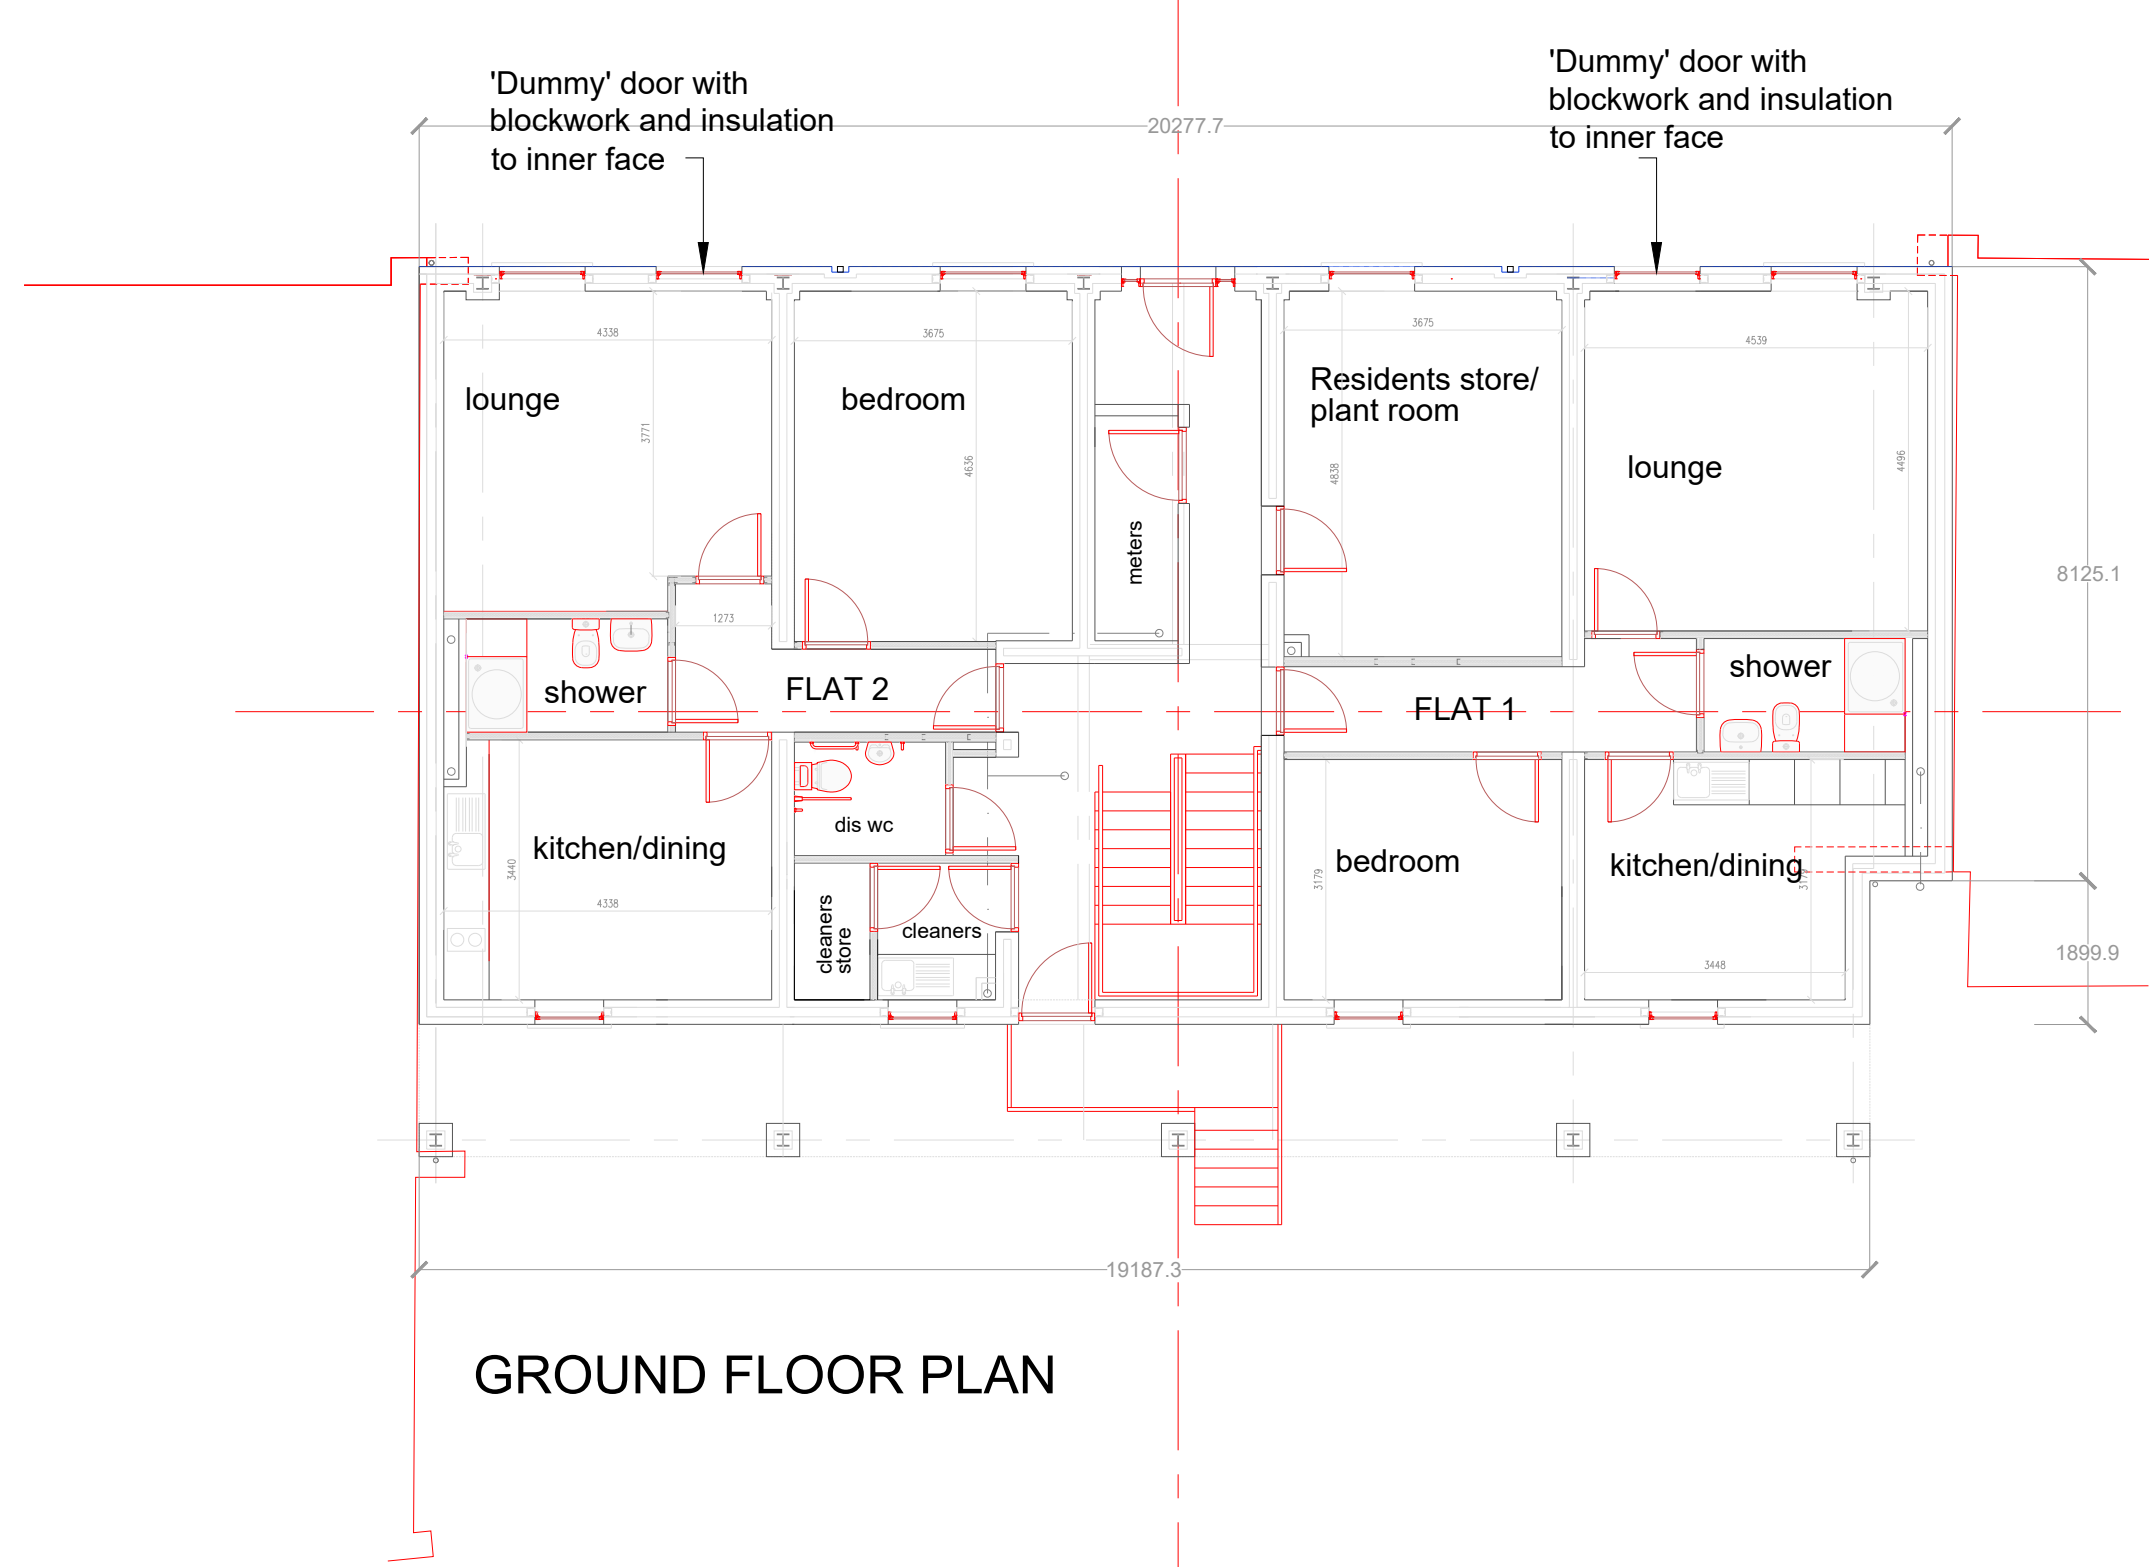

GROUND FLOOR PLAN

LANDSCAPING SCHEDULE

Topsoil
Imported top soil to comply with BS3882:1994. Where topsoil is absent imported top soil shall be spread to a depth of 0.3m. Within any tree protection areas, to minimize disturbance of tree roots during planting operations, topsoil shall be spread to a maximum depth of 0.15m over existing top soil.

Planting.
All hardy nursery stock shall comply with BS: 3936, Specification for nursery stock. All site preparation, planting and post planting aftercare shall comply with "Handling and Establishment of Landscape Plants" 1996 published by the committee for Plant Supply and Establishment. All stock to be planted at the sizes and densities detailed in the planting schedule. All trees of a height greater than 1.5 metres shall be supported using a wooden stake of a top diameter not less than 50mm. The tree stake shall be driven to a depth of not less than 0.5m. The height of the stake above the ground level shall be equal to 1/3rd the height of the tree. All staked trees shall be attached to the top of the stake with a single proprietary tree tie.


Mulching.
All planted ornamental stock shall be mulched with a course grade of part-composted wood-chip or bark mulch. The mulch shall be spread to a depth of 50mm to a radius of 300mm around all shrubs and transplants and a radius of 500mm around all trees of a height greater than 1.0m.

Shrub planting:
All planted ornamental stock shall be mulched with a course grade of part-composted wood-chip or bark mulch. The mulch shall be spread to a depth of 50mm to a radius of 300mm around all shrubs
Mixed planting of the following species ;

ROS FDH - Rosa Frau Dagwar Hastrup - min 14 plants

VIN VAR - Vinca Major Variegata - min 13 plants


CEA REP - Ceanothus repens - min 14 plants

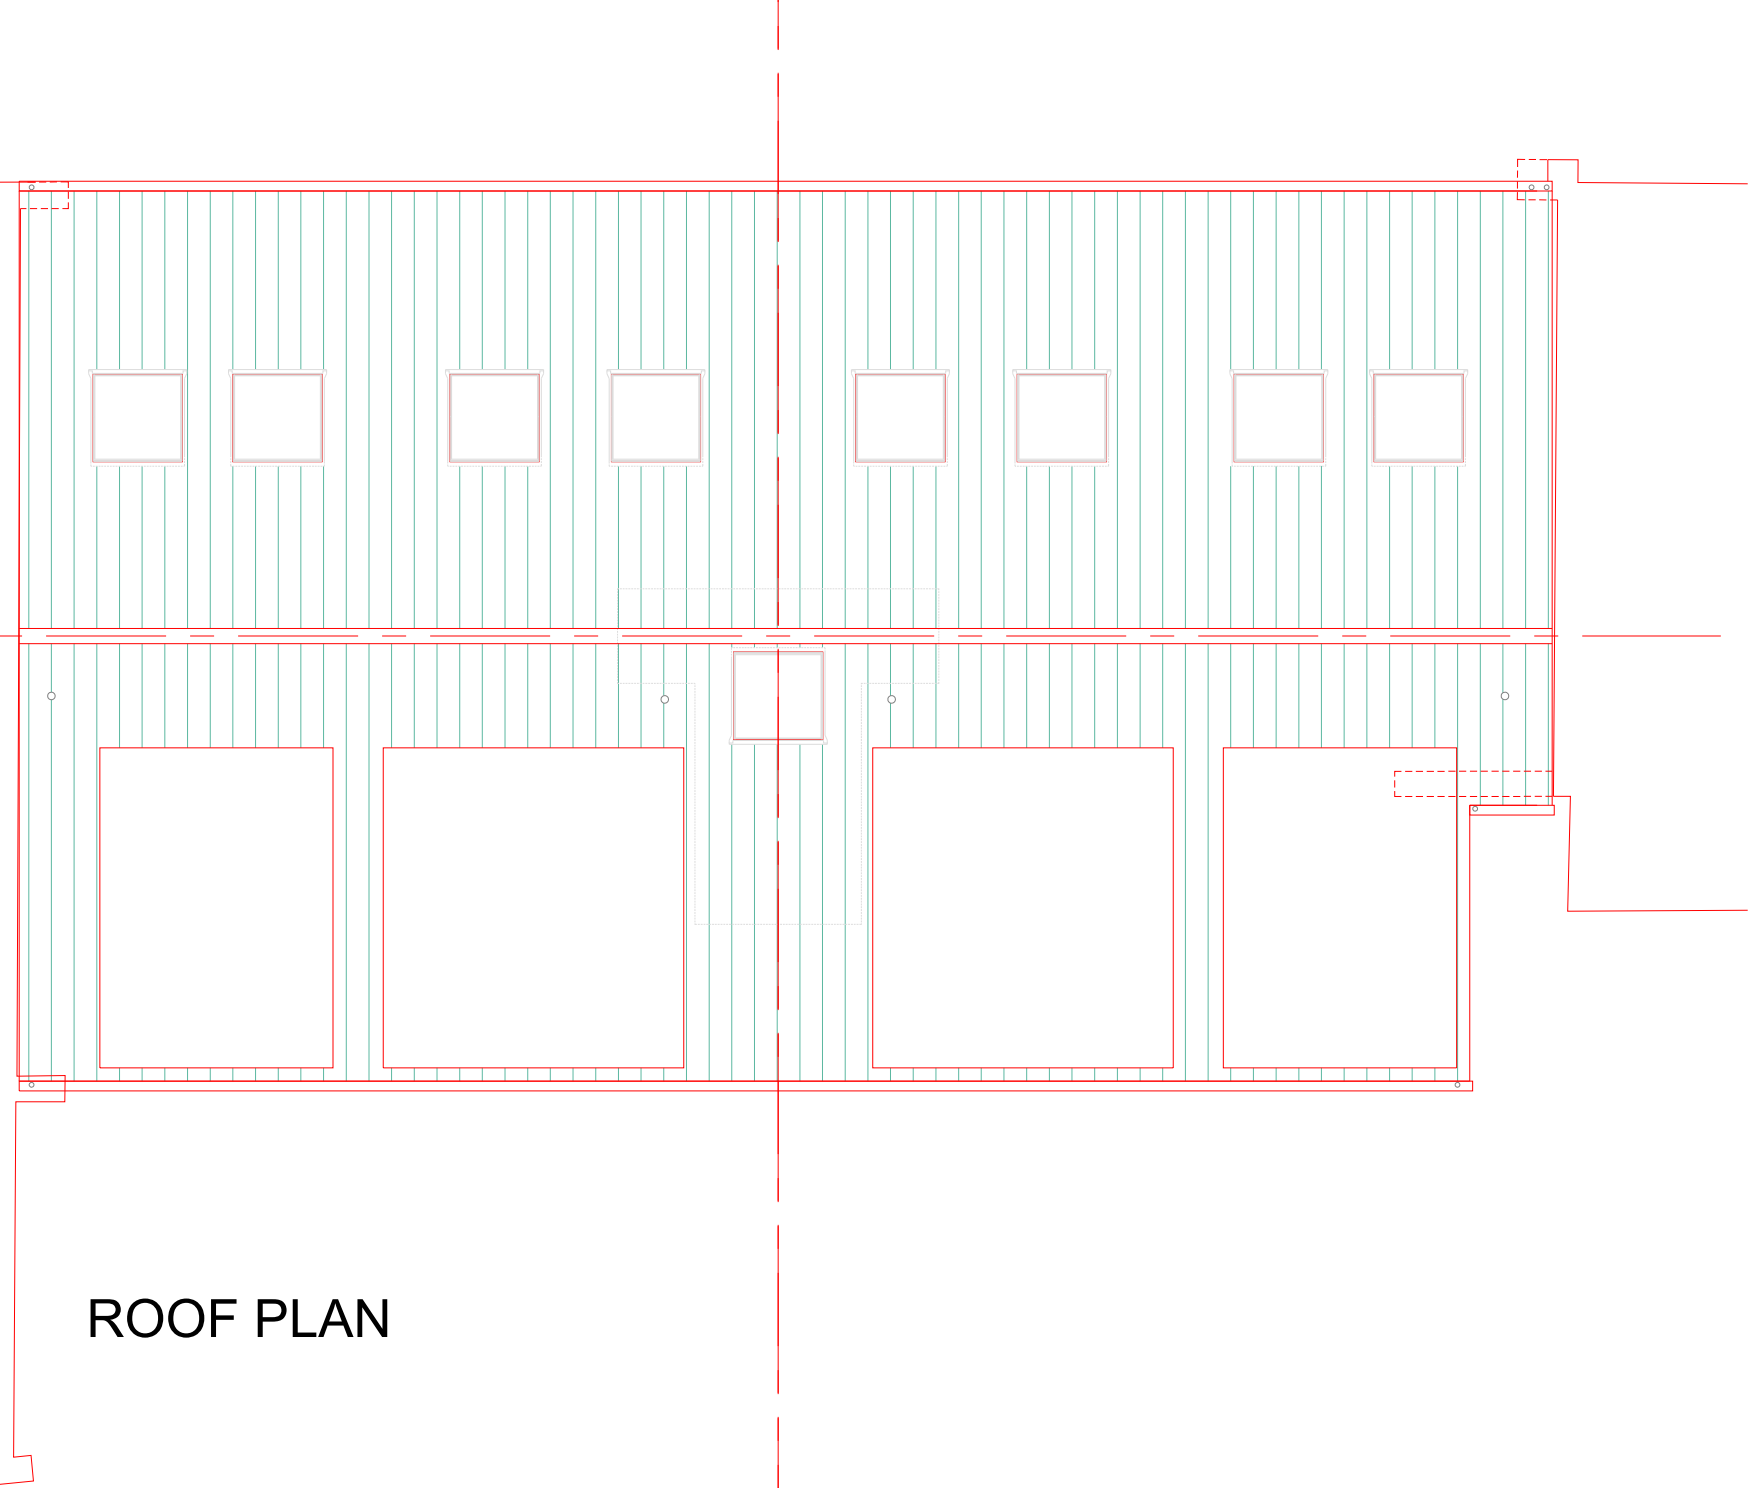


ROOF PLAN

COPYRIGHT RESERVED
This drawing is the property of A.J.Cocker Associates Ltd. and must not be copied or used in whole or in part without their consent.

CDM:
Clients and contractors must fulfil their duties under the CDM regulations 2015. The client is required to notify the HSE of any projects lasting more than 30 days or involving more than 500 person days.

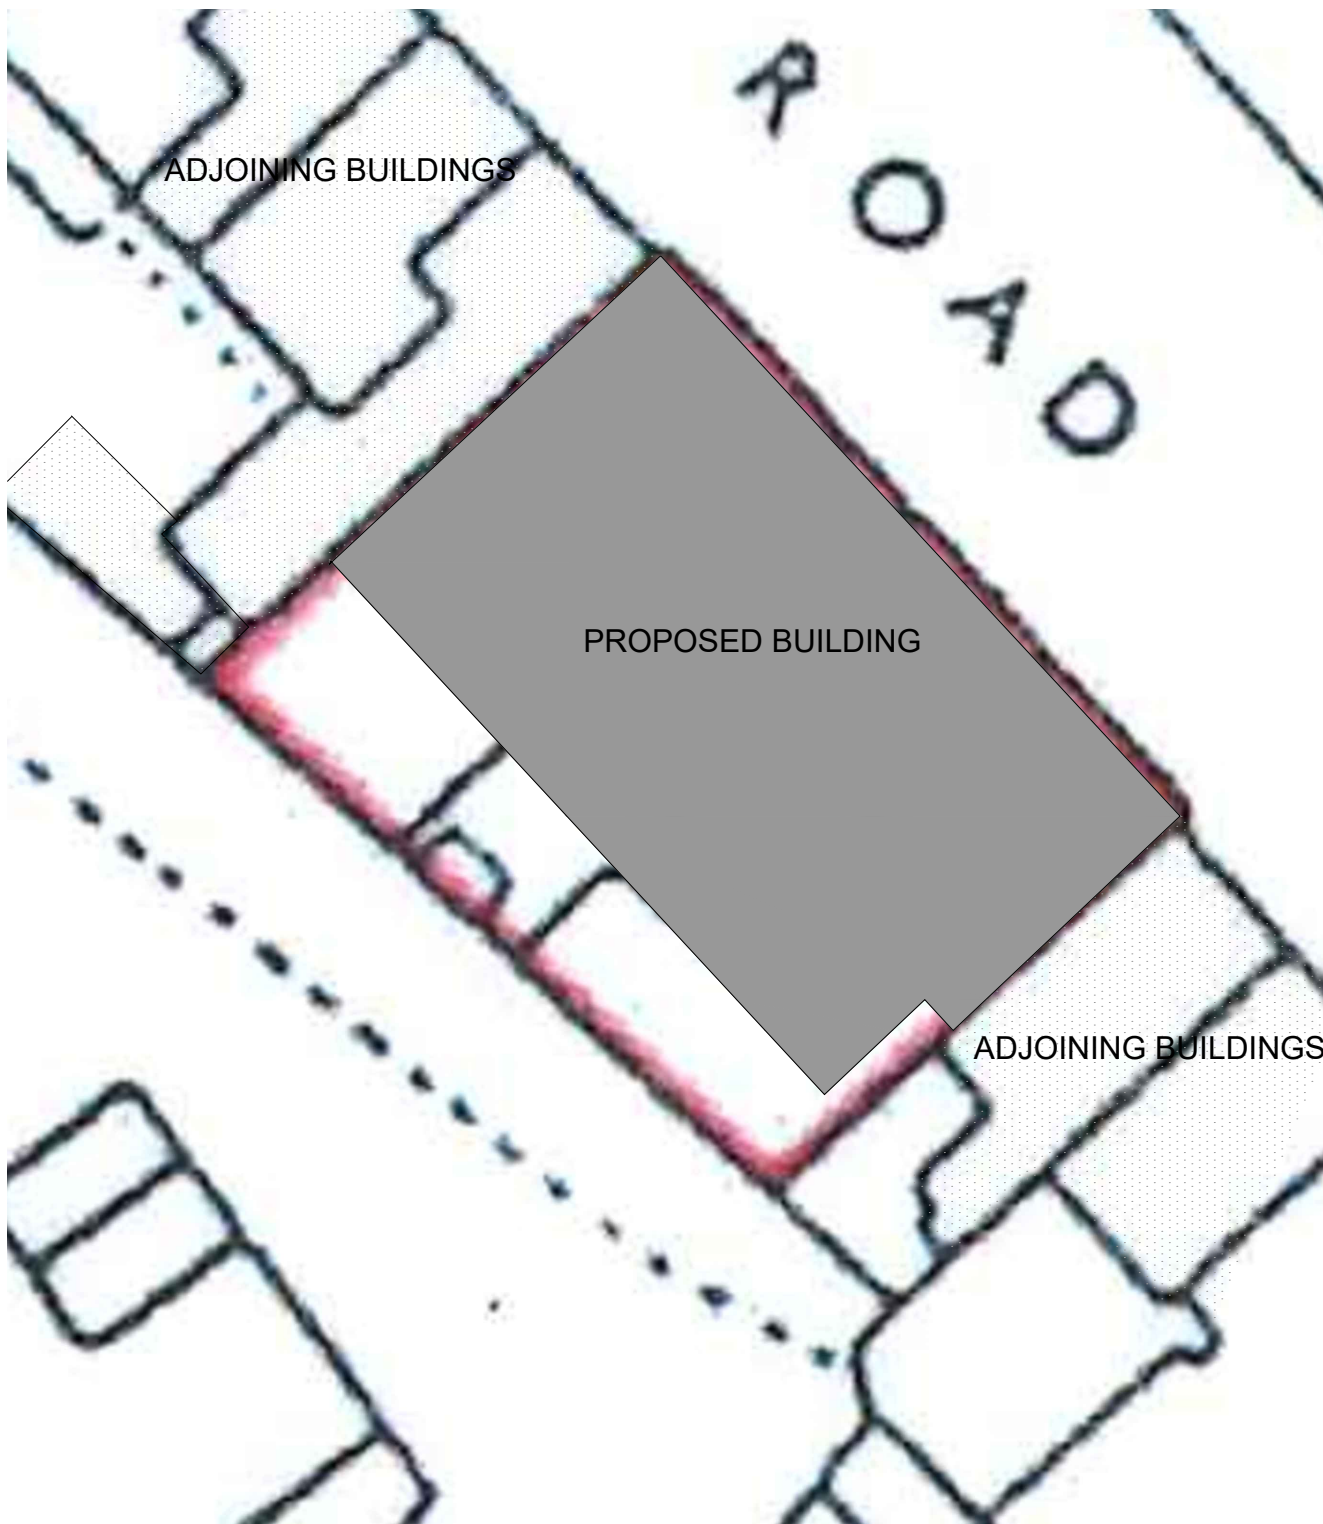

SITE PLAN - SHOWING ADJOINING BUILDINGS
1:200

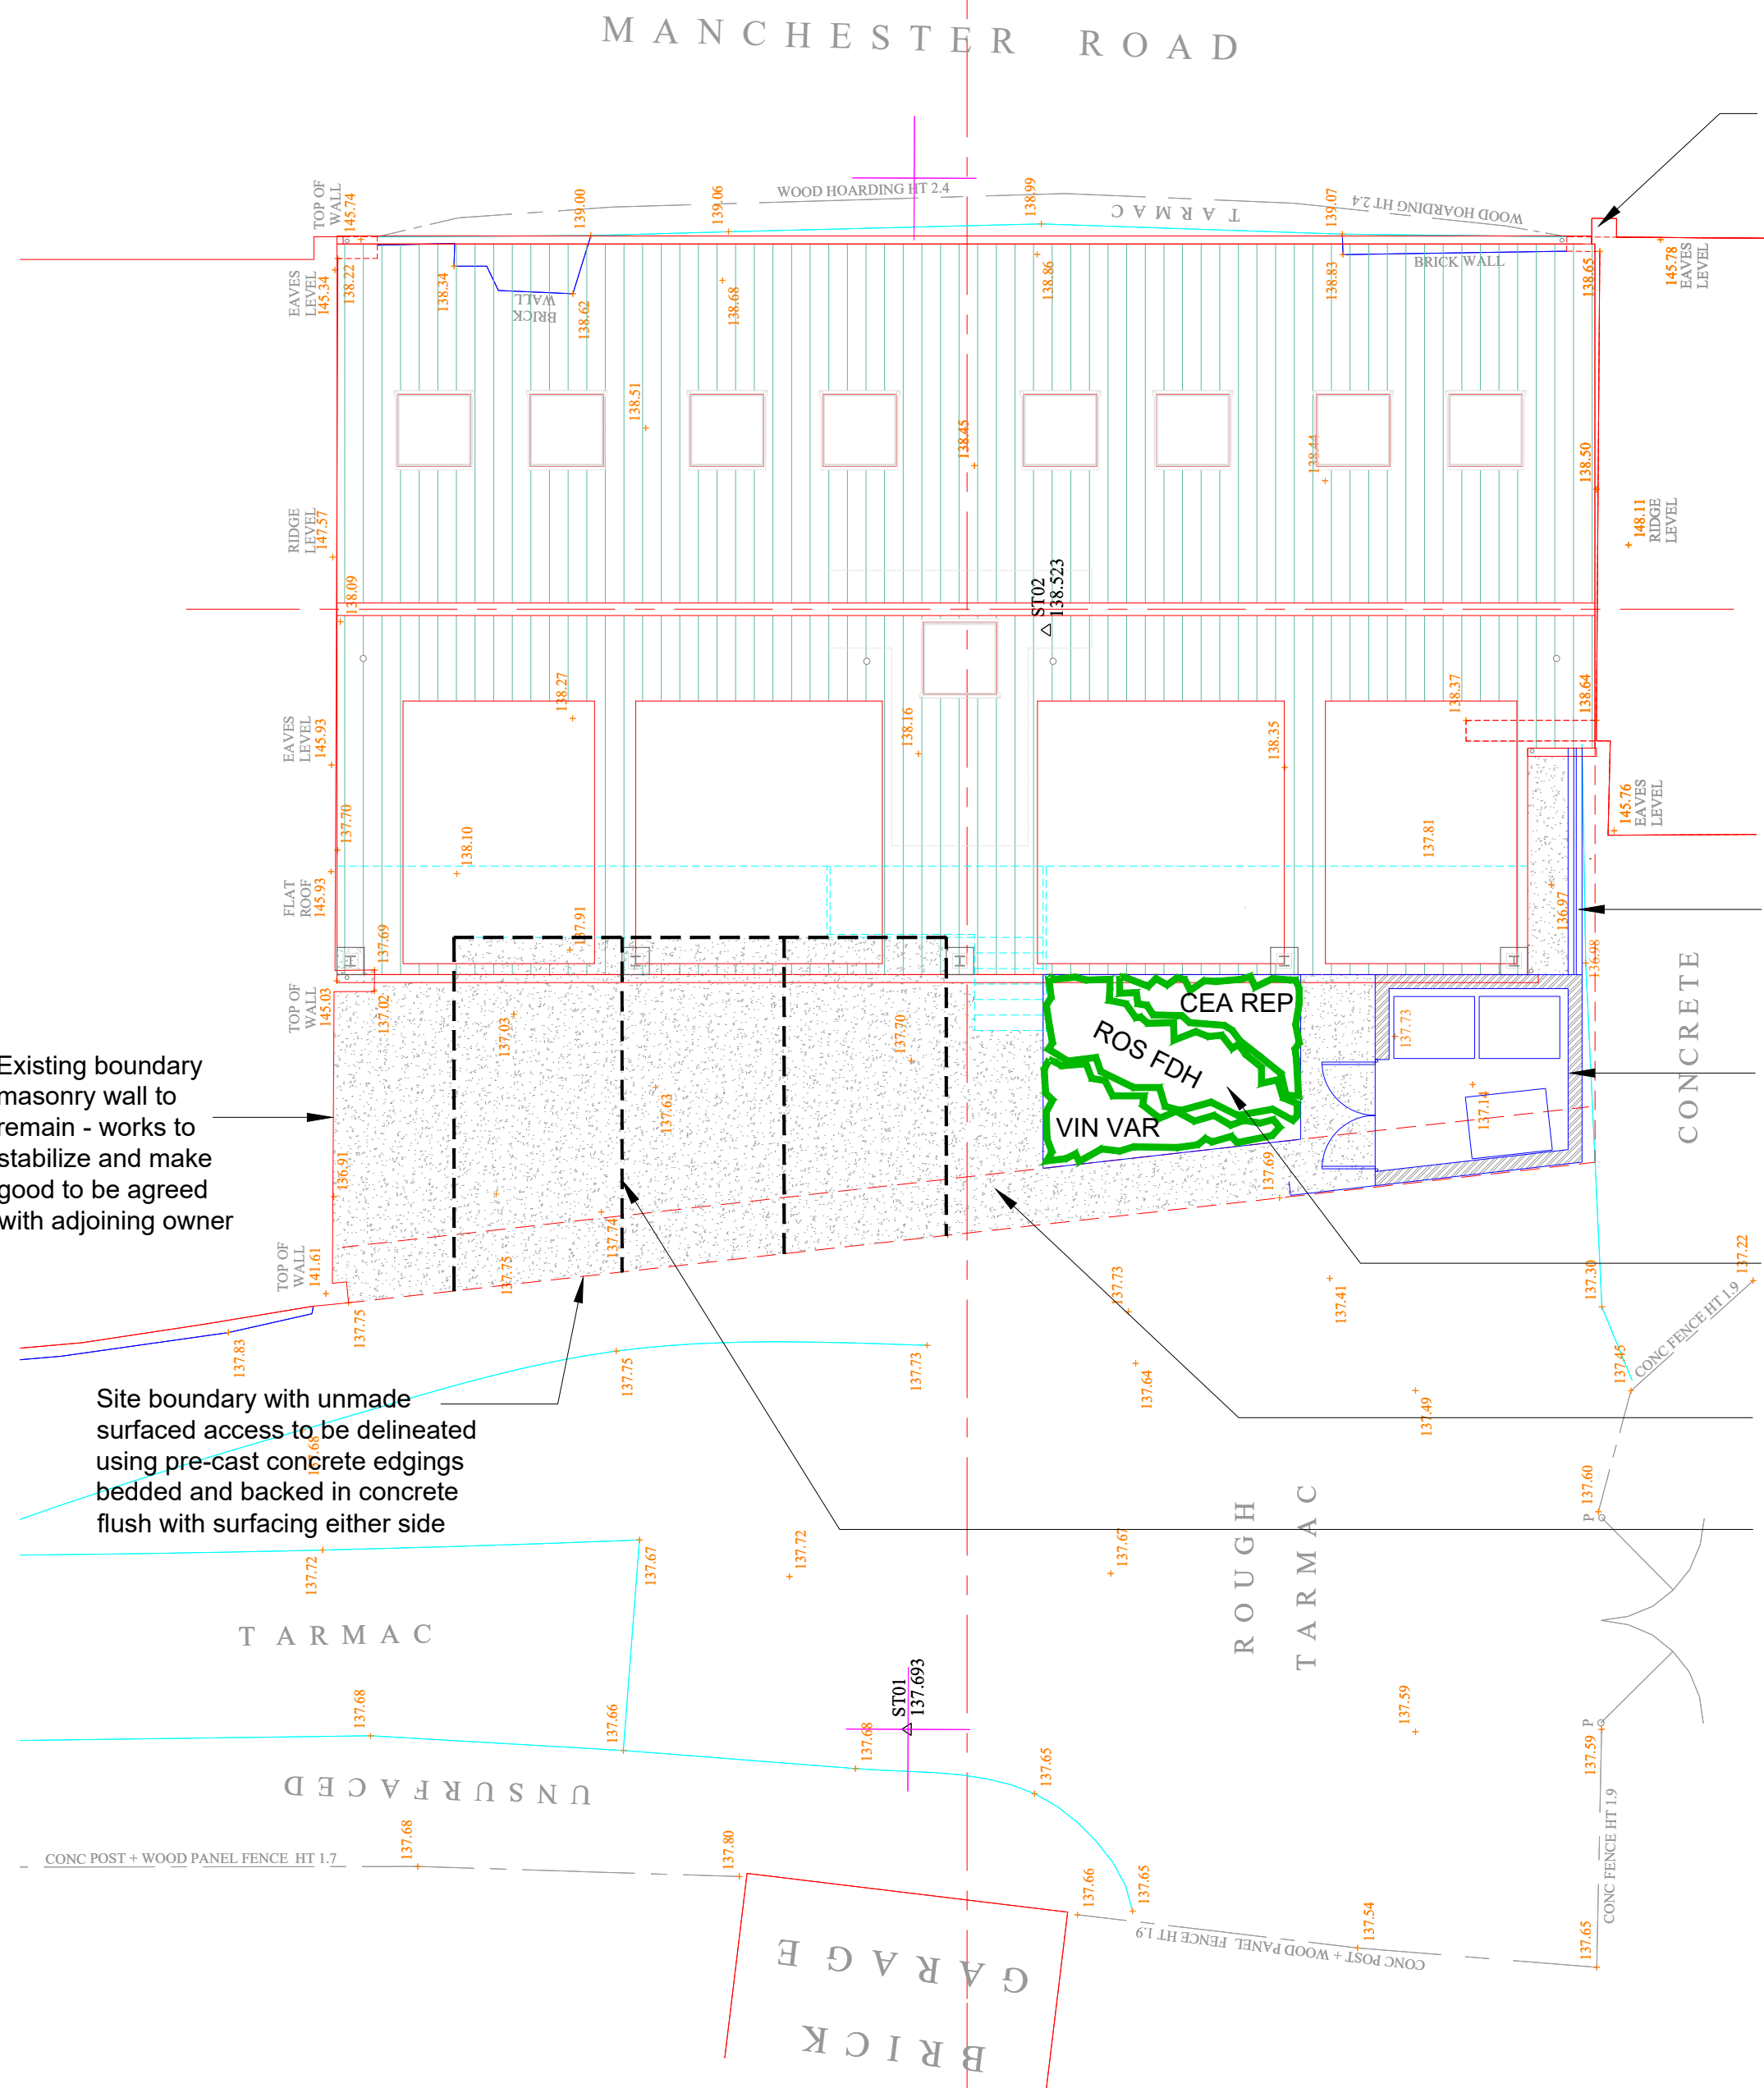

Existing projecting brickwork to adjoining properties to be cut back - stabilized and rebuilt to suit proposed building in brickwork to match existing-all to the advice and details provided by the structural engineer

Retaining wall to structural engineers design and details faced in brickwork to match proposed building max 600mm above higher GL and topped off with galv steel black painted railings 600mm high to top of wall.

Bin store constructed with brickwork walls to match main building with maximum height of 1.6m topped with p.c.conc coping stones - provide timber pedestrian and access gates as shown in vertical timber work- surface inside bin store in tarmac


Landscaping - see schedule

Denotes permeable tarmac surfacing - permeability subject to engineers recommendations based on site conditions.


Car parking spaces denoted by white thermoplastic lining onto tarmac surface

Beaumaris WoodStone
bat box in accordance
with ecologists
recommendations

Vivara Pro Seville
32mm WoodStone
Nest Box in
accordance with
ecologists
recommendations

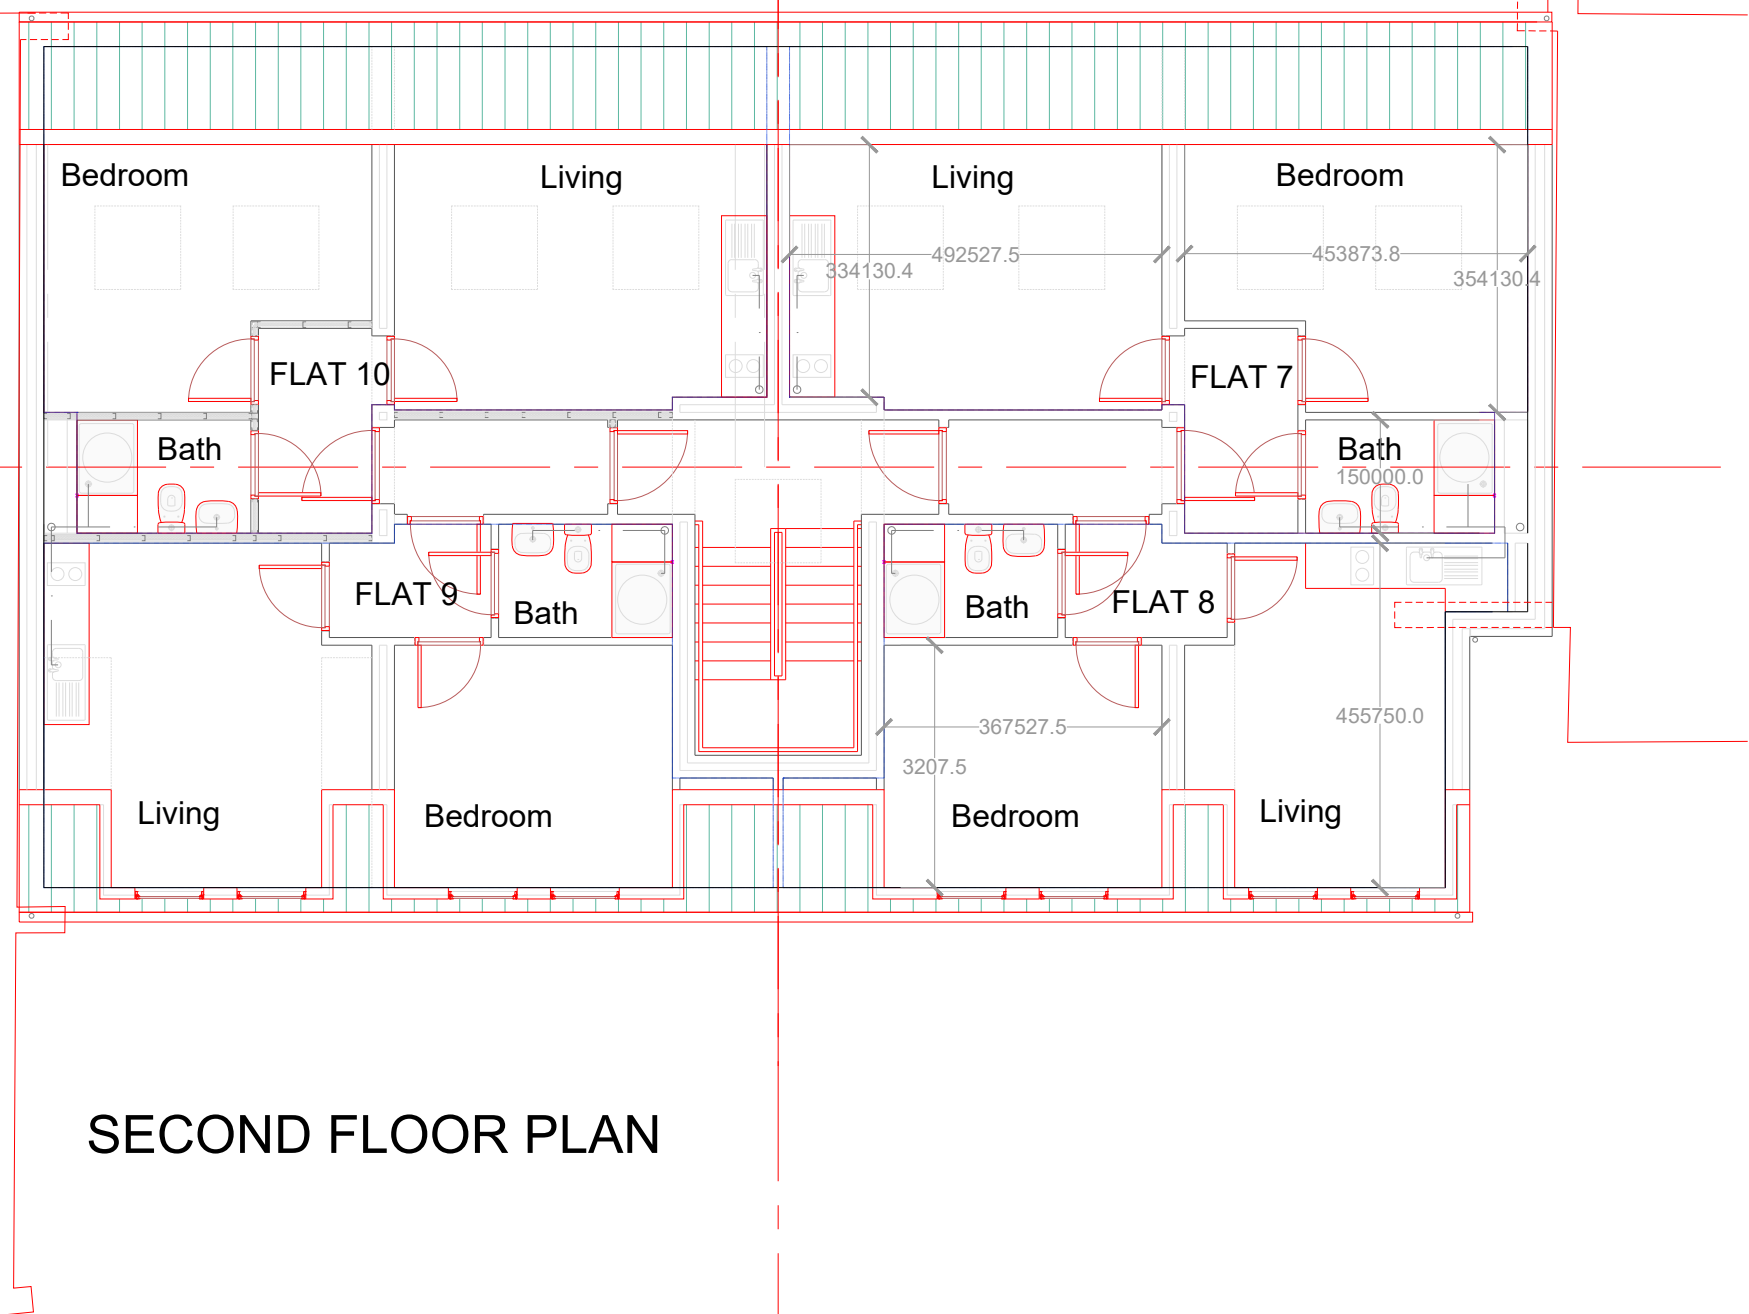

SECOND FLOOR PLAN

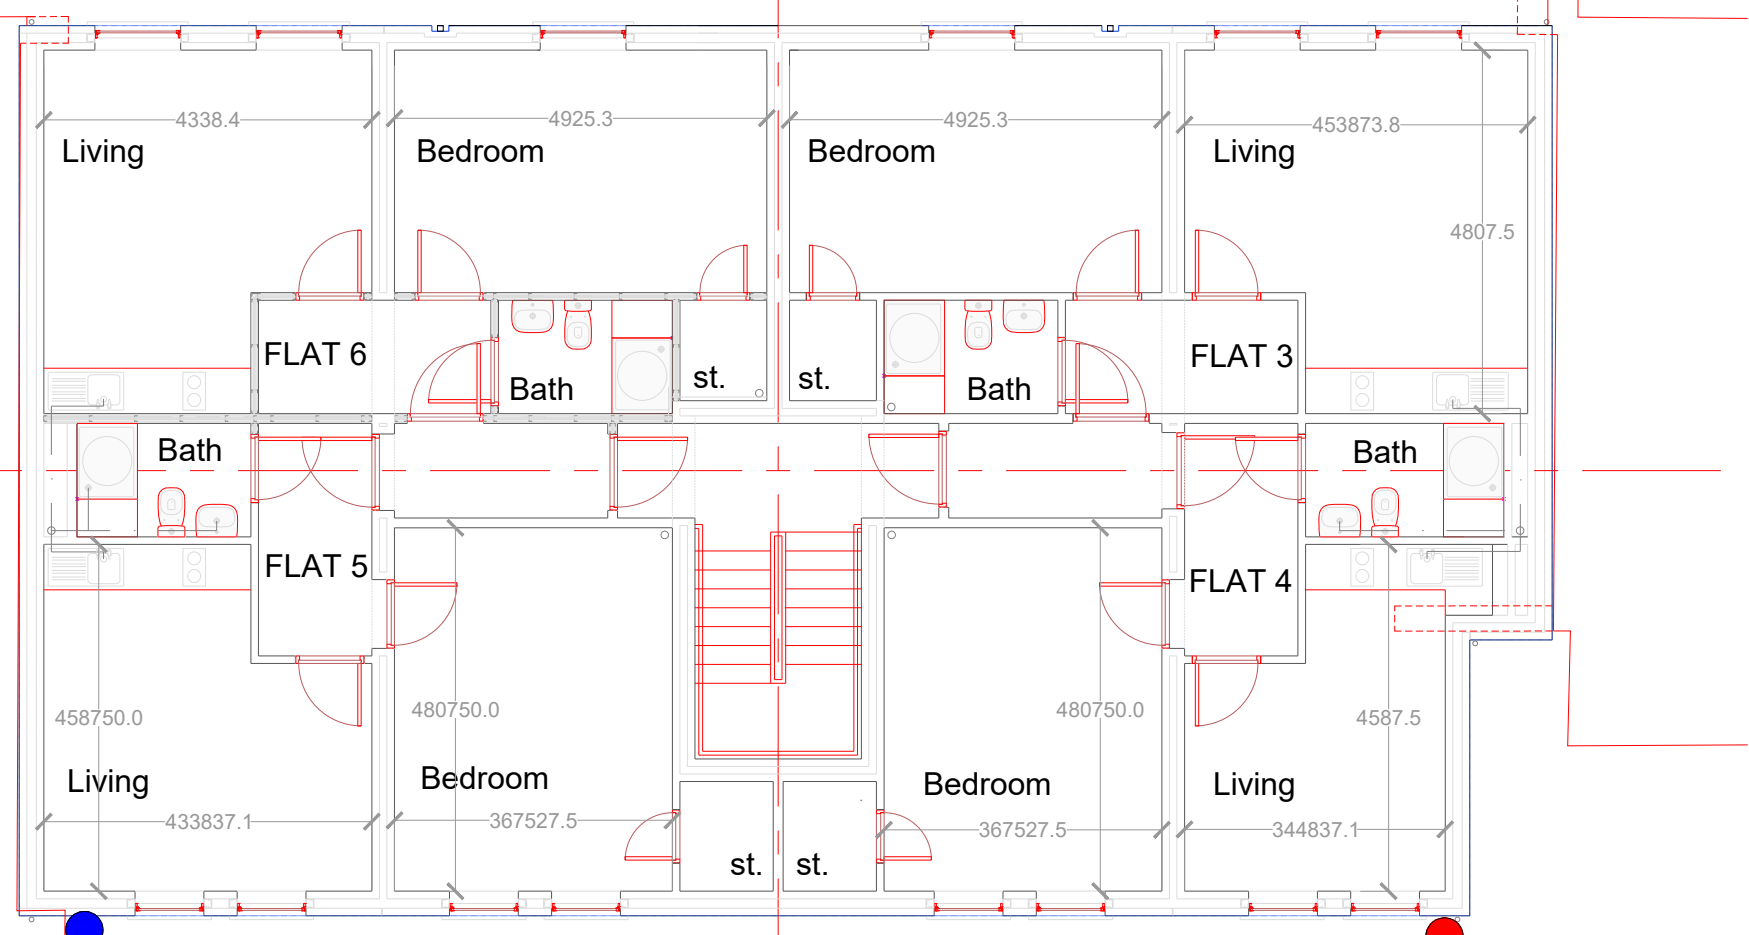

FIRST FLOOR PLAN

Development to be carried out in accordance with recommendations and specifications set out in sections 3 and 4 of the Crime Impact Statement ref; 2022/0468/CIS/01 version A dated 08.11.22

E	7-11-23	Details revised for discharge of conditions application
D	11-5-23	Details added for discharge of conditions application
C	8-2-23	Revised in accordance with client requirements
B	30-1-23	Revised in accordance with planning and conservation officer comments
A	9-11-22	Revised in accordance with CIS report recommendations
rev:	date:	description



New Century House
176 Drake Street
Rochdale
OL16 1UP
Tel: 01706 764880
Fax: 01706 764881
www.ajcockerassociates.co.uk
mail@ajcockerassociates.co.uk



Project: Development at 806-810 Manchester Road, Castleton Proposed building and site plans	scale: 1:100 date: May 2022 drawn: NL
Client: Mr. J.Akhtar	Dwg. Nr. A309-01-E