




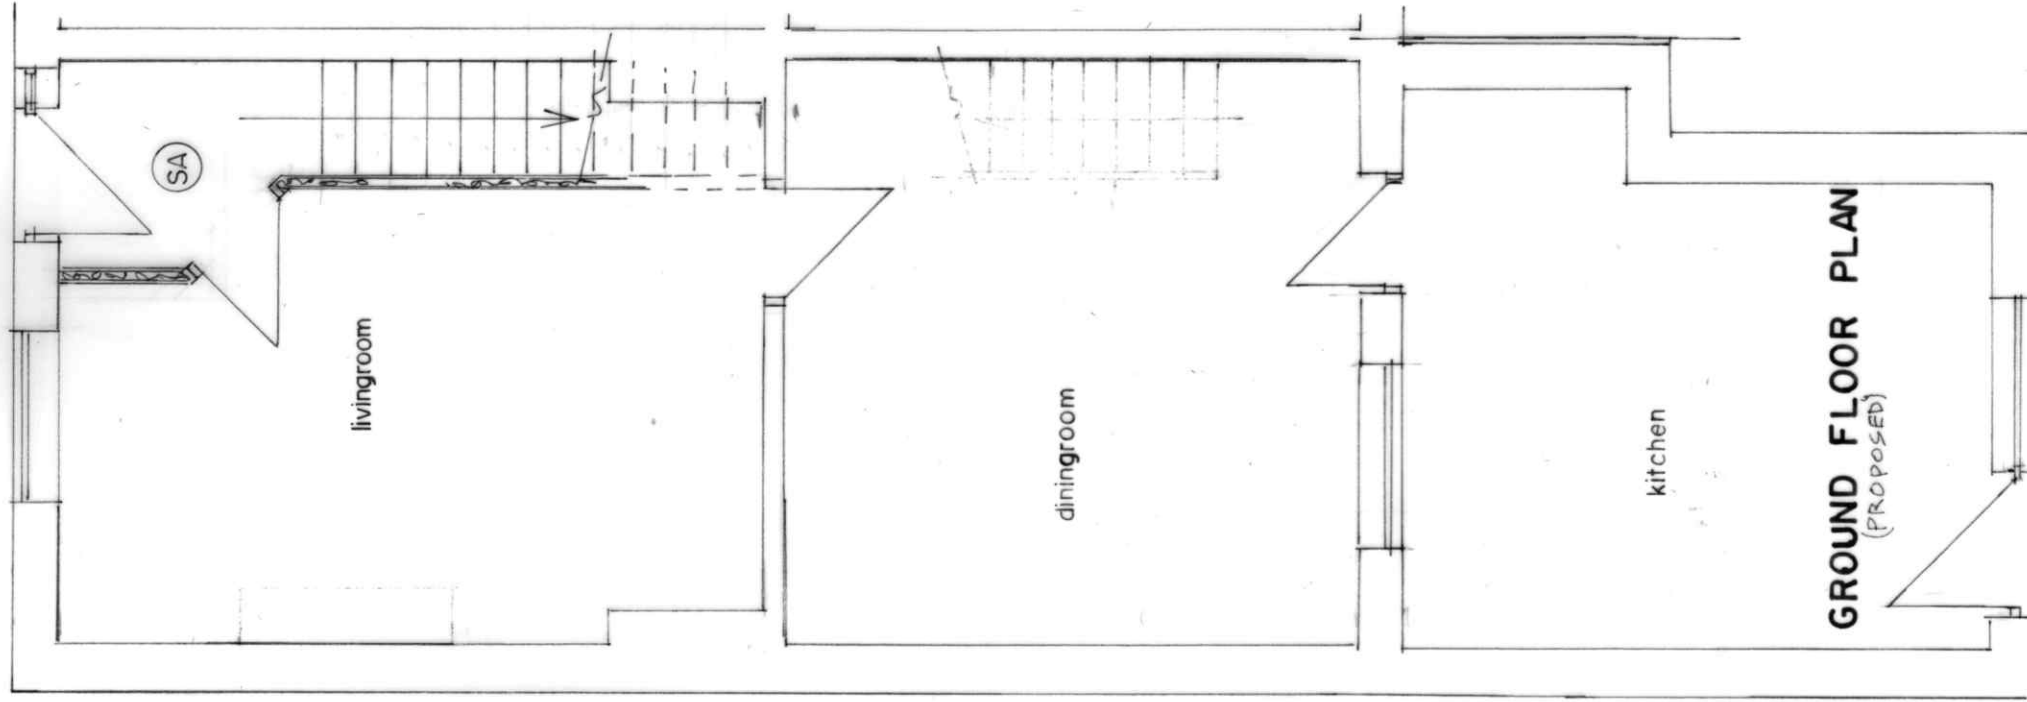


GROUND FLOOR PLAN
(PROPOSED)

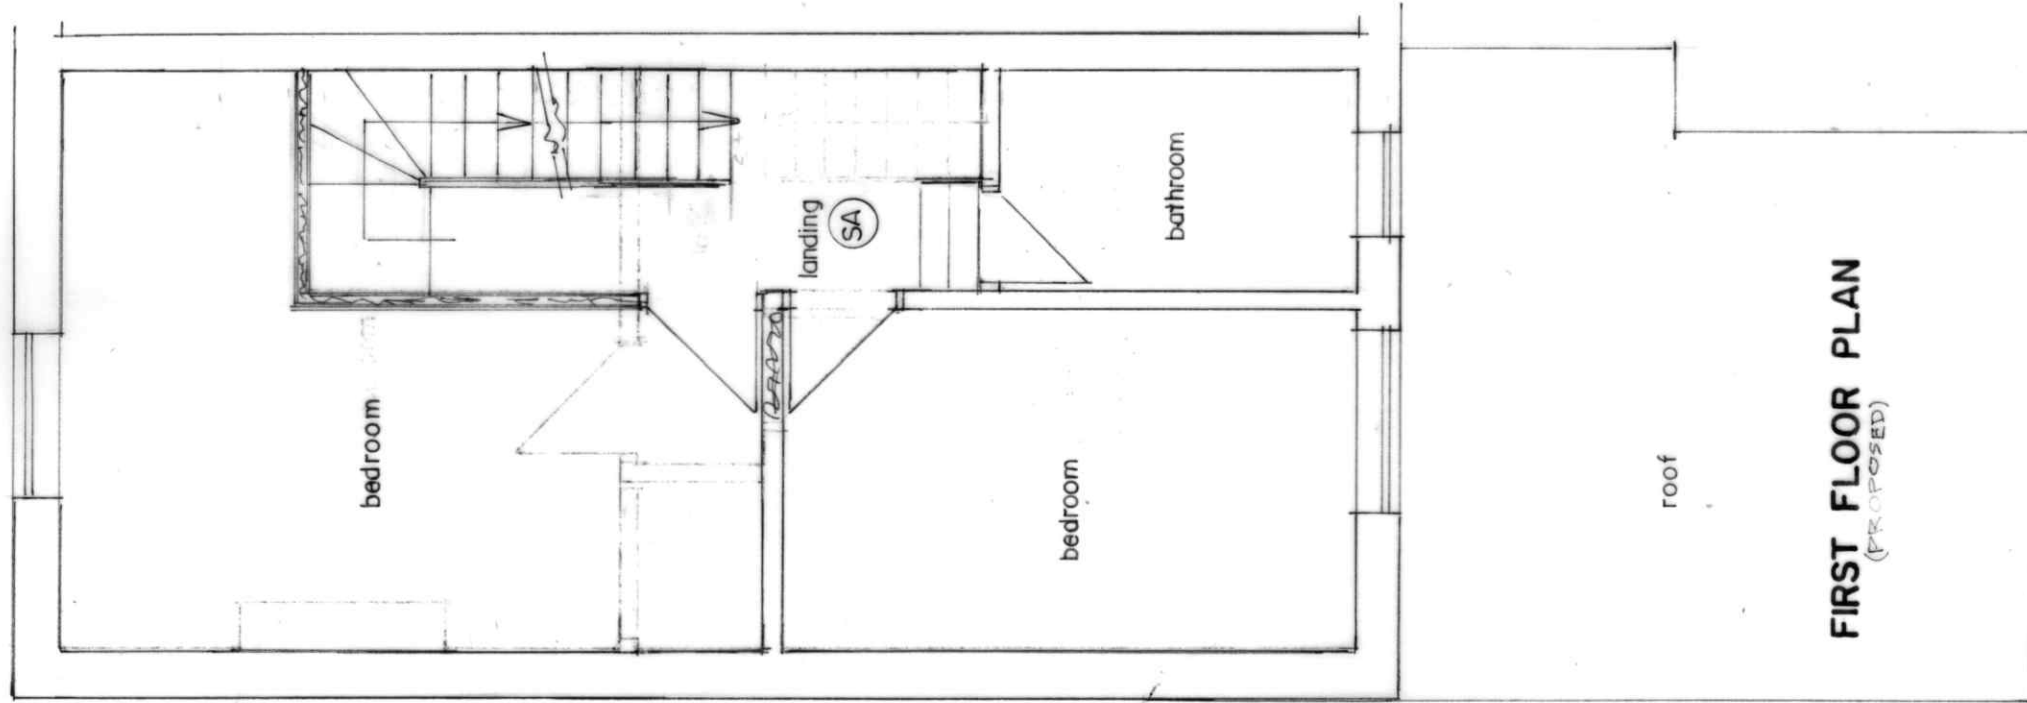

FIRST FLOOR PLAN
(PROPOSED)

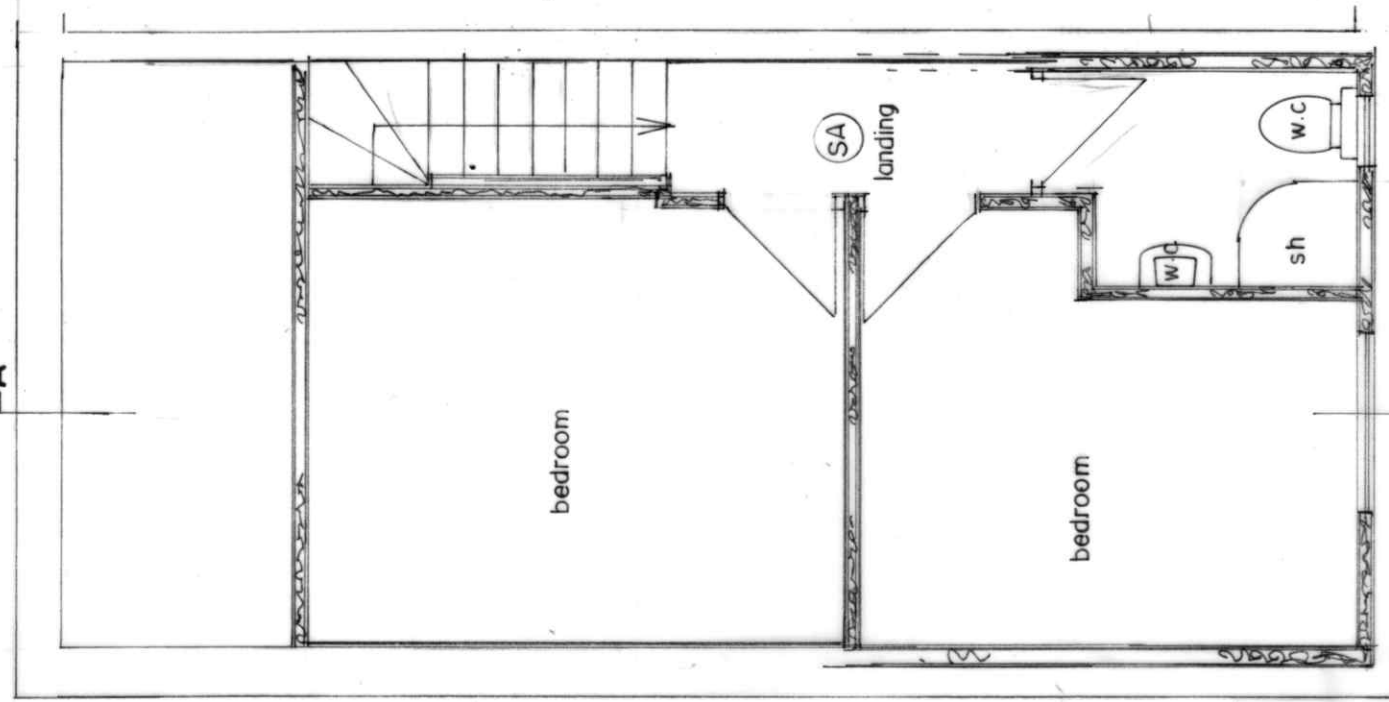

SECOND FLOOR PLAN
(PROPOSED)

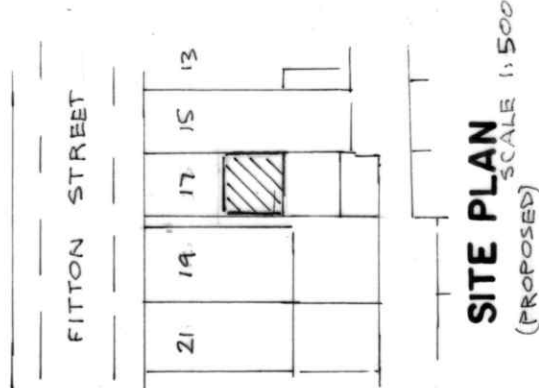

BUILDING DESIGN SERVICES M. FAROOQ 418 Bury Road Rochdale OL11 5EU. Tel: 01706 712231 Mob: 07967605763	
PROPOSED REAR DORMER EXTENSION AT 17 FITTON STREET ROCHDALE OL16 2DZ	
For: Mrs SHAHEEN AKHTAR Plan	Scale 1: 50 2076 /2