

NOTES

ALL DIMENSIONS AND LEVELS ARE TO BE CHECKED ON SITE


ANY DISCREPANCIES ARE TO BE REPORTED TO THE PROJECT MANAGER BEFORE ANY WORK COMMENCES

THIS DRAWING SHALL NOT BE SCALED TO ASCERTAIN ANY DIMENSIONS WORK TO FIGURED DIMS ONLY

THIS DRAWING SHALL NOT BE REPRODUCED WITHOUT EXPRESS WRITTEN PERMISSION FROM Clarkes Bespoke Design LTD.




1 Existing Front Elevation  
1 : 100

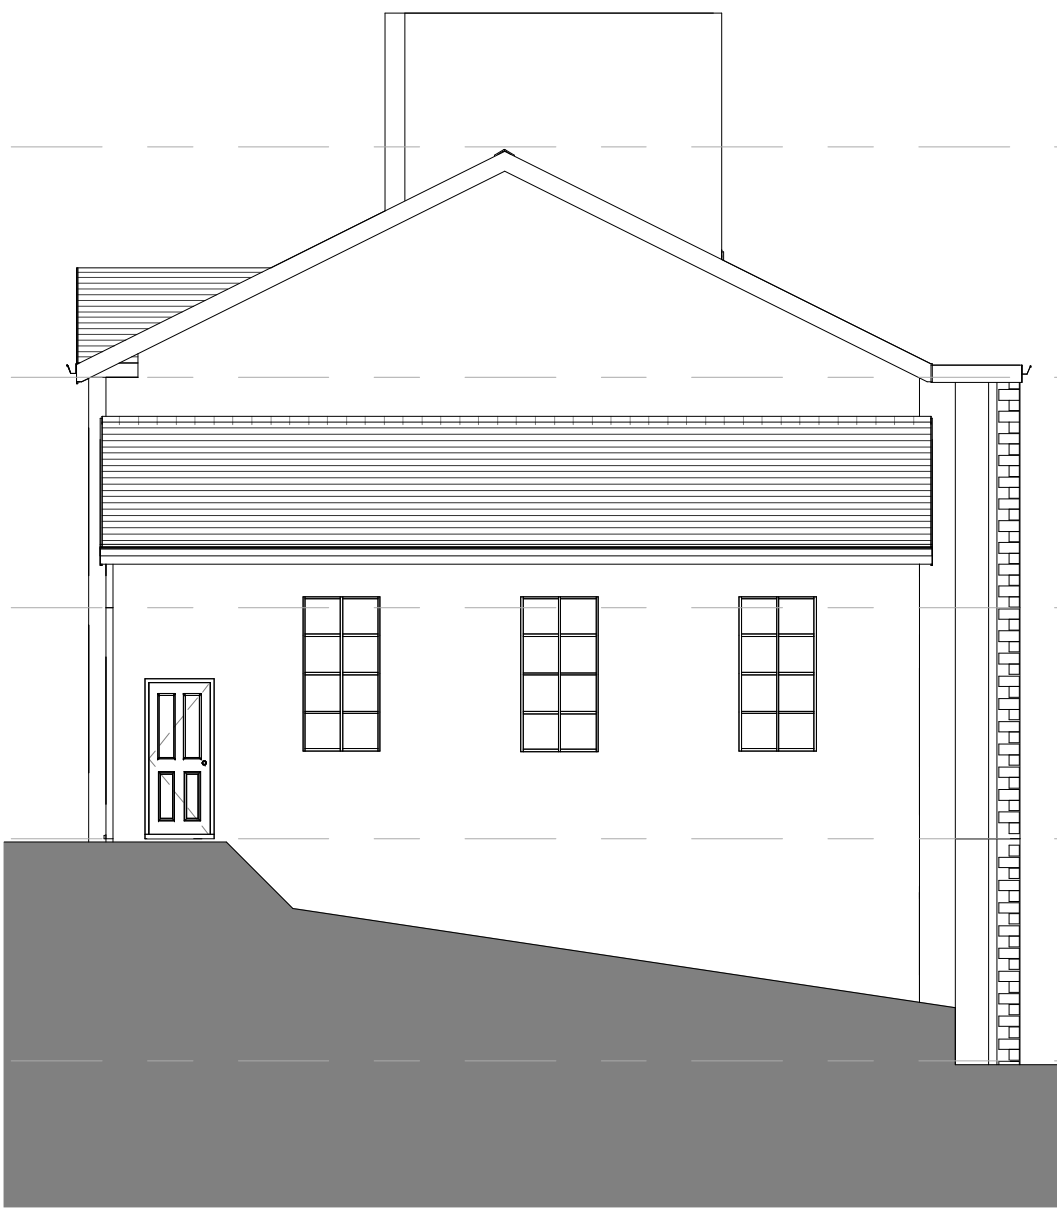

2 Existing RHS Elevation  
1 : 100



3 Existing Rear Elevation  
1 : 100

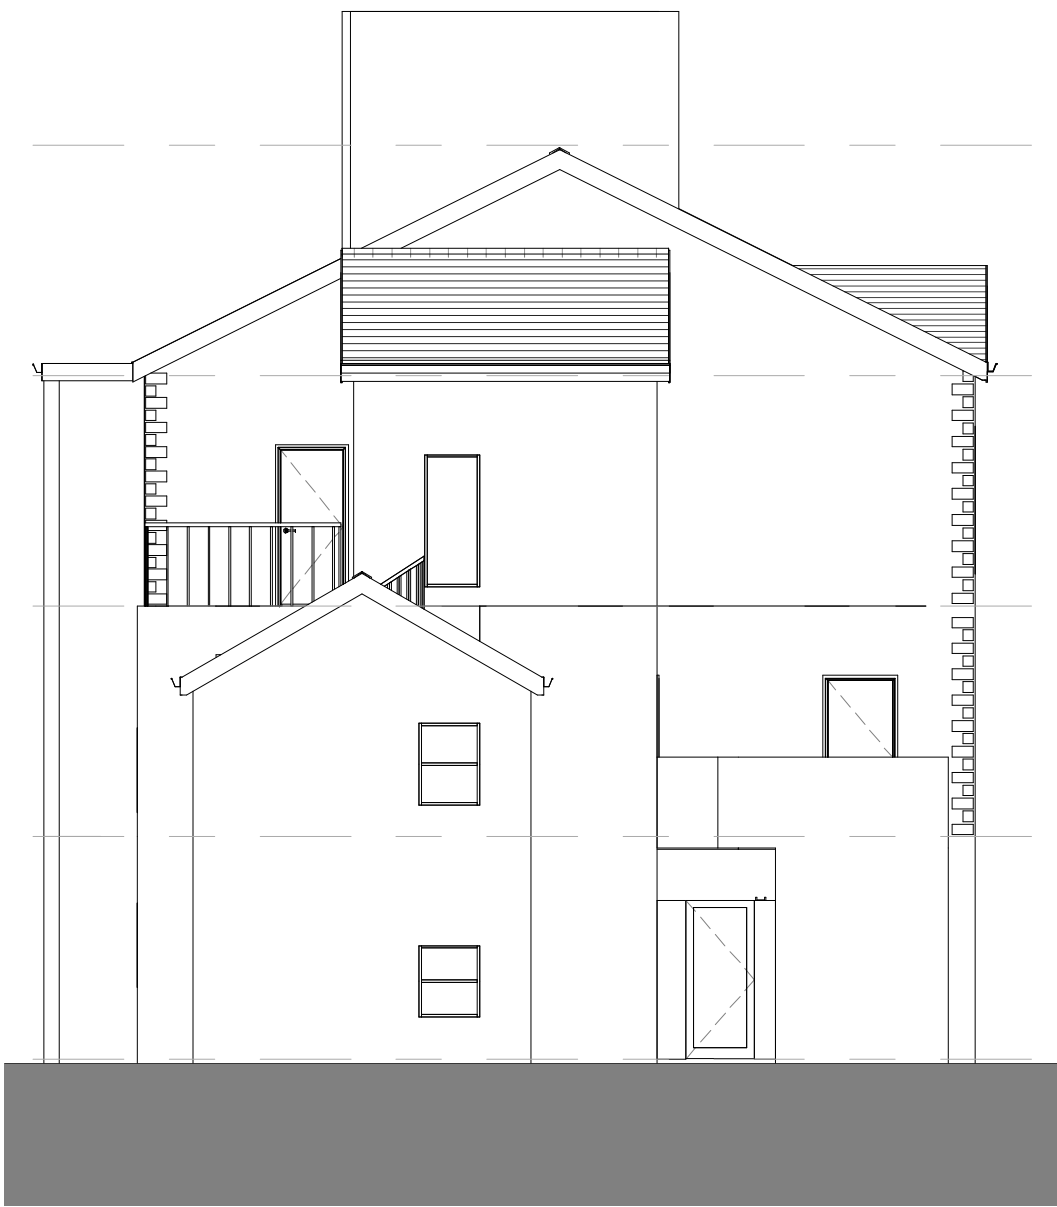

4 Exisiting LHS Elevation  
1 : 100

P121/04/22BCFirst Issue

| Rev No.                              | Rev Date | Rev By | Description |
|--------------------------------------|----------|--------|-------------|
| project                              |          |        |             |
| Partnership House                    |          |        |             |
| location                             |          |        |             |
| Sparrow Hill<br>Rochdale<br>OL16 1QT |          |        |             |
| client                               |          |        |             |
| Rashad Nazir                         |          |        |             |

DESIGN

ARCHITECTURE.INTERIOR.LANDSCAPE

T: 07402266305E: brad@cbdarchitecture.com

Phoenix House, 4 Huddersfield Road, Stalybridge, SK15 2QA

CIAT

REGISTERED PRACTICE

drawing title

As Existing Elevations

dwg purpose

PRELIMINARY

|                   |                          |                |
|-------------------|--------------------------|----------------|
| scale 1 : 100     | drawnBC                  | checkedBC      |
| @ sheet size A1   | rev date21/04/22         |                |
| 20-<br>job number | PL-002<br>drawing number | P1<br>revision |