


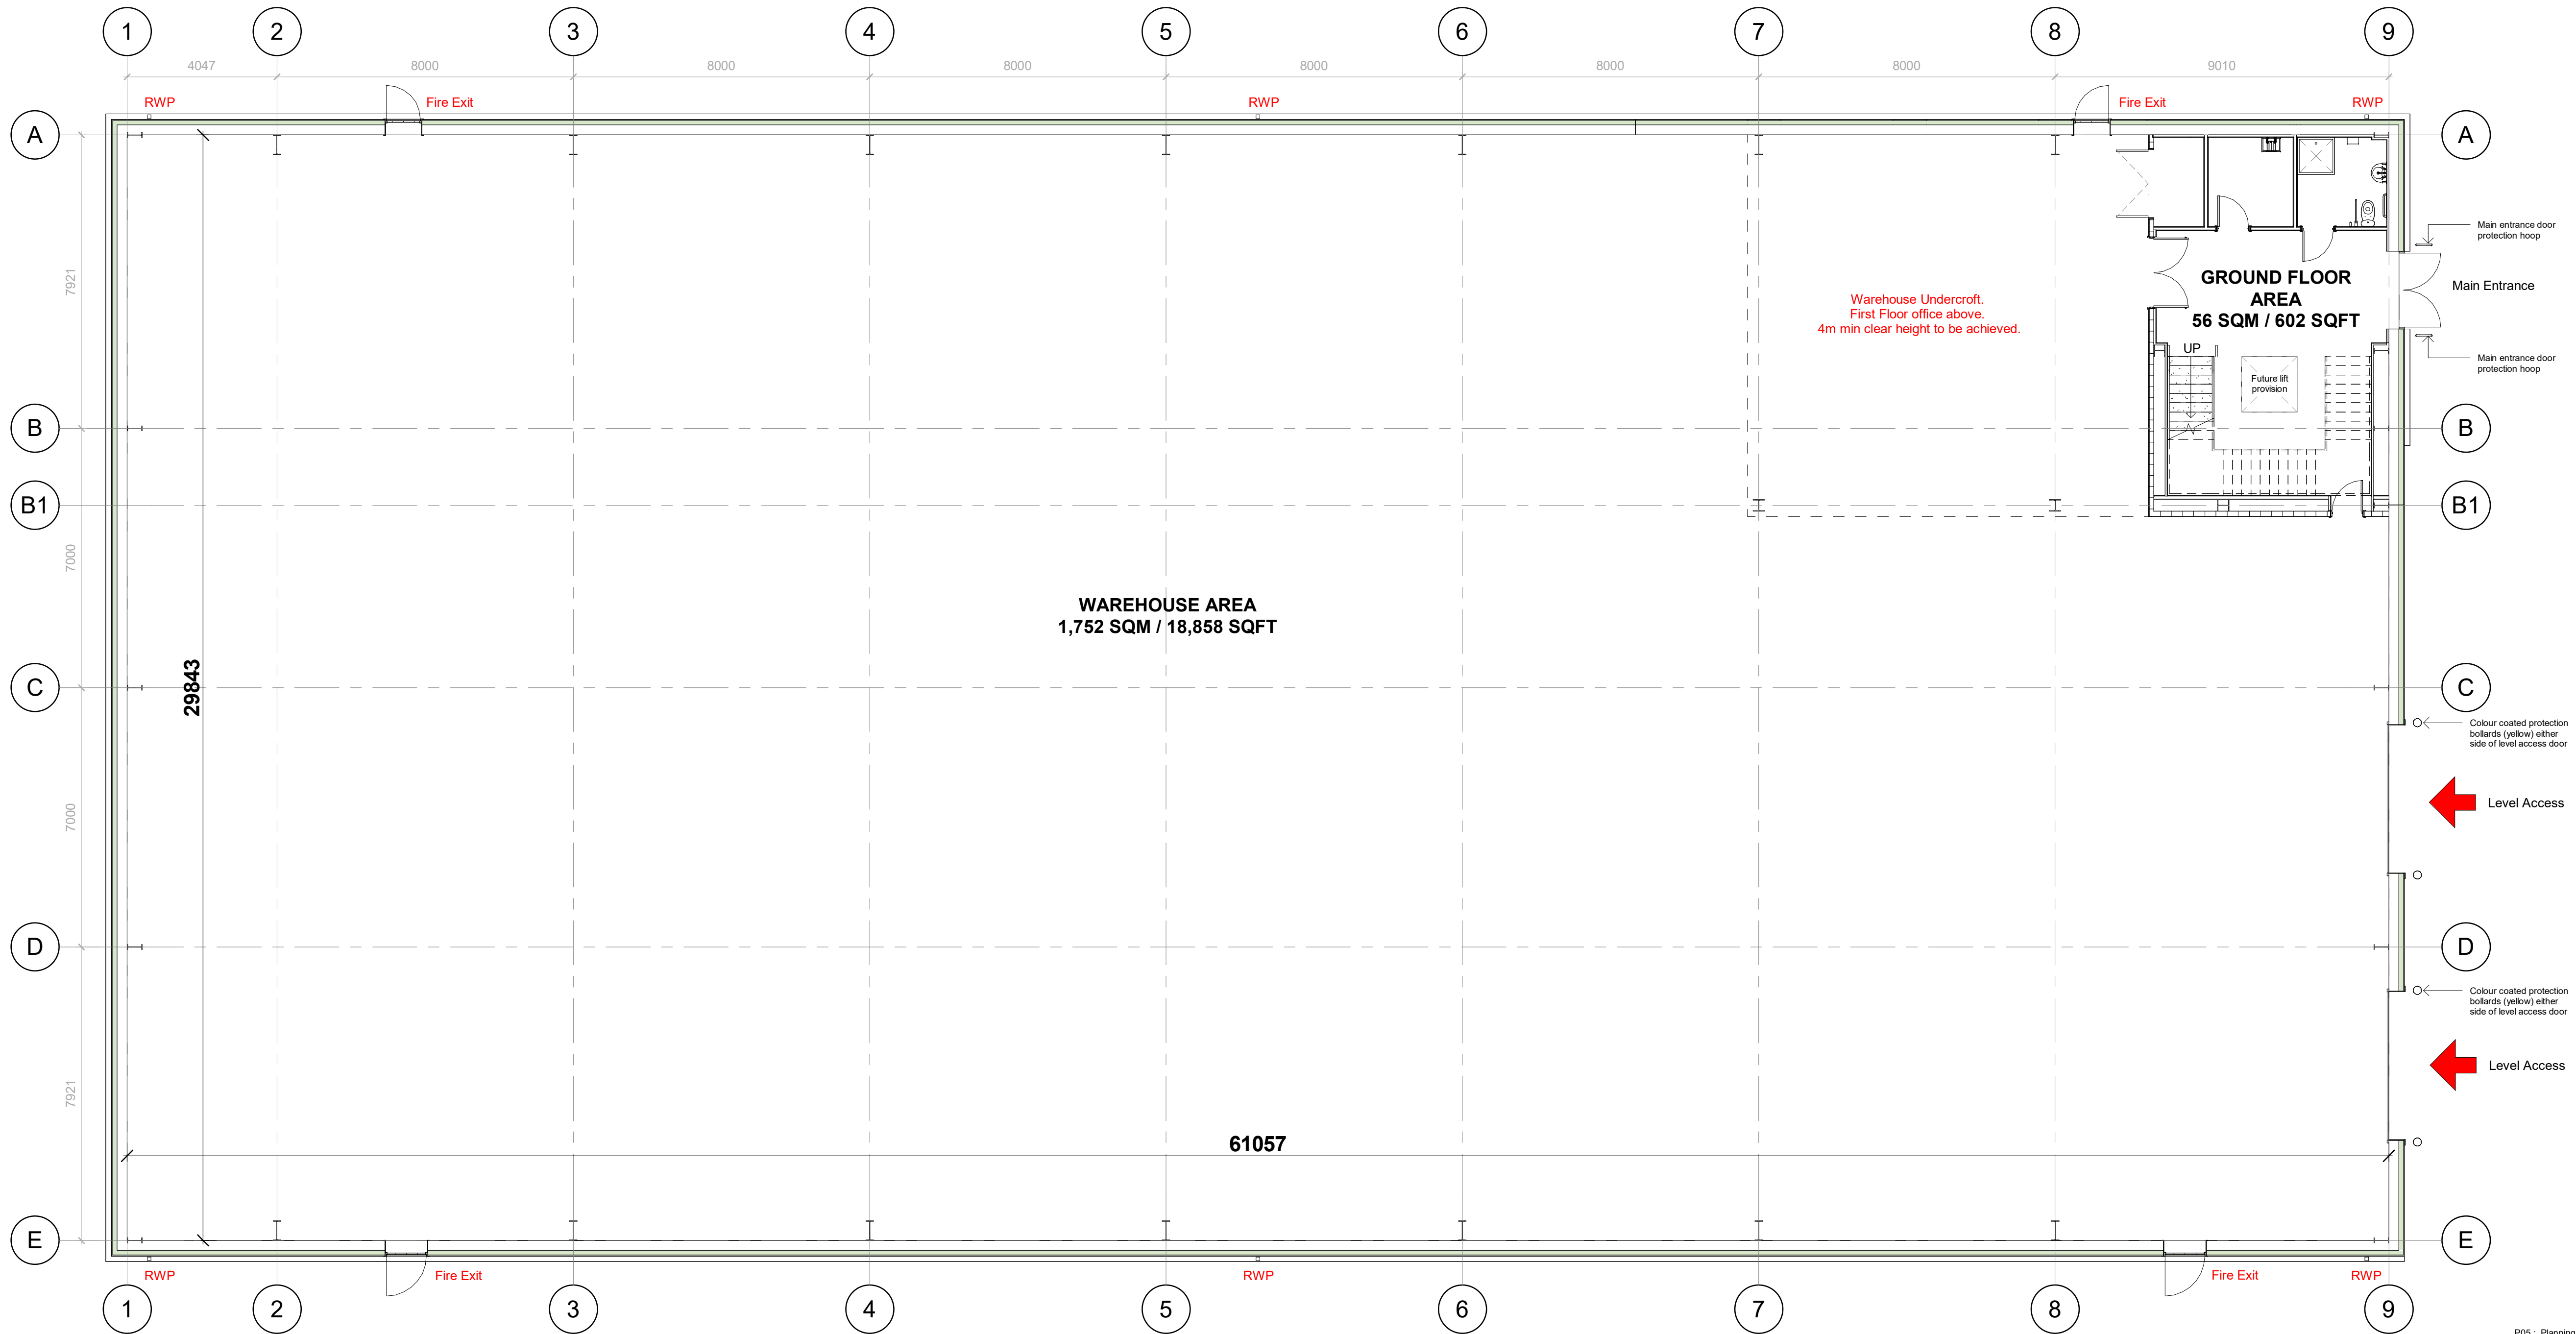

Ground Floor Plan
1 : 100

P05 : Planning Issue.	17.10.23 DM
P04 : Updated steel column sizes, to SE specification.	11.10.23 DM
P03 : Updated plan and issued for comment.	26.09.23 DM
P02 : Updated to internal office layout.	13.09.23 JB
P01 : First Issue.	29.08.23 JB

Rev.	Date/Checked		
The Old Rectory	Rectory Lane	Milton Malsor	
NORTHAMPTON		NN7 3AQ	
t: +44 (0)1604 858916	f: +44 (0)1604 859123		
www.peter-haddon.com			

Oxenwood Real Estate
Rhodes Business Park
Middleton, Manchester

Ground Floor Plan			
Status	PLANNING		
Drawn	JB	Checked	JL
Date	AUGUST 2023		

Project Number:

Project Code	Originator	Zone	Level Info	Type	Role	Dis. No.	Revision
RBP-	pHp-	XX-	00-	DR-	A-	4694-	200 P05

Scale@ A1
0 2.5m 5m
SCALE 1:100
Copyright reserved. Dimensions to be checked on site.
Discrepancies to be reported before proceeding.

