

DWELLING
ELEVATIONS 1:100




FRONT

SIDE (R)

REAR


SIDE (L)

FLOOR PLANS 1:100

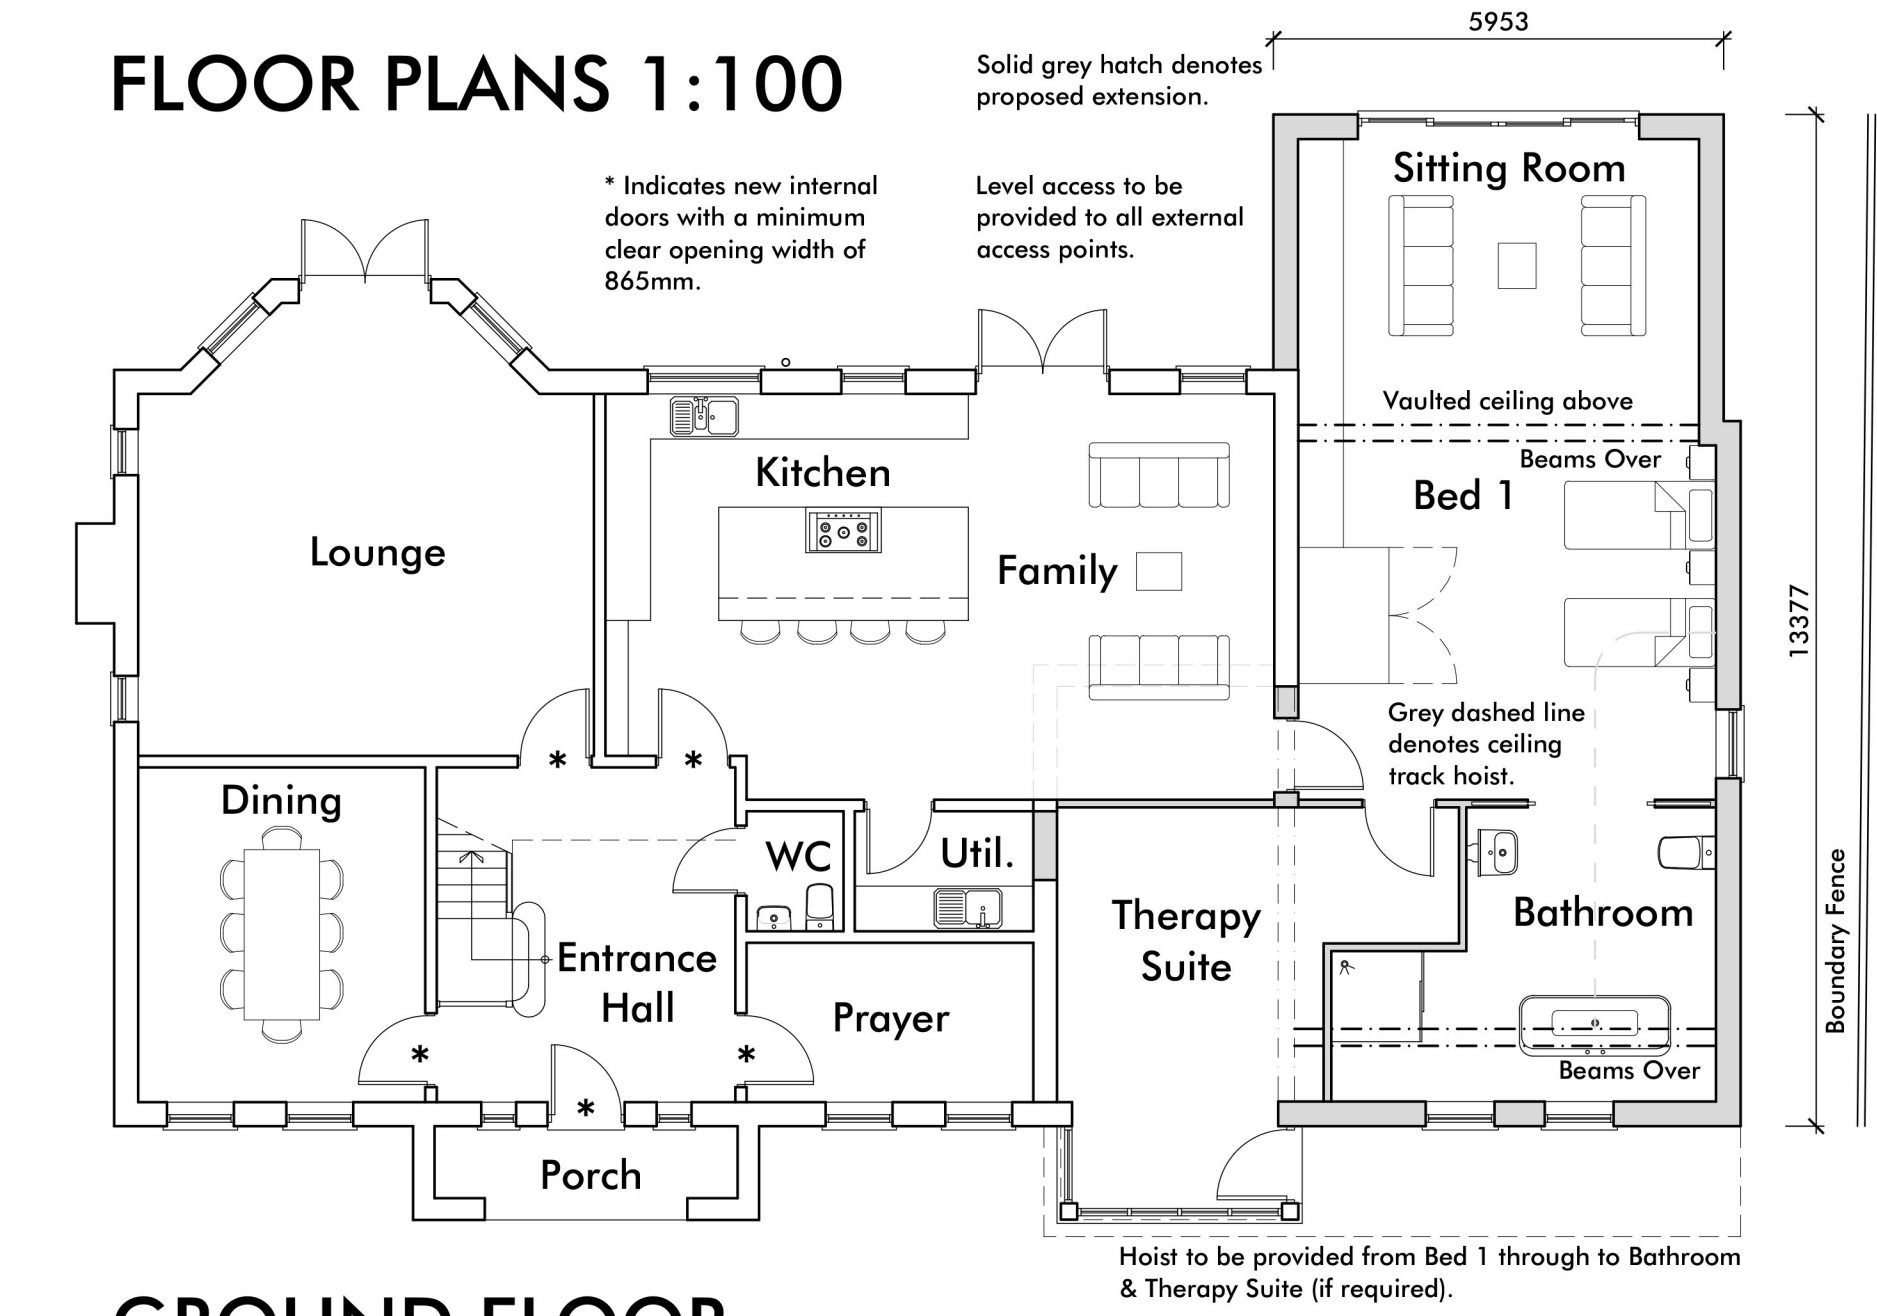


GROUND FLOOR

PROPOSED EXTENSION FLOOR AREA
Ground Floor: 90.83m² / 978ft²
First Floor: 42.38m² / 456ft²
Total: 132.76m² / 1429ft²

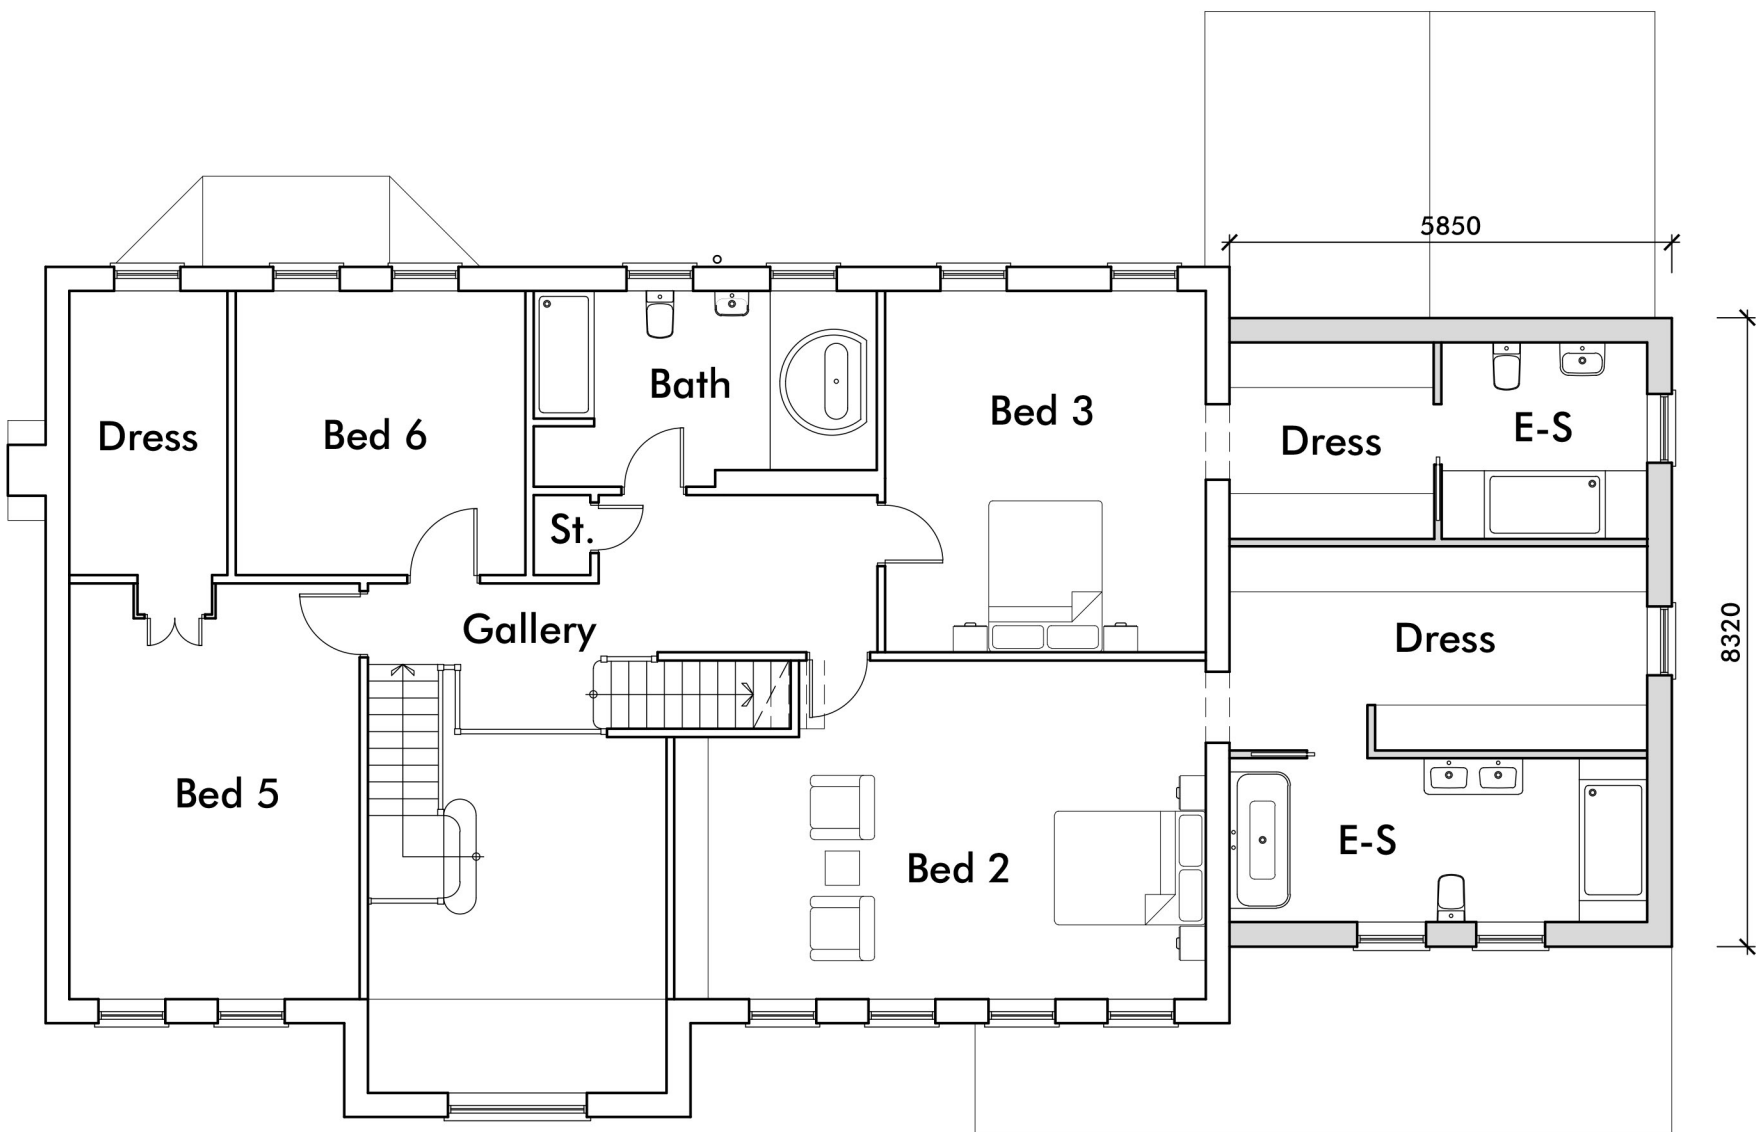


FIRST FLOOR

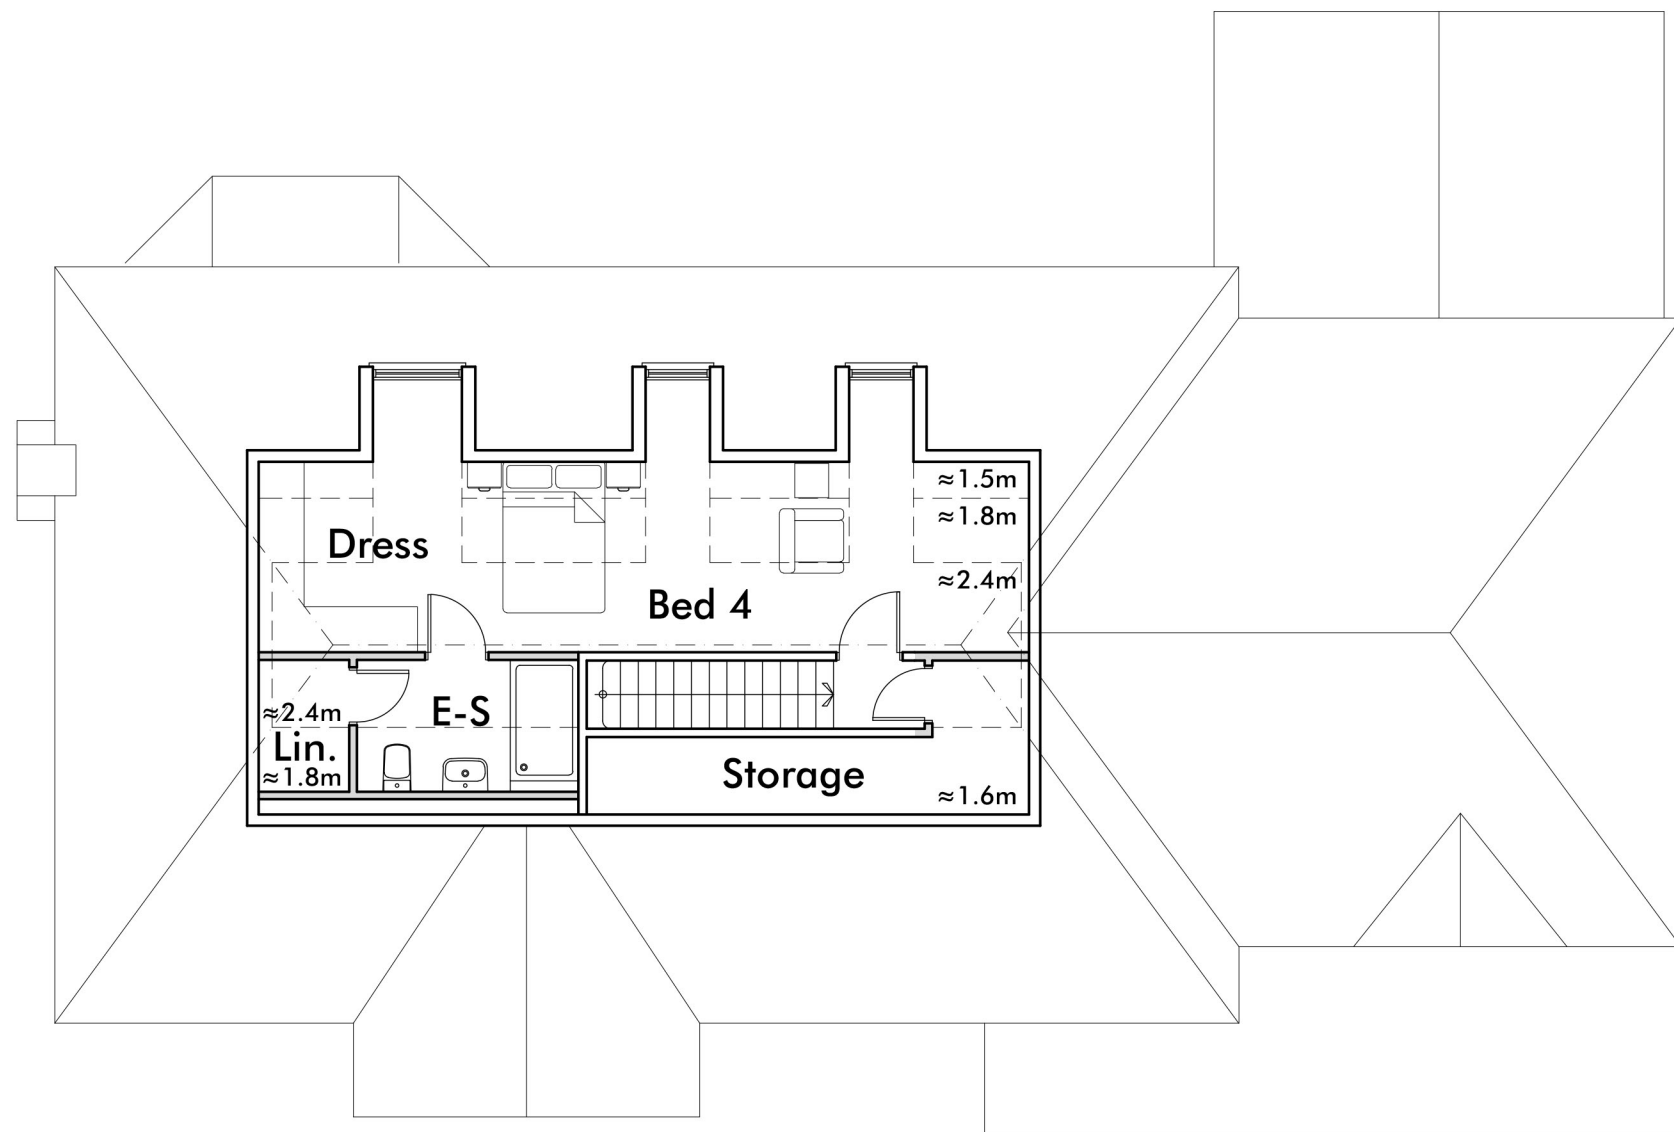

SECOND FLOOR

OUTBUILDING
FLOOR PLAN & ELEVATIONS 1:100

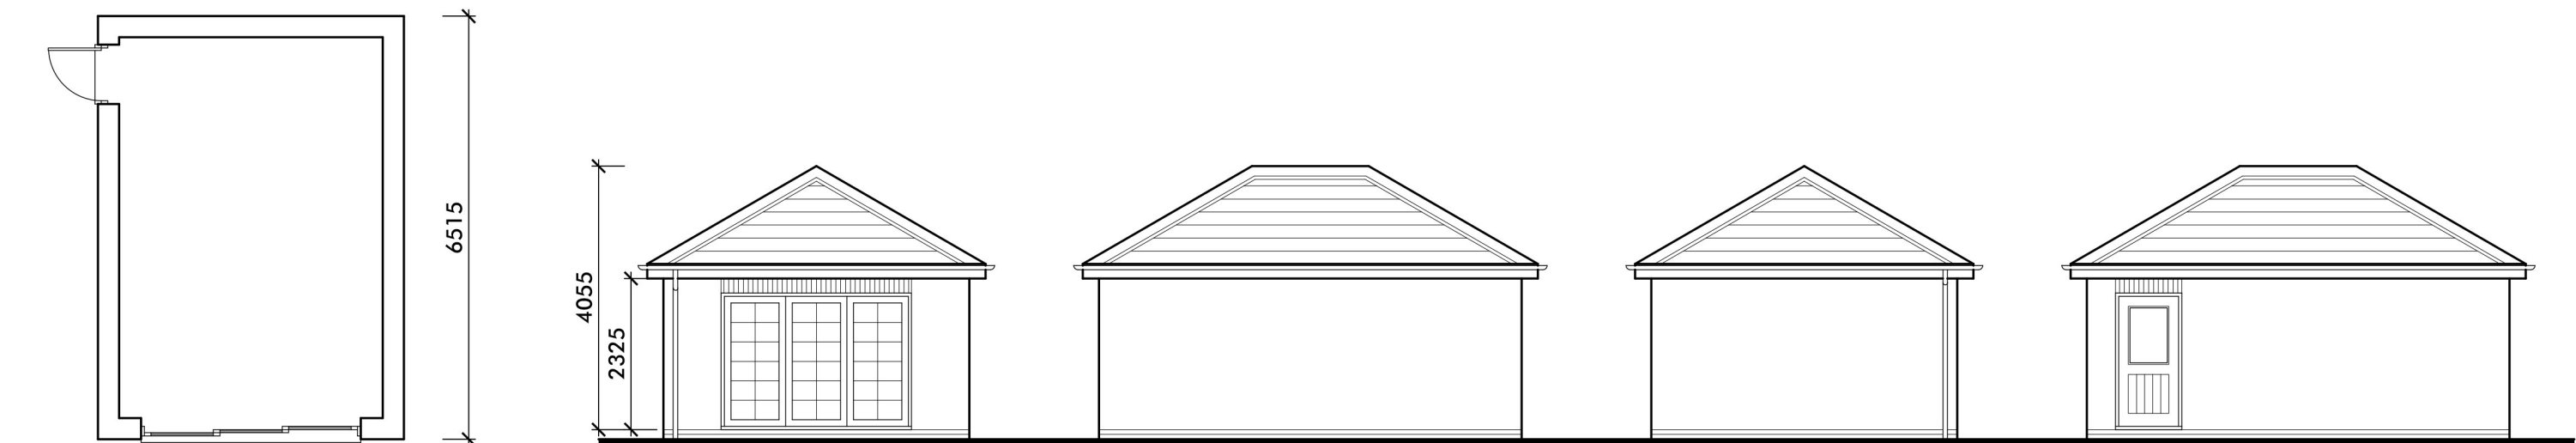

PROPOSED FLOOR AREA
23.84m² / 257ft²

FRONT

SIDE (R)

REAR

SIDE (L)

0m 5m 10m
Scale 1:100

Revision Notes:					
A: Amendments made to single and double storey extensions following request from Local Authority. EGR 01/02/24					
CLIENT	Javed, Mr & Mrs				
PROJECT	Proposed Extensions & Internal Alterations with Detached Outbuilding at The Brockworth, Ryfields, Bury Road, Rochdale, OL11 4AU				
DRAWING	Proposed Floor Plans & Elevations				
DRAWN	WA	DATE	01/02/24	NUMBER	23/060/P02
SCALE	1:100	SHEET	A1	REVISION	A

LMP ARCHITECTS

213 Preston Road, Whittle-le-Woods, Chorley, Lancashire, PR6 7PS
Telephone: 01257 261555 | Website: www.lmparchitects.co.uk
Trading name of Lawson Margerson Practice Ltd. Registered in England and Wales No. 5597973 0