


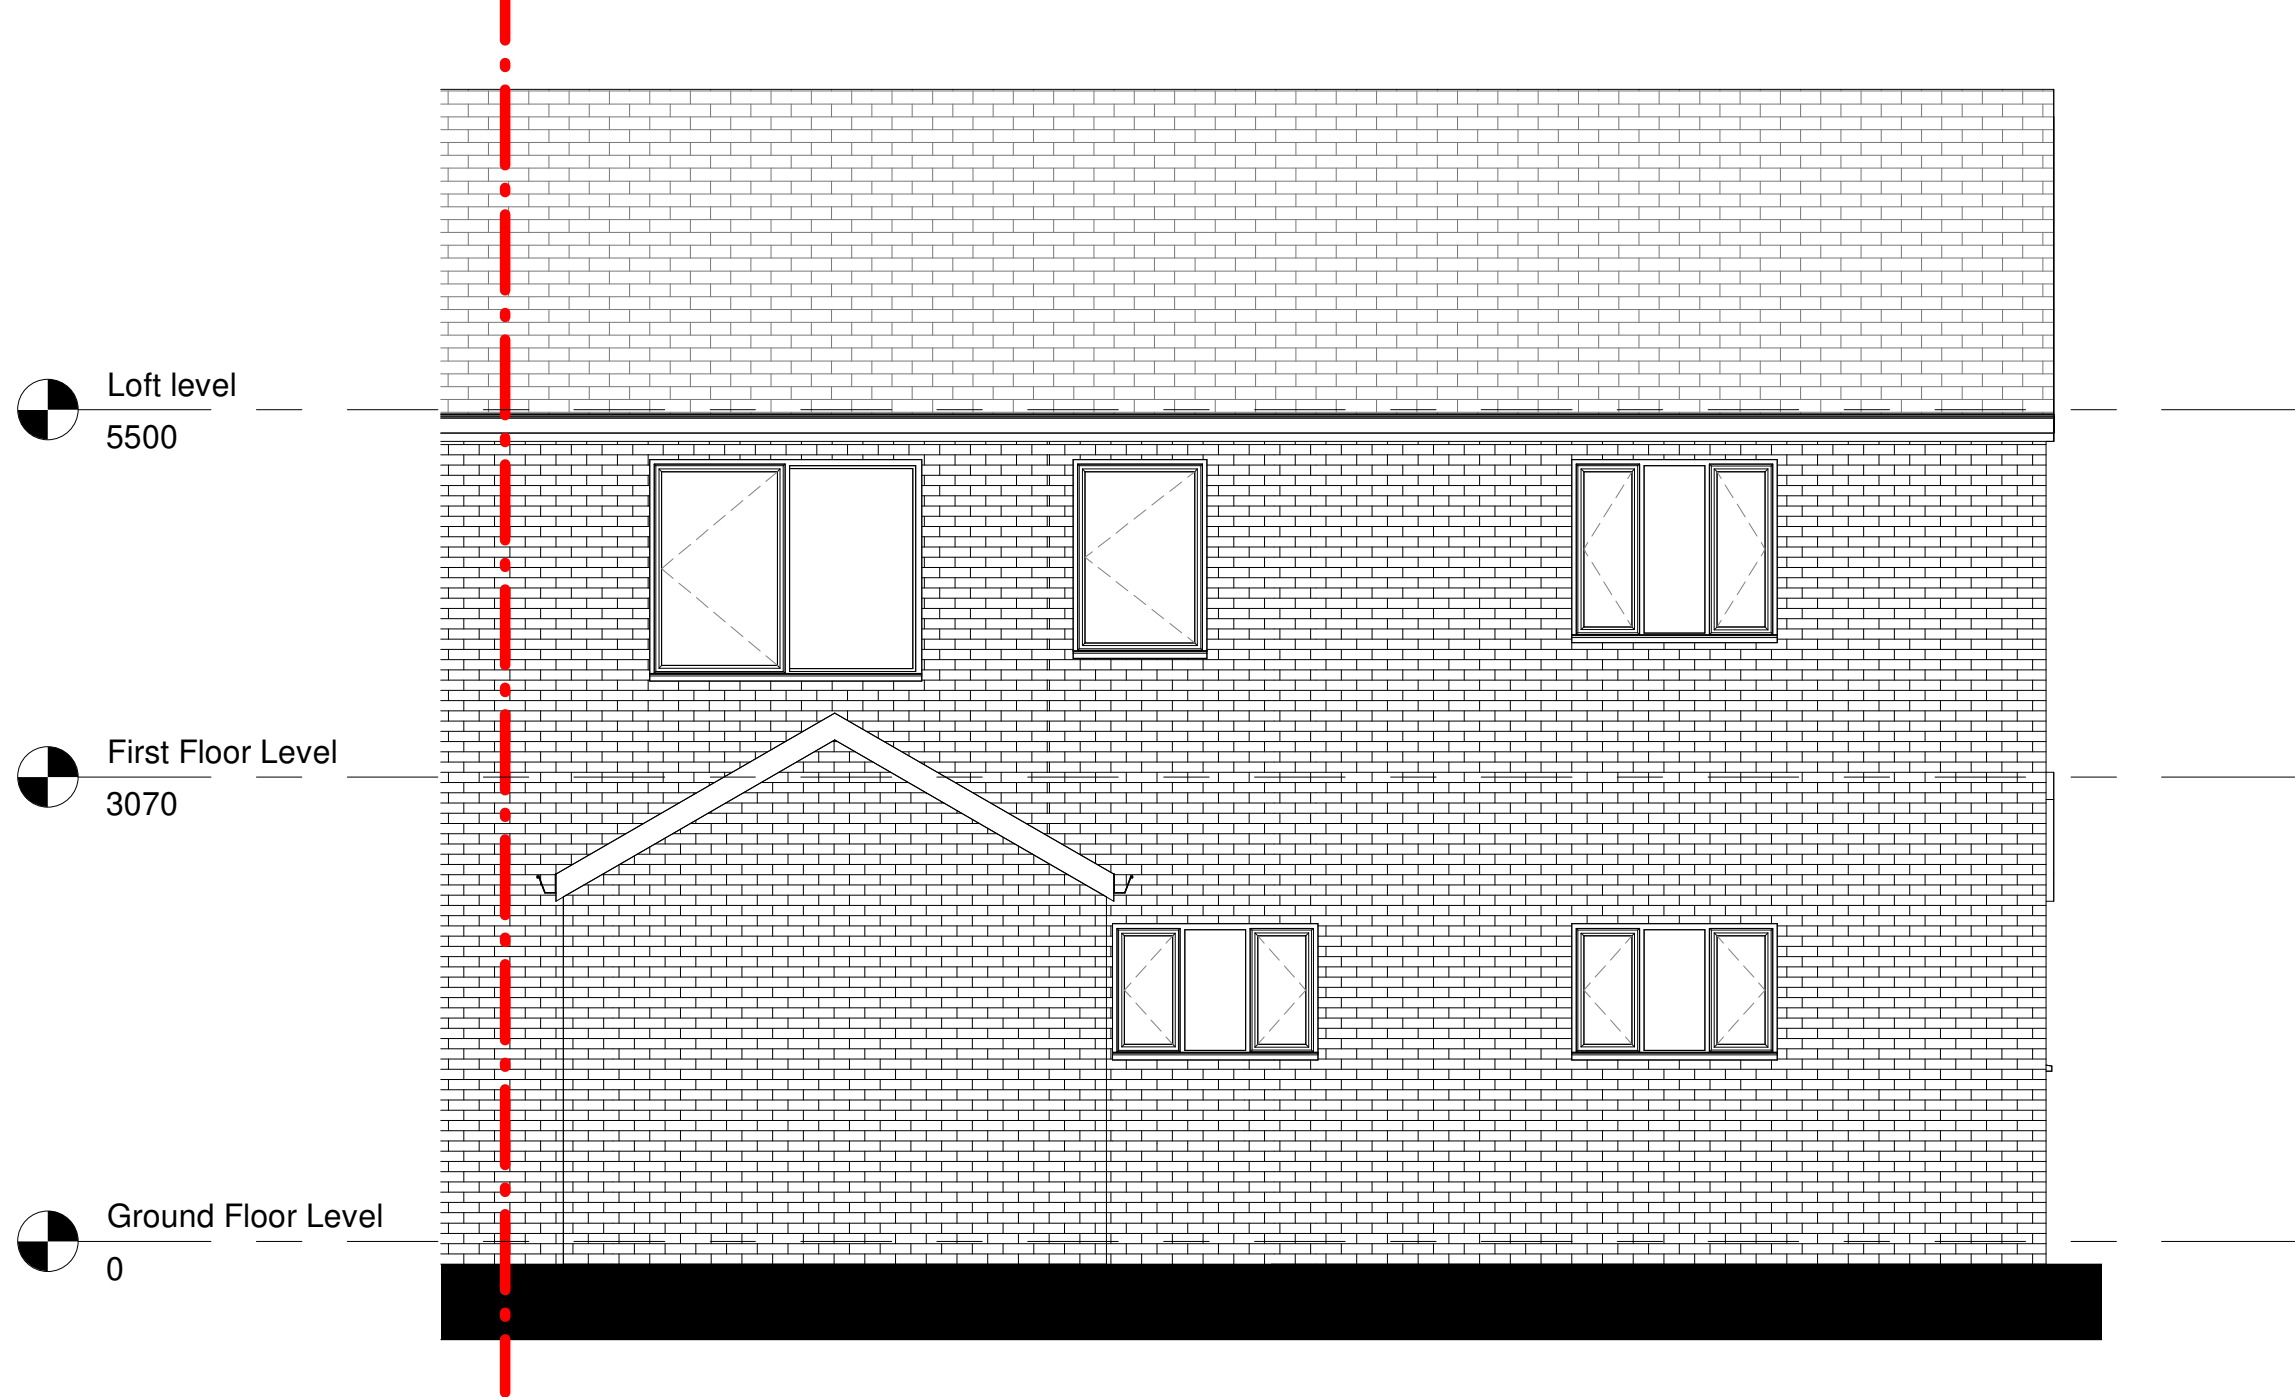


**Proposed Front Elevation**  
Scale 1 : 50



**Proposed Rear Extension**  
Scale 1 : 50



**Proposed Side Elevation**  
Scale 1 : 50

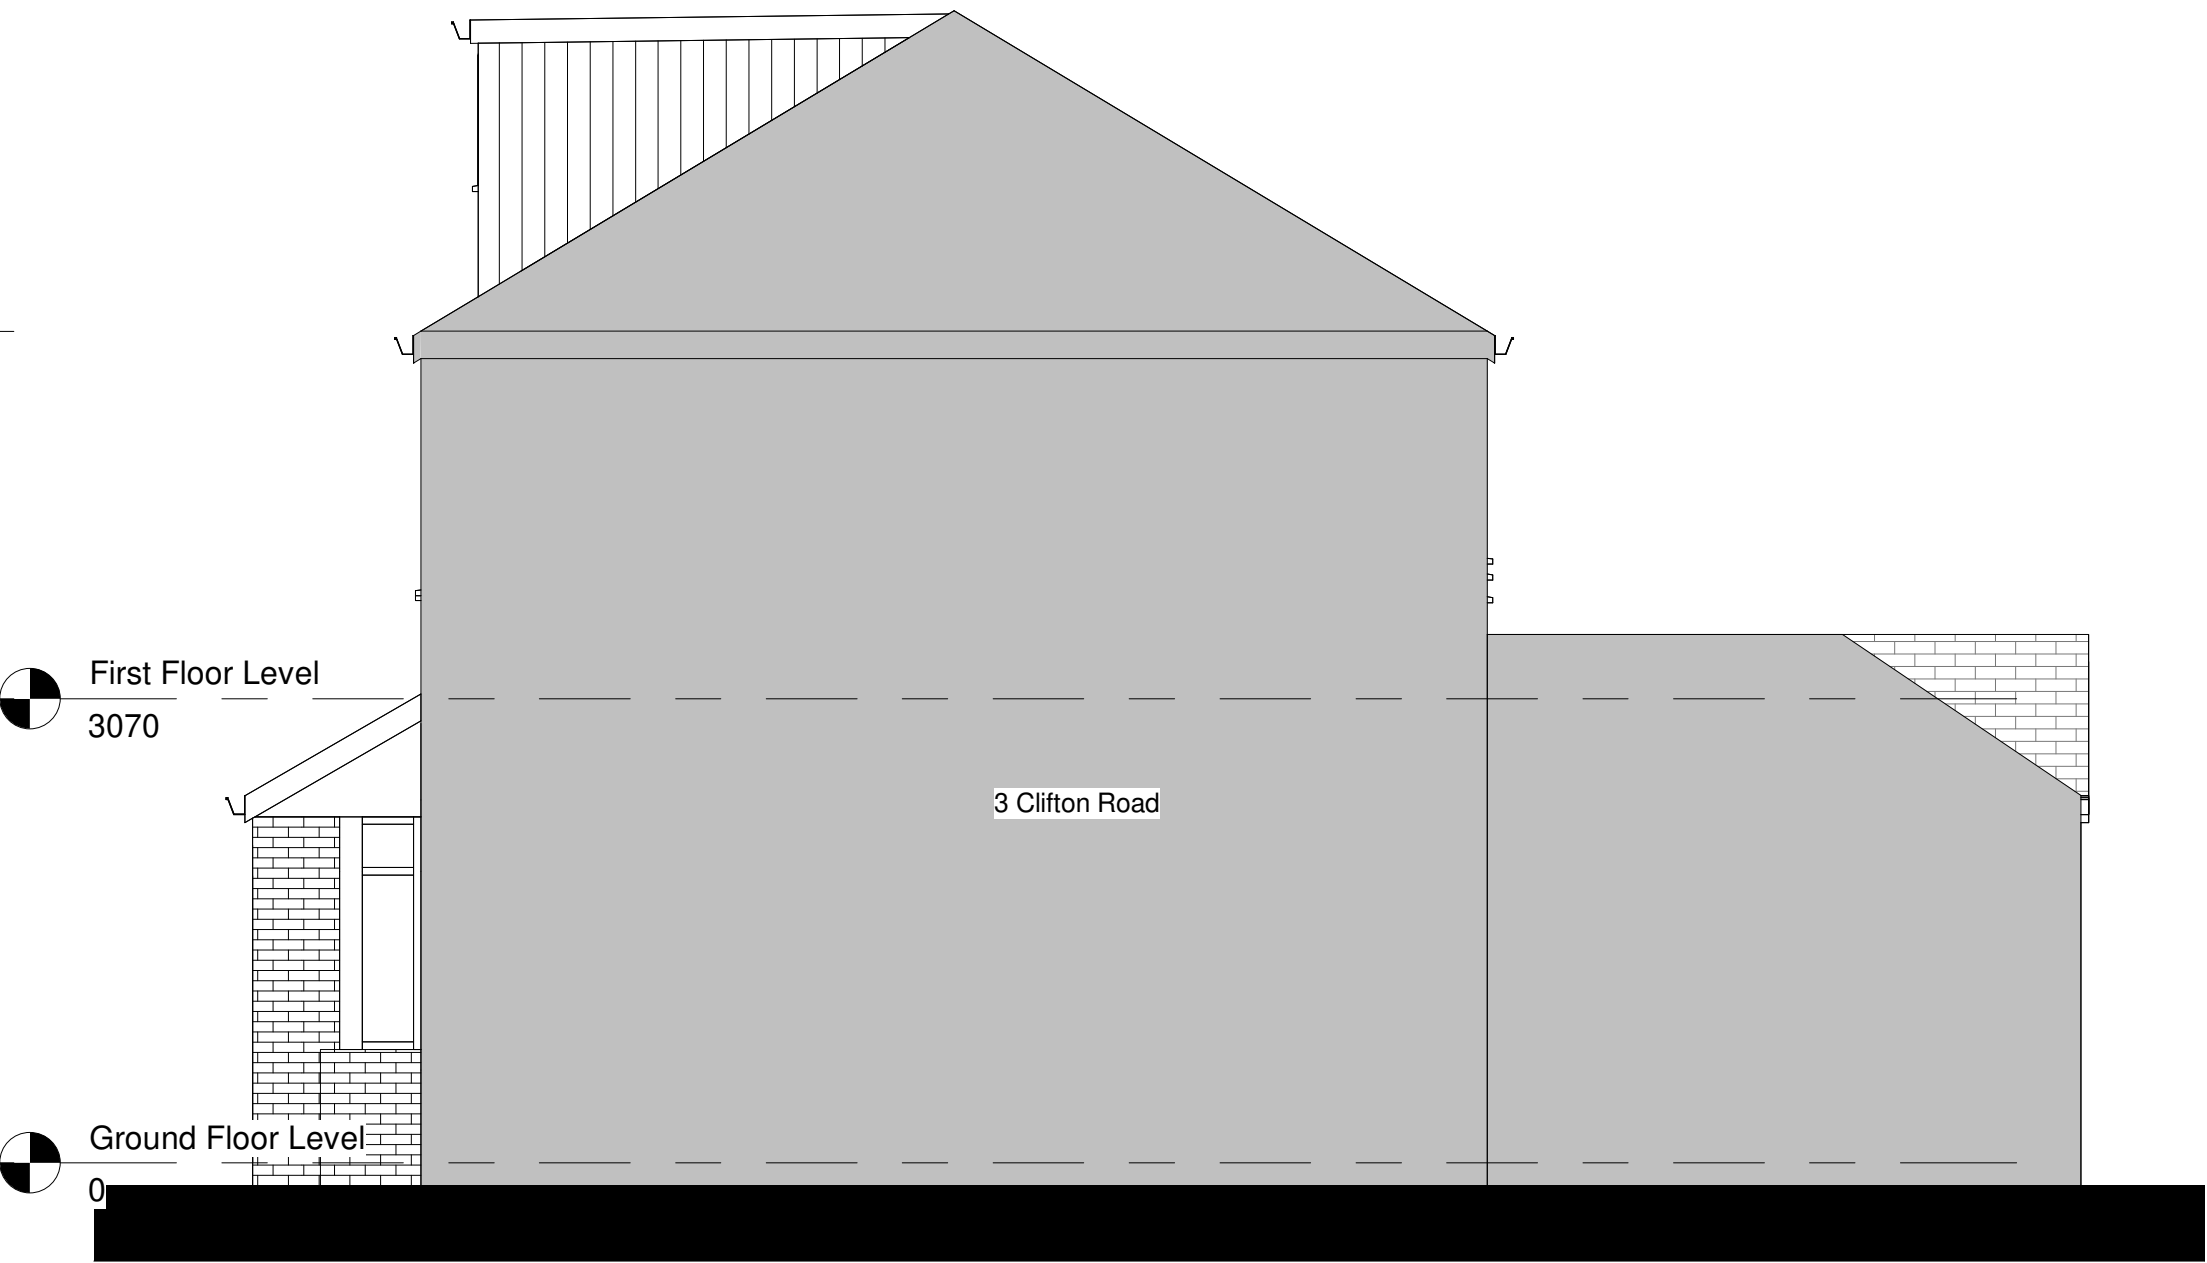

**Proposed Side Elevation**  
Scale 1 : 50

© This Drawing & Design is the copyright of TM Architecture Ltd and should not be reproduced without written consent.

Contractors are to check all levels & dimensions on site prior to site works commencing & report discrepancies to the Designers.

DO NOT SCALE FROM THIS DRAWING

**PLANNING**

0m 1m 2m 3m 4m 5m

Scale Bar 1:50 @ A1

|                 |                                 |                 |                |
|-----------------|---------------------------------|-----------------|----------------|
| A               | Additional side elevation added | TM              | 15.02.24       |
| Rev             | Description                     | by              | Chk by Date    |
| Project:        | <b>Residential Extension</b>    |                 |                |
|                 | 1 Clifton Road                  |                 |                |
| Title:          | Proposed Elevations             |                 |                |
| Client:         | Mr C Bailey                     |                 |                |
| Drawn By:       | TM                              | Checked By:     | TM on Jan 2024 |
| Original Size:  | A1                              | Project Number: | TMA-1124       |
| Drawing Number: | B1-ZZ-DR-A-3000                 | REV             | A              |

TM  
ARCHITECTURE  
07562717040  
TMArchitecture.co.uk  
Tom@TMArchitecture.co.uk