



This drawing is the copyright of LDM Design.
All dimensions to be checked on site.
Do not scale.
All levels to be checked on site and refer to Ordnance Survey Datum Newlyn unless alternative datum given.
All errors and omissions to be reported to the Architect prior to commencement.
This drawing must be read in conjunction with the relevant specification clauses.
This drawing must not be used on site unless issued for construction.

Scale 1 : 1250
0 10 20 30 40 50 60 70 80 90 100

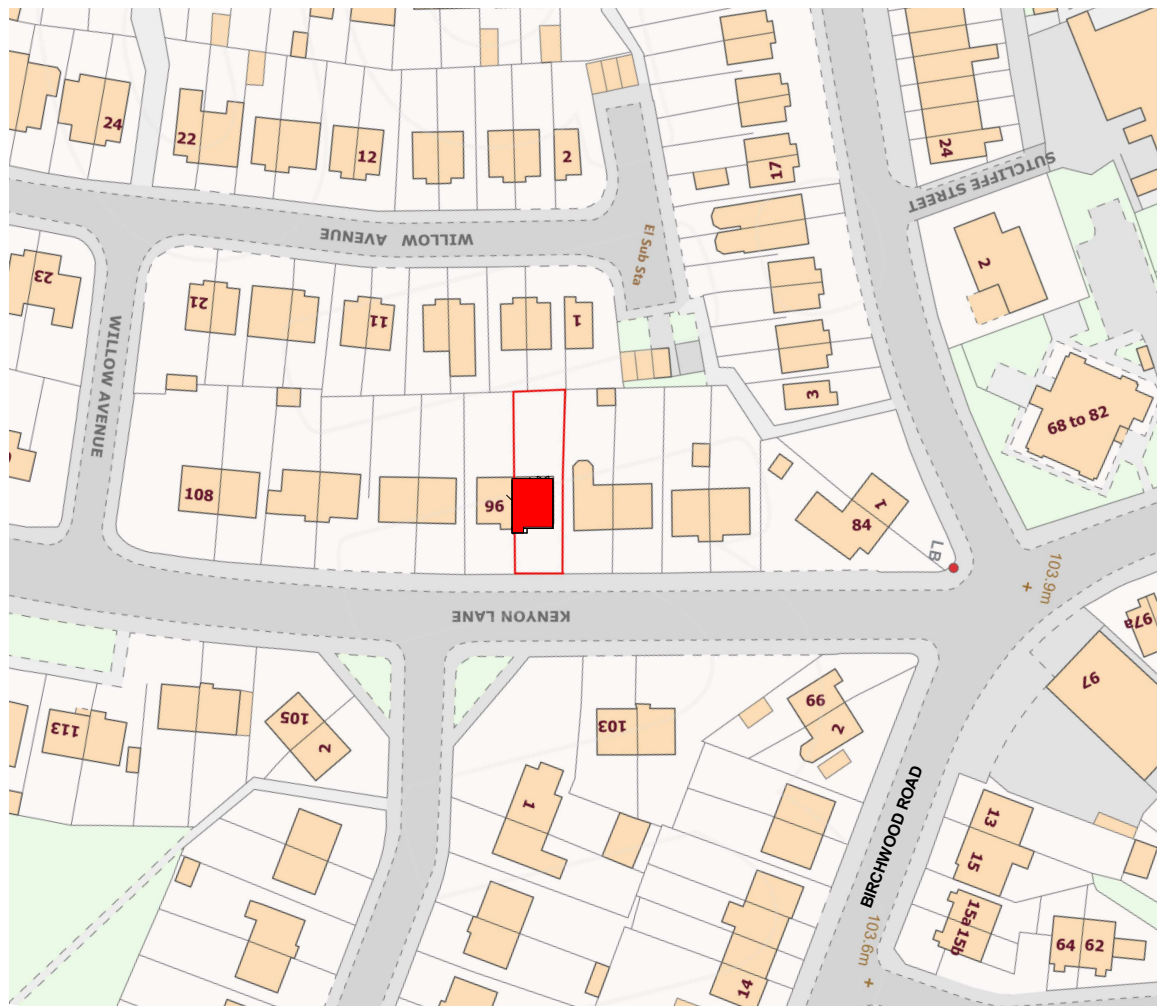


Location Plan
1 : 1250


IMPORTANT NOTICE:
THE BOUNDARY LINES DEPICTED IN OUR DRAWINGS ARE BASED ON THE ORDNANCE MAP AND ARE INTENDED FOR INDICATIVE PURPOSES ONLY. THESE LINES SHOULD NOT BE RELIED UPON FOR BOUNDARY DETERMINATION. THE ACTUAL BOUNDARY OF A PROPERTY MAY VARY, APPEARING EITHER CLEAR OR AMBIGUOUS, AND IT IS TYPICALLY ESTABLISHED THROUGH AGREEMENT WITH THE ADJOINING NEIGHBOUR.

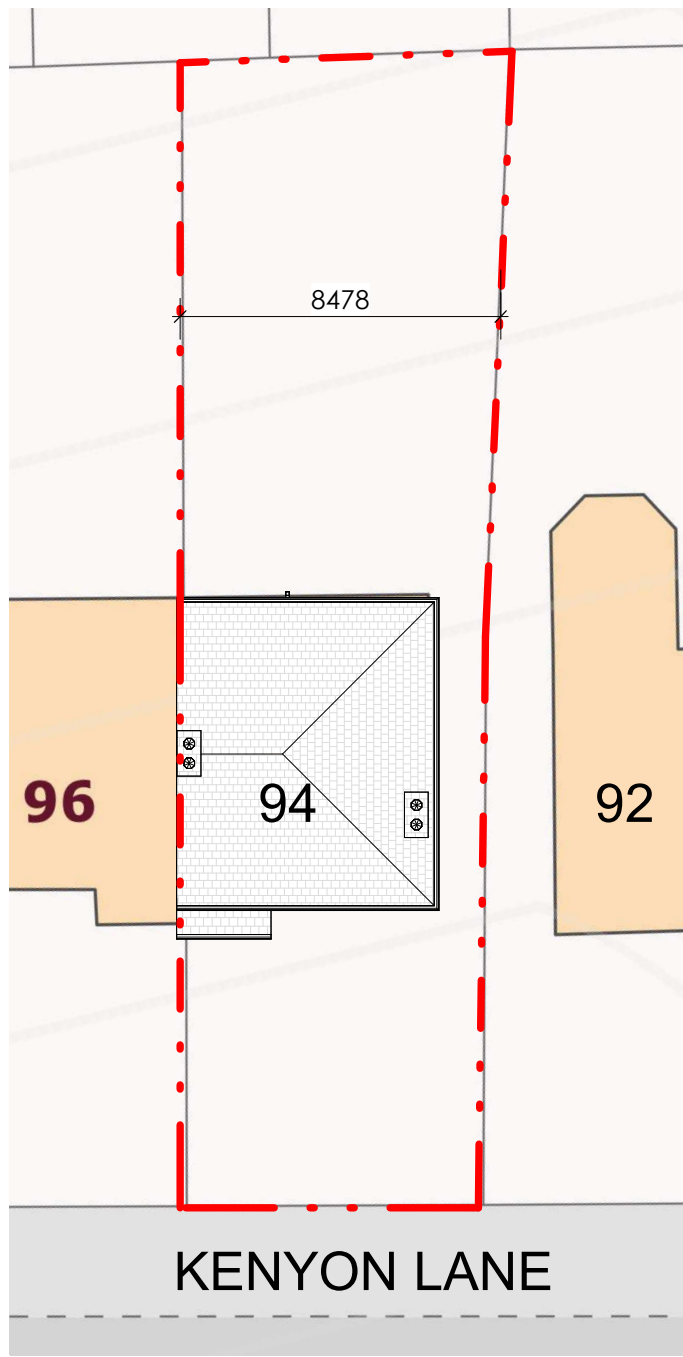


Existing Site Plan
1 : 200

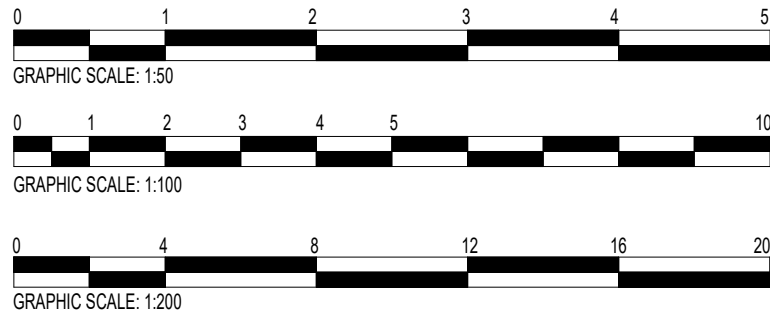


LDM Design		
PROJECT : 94 Kenyon Lane, Middleton, Manchester M24 2ET		
SHEET : Existing Drawings (Planning)		
CLIENT : MIU YIN CHAN		
Scale (@ A1) : As indicated		
Drawn by : RI	DRAWING NUMBER : A1-002a	REV : A
Checked by : BA		

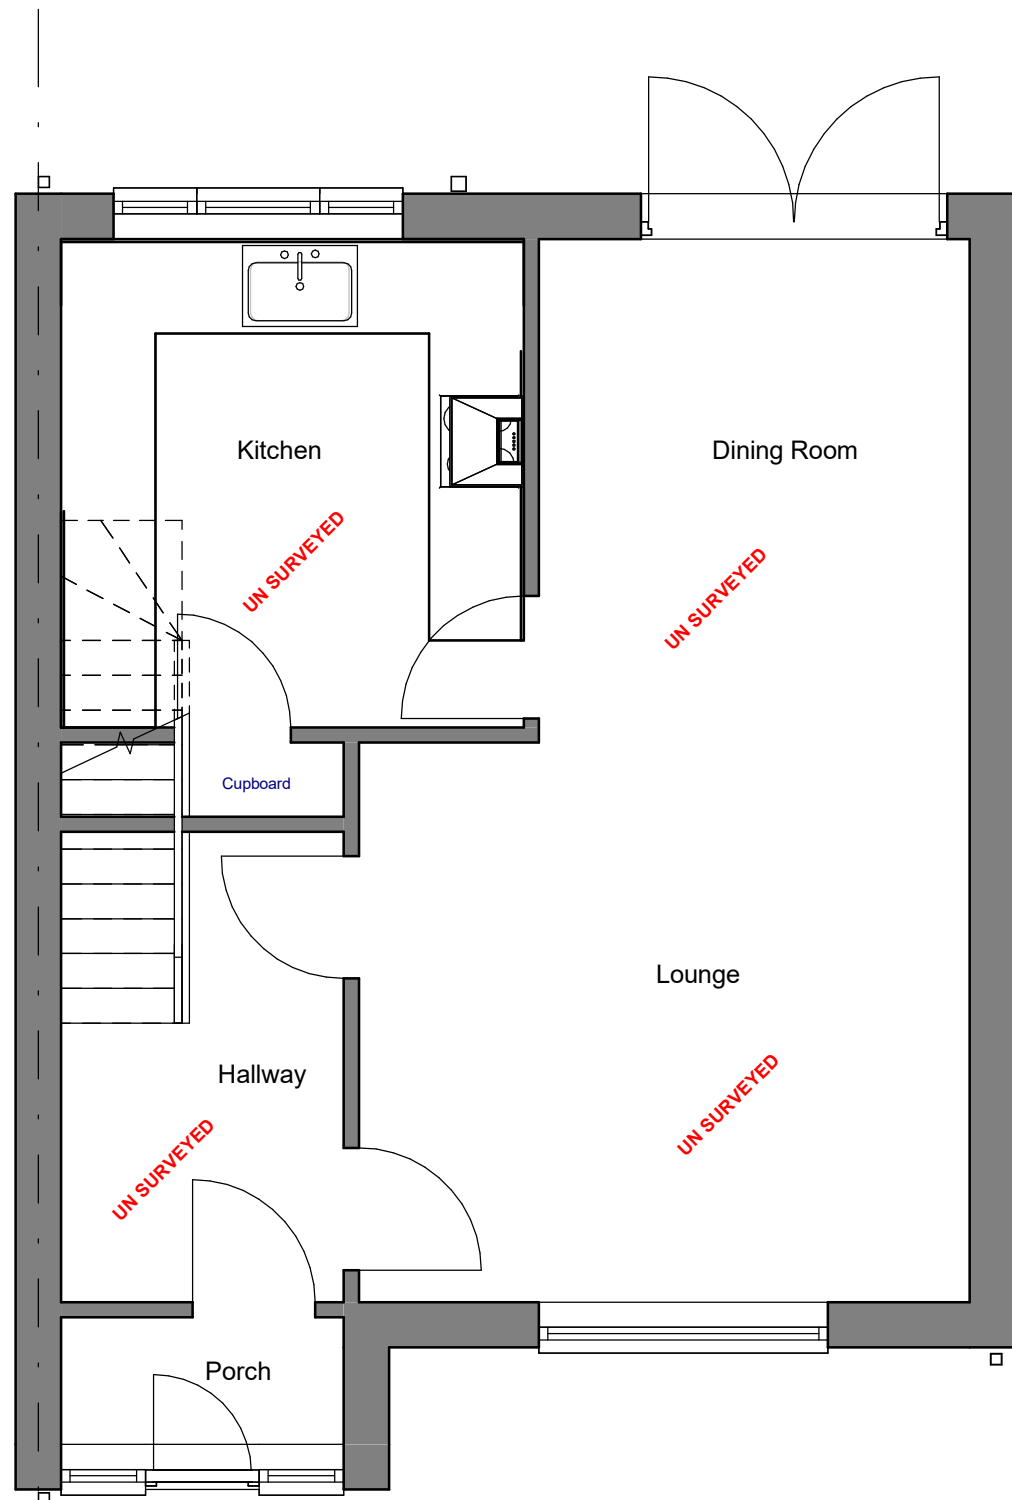


Existing Ground Floor
1 : 50

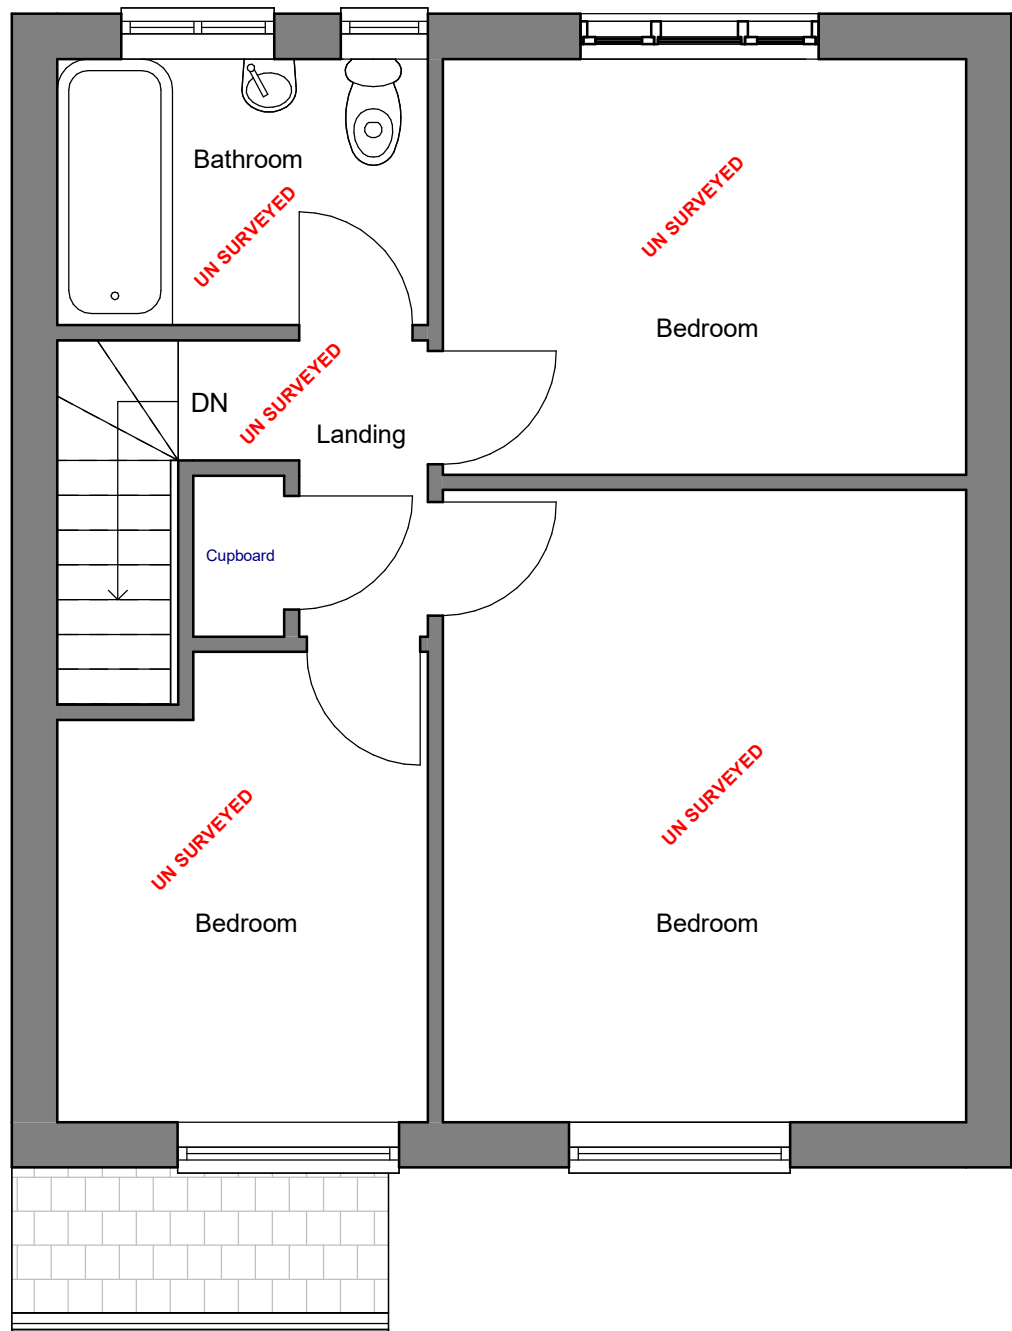


Existing First Floor
1 : 50

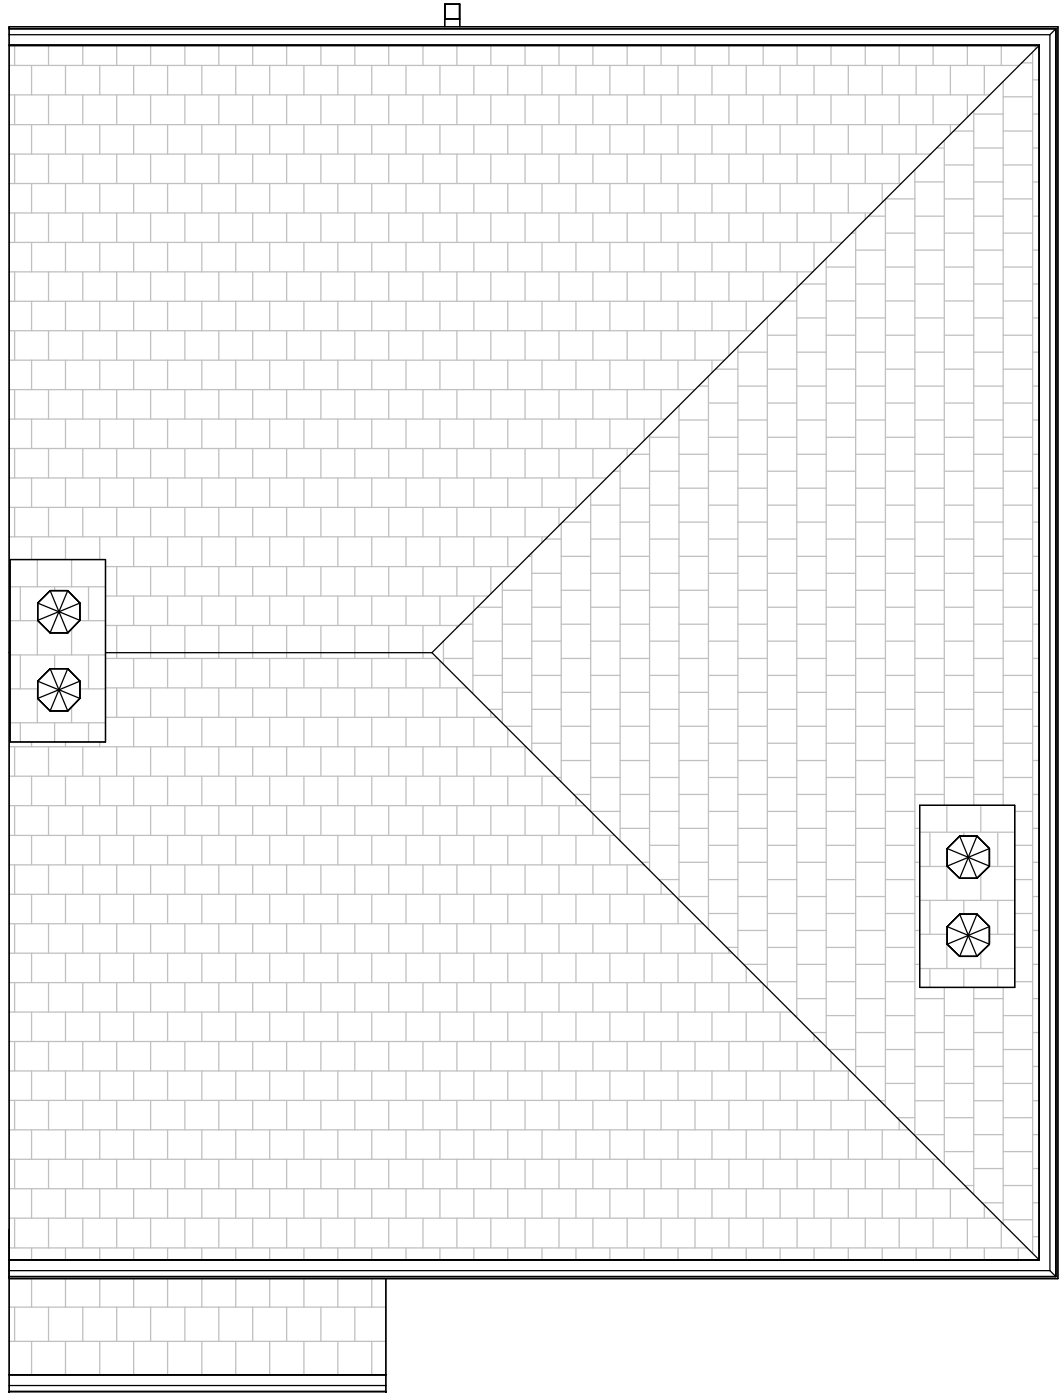

Existing Roof Plan
1 : 50

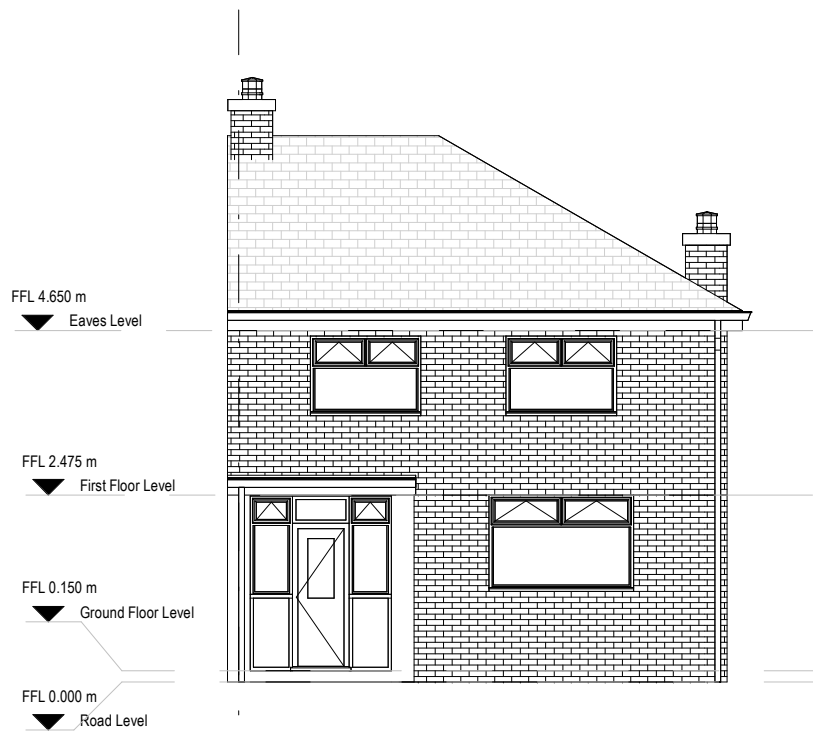


Existing Front Elevation
1 : 100

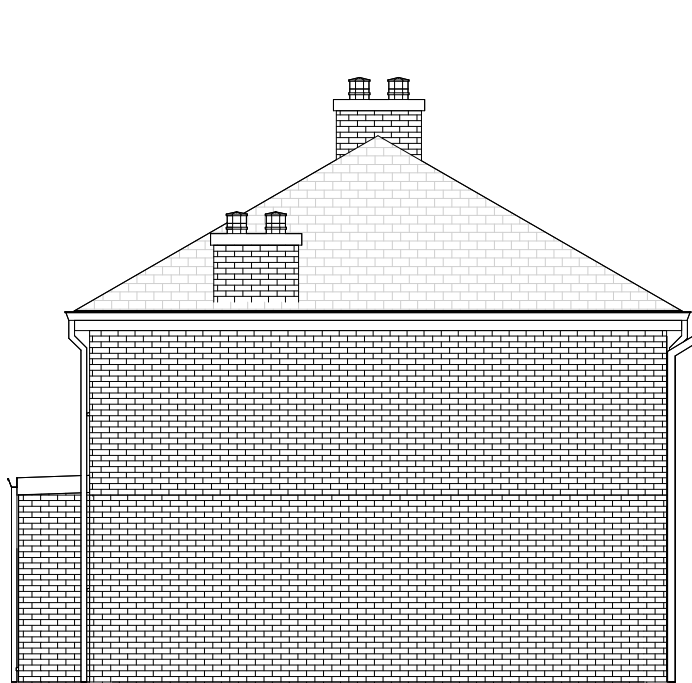


Existing Right-Side Elevation
1 : 100




Existing Rear Elevation
1 : 100

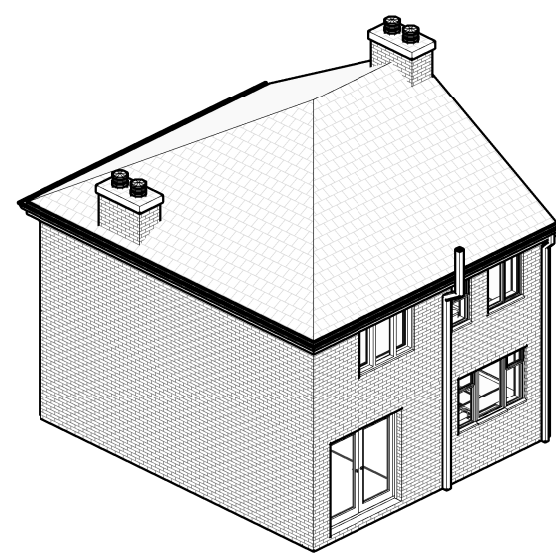

Existing Rear-Right 3D View

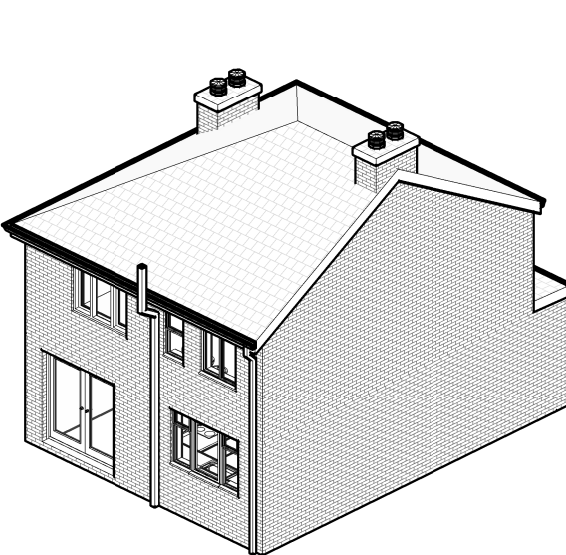

Existing Rear-Left 3D View

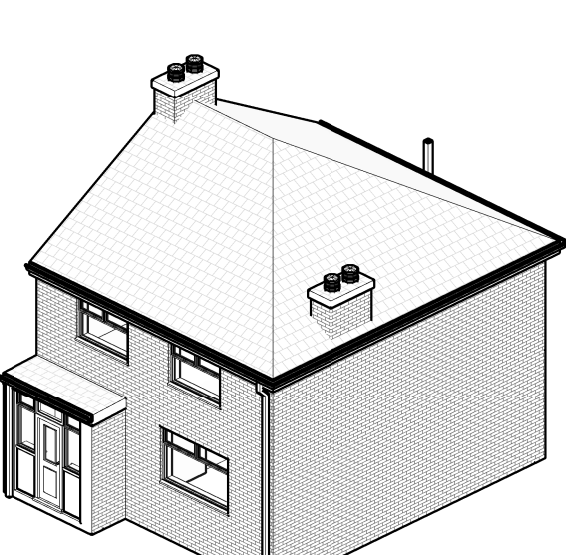

Existing Front-Right 3D View