



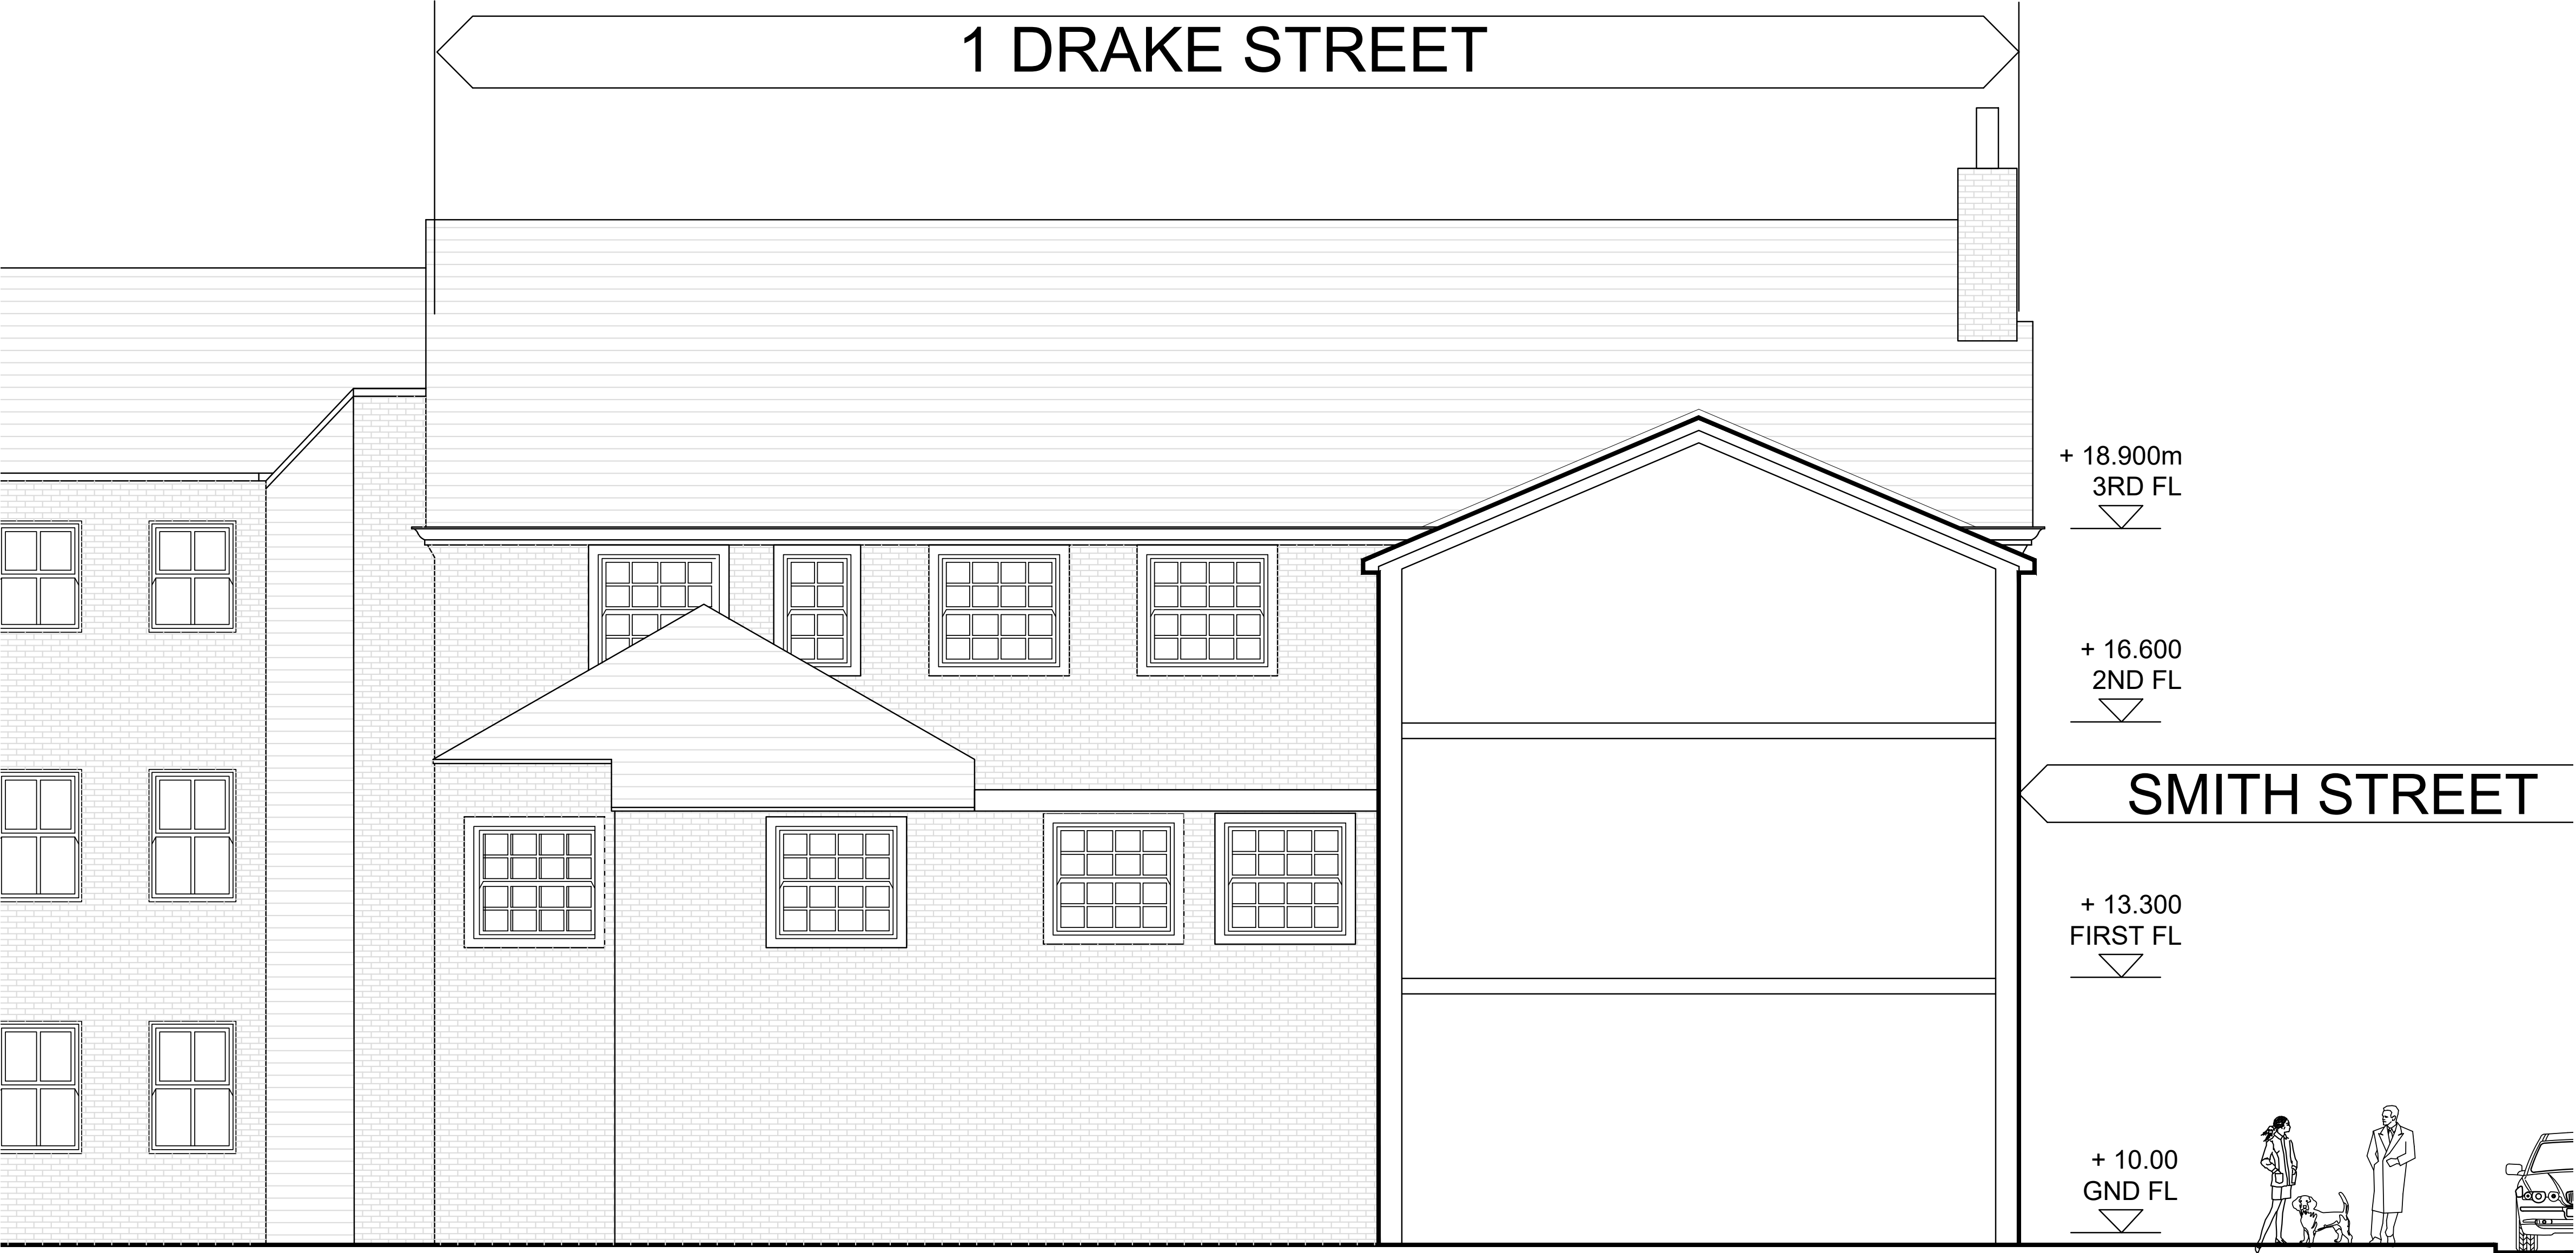

COPYRIGHT OF THIS DRAWING IS RESERVED BY BM ARCHITECTURAL, AND IT MUST NOT BE COPIED OR REPRODUCED WITHOUT WRITTEN CONSENT. FIGURED DIMENSIONS ONLY ARE TO BE TAKEN FROM THIS DRAWING. DO NOT SCALE OFF THIS DRAWING. IF IN DOUBT, ALL CONTRACTORS MUST VISIT THE SITE AND BE RESPONSIBLE FOR TAKING AND CHECKING ALL DIMENSIONS RELATIVE TO THEIR WORK. BM ARCHITECTURAL AG. TO BE ADVISED OF ANY VARIATION BETWEEN DRAWINGS AND SITE CONDITIONS. ELECTRONIC COPY DRAWINGS ISSUED AS READ ONLY. AND SHOULD NOT BE INTERPRETED FOR REQUIREMENT. ALL DIMENSIONS AND LEVELS SHOULD BE READ ONLY FROM THOSE VALUES STATED IN TEXT, OR THE DRAWINGS.

PROPOSED REAR ELEVATION

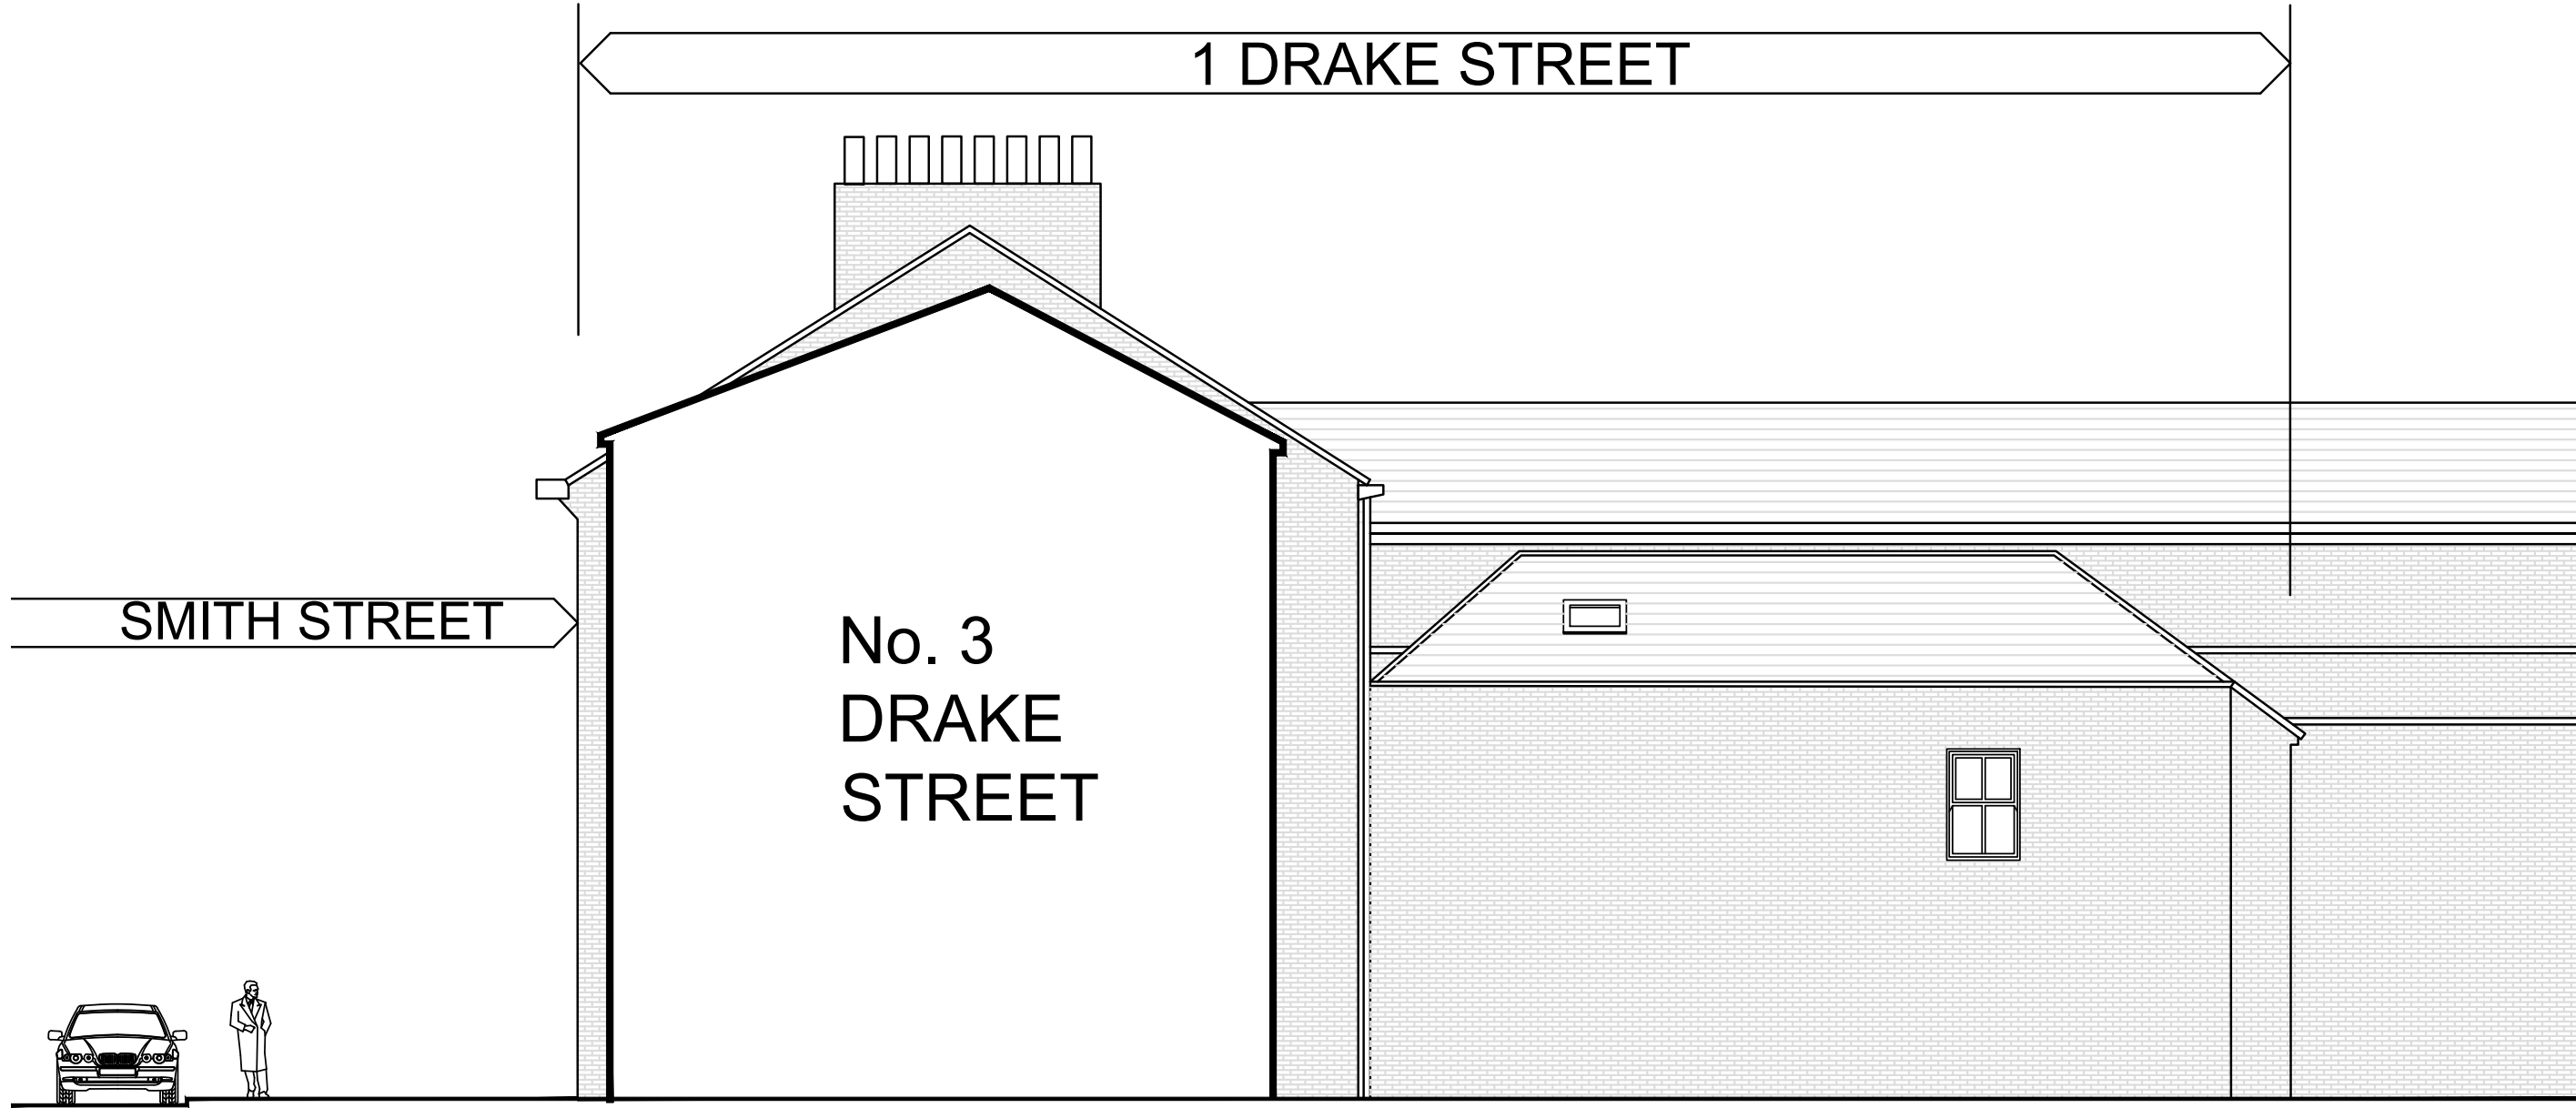

SIDE ELEVATION 2 1:100

- D 11.06.2025 ROOF LIGHT MOVED,
2 PROPOSED NEW WINDOWS REMOVED
- C 11.06.2025 REAR ELEVATION AMENDED
- B 07.05.2025 ROOFLIGHTS REMOVED
- A 14.04.2025 WINDOW TO APART. 10 ADDED

REV: DATE: DETAILS:

BM ARCHITECTURAL DESIGNS
APARTMENT 8
224 GREAT CLOWES STREET
MANCHESTER M7 2ZS
TEL: 07415 493002

PROJECT: PROPOSED APARTMENTS AT
1 DRAKE STREET,
ROCHDALE OL16 1RE

CLIENT: CASSEL AND FLETCHER PROPERTY
MANAGEMENT LTD.

TITLE: PROPOSED REAR ELEVATIONS 2

SCALE: 1:50@A1 DATE: 01/ 2025

STATUS: PLANNING DRAWN: BM

DRAWING NO: BM/0125/DRAKE/ PL10 REV: D