



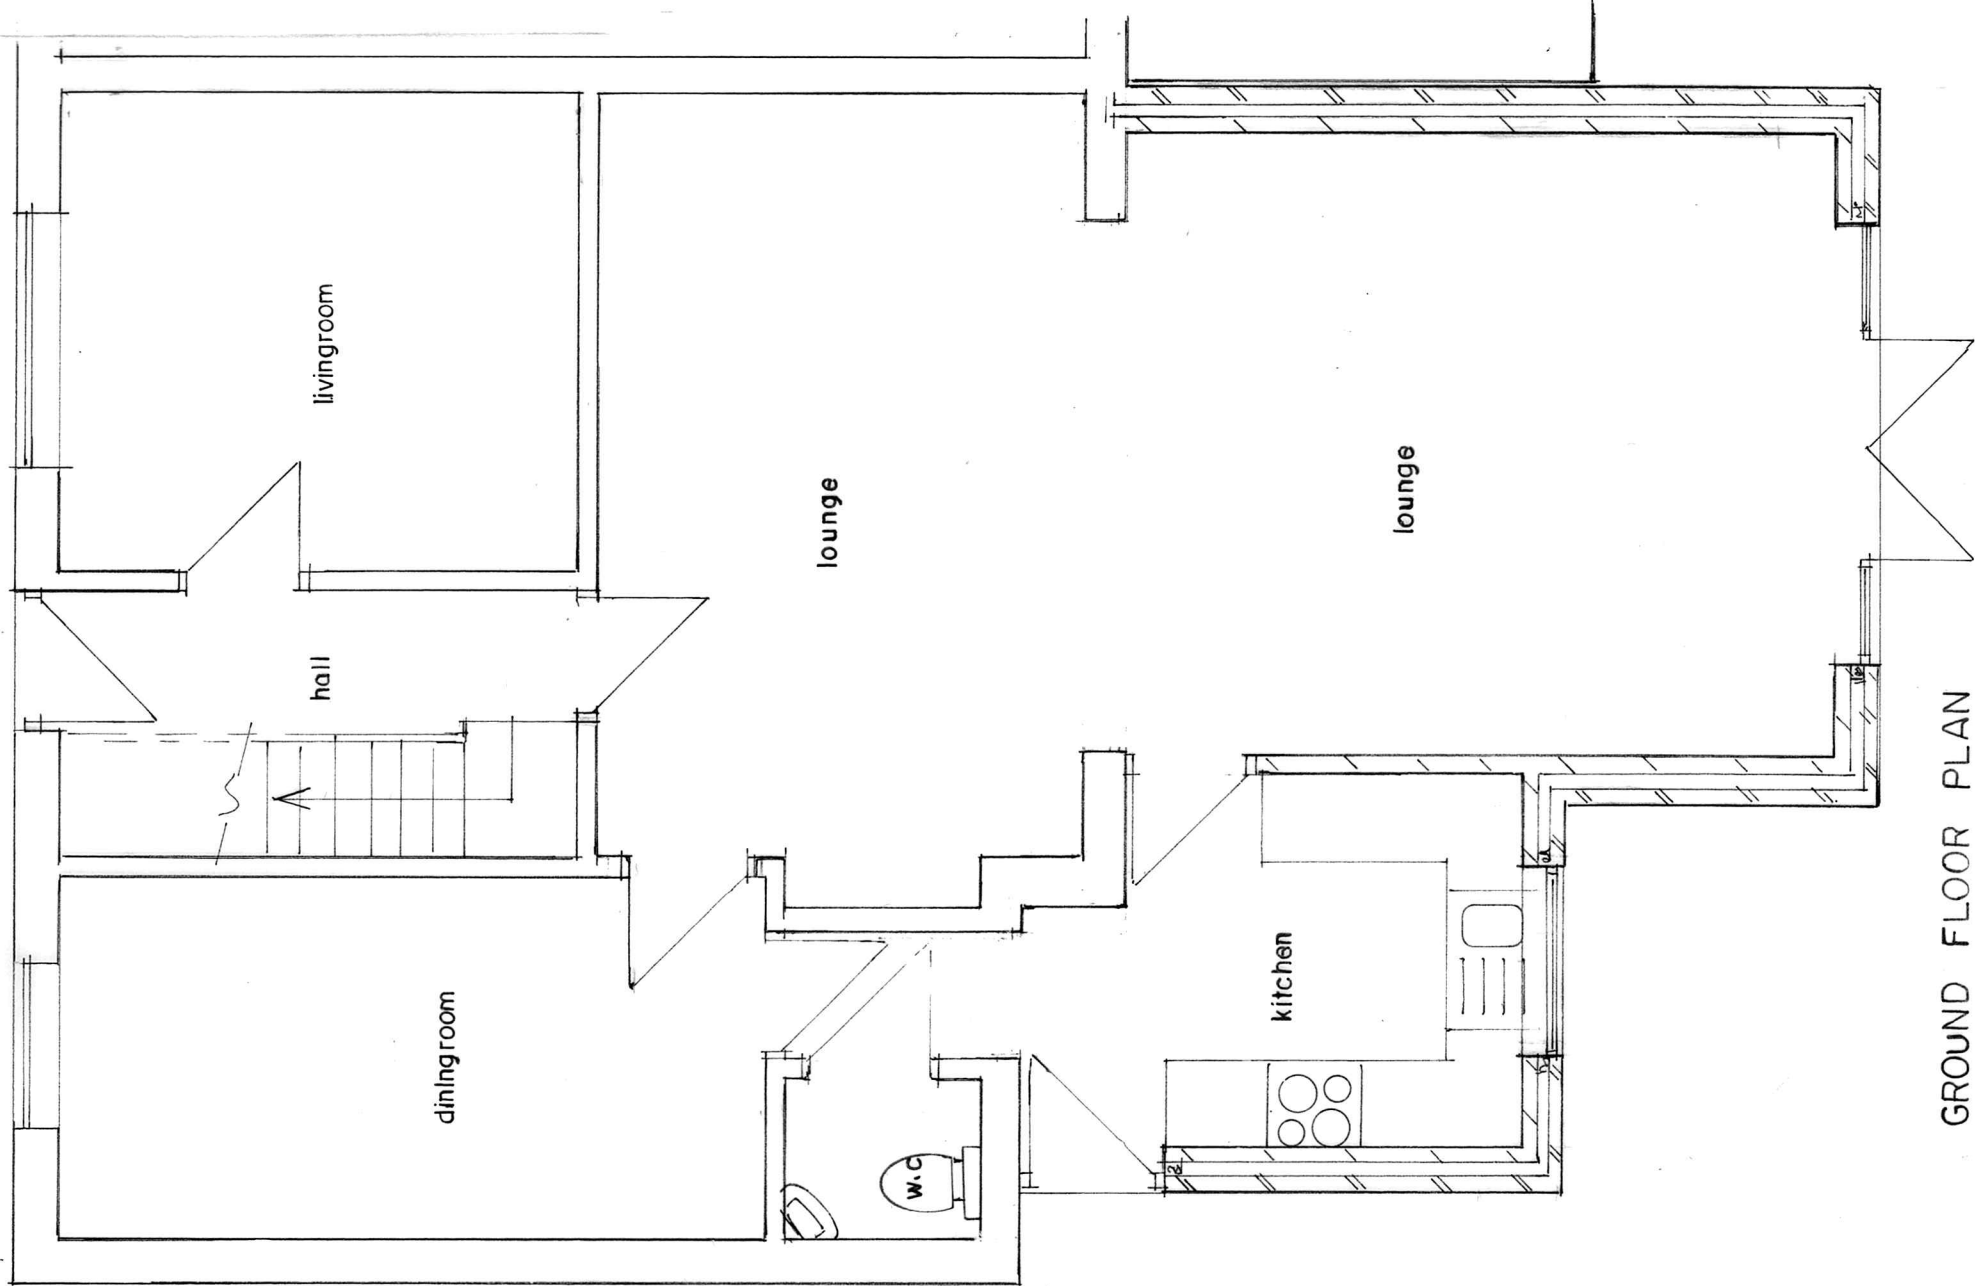


GROUND FLOOR PLAN
(PROPOSED)

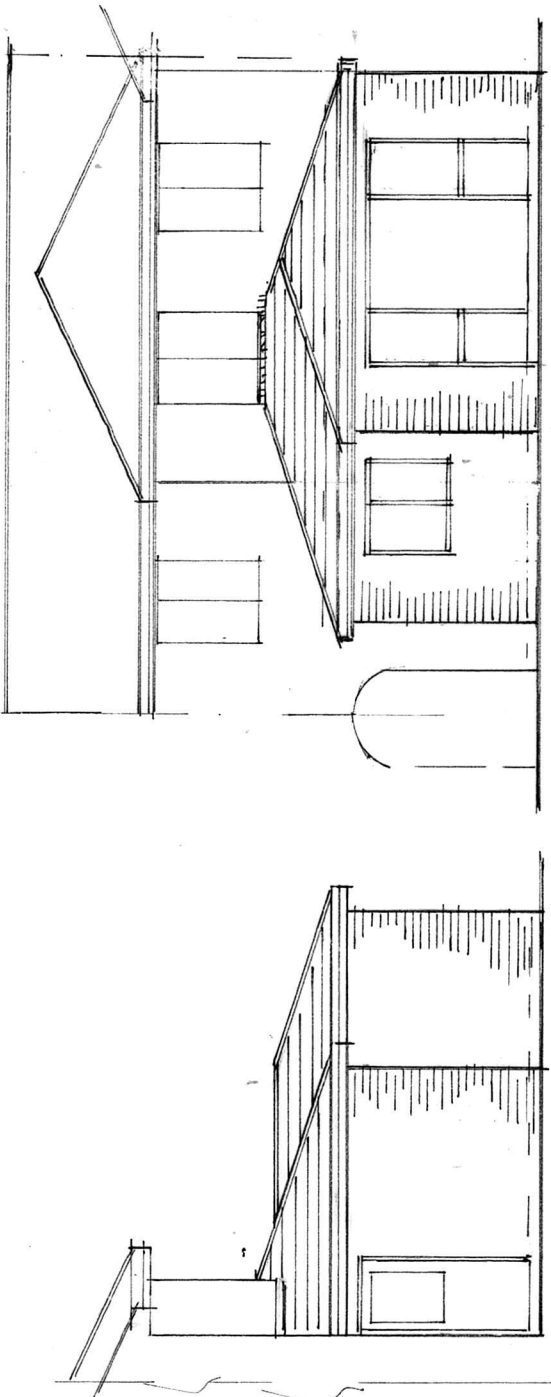


SIDE ELEVATION
(PROPOSED)

REAR ELEVATION
(PROPOSED)

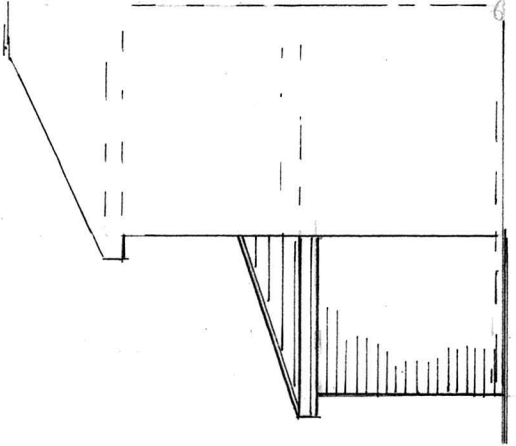

SIDE ELEVATION
(PROPOSED)

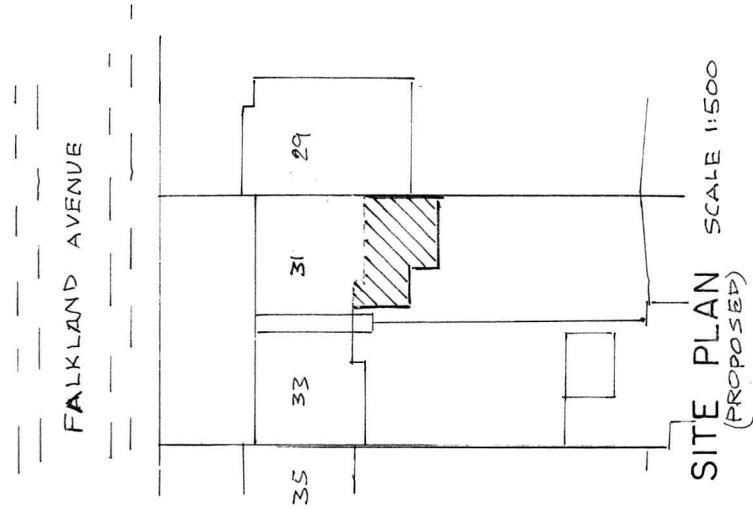

BUILDING DESIGN SERVICES	
M. FAROOQ	
6 Stock Close, Shawclough, Rochdale OL12 6BB	
Tel: 01706 712231 Mob: 07967605763	
PROPOSED SINGLE STOREY REAR EXTENSION	
AT 31 FALKLAND AVENUE ROCHDALE OL11 5BH	
For: Mr & Mrs MATLOOB HUSSAIN	
Plan	Scale 1:50
Elevation	Scale 1:100
	1947/2