




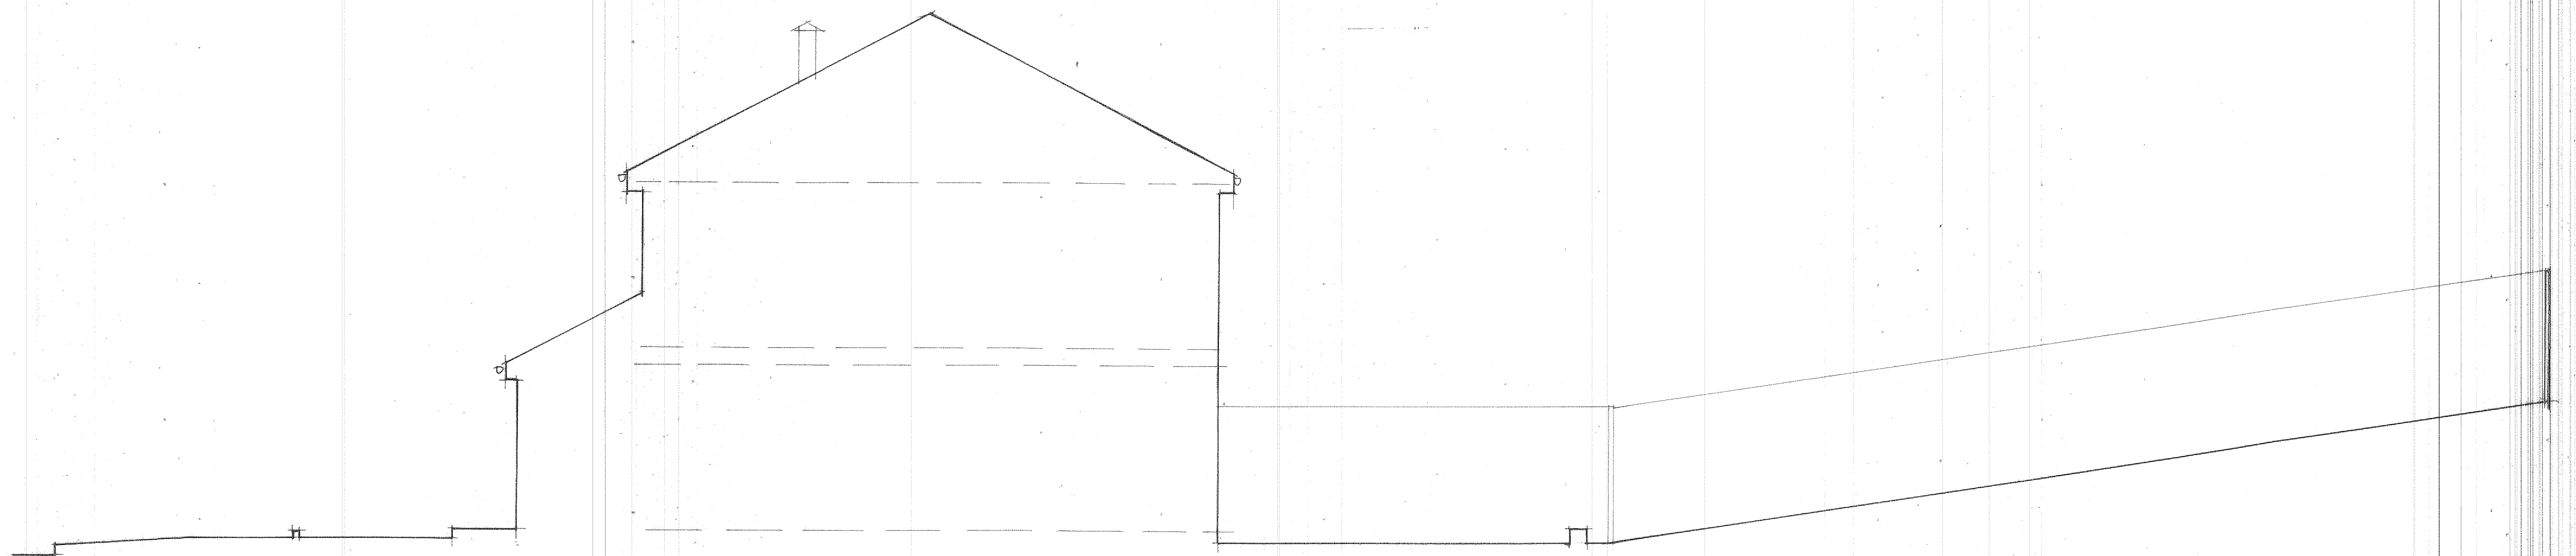


RETURN ELEVATION

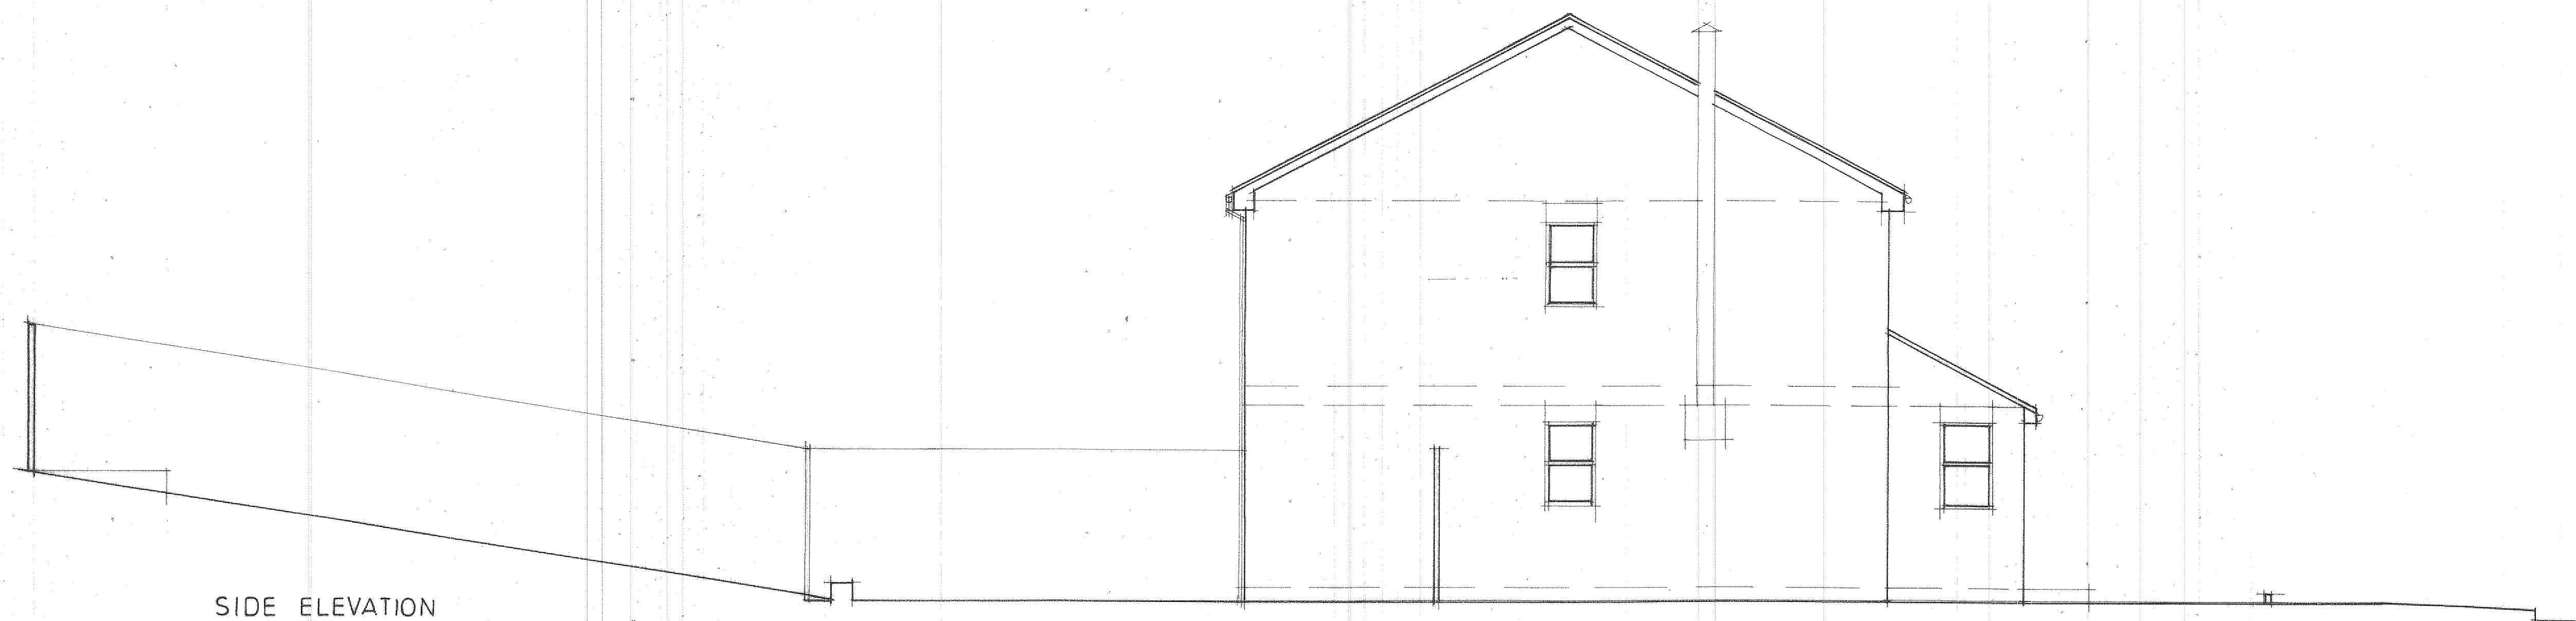

SIDE ELEVATION

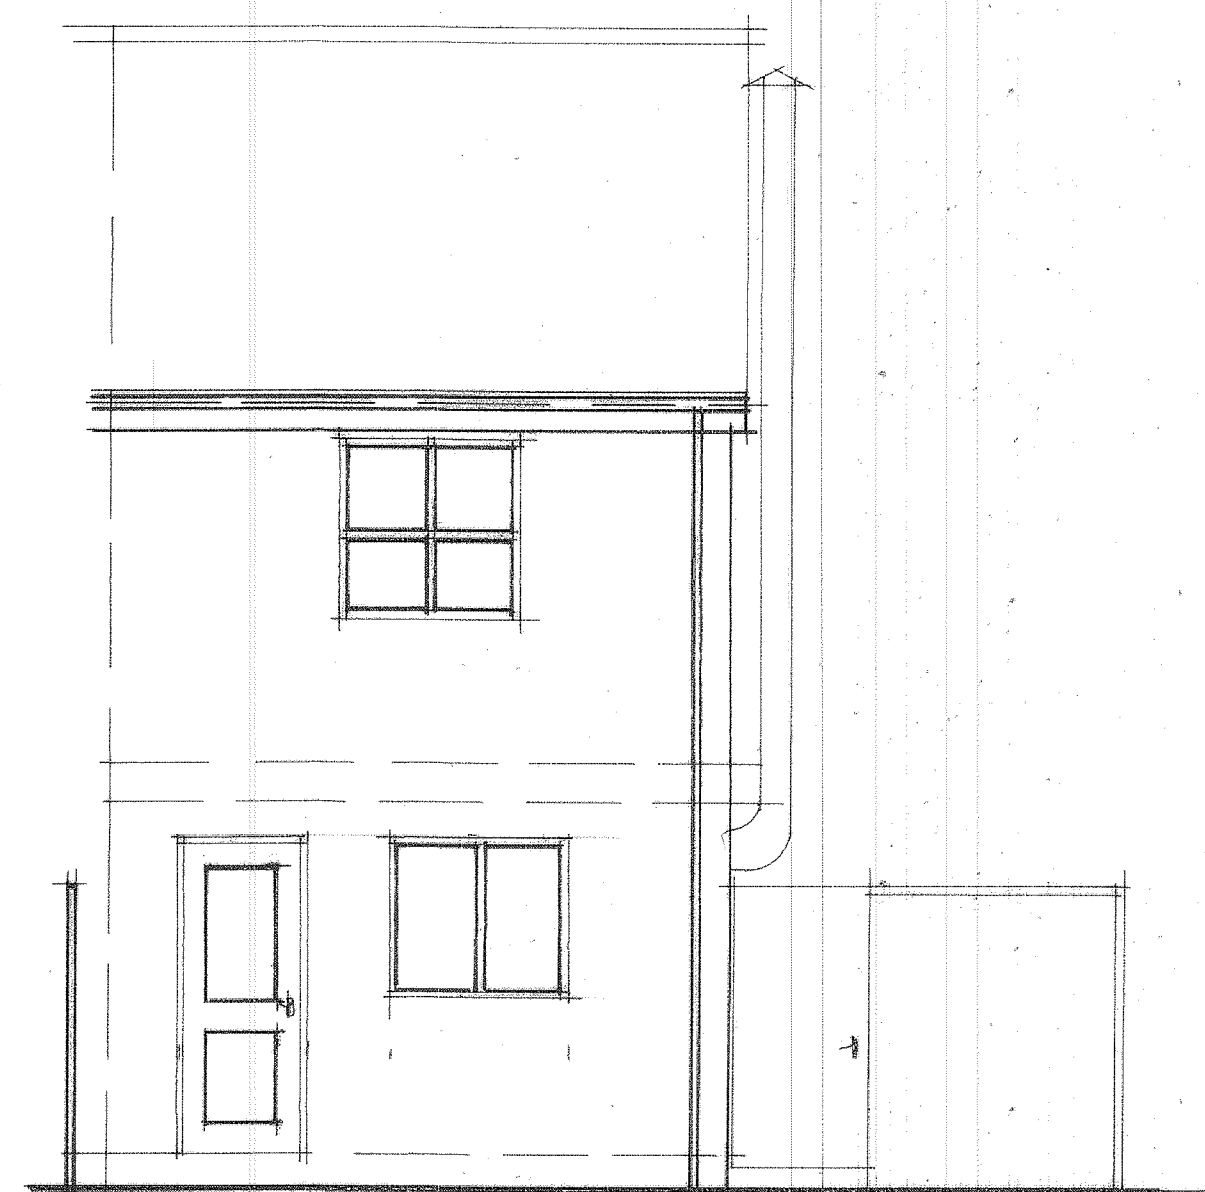

REAR ELEVATION

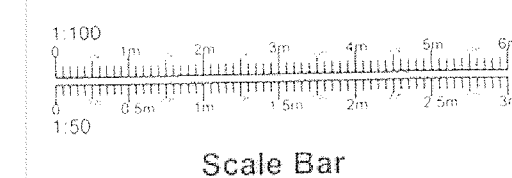

Scale Bar

PROJECT
PROPOSED SINGLE STOREY
ORANGERY EXTENSION
TO REAR OF PROPERTY.
DRAWING TITLE
EXISTING ELEVATIONS.
CLIENT
MR. L. WILLIAMS.
ADDRESS
8, STUBBS ROAD,
ROCHDALE. OL11 2BB.
SCALE
SCALE 1:50@A1
DATE
JUN 2024.
DRAWING No
FO 06245905/2.