


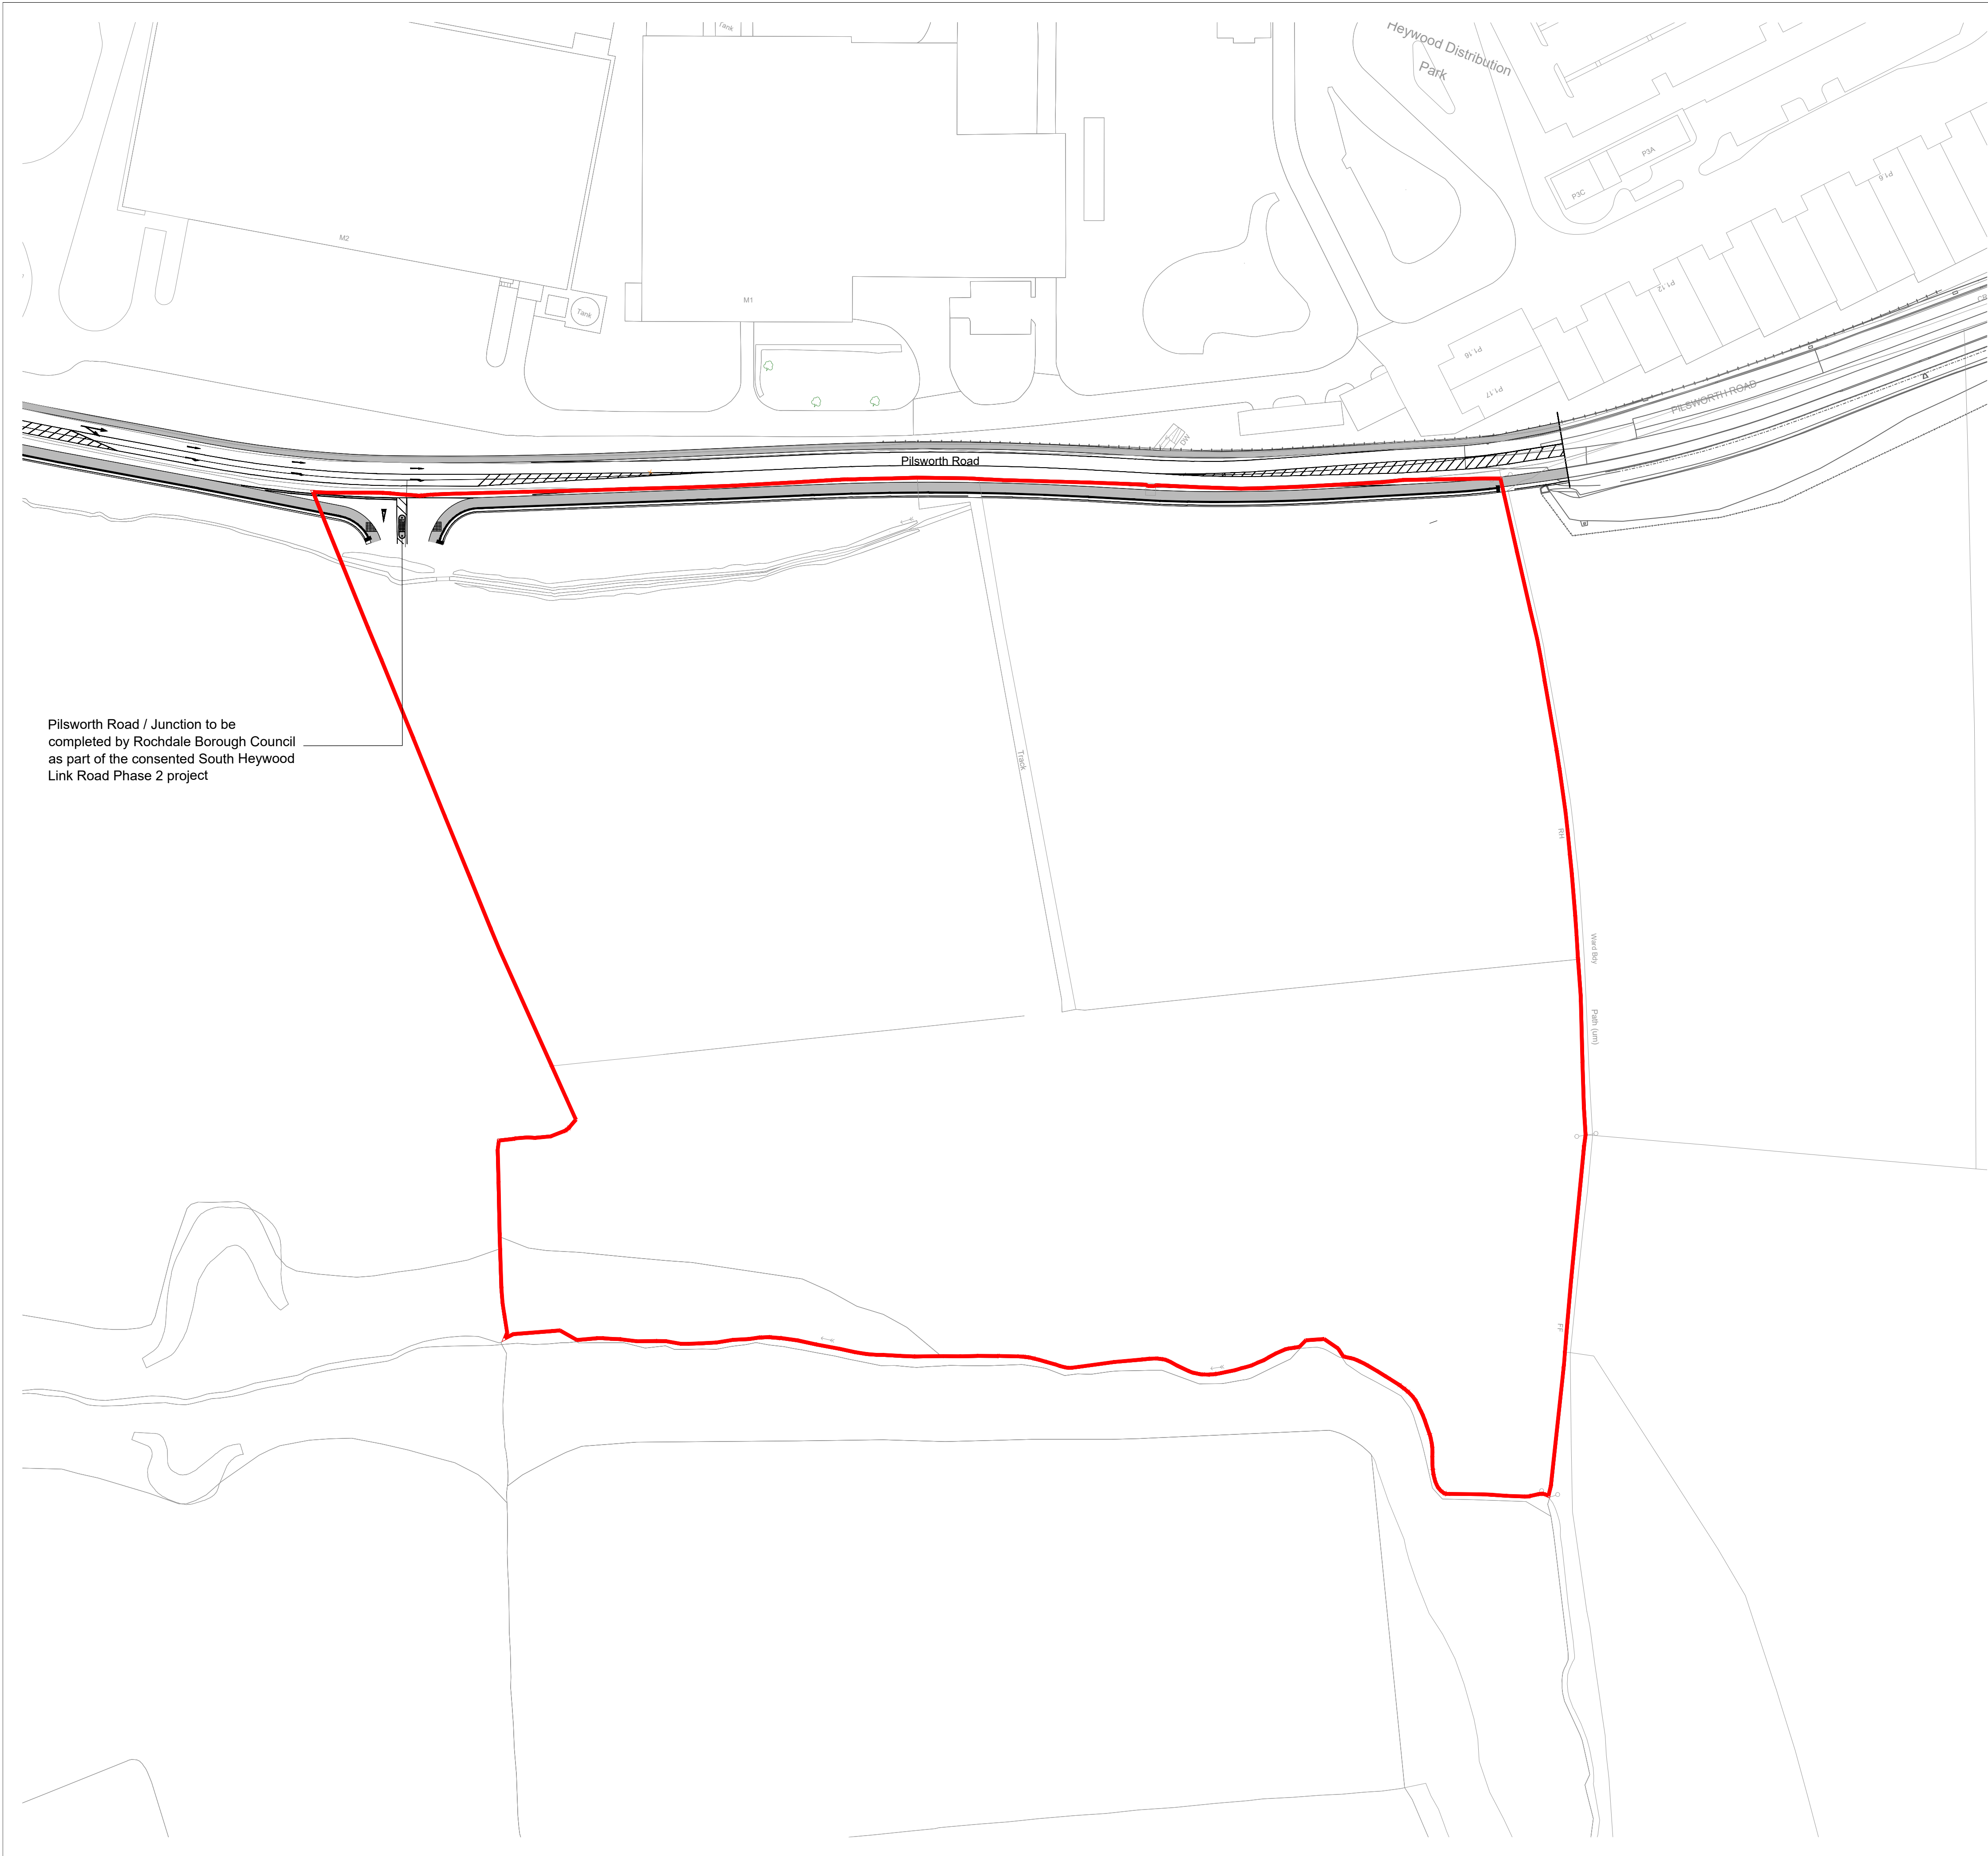

NOTES AEWTP026C


- All dimensions and levels are to be checked on site.
- Any discrepancies are to be reported to the architect before any work commences
- This drawing shall not be scaled to ascertain any dimensions. Work to figured dimensions only.
- This drawing shall not be reproduced without express written permission from AEW.
- Title overlay drawings and ownership boundaries are produced using all reasonable endeavors. AEW cannot be responsible for the accuracy or scale discrepancy of base plans supplied to them.
- All works are to be undertaken in accordance with Building Regulations and the latest British Standards.
- All proprietary materials and products are to be used strictly in accordance with the manufacturers recommendations.

CDM 2015

Client notified of duties: 20/12/2022
Principal Designer: Rider Levett Bucknall
Unless noted below, all known hazards have been highlighted on the drawing:

Planning Application Boundary
Area: 21.67 acres / 8.77 ha

P01	27/03/2023	CF	CL
Planning Issue			
REV	Date	Drawn by: -	Checked by: -
Status	Purpose of Issue		
S2	For Information		
drawing stage	Planning		
client	Russell LDP		
project	Plot 3, South Heywood		
drawing title	Existing Site Plan		
date	Mar 2023	drawn	CF
scale@A1	1:1000	checked	CL

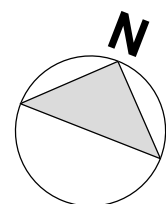

0 10 20 30 40 50m
Scale 1:1000