
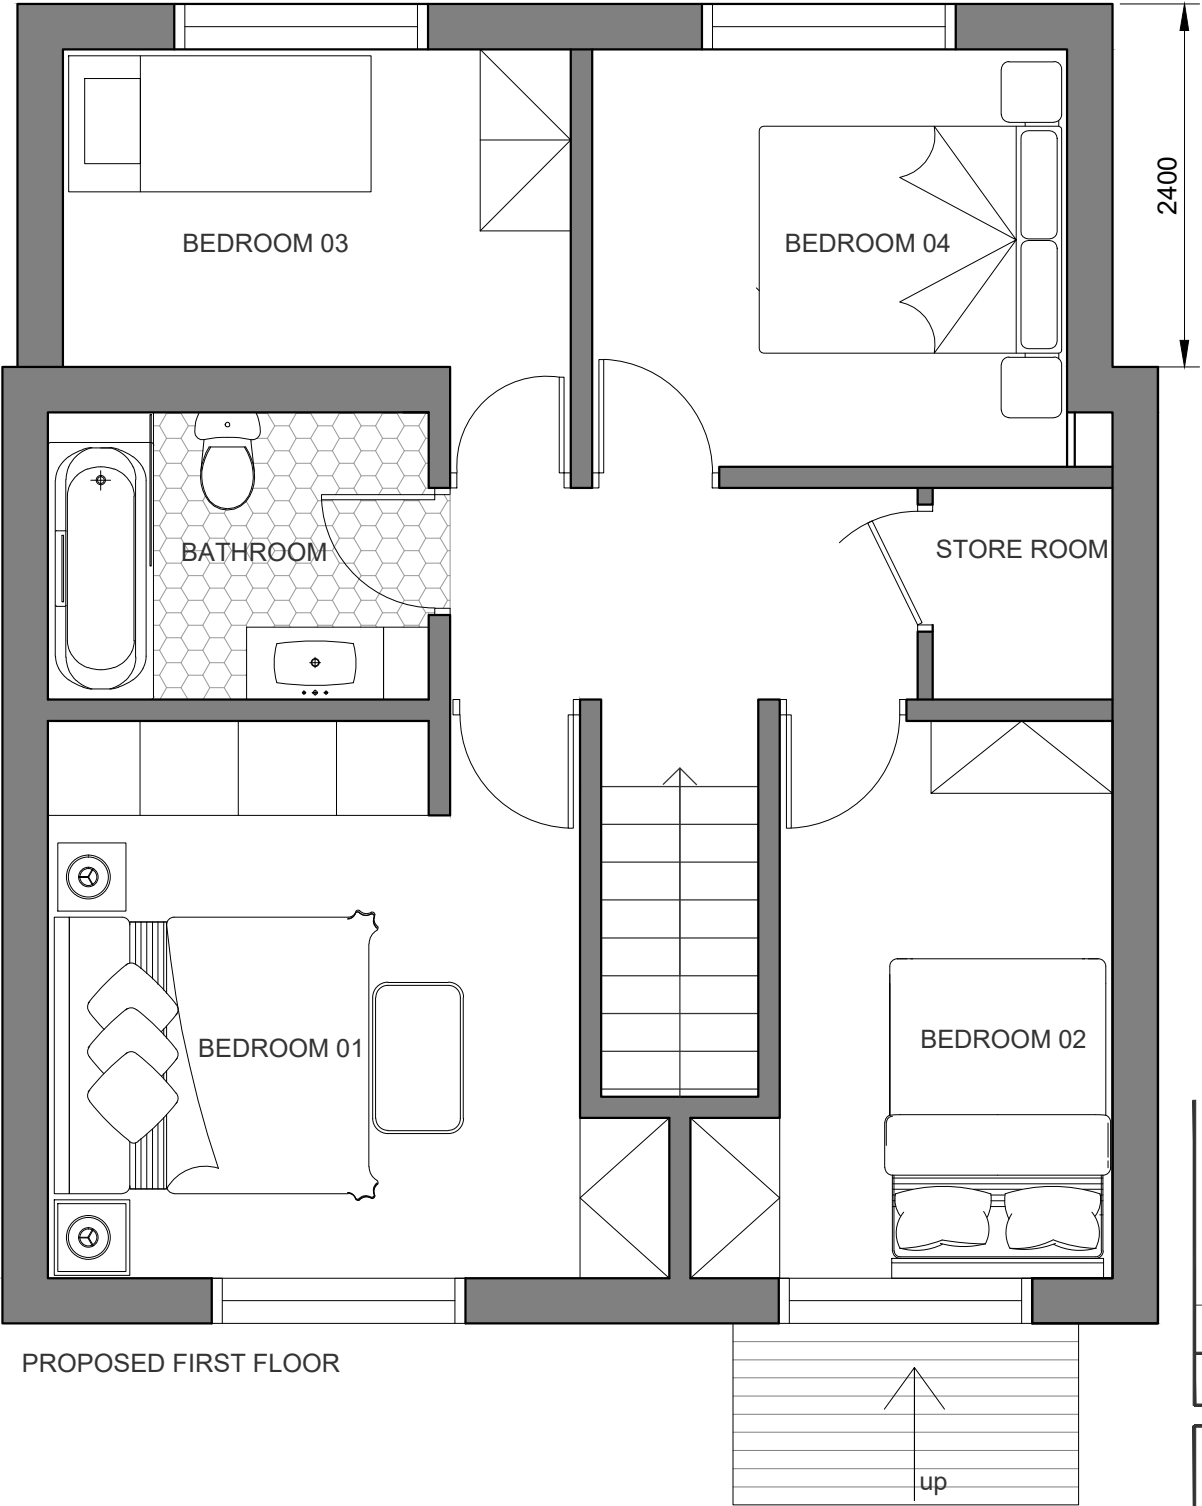


Notes:

© COPYRIGHT RESERVED

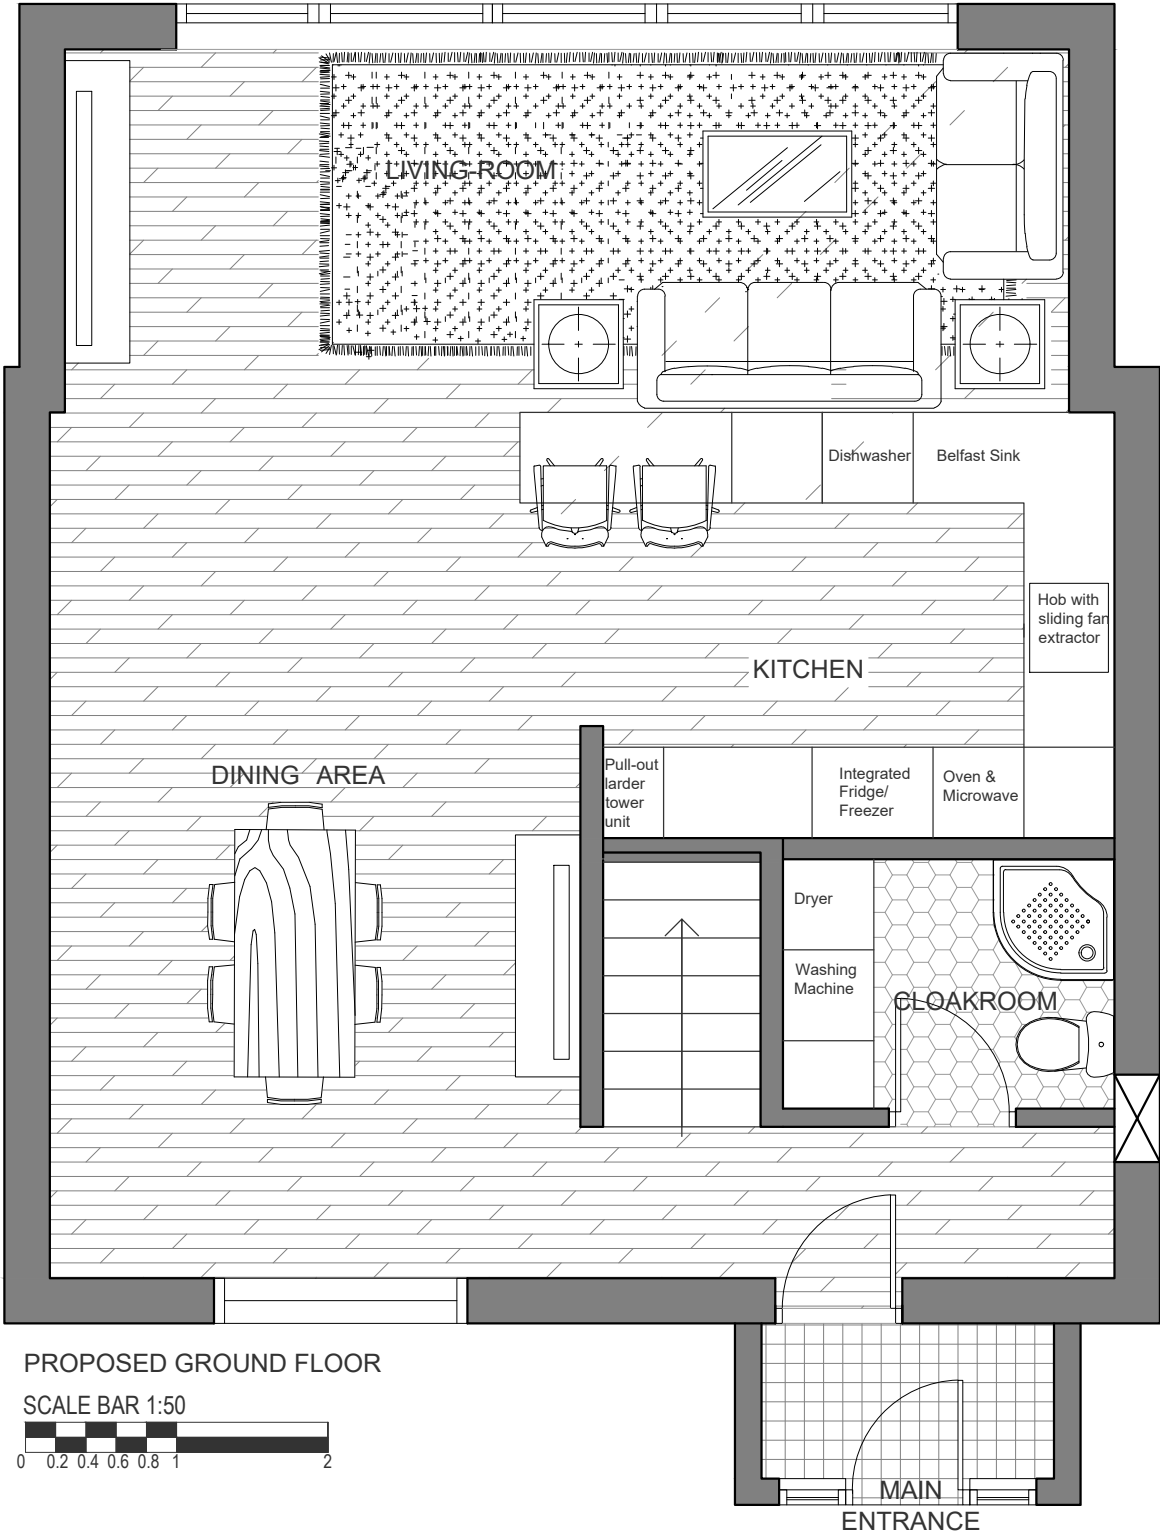

Building footprint/boundaries and layout changed based on planning officer's email received on 21/04/2023	03.05.23	VM	A
REVISIONS	DATE	CHKD	No

StandOut Designs High Street, South Milford, LS25 5AQ Mob: 07503 819 194 Email: info@standout-designs.co.uk			
Project 44 BONSCALE CRESCENT MIDDLETON, MANCHESTER M24 5LY			
Client VASILIS MALOUDIS			
Title PROPOSED FLOOR PLANS			
Drawn EK	Scale 1:50@A3		
Checked EK	Date FEBRUARY 2023		
Job no 125	Dwg.No 22	Rev A	