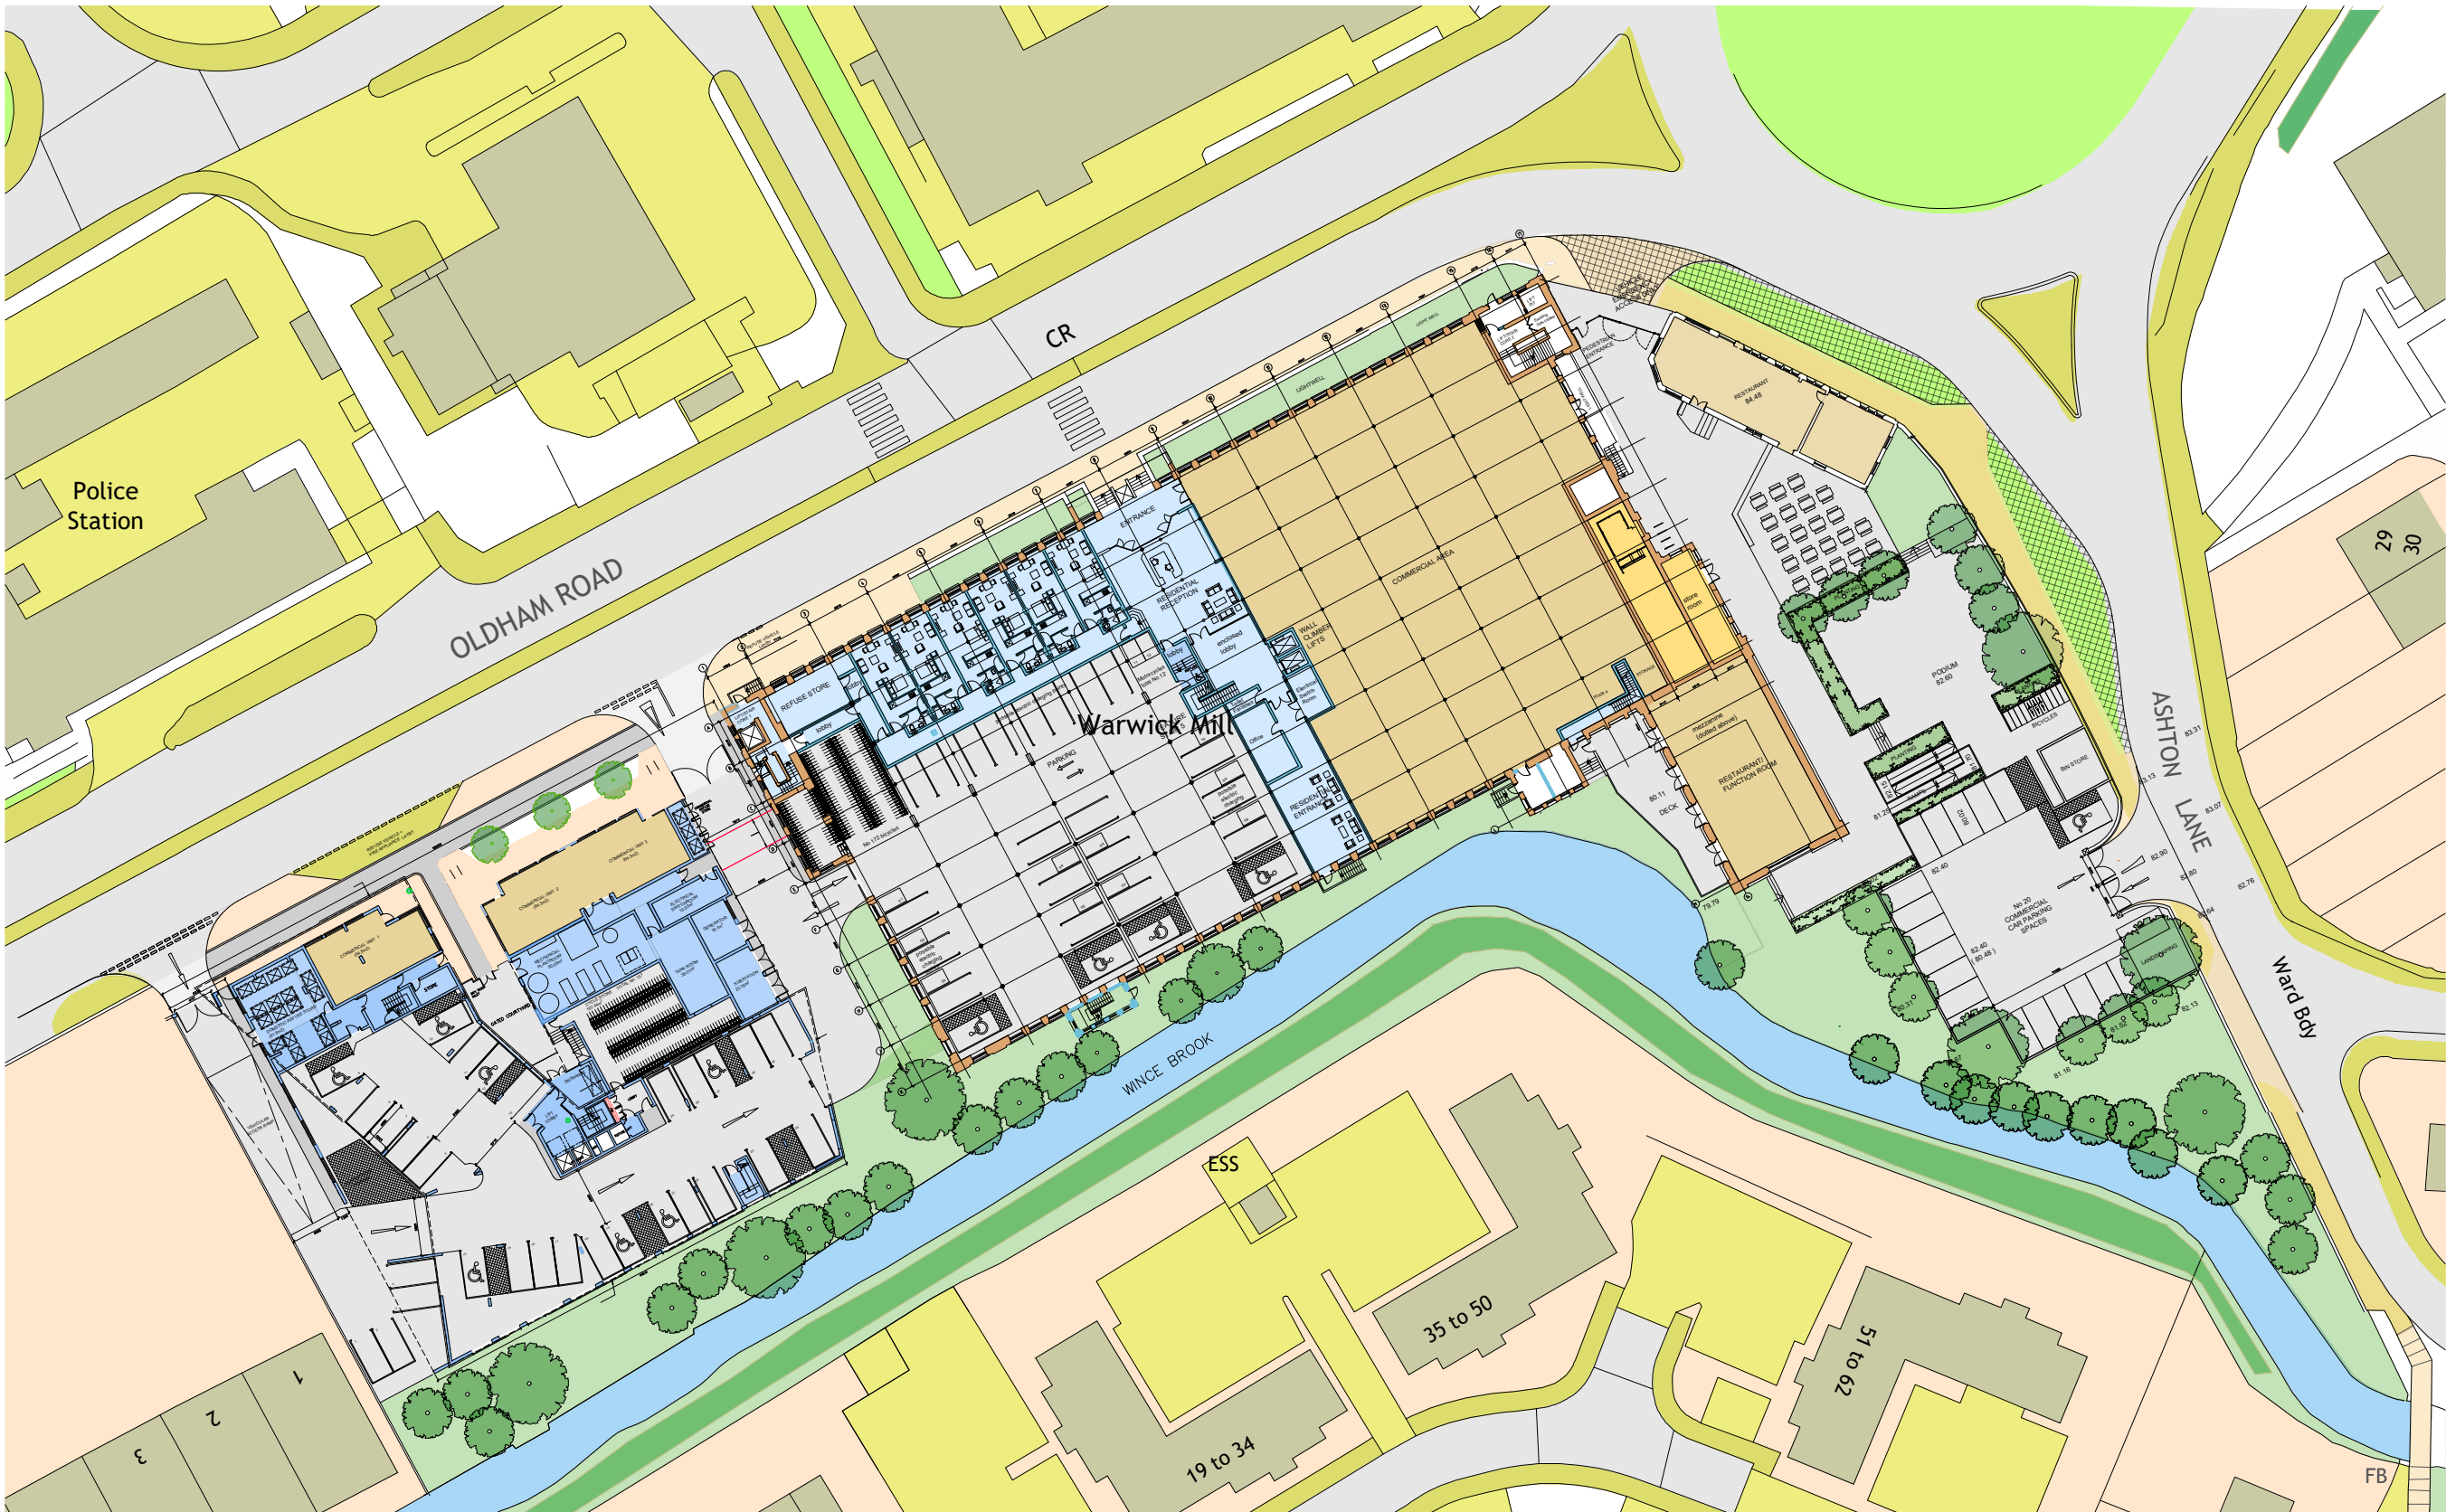


- Notes :
- Dimensions are to be checked on site before fabrication and construction
 - Any discrepancies are to be immediately notified to the architects
 - Structural measurements are to be taken from the structural engineers drawings
 - Do not scale
 - Copyright reserved by GMA

GMA ARCHITECTURE
Architects and Designers

UK House 82 Heath Road Twickenham TW1 4BA
Telephone 020 8891 5959 Fax 020 8607 9933
Email enquiries@gmaarchitecture.co.uk

DRAWING ISSUE STATUS

PLANNING

Project
**WARWICK MILL
MIDDLETON
MANCHESTER**

Client
KAM LEI FONG LTD

Drawing
**Warwick Mill Development
Site Plan Lower Ground Floor**

Scale	Date	Drawn	Checked
1:500@A2	June 23	SJS	IL

Type	Client	
01	277/01	WM EH 010

REV	DESCRIPTION	DATE
-----	-------------	------