


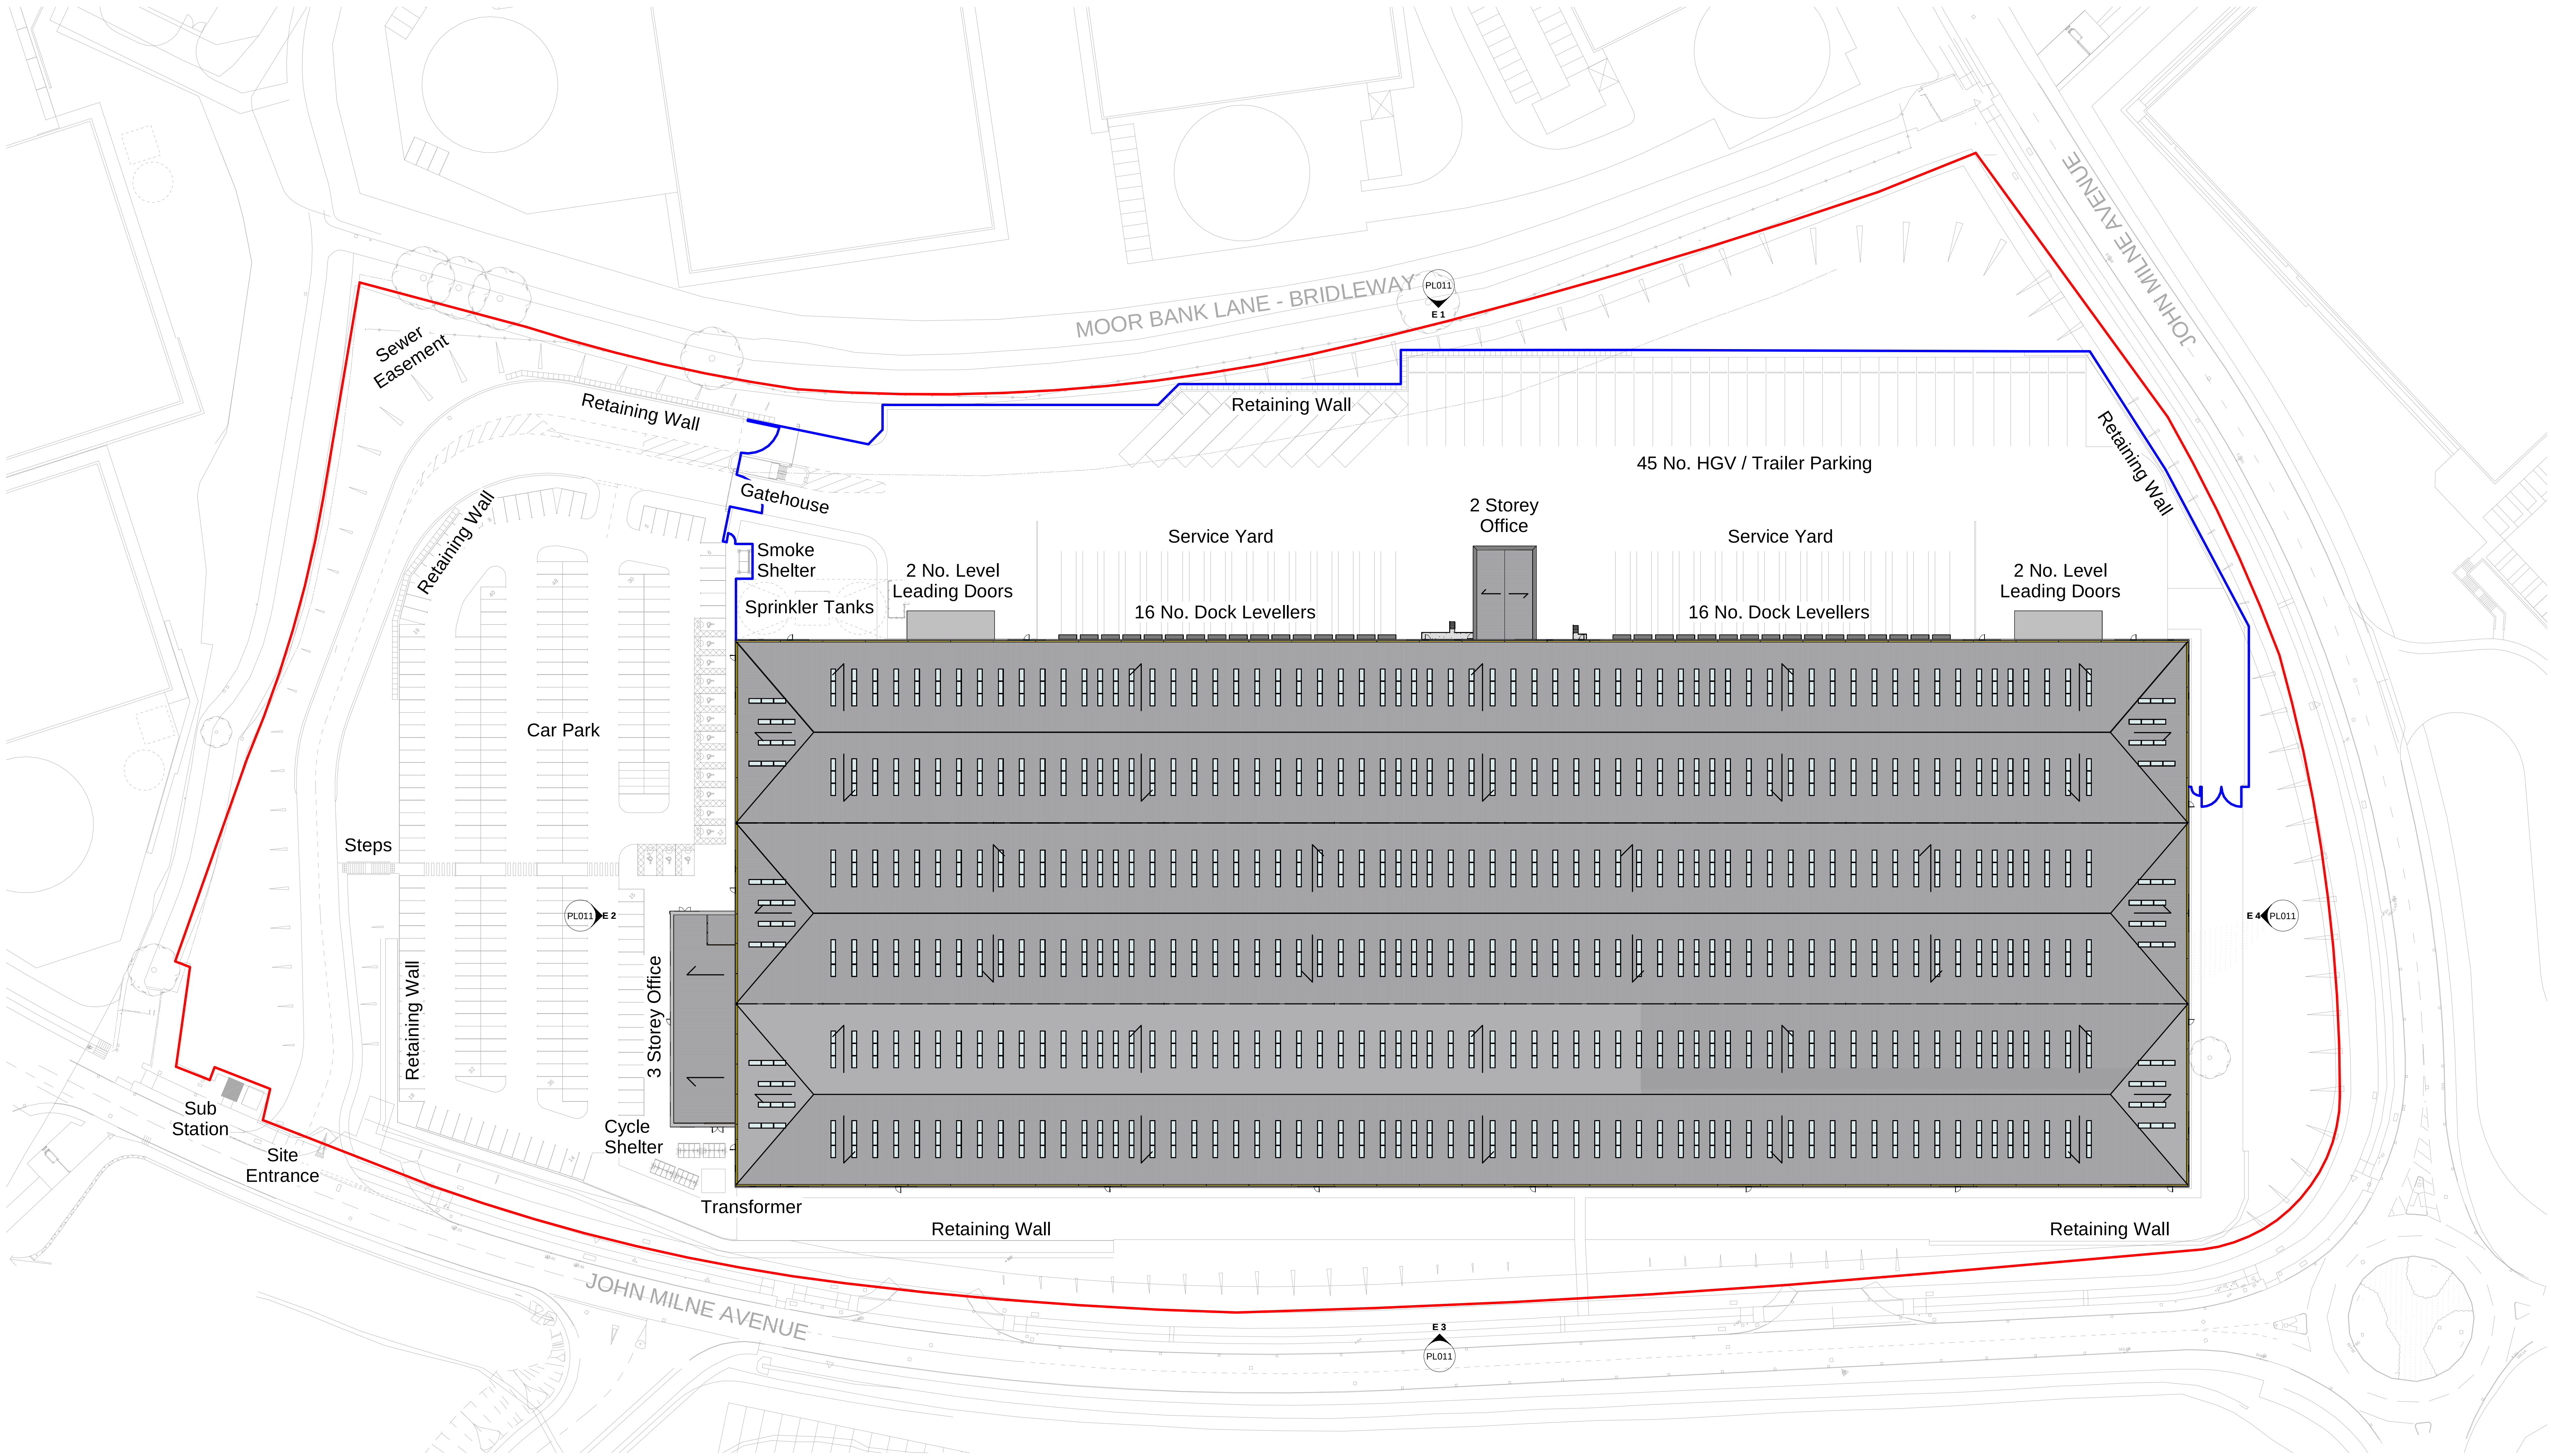


Existing Site Plan

1 : 500



- - Development Boundary
- - Extent of Existing Boundary Fence

 

| #   | 28.02.2023 | First Issue | BY | CHK |
|-----|------------|-------------|----|-----|
| Rev | Date       | Description | By | CHK |

PLANNING



PROJECT  
NEW PACKING AND SLICING  
FACILITY

TITLE  
EXISTING SITE PLAN

| DRAWING<br>NUMBER          | STATUS | DRAWN<br>BY | CHECKED<br>BY | SCALE @ A3<br>As Indicated |
|----------------------------|--------|-------------|---------------|----------------------------|
| DAN001_NIA_B_00_DR_A_PL014 | #      |             |               |                            |
| PROJECT NO.                | CON.   | DES.        | FORM / CON.   | REMARKS                    |

FOR CONSTRUCTION OR APPROVAL