




Side Elevation



Side Elevation

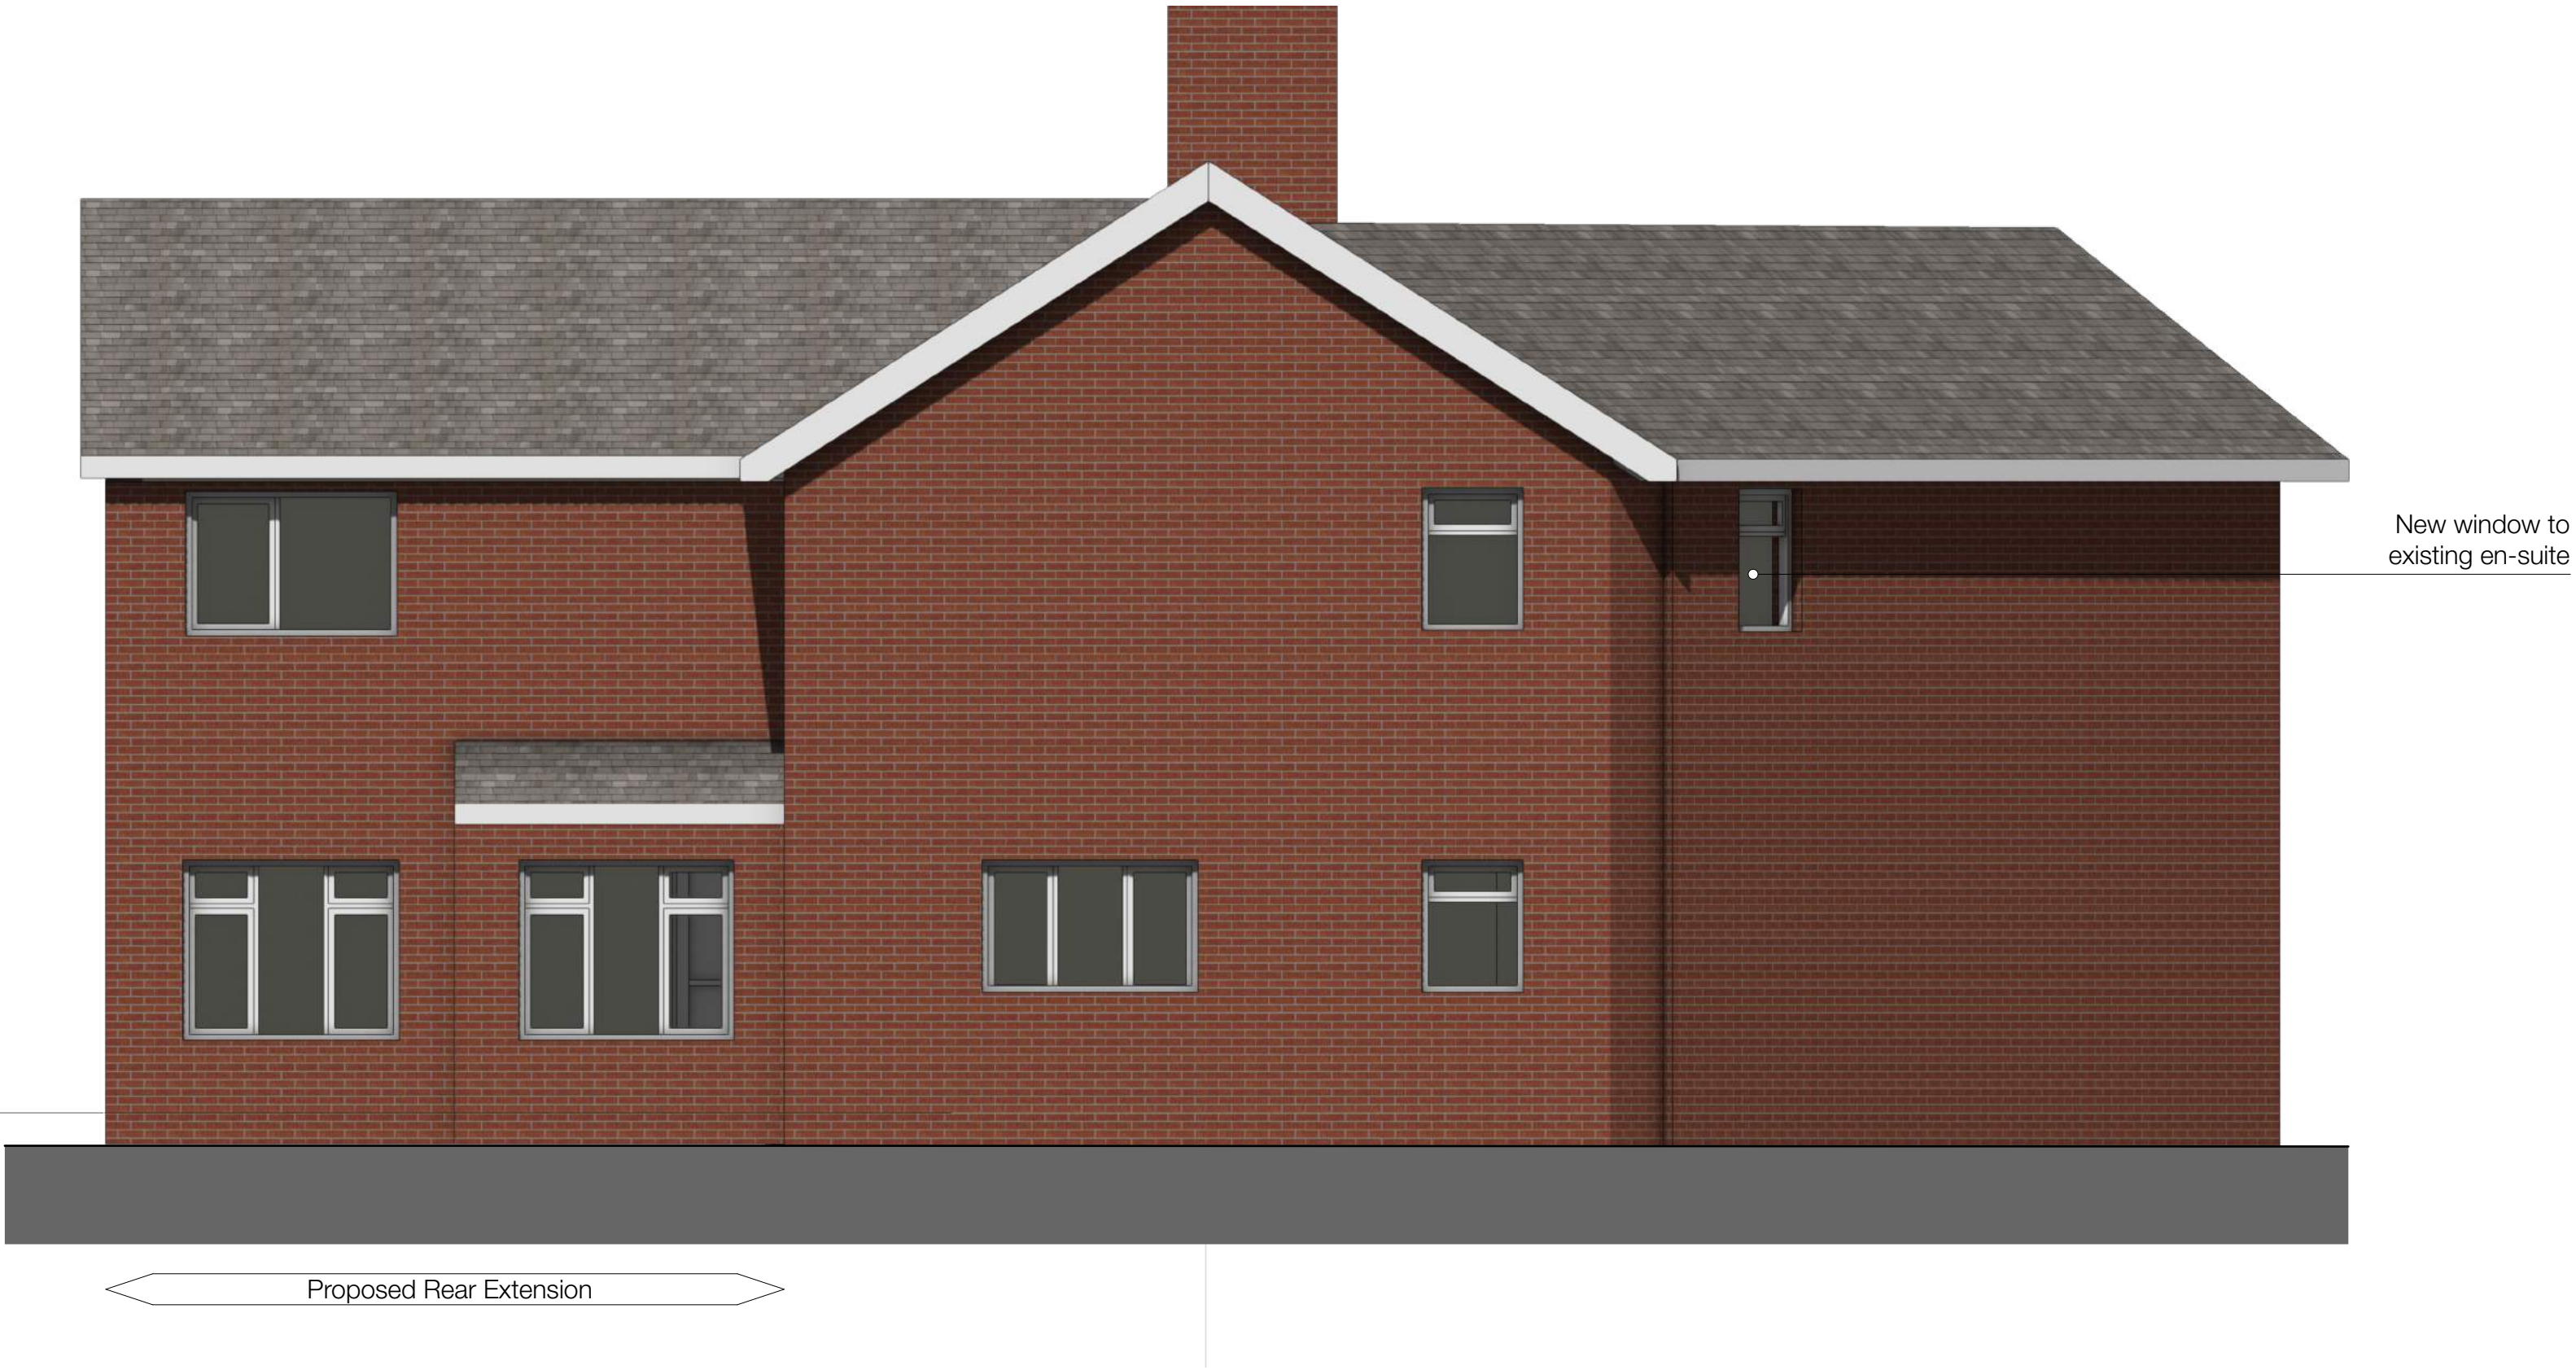

Rear Elevation

B	23/08/23	LA	Amendments following Planning Officer comments.
A	21/08/23	LA	Amendments following Planning Officer comments.

Revision

Project

Rear Extension

Address

15 Canterbury Close,
Rochdale, OL11 5LZ

Client

Mr Khalid

Drawing

Proposed Elevations



www.storah.com mail@storah.com 01706 813214

Scale	Sheet Size	Date	Drawn
1:50	ISO A1	May 23	LA

Drawing Number	Revision
23-018- 320	B

