




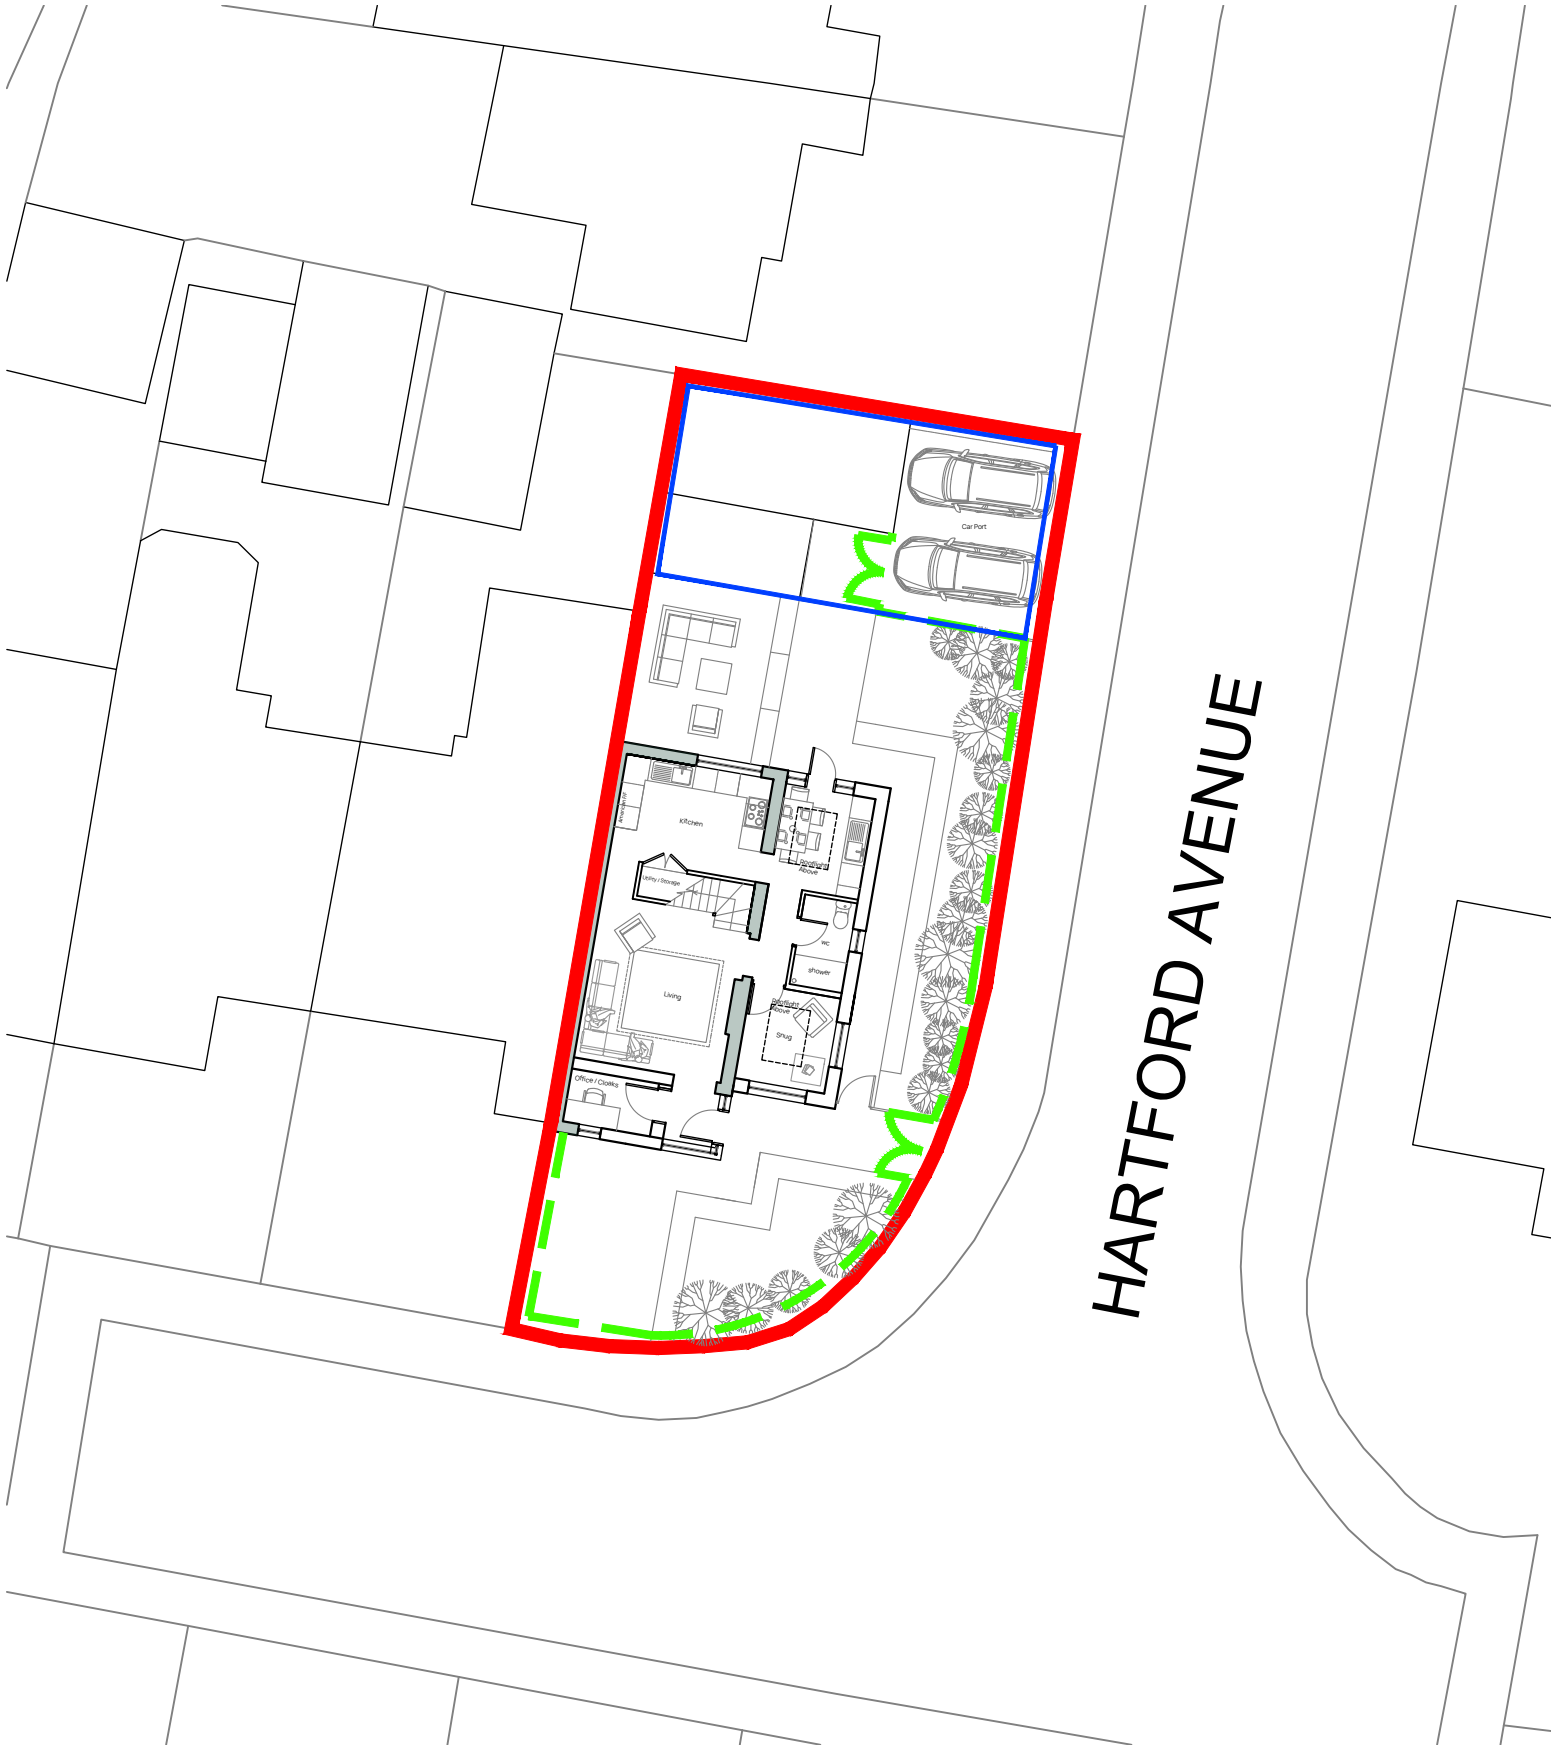


Site Plan
Scale 1:200

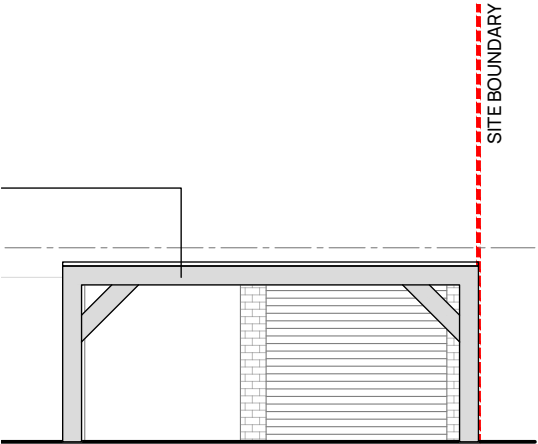

Front Elevation
Scale 1:100

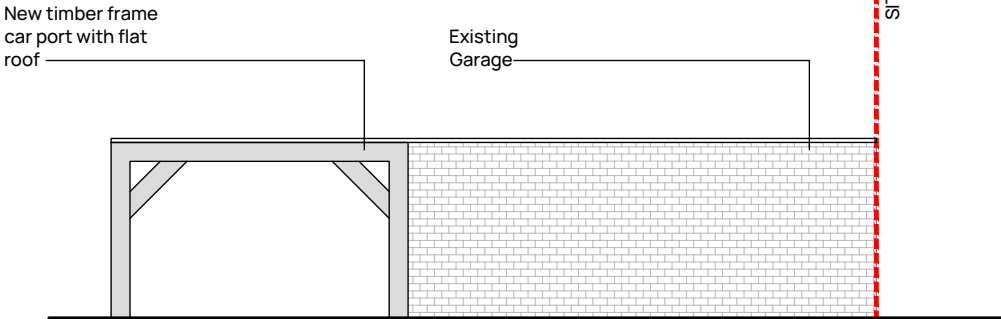

Side Elevation
Scale 1:100

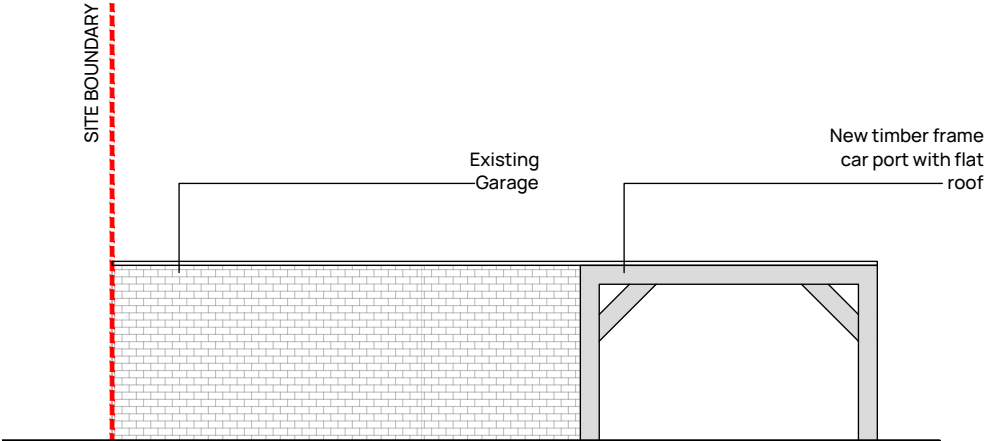

Side Elevation
Scale 1:100

BCAE Architects

Unit 17 Guest House Farm
Runshaw Lane
PR7 6HD

t: 01772 230 538
e: info@bcae-architects.co.uk
w: www.bcae-architects.co.uk

Revision + notes

--/--/--

RIBA

This drawing is copyright, and may not be reproduced in any form, without the written consent of BCAE Architects.

PRELIMINARY

- Key
- Application Boundary
 - New 2.0m High Acoustic Fence & Gate
 - Area of car port roof



Project Name	Date	Stage
30 Hartford Avenue, Heywood	November 2023	Planning
Title	Scale	Drawn
Proposed Car Port	1:100 @ A3	LH
Drawing Number	Project No.	Rev.
P05	88.23	--
NOT FOR CONSTRUCTION // DO NOT SCALE		ALL DIMENSIONS TO BE CHECKED ON SITE