




Notes
Designer takes no responsibility for any dimensions obtained by scaling from this drawing. If no dimension is shown the recipient must ascertain the dimension specifically from the Designer or by site measurement. Supplying this drawing in digital form is solely for convenience and no reliance may be placed on digital data. All data must be checked against hard copy. Dimensions must be checked on site. Any discrepancies must be reported to the Designer immediately.

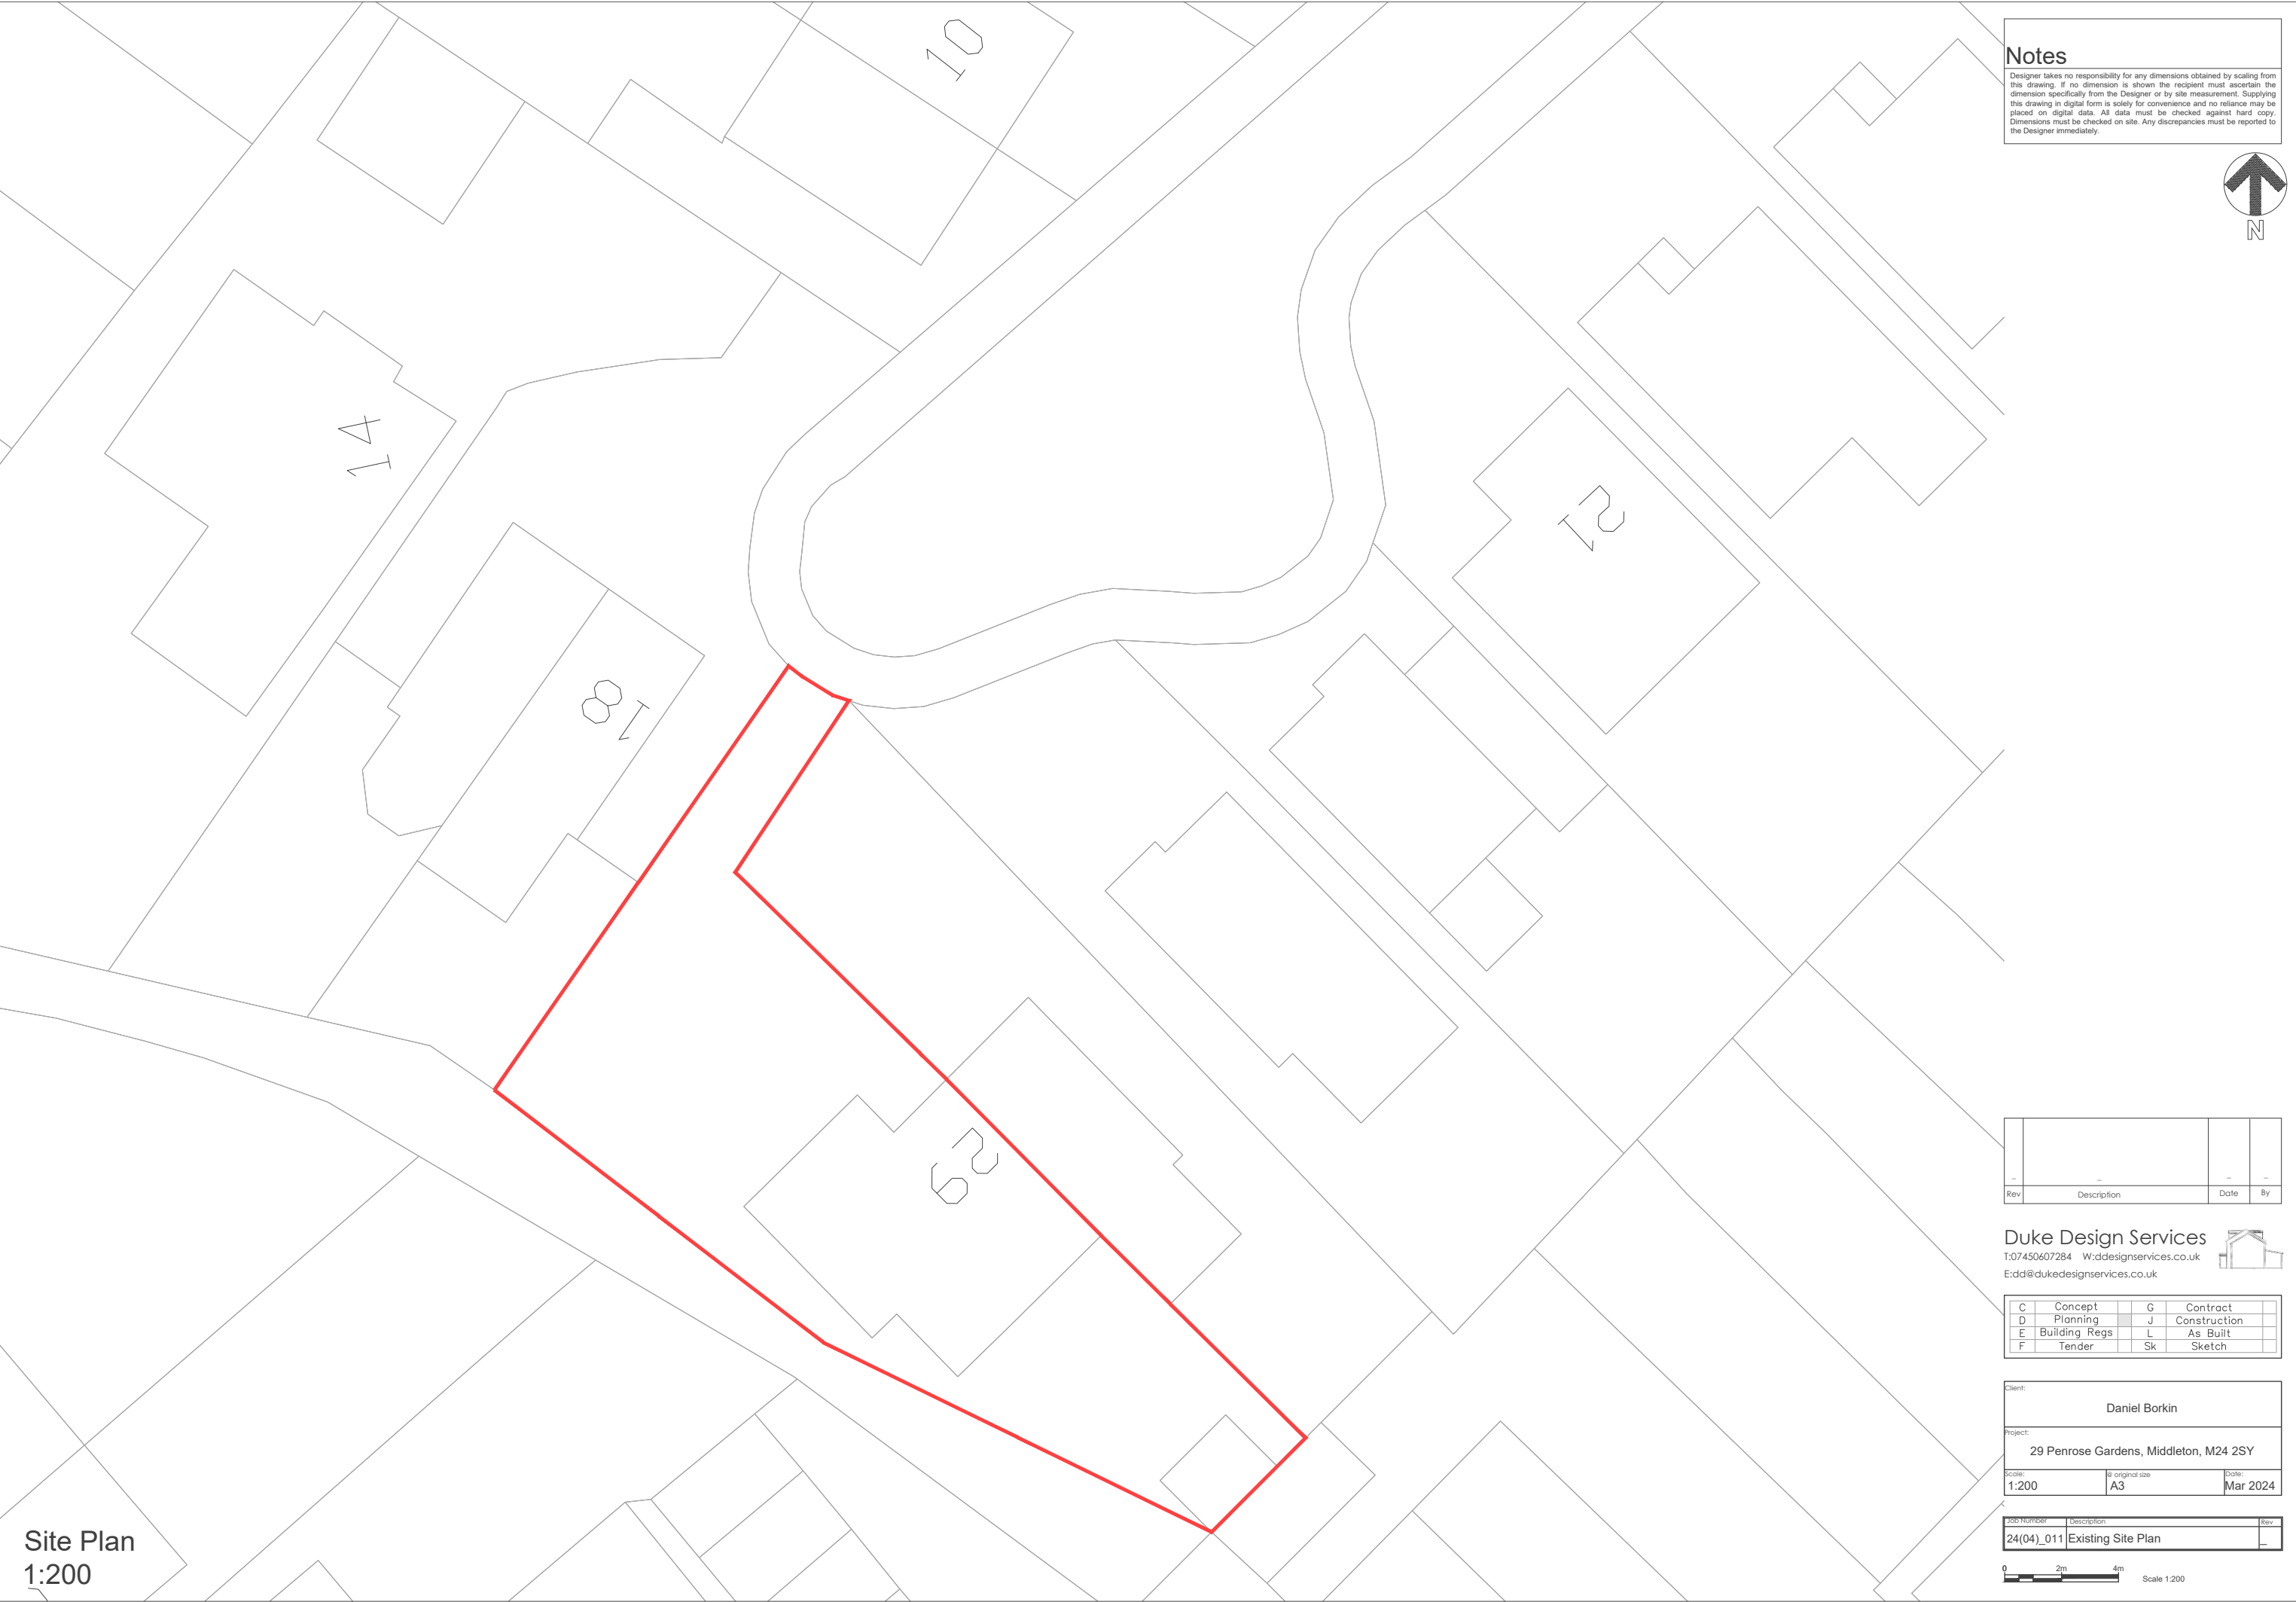

Site Plan
1:200

...	...	...	...
Rev	Description	Date	By

Duke Design Services
T:07450607284 W:ddesignservices.co.uk
E:dd@dukedesignservices.co.uk



C	Concept	G	Contract	
D	Planning	J	Construction	
E	Building Regs	L	As Built	
F	Tender	Sk	Sketch	

Client: Daniel Borkin		
Project: 29 Penrose Gardens, Middleton, M24 2SY		
Scale: 1:200	Is original size A3	Date: Mar 2024

Job Number	Description	Rev
24(04)_011	Existing Site Plan	

