


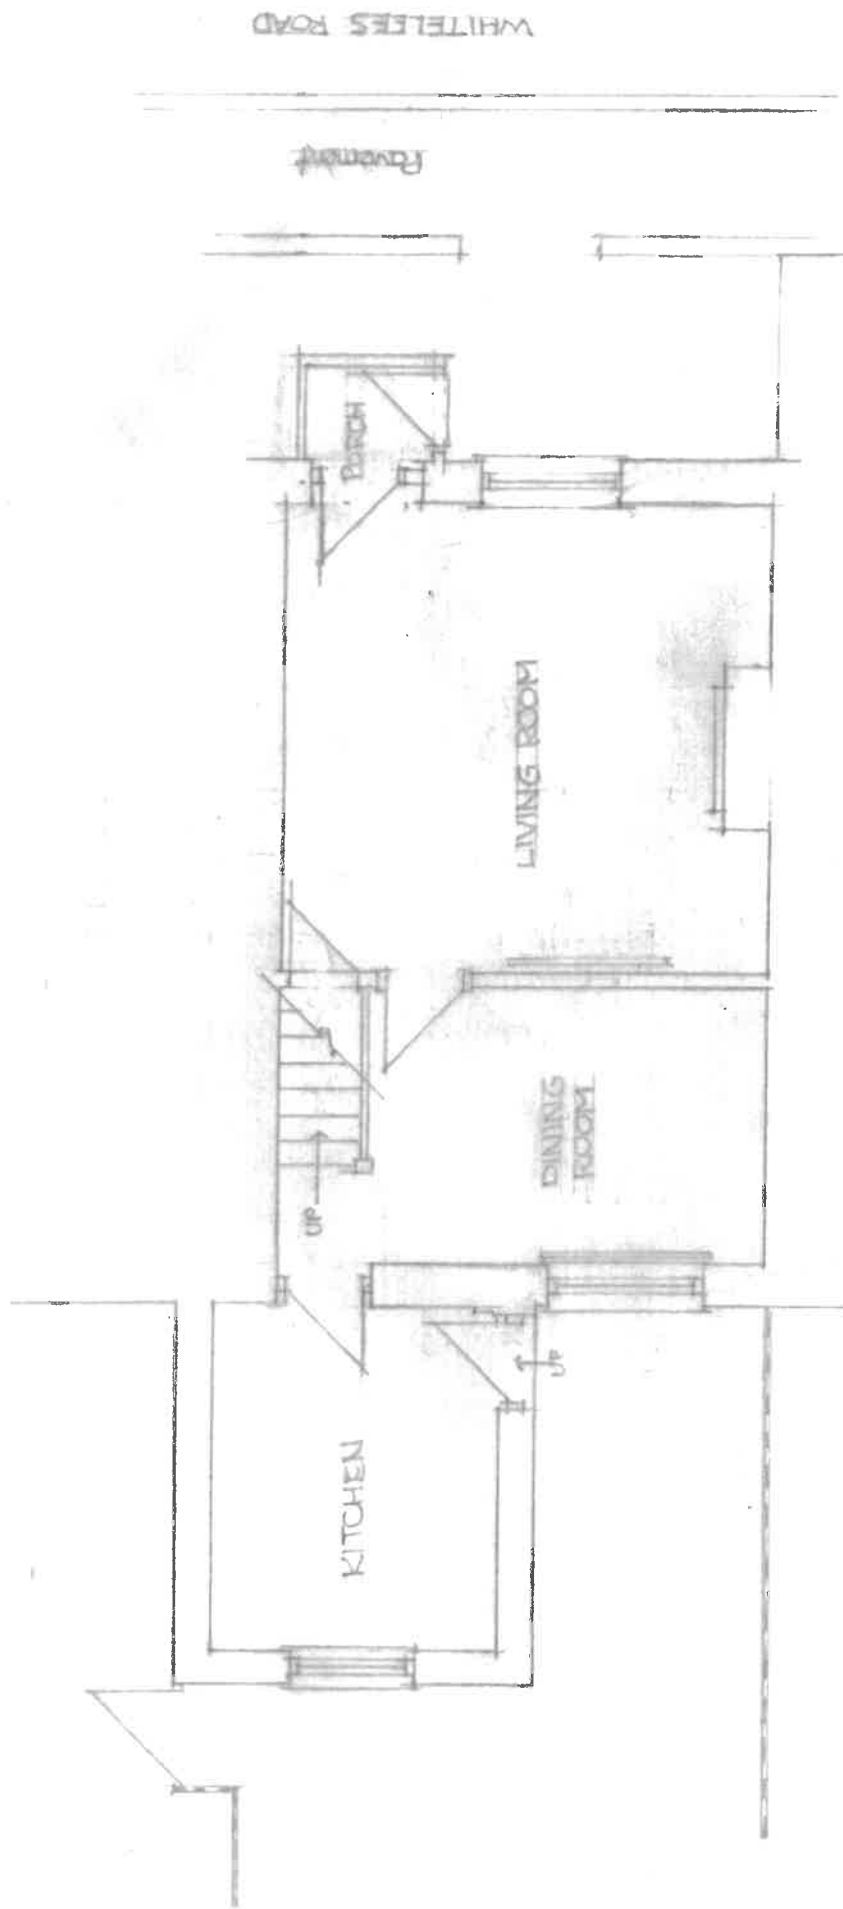

Scale: 1" = 50'

EXISTING GROUND FLOOR PLAN

MR AND MRS BURKE

15A WHITELEES ROAD, LITHEBROOK, CO. DUBLIN

DATE: MARCH 2004
DRAWING NO: 614/B
DRAWN: WEDDARD