




DO NOT SCALE THIS DRAWING ALL DIMENSIONS
TO BE CHECKED ON SITE BEFORE WORK COMMENCES

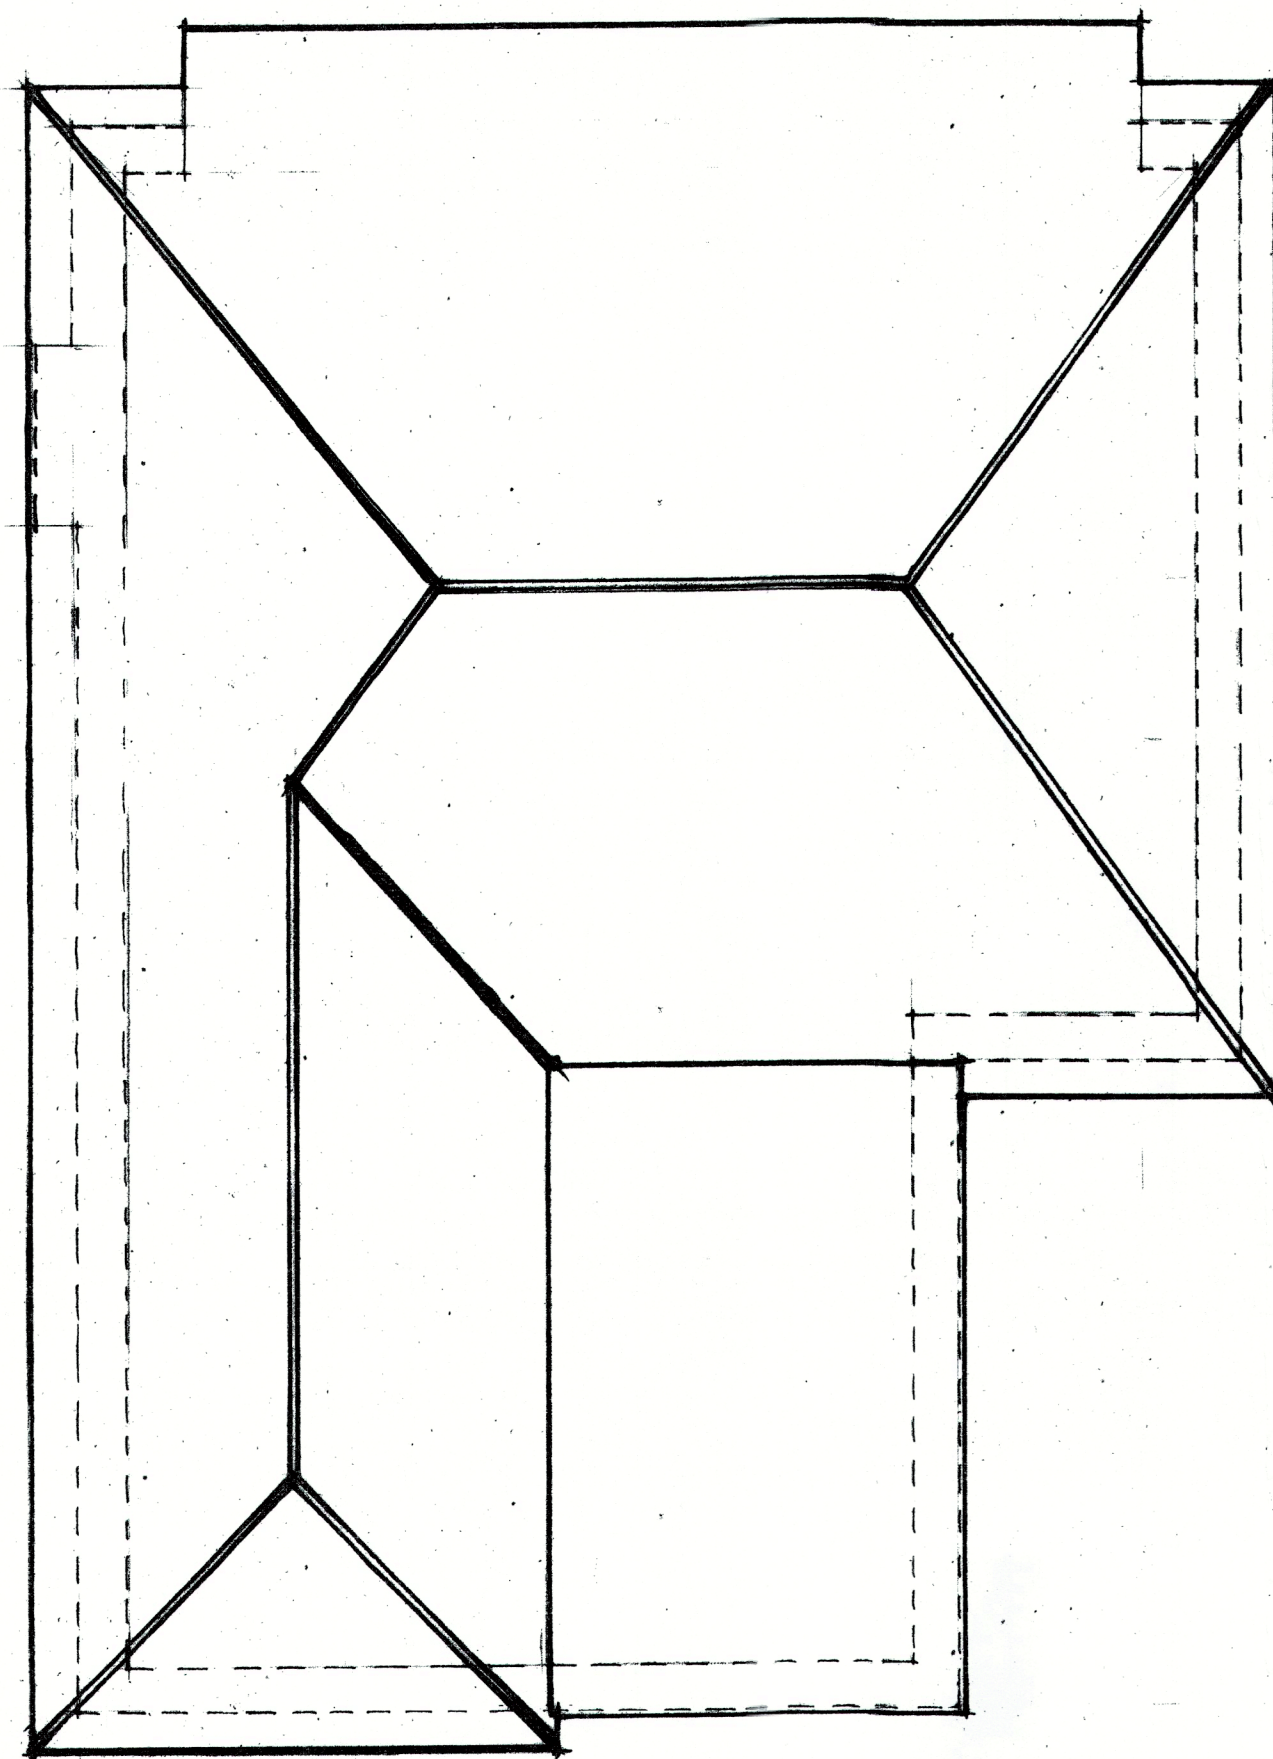


AS EXISTING ROOF LAYOUT

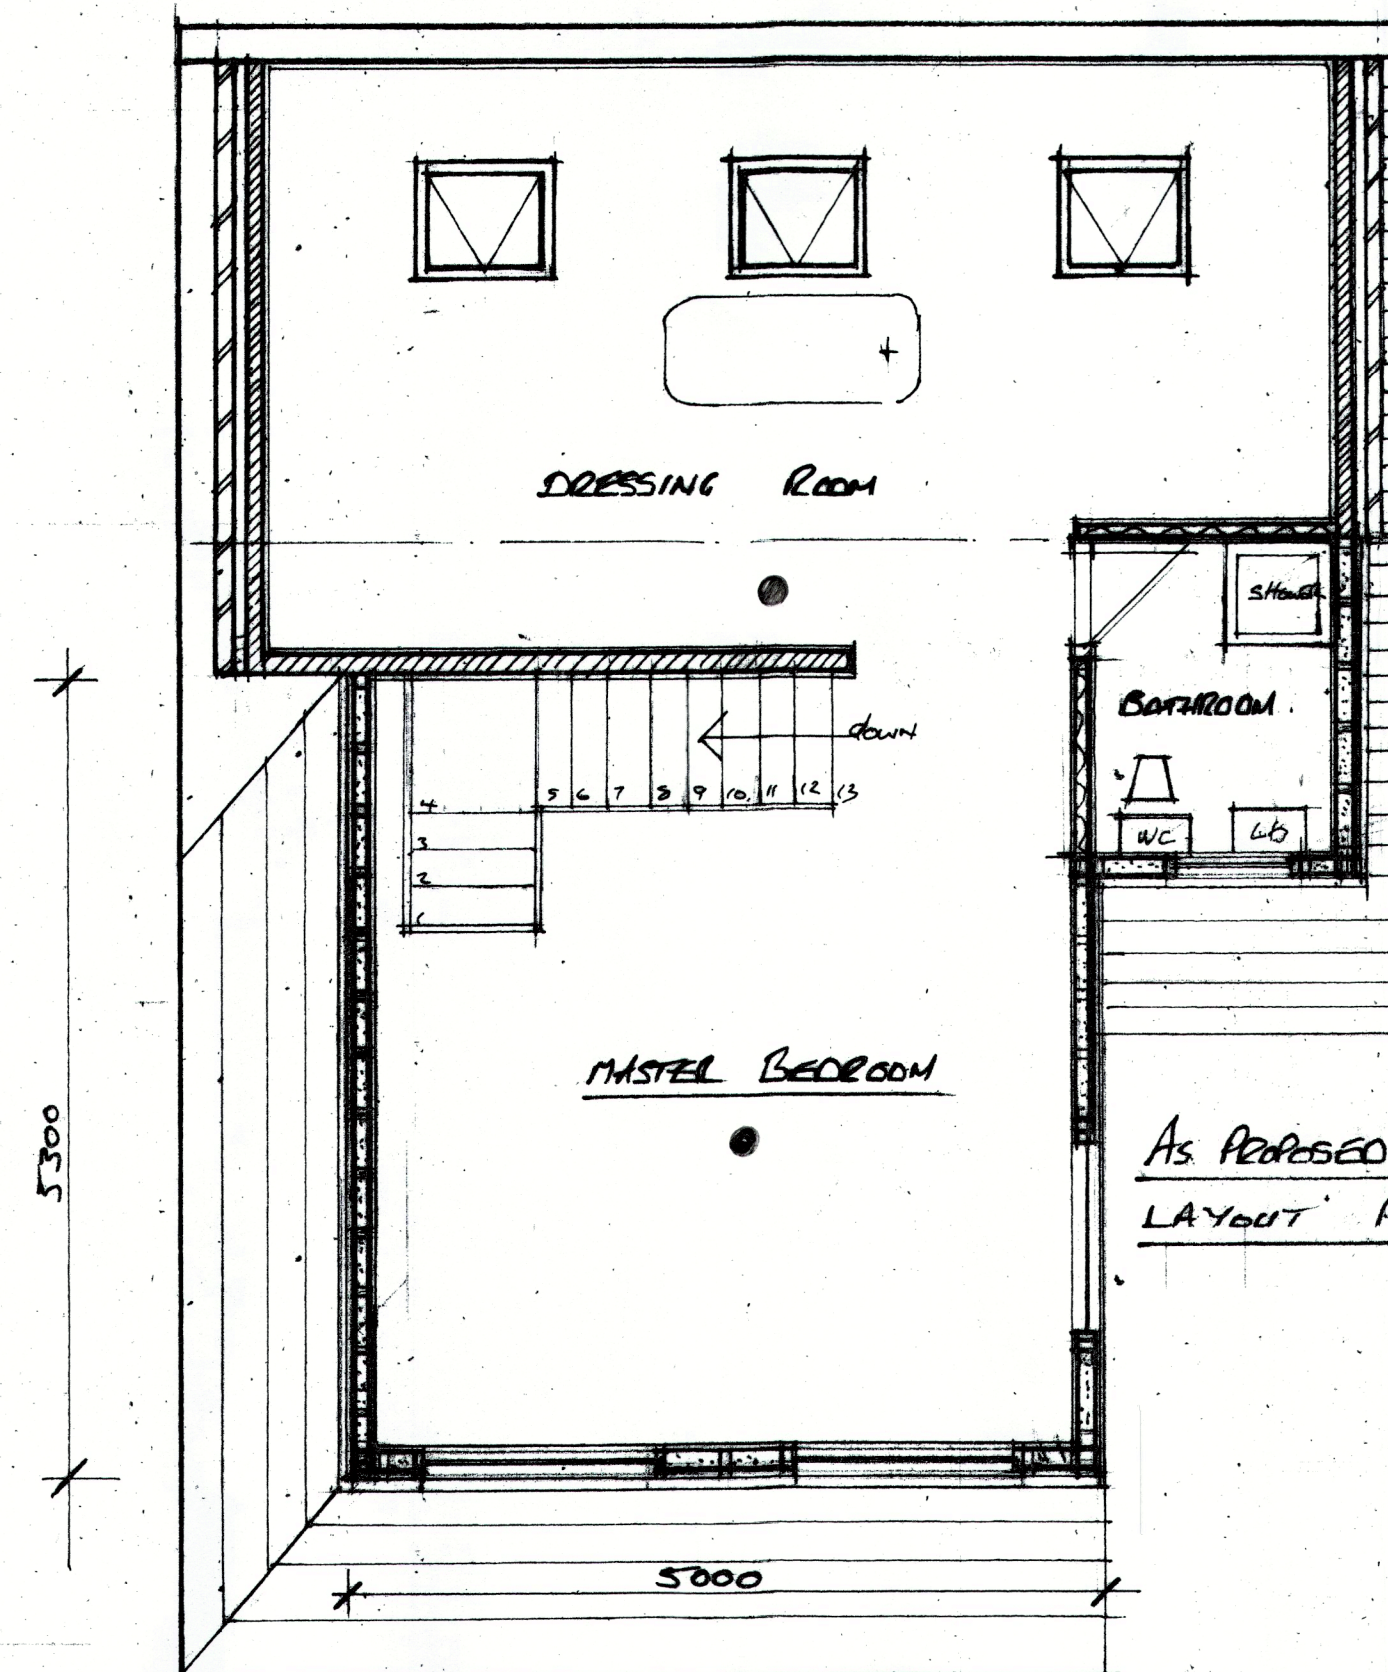


AS PROPOSED FIRST FLOOR
LAYOUT PLAN

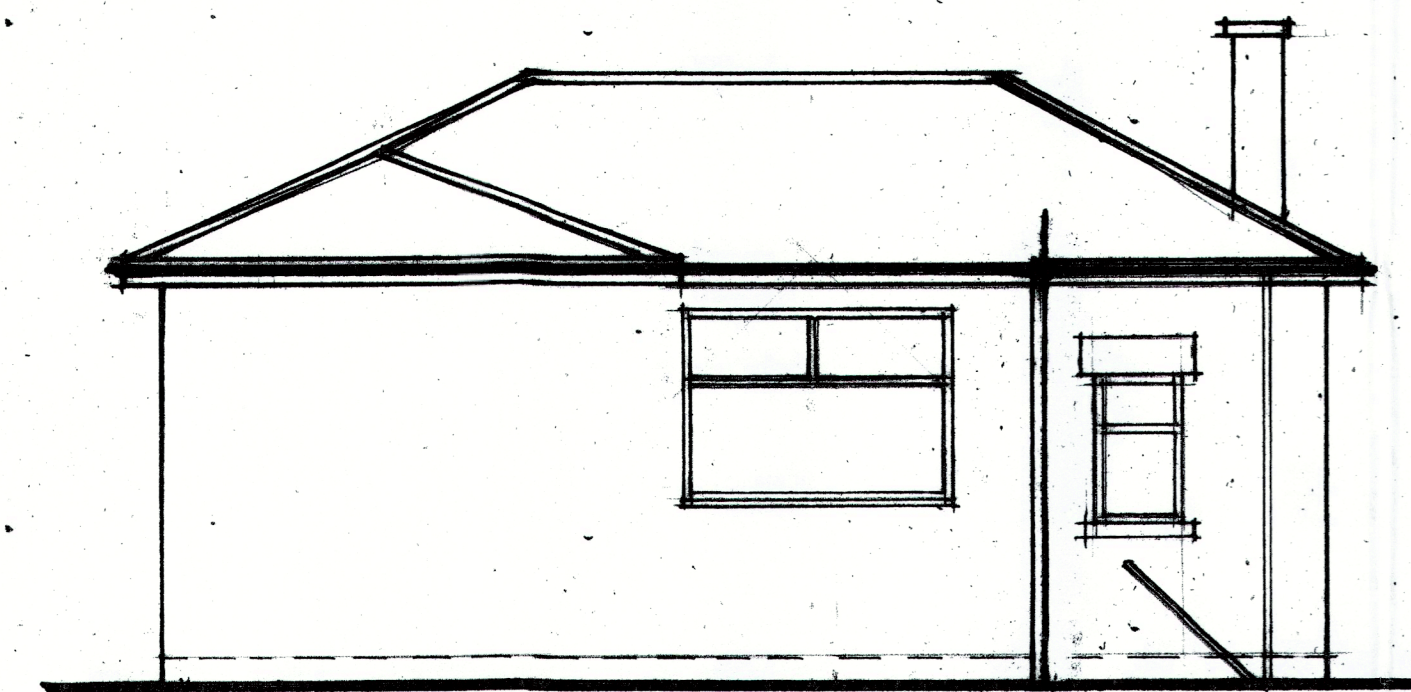


AS EXISTING REAR ELEVATION

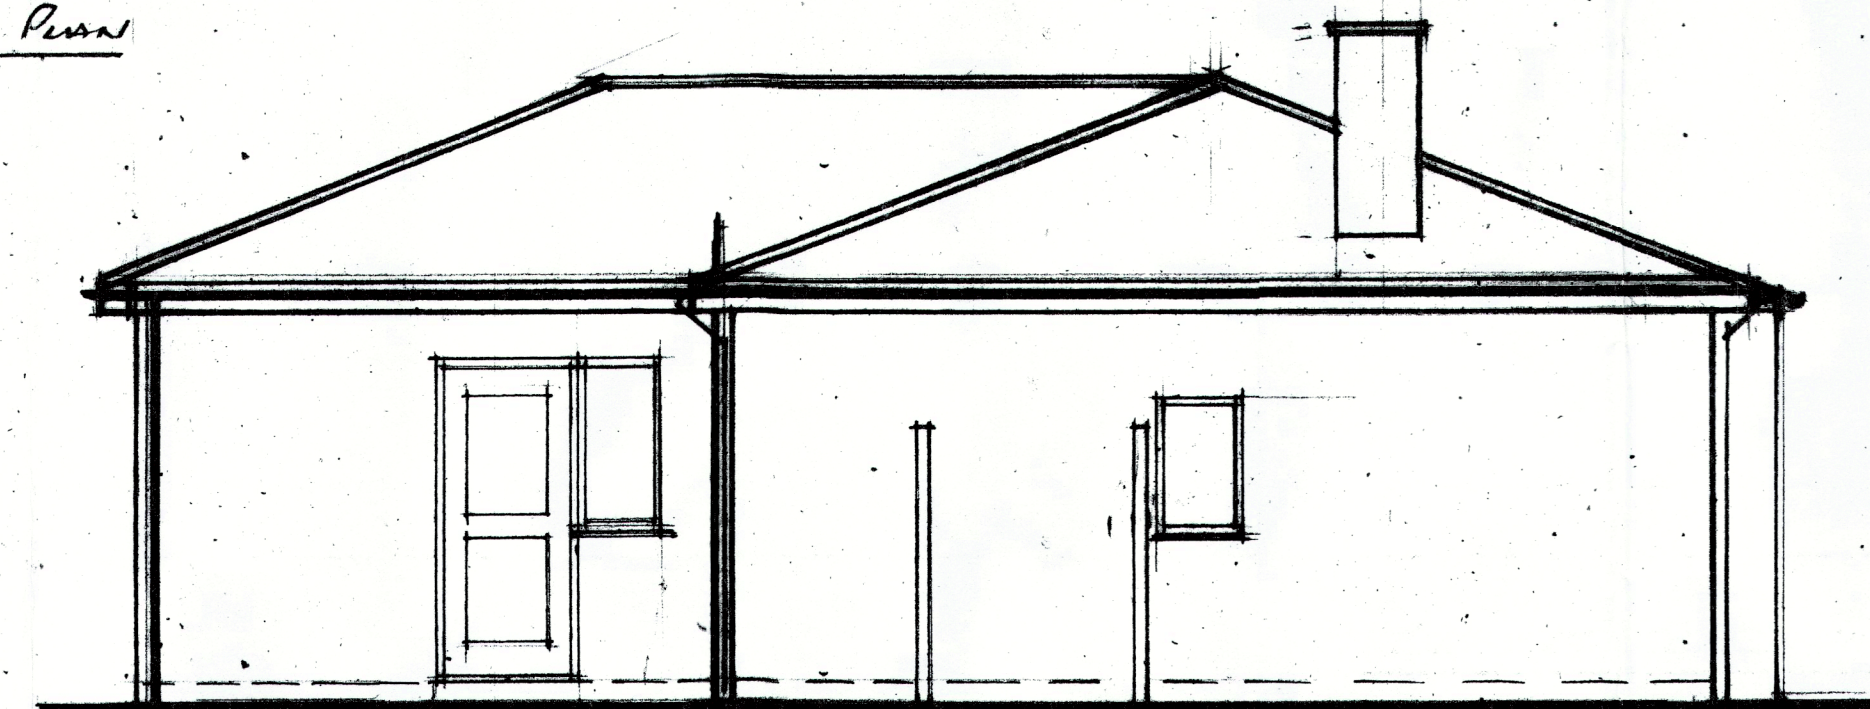


AS EXISTING LEFT HAND SIDE ELEVATION

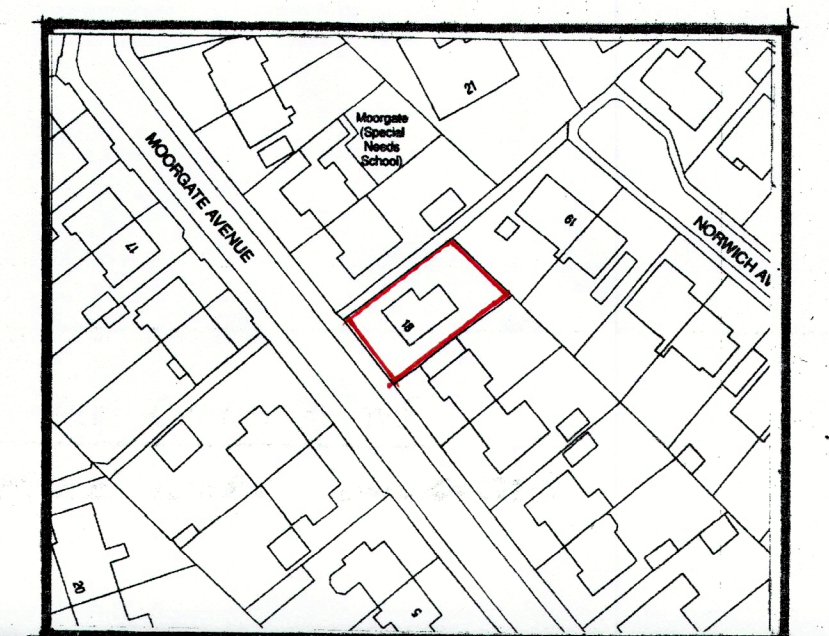


LOCATION PLAN 1:1250

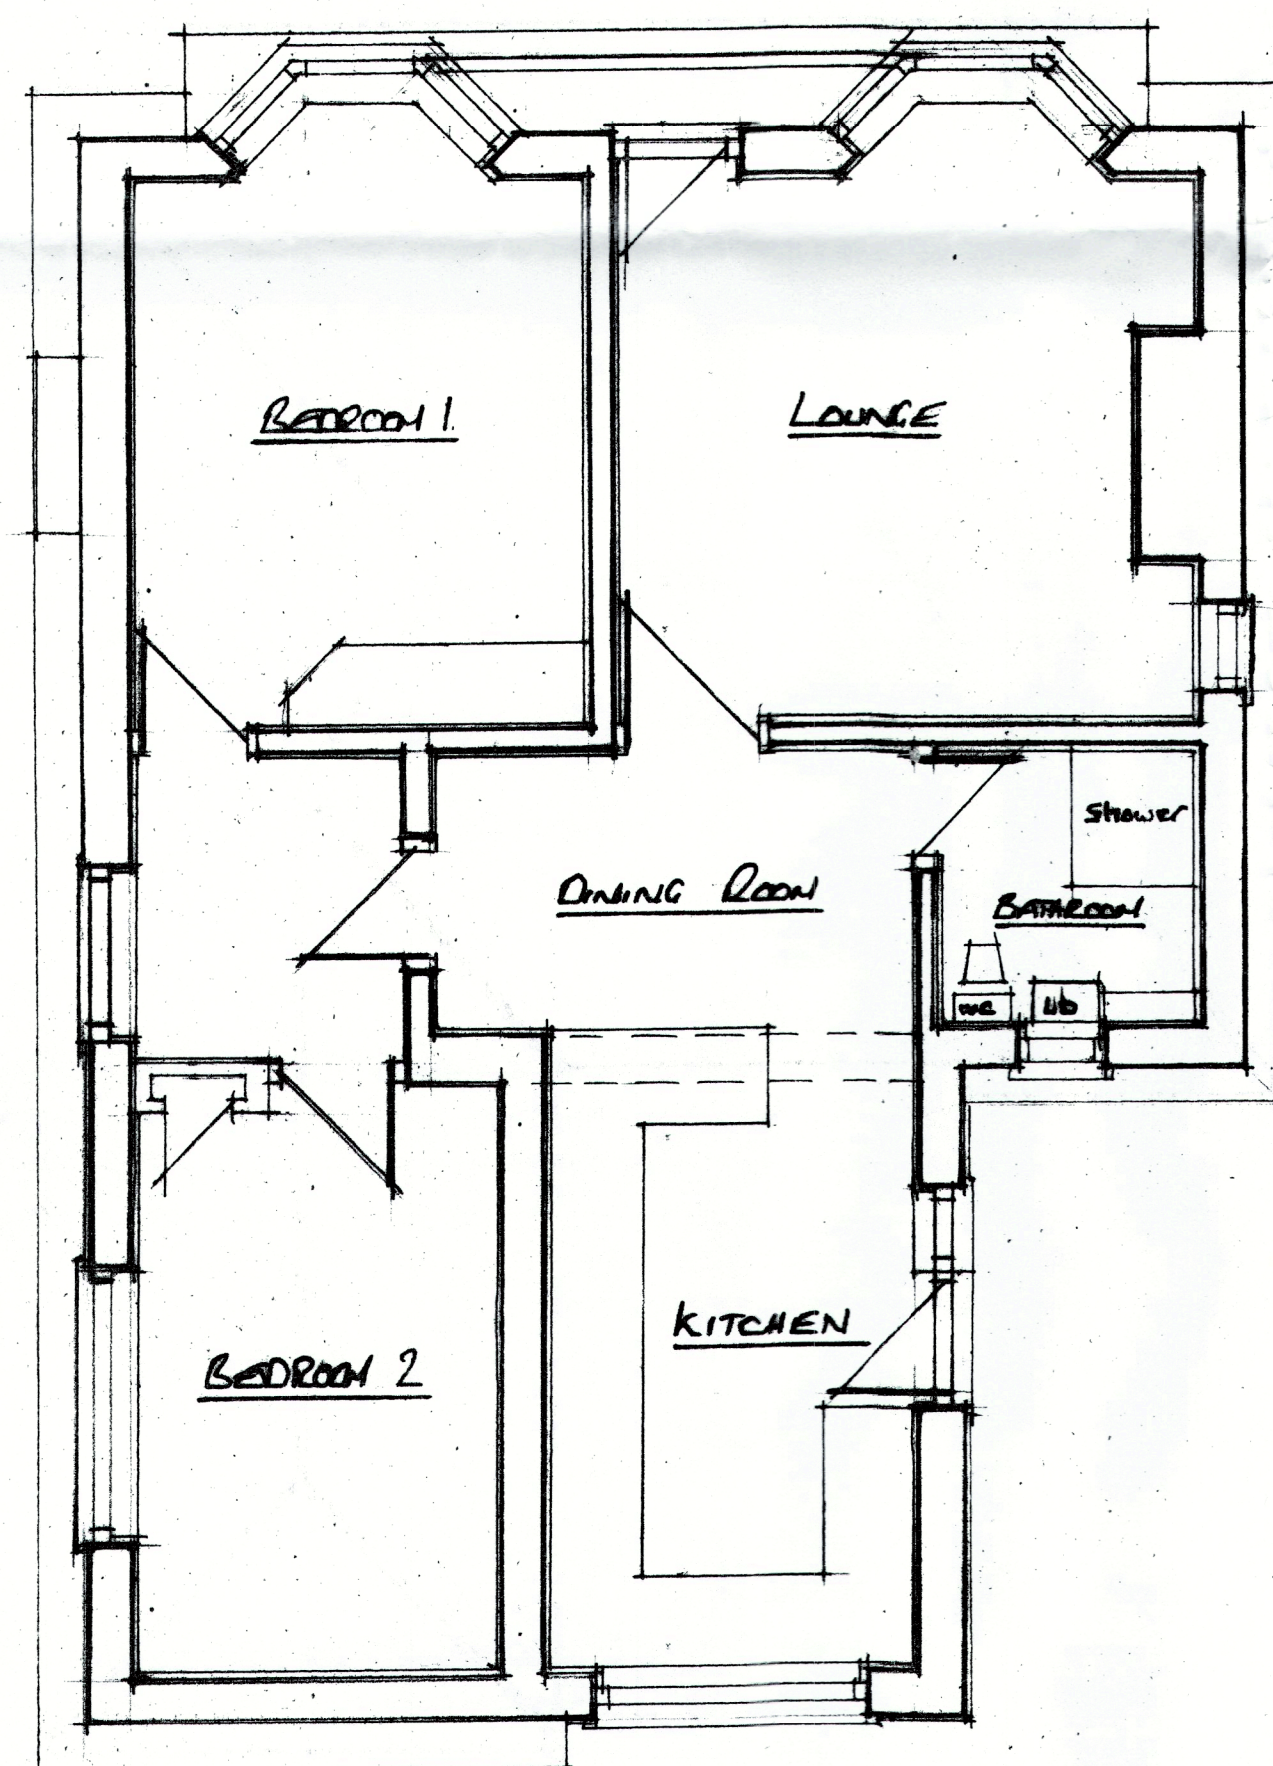


AS EXISTING GROUND FLOOR PLAN

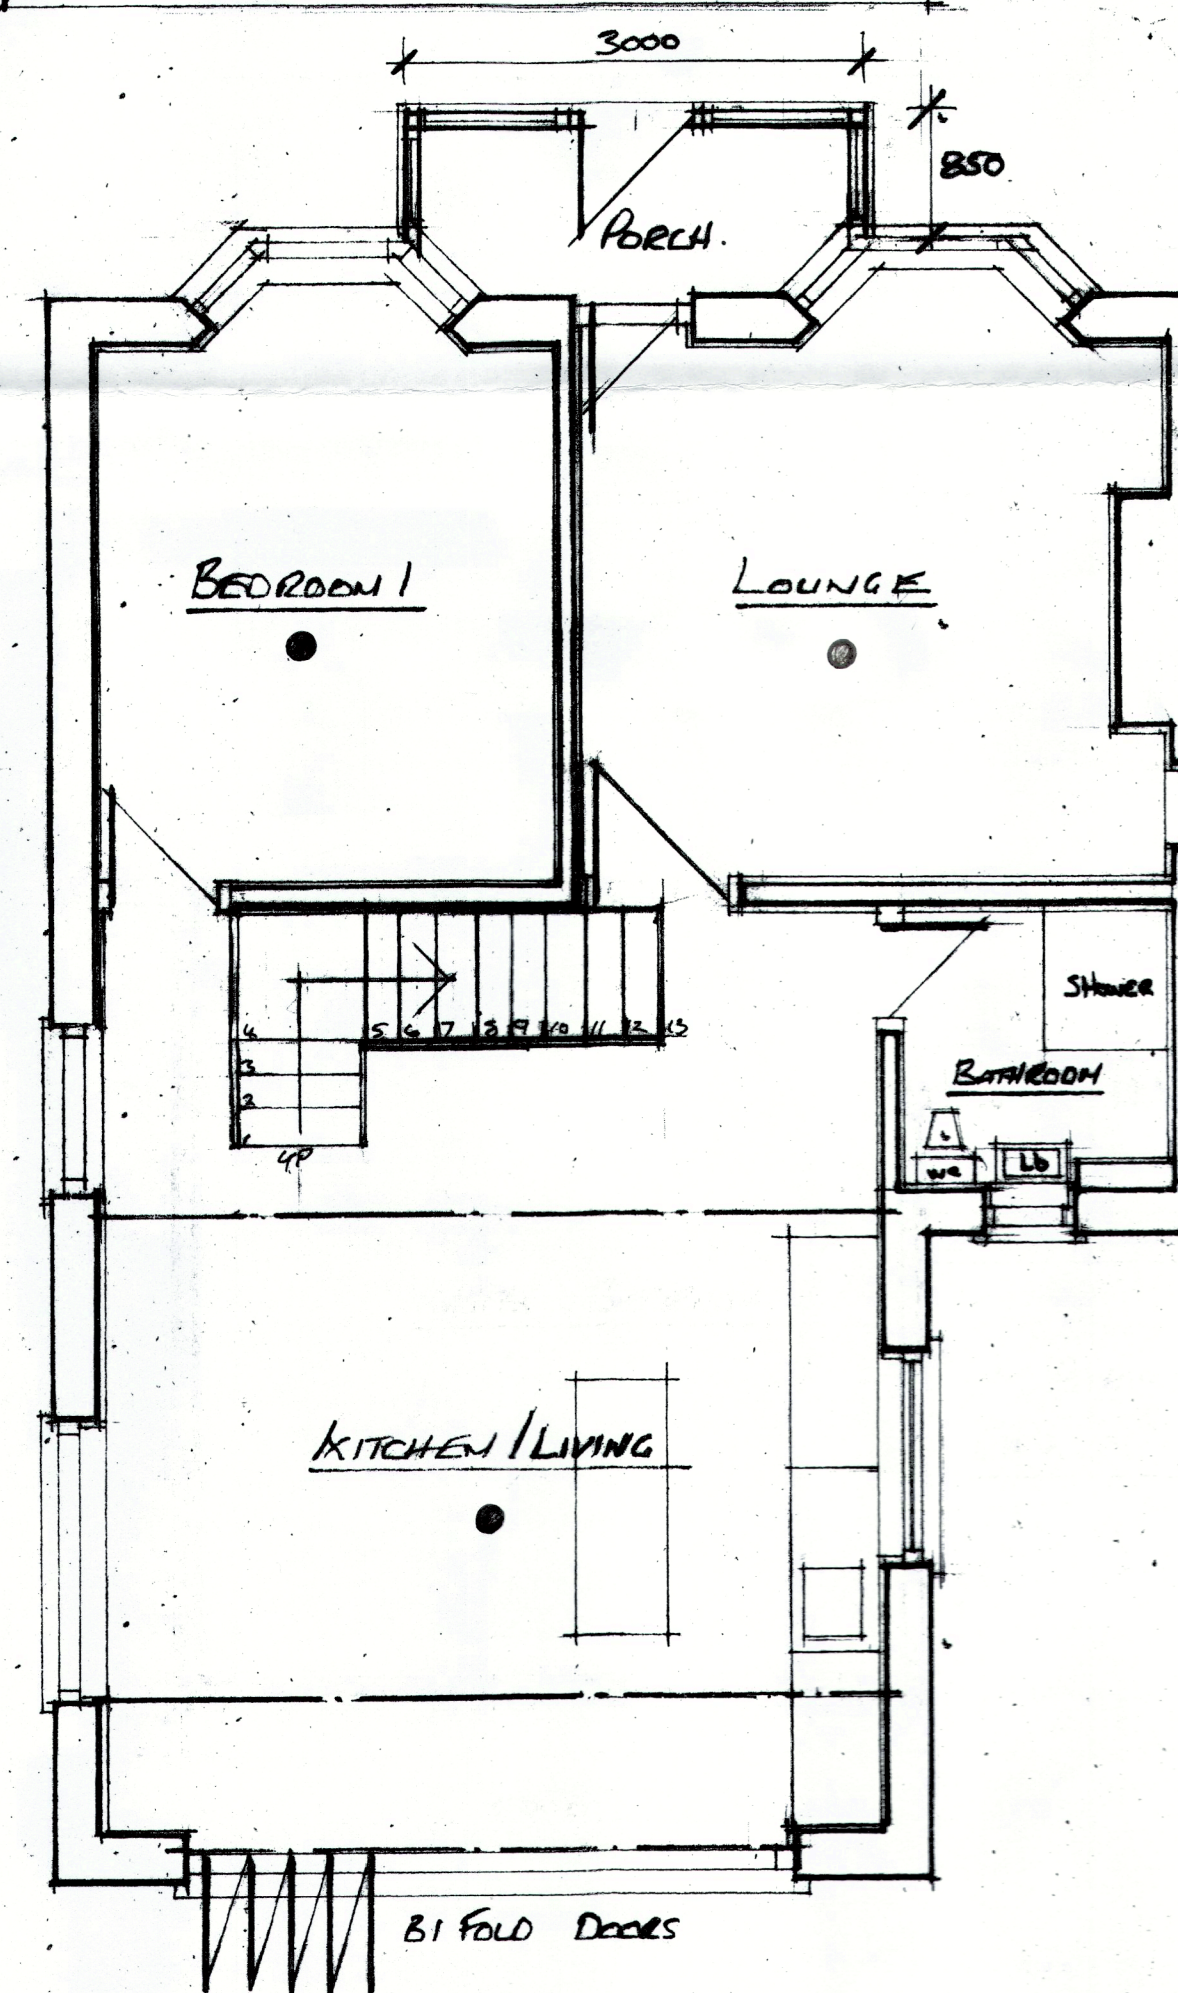


AS PROPOSED GROUND FLOOR LAYOUT

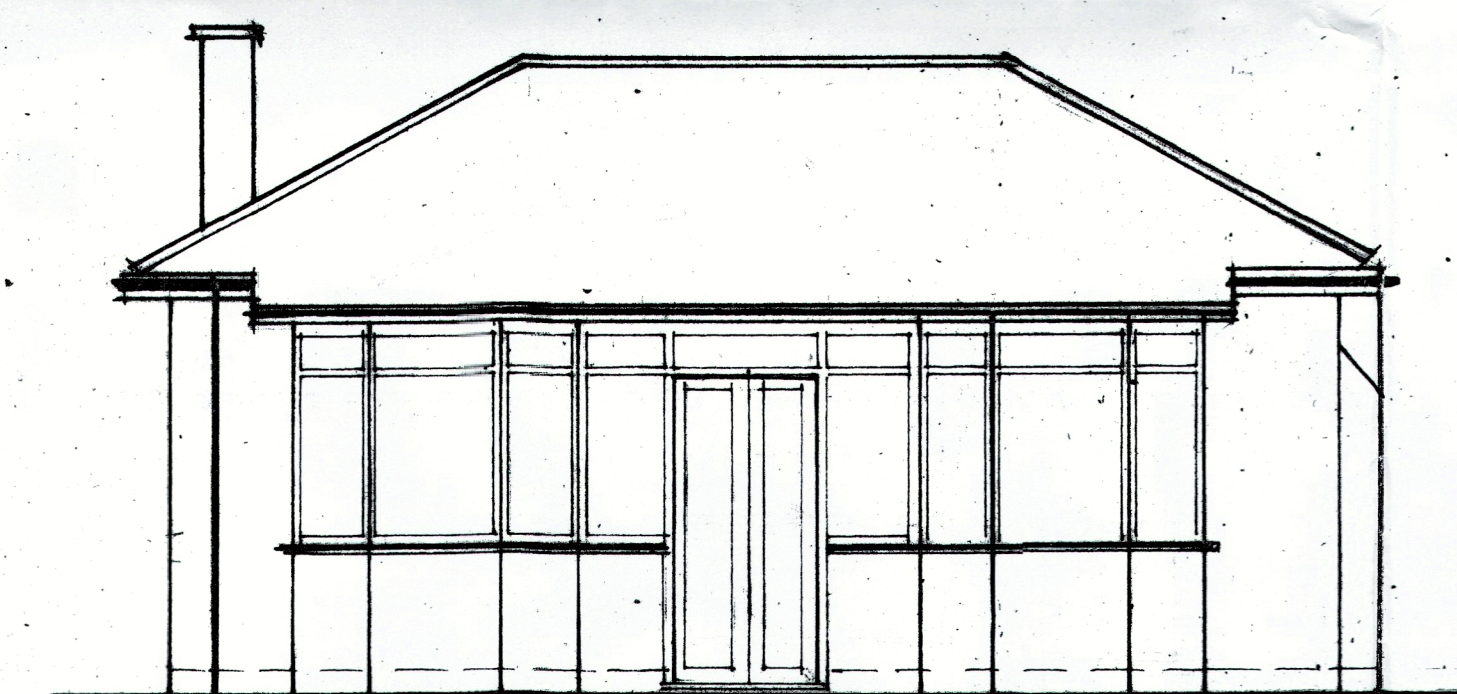

AS EXISTING FRONT ELEVATION

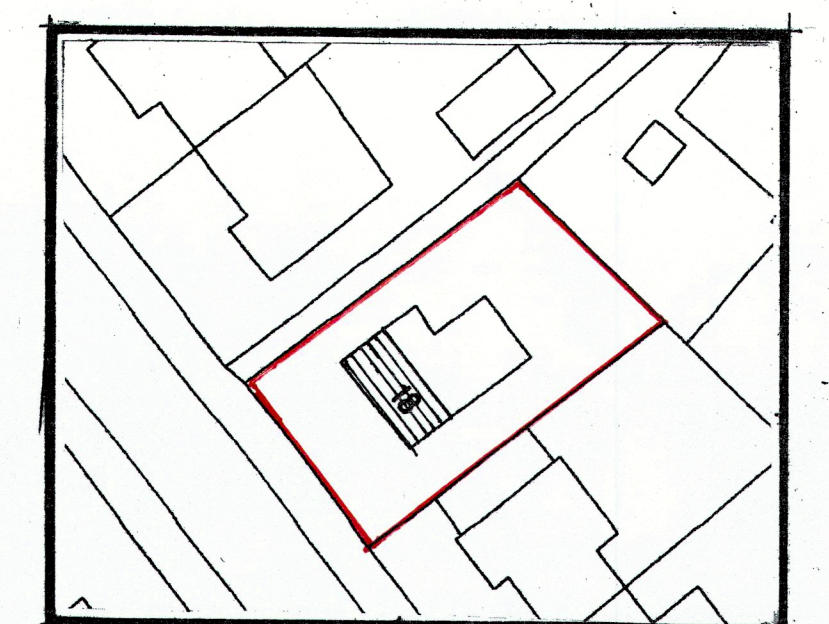

BLOCK PLAN 1:500

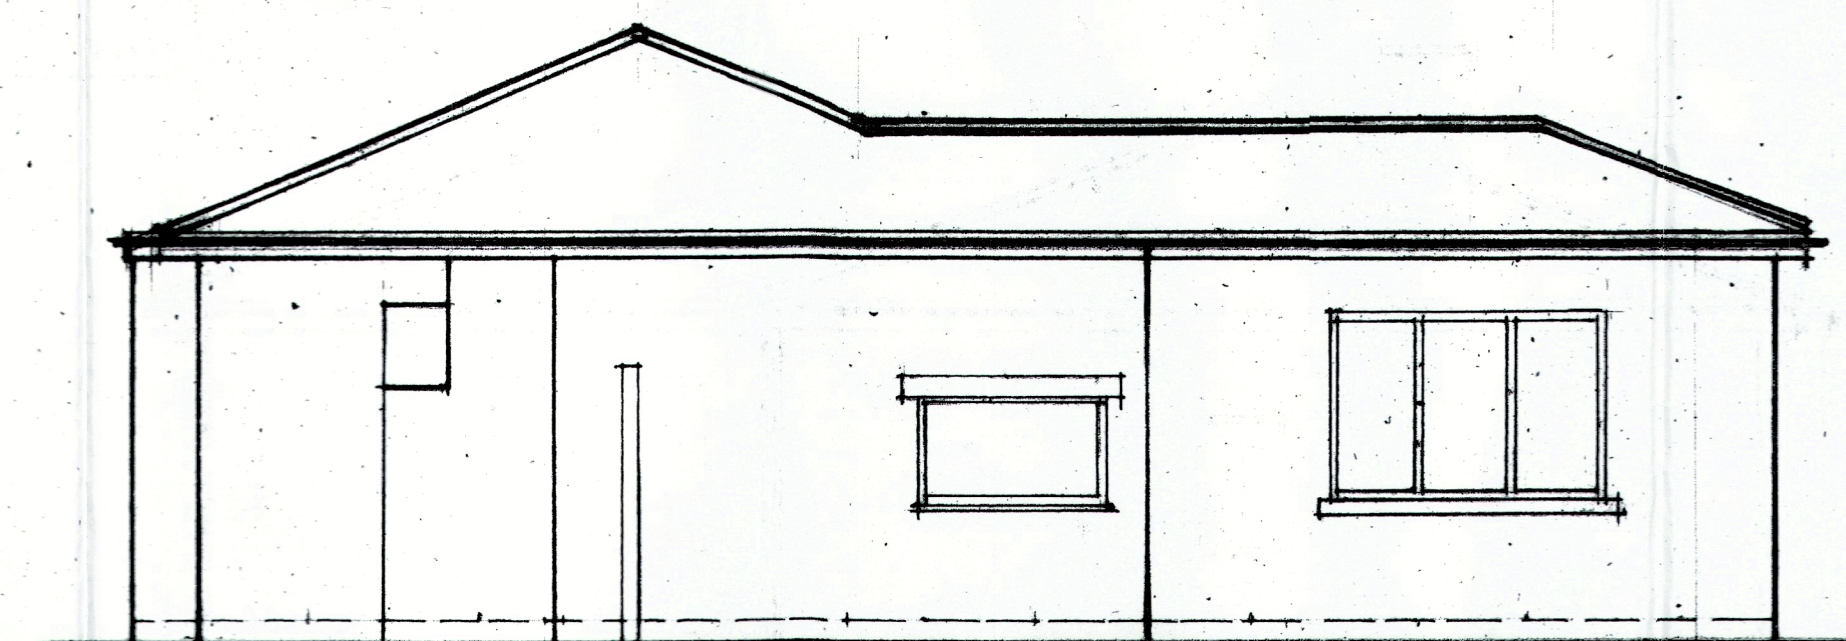

AS EXISTING RIGHT HAND SIDE ELEVATION

DWG NO 18 NA/A

PROPOSED NEW ROOF & DORMER EXTENSION & INTERNAL
ALTERATIONS TO 13 MOORGATE AVENUE, BARNFORD ROCKDALE
ON 554 FOR NICKI STALEY

SCALES: 1:50 1:500 1:1250

DATE: SEPT 2022