



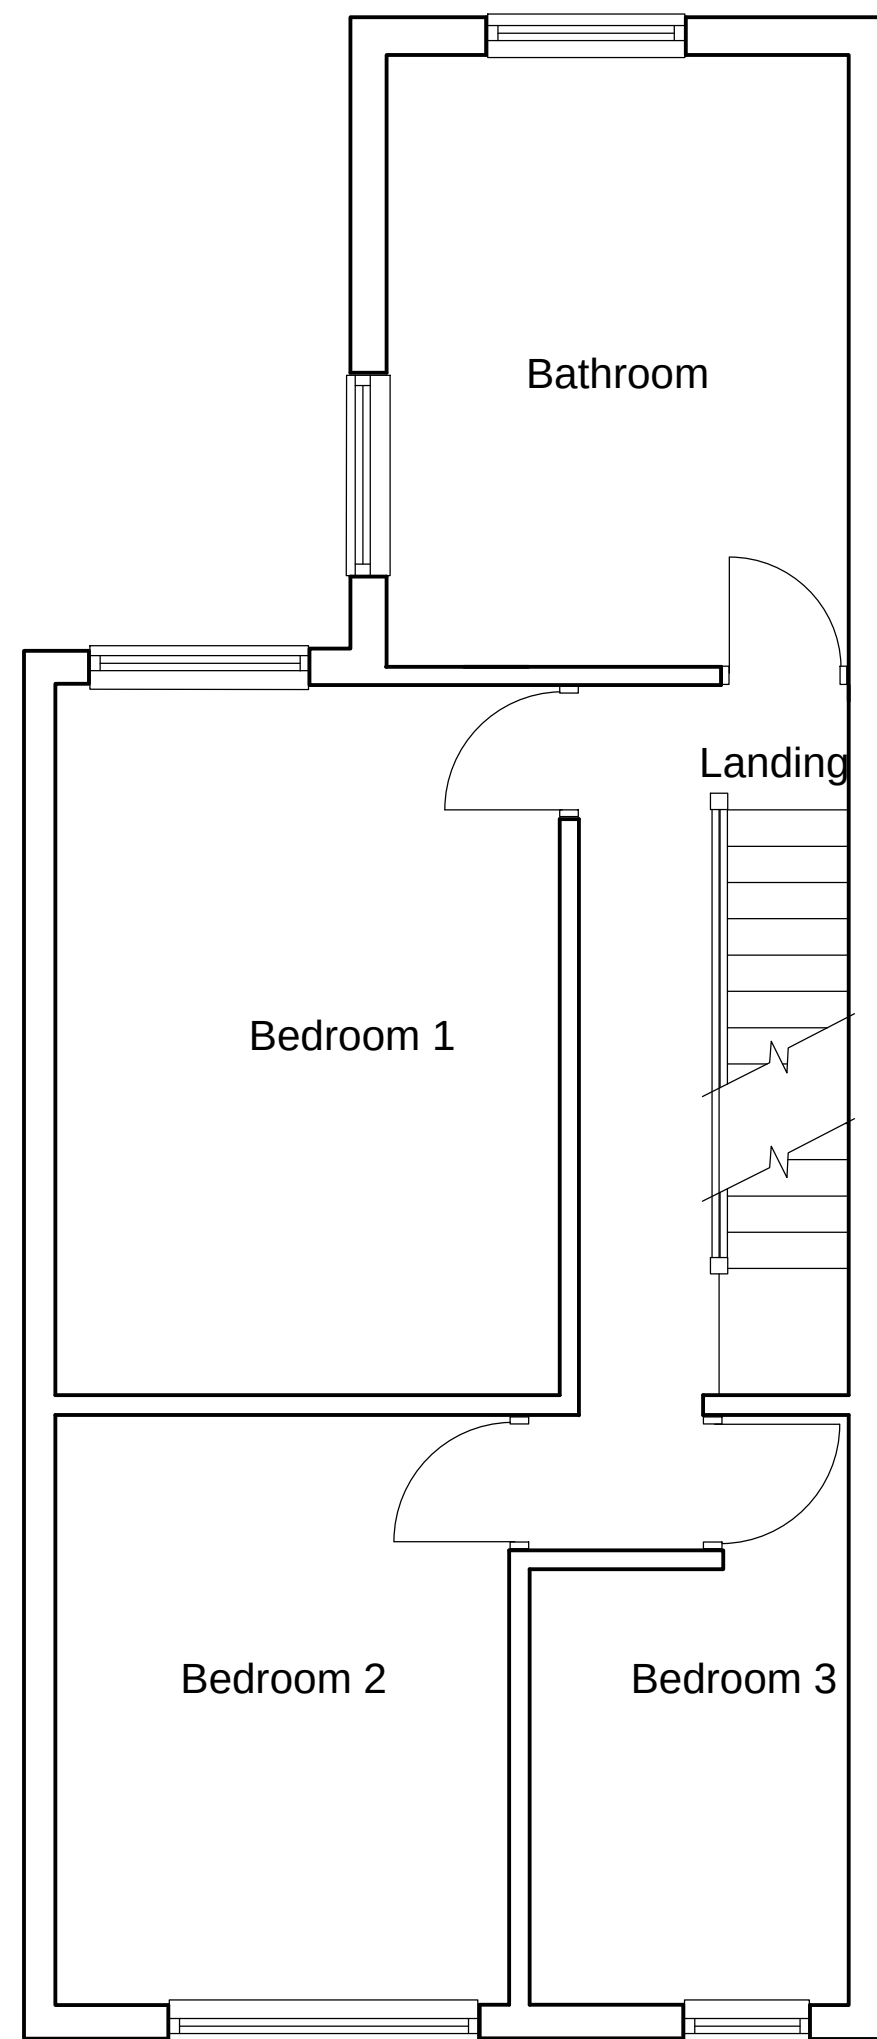

Existing First Floor Layout

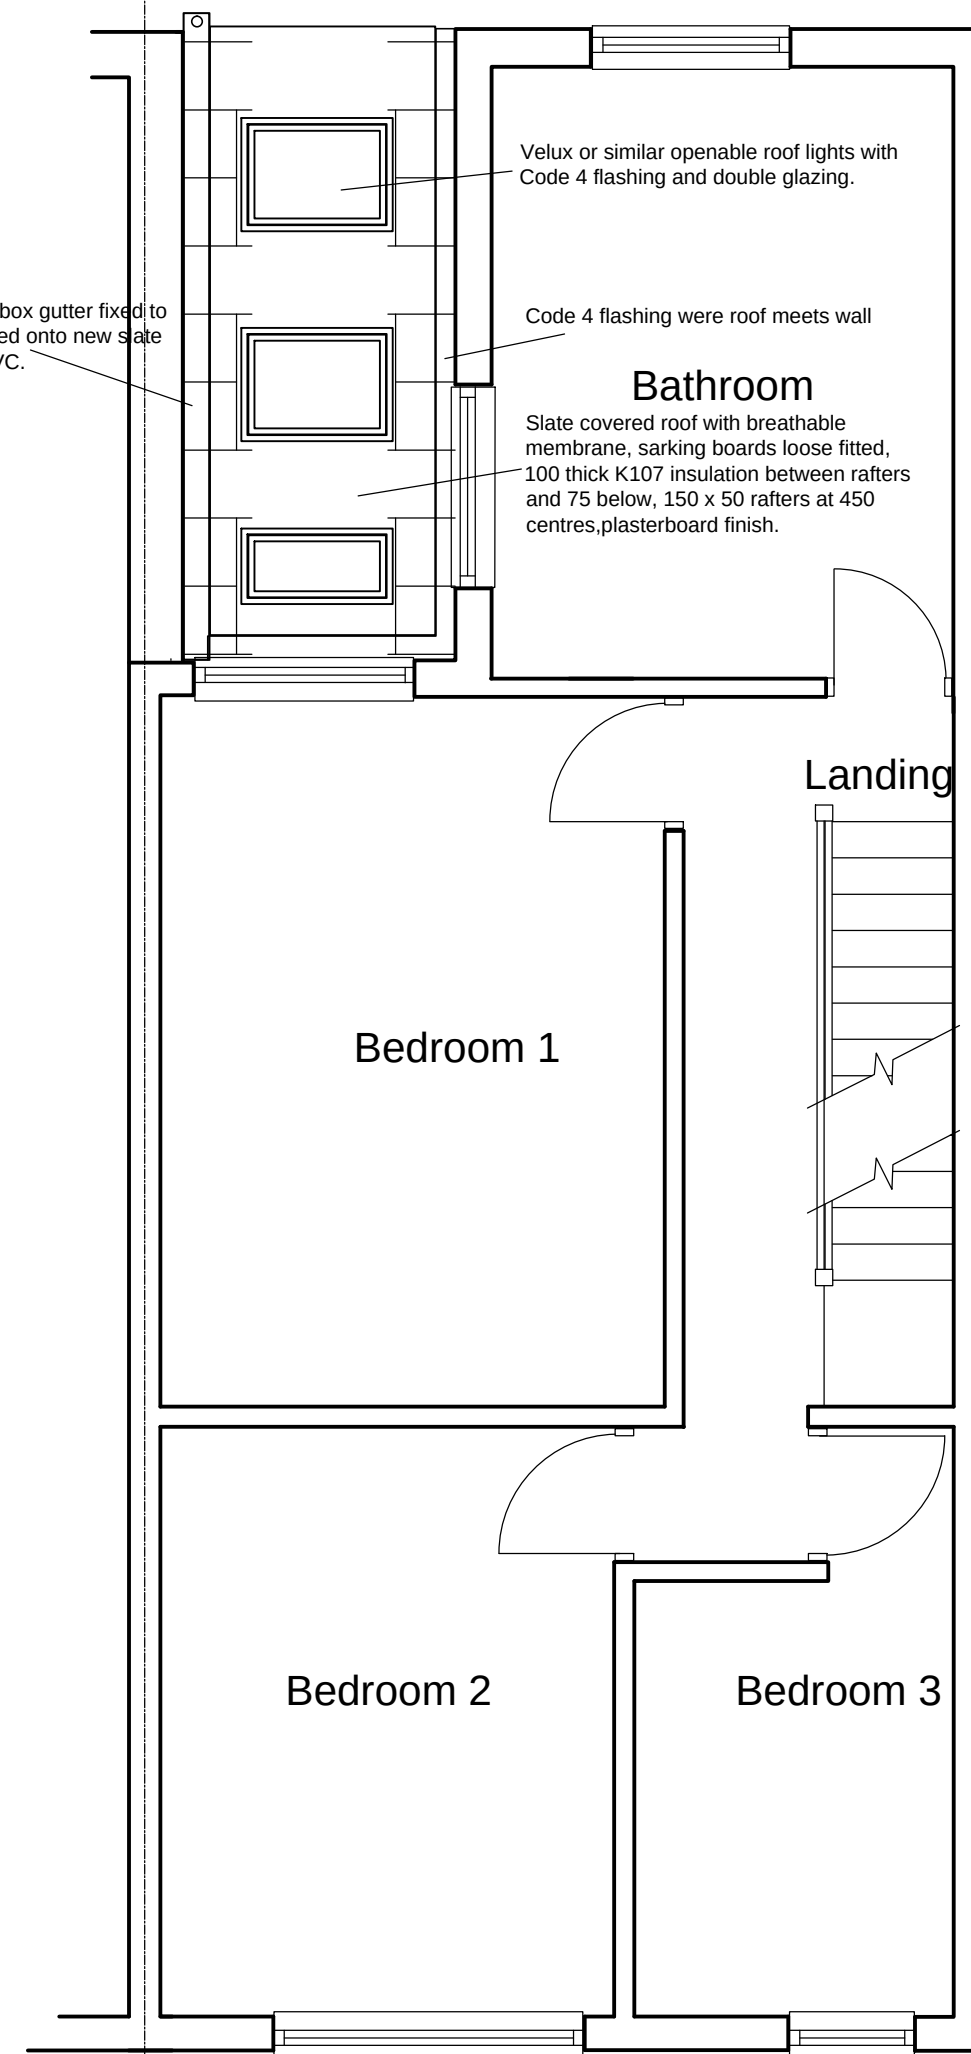

Proposed First Floor Plan
including Roof to Extension

Title
Existing and Proposed
First Floor Layout
Job
155 Featherstall Road
Littleborough
Client

Dwg No
16027/4
Scale
1:50

DJ Hancock Design
22 Croft Street
Bacup
Tel 01745 799359
Mob 07599 008 791