




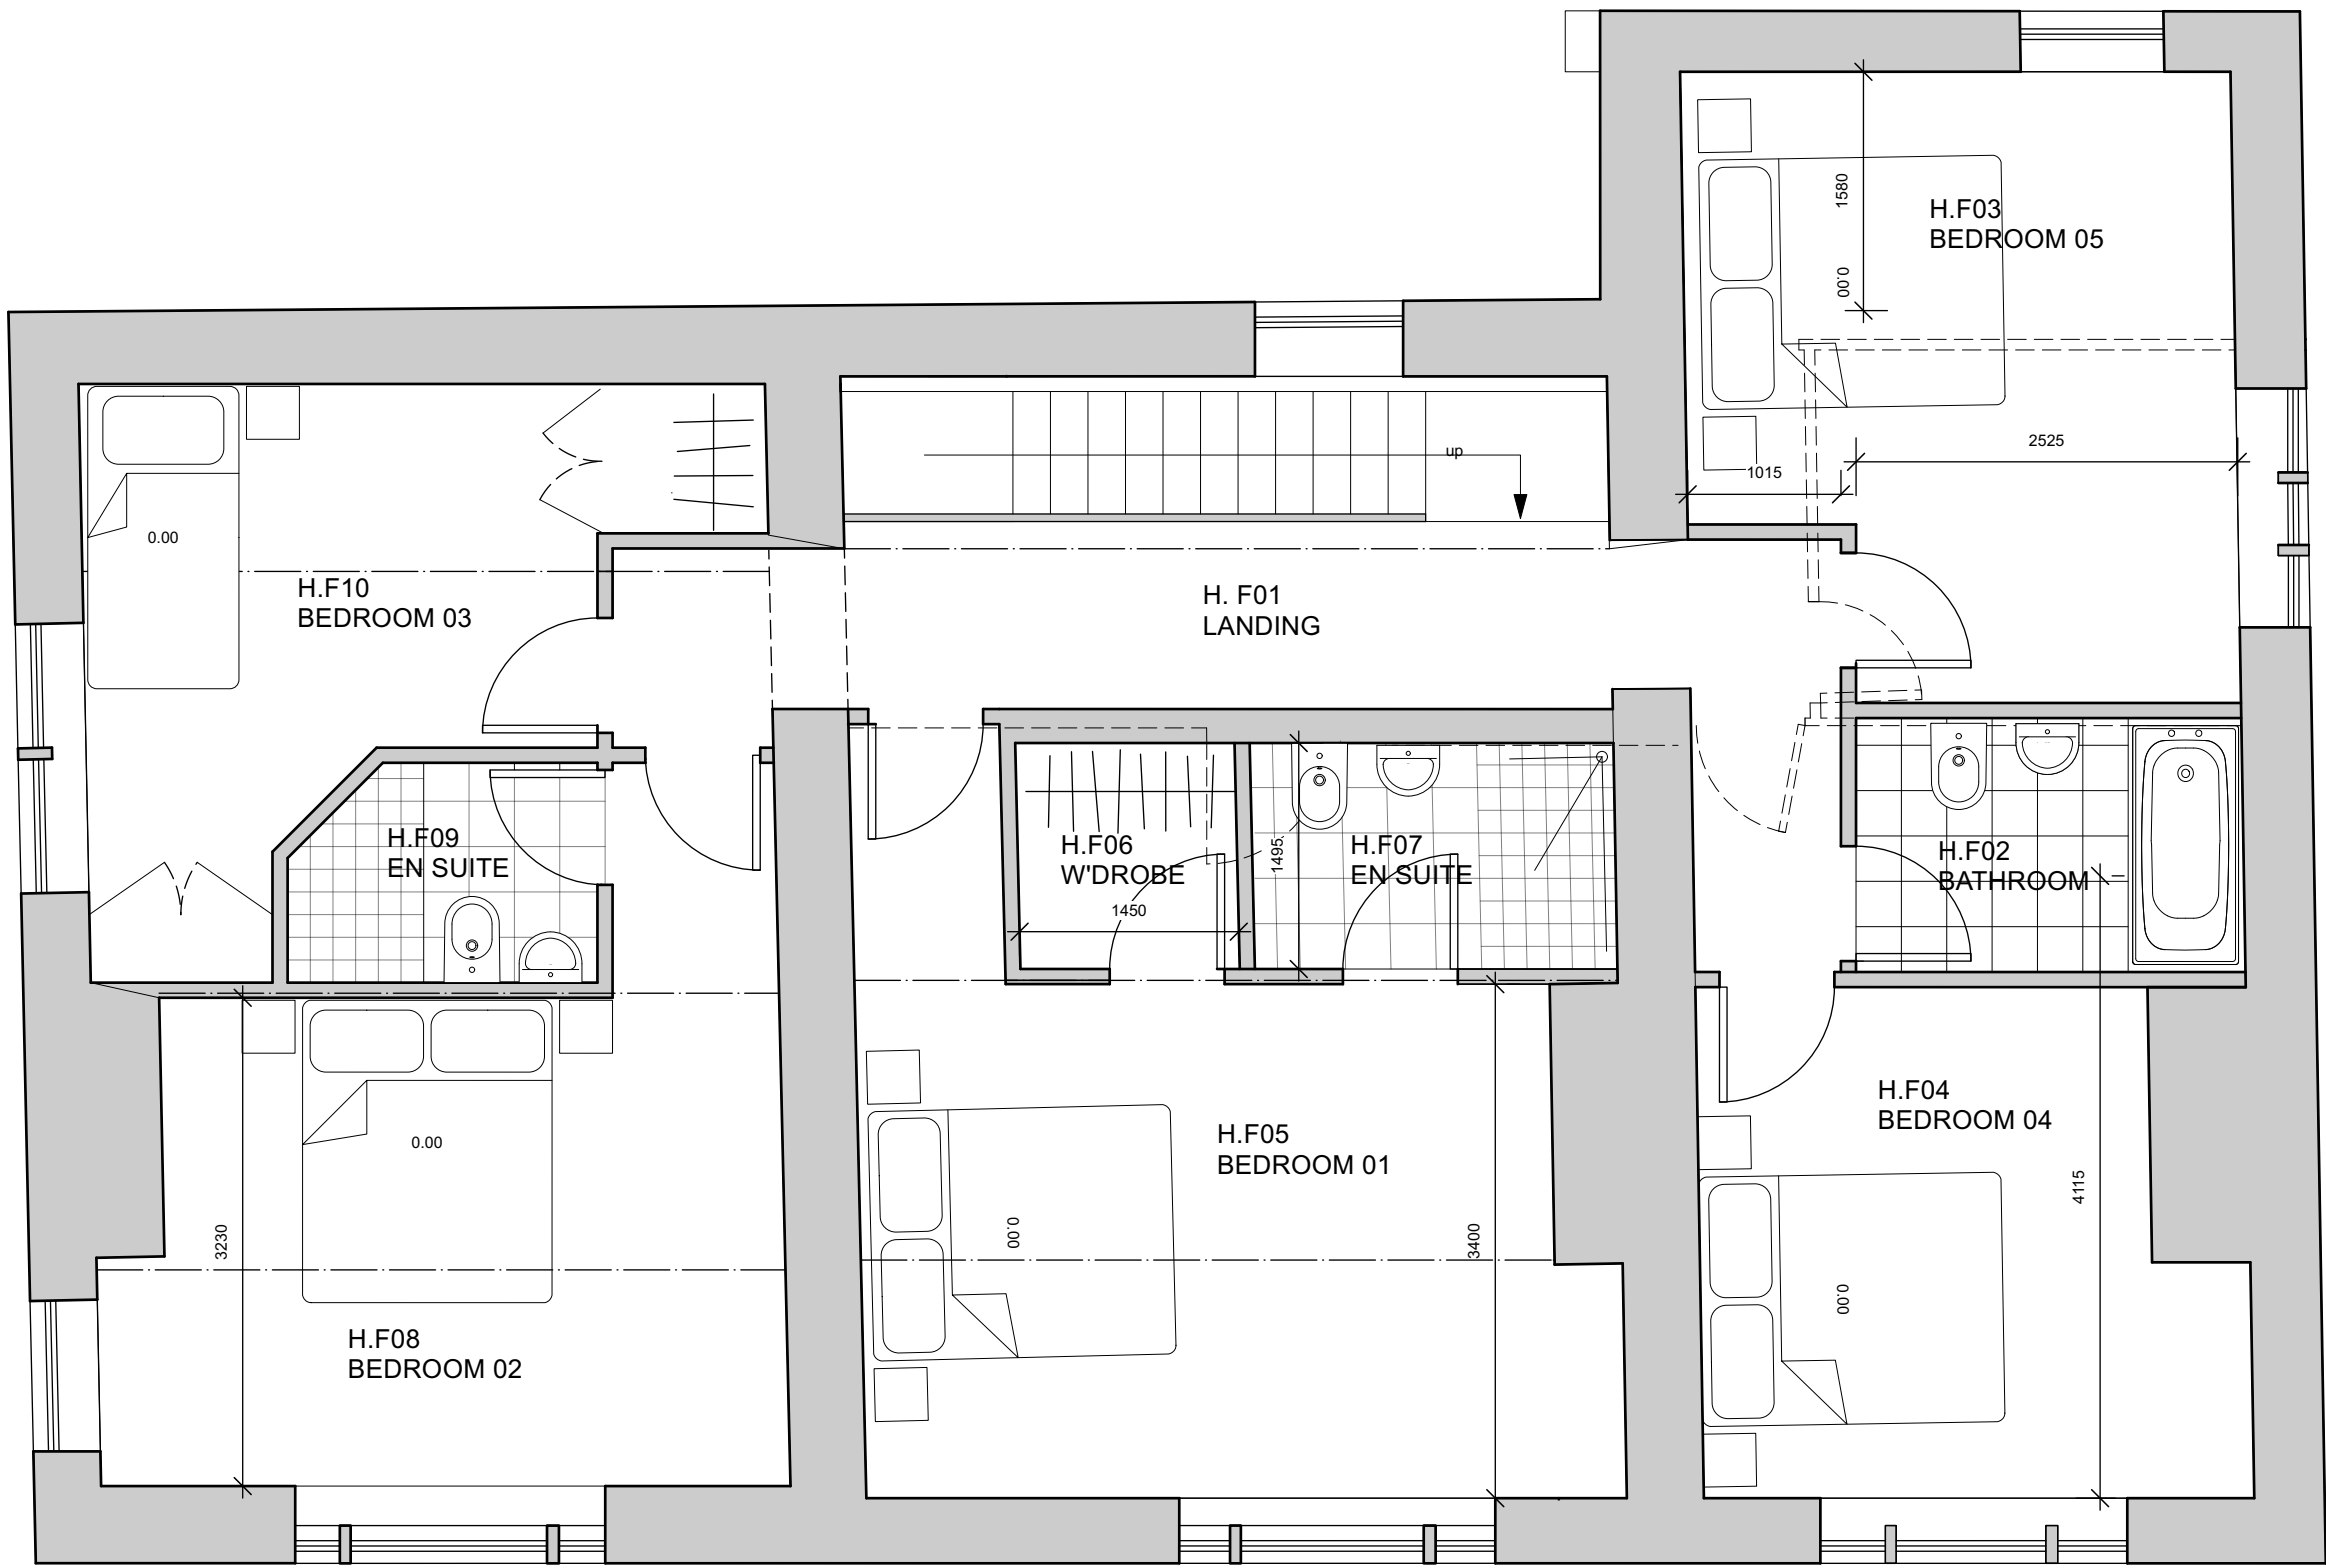

PROPOSED FIRST FLOOR
1:50 SCALE
0 500 1,500 2,500mm
Scale 1:50

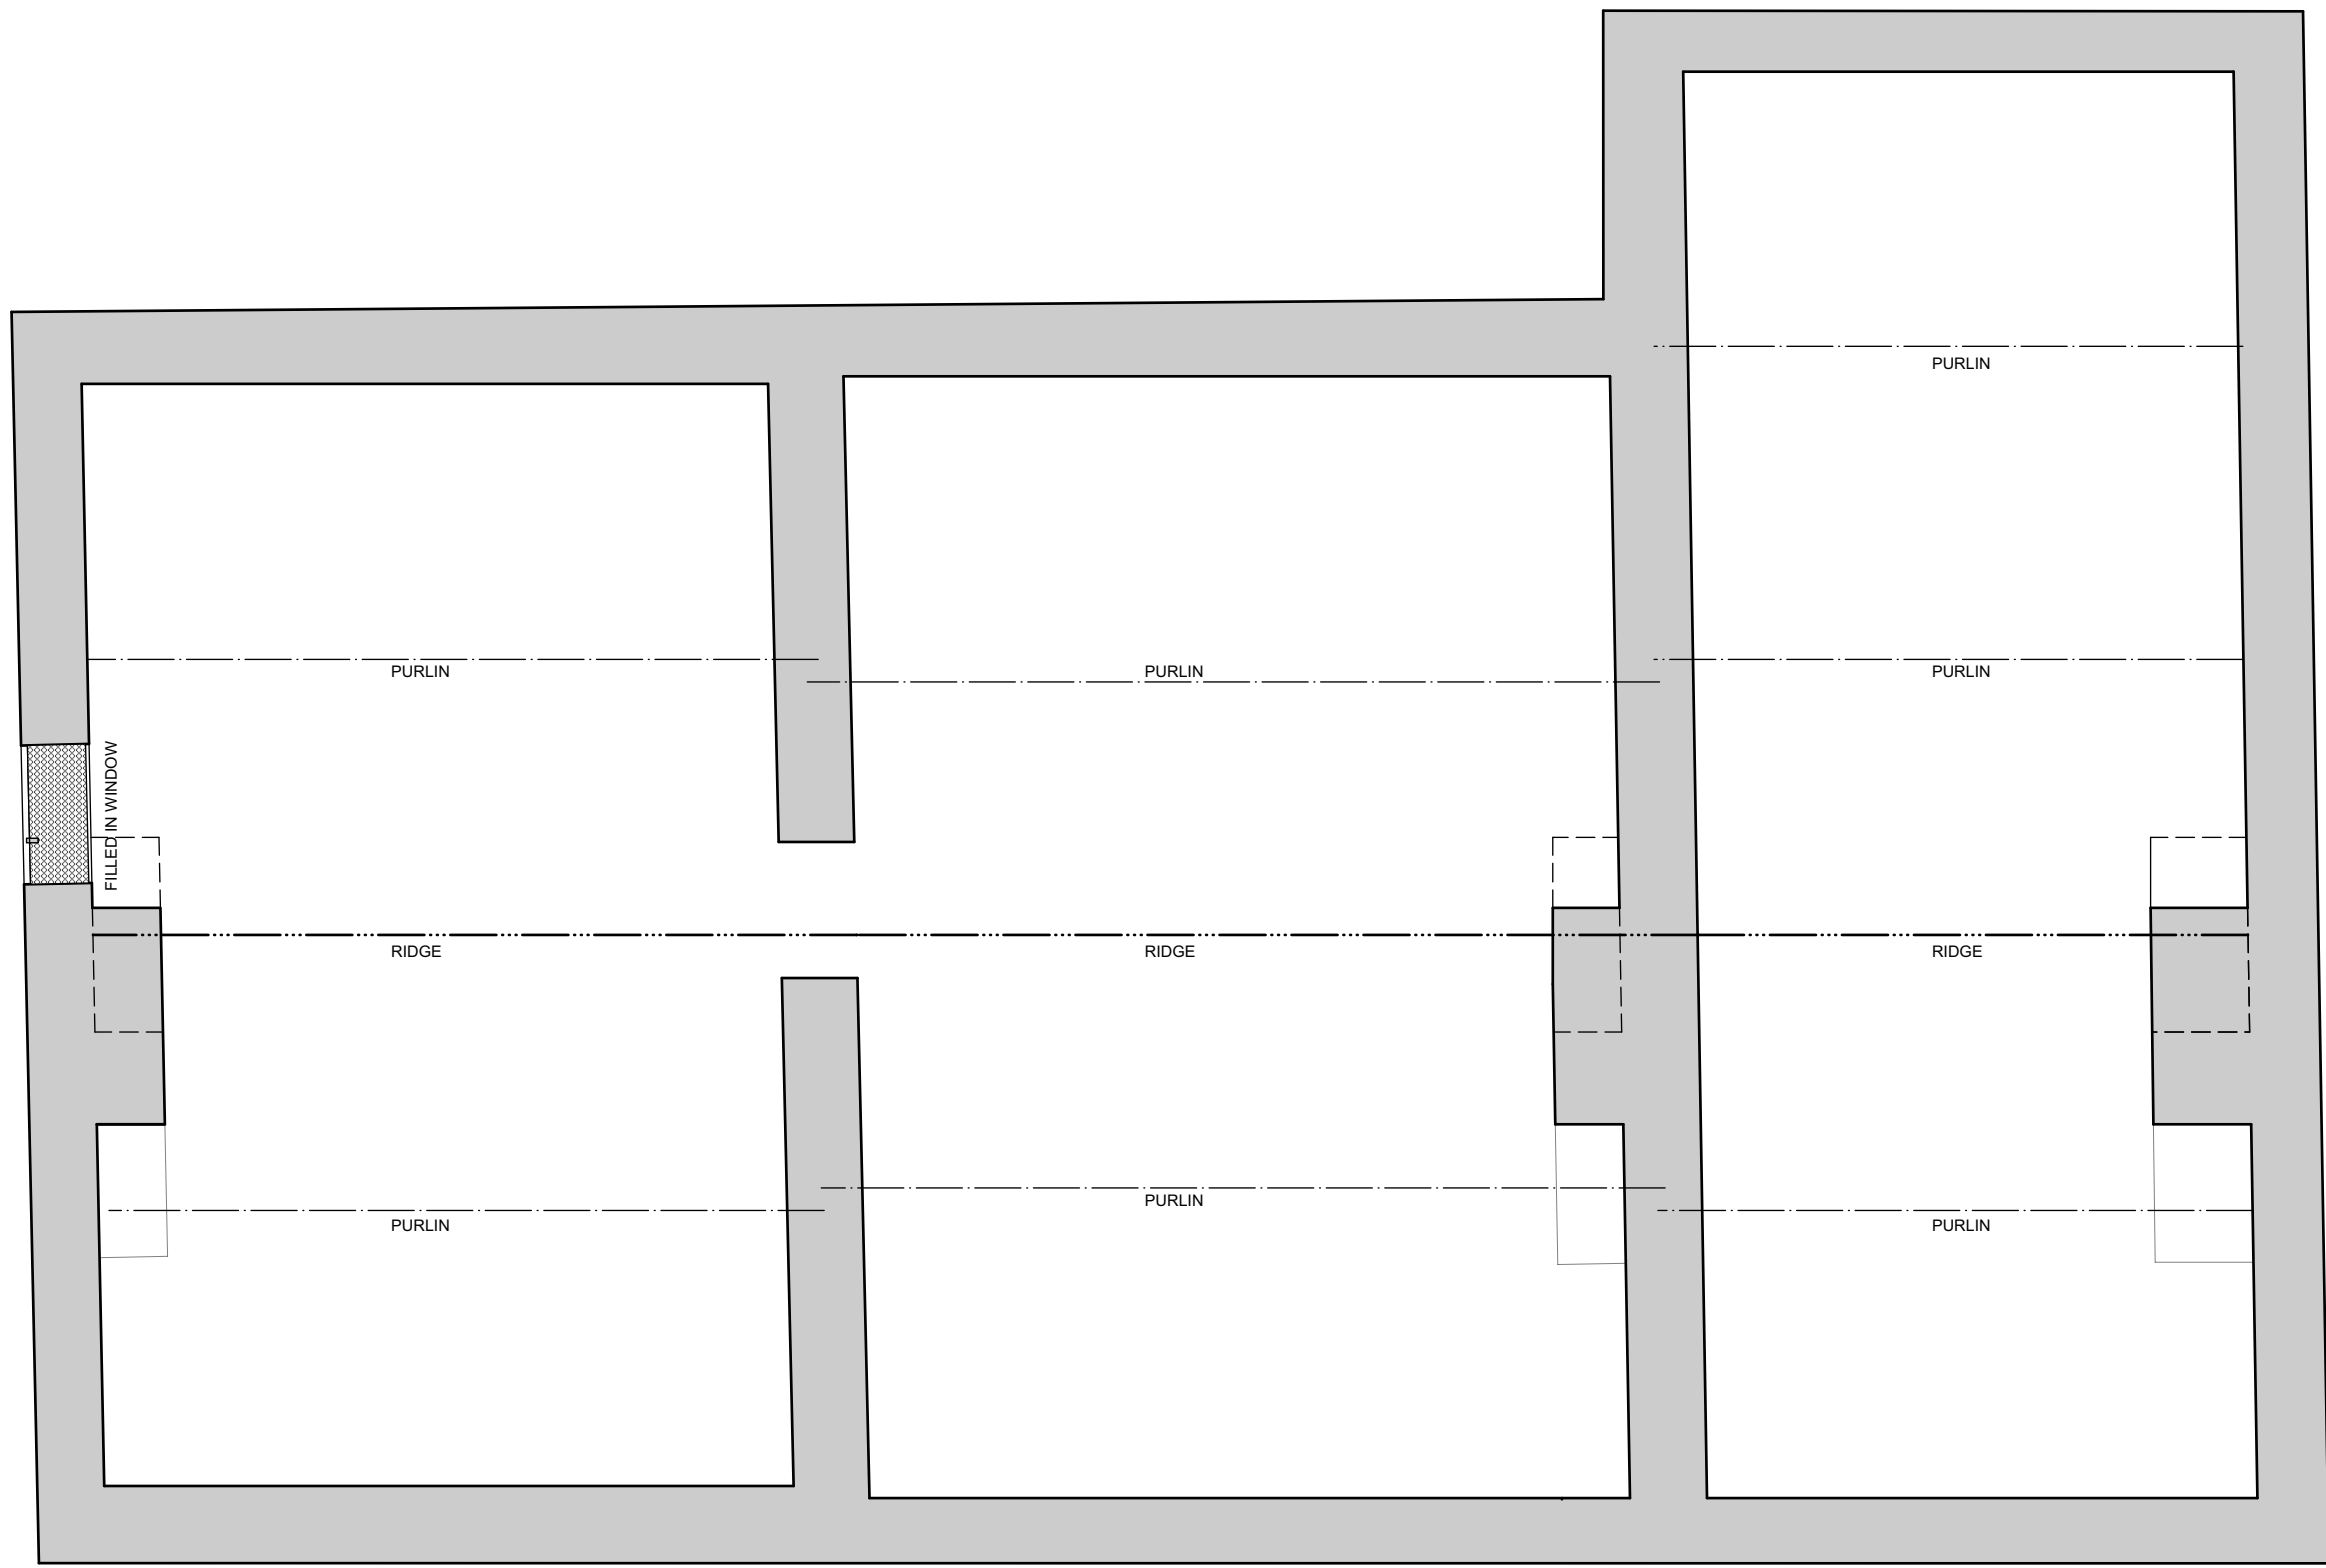


PROPOSED ATTIC FLOOR. (NO PROPOSED CHANGES)
1:50 SCALE
0 500 1,500 2,500mm
Scale 1:50

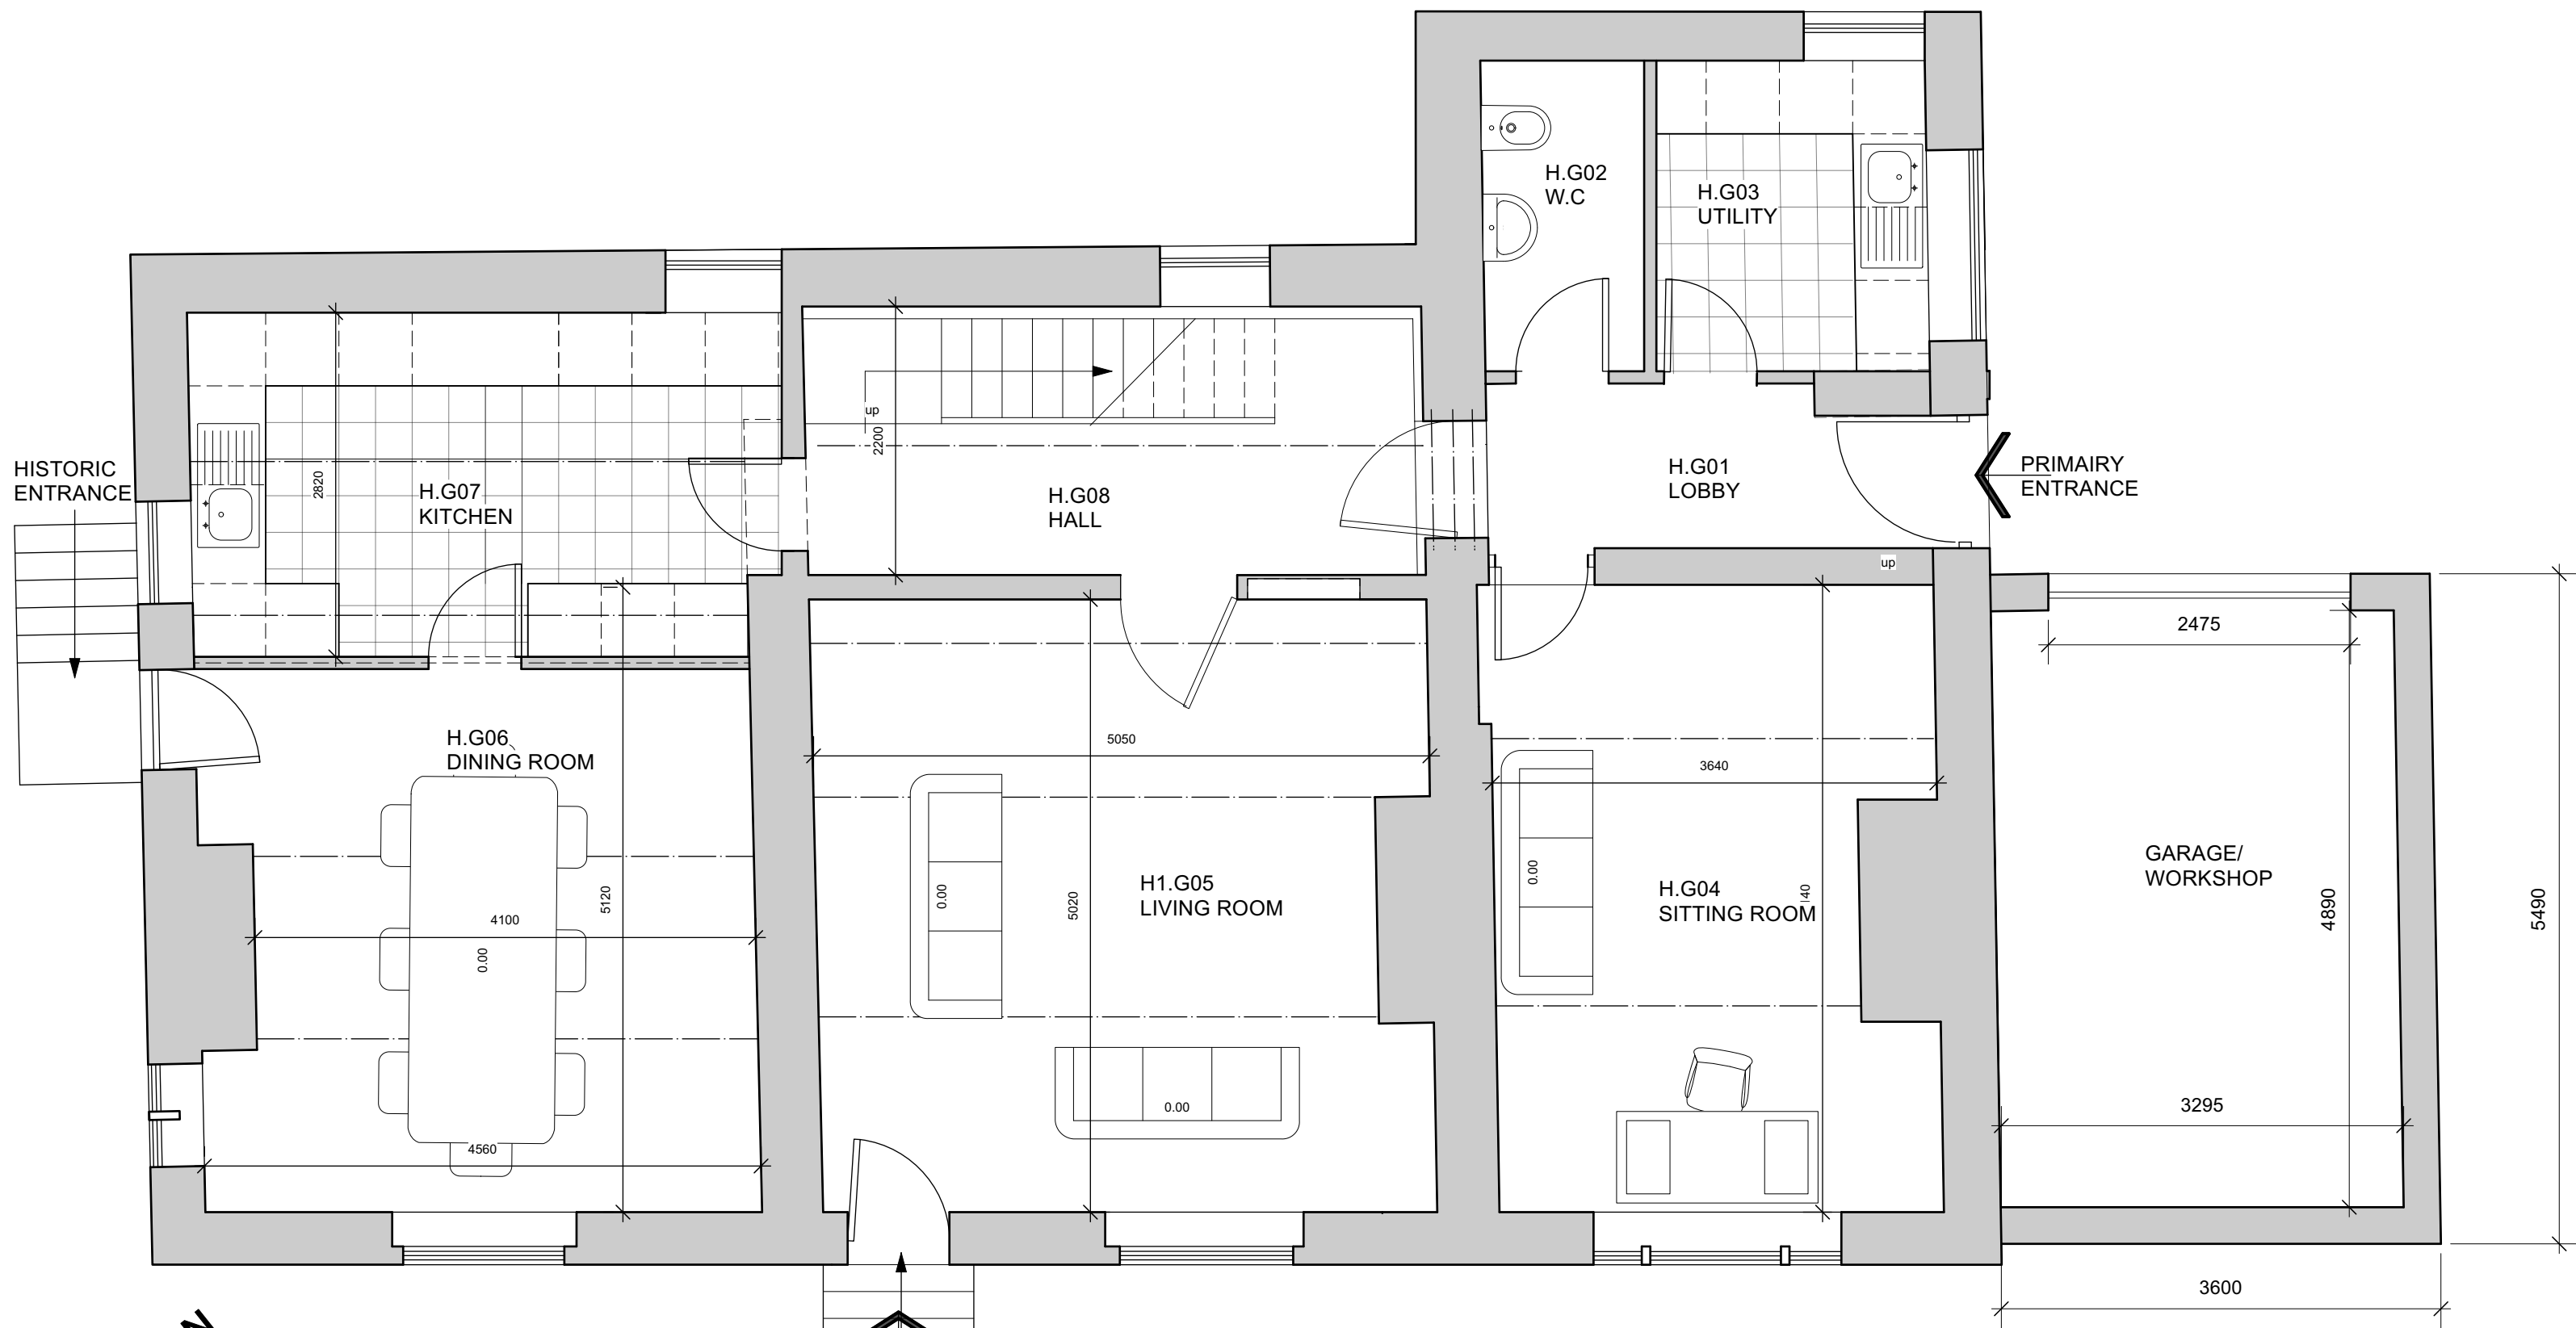

PROPOSED GROUND FLOOR
1:50 SCALE
0 500 1,500 2,500mm
Scale 1:50

HOUSE	
Accommodation:	Total:
Double Bedrooms	4
Single Bedrooms	1
Total area	207Msq

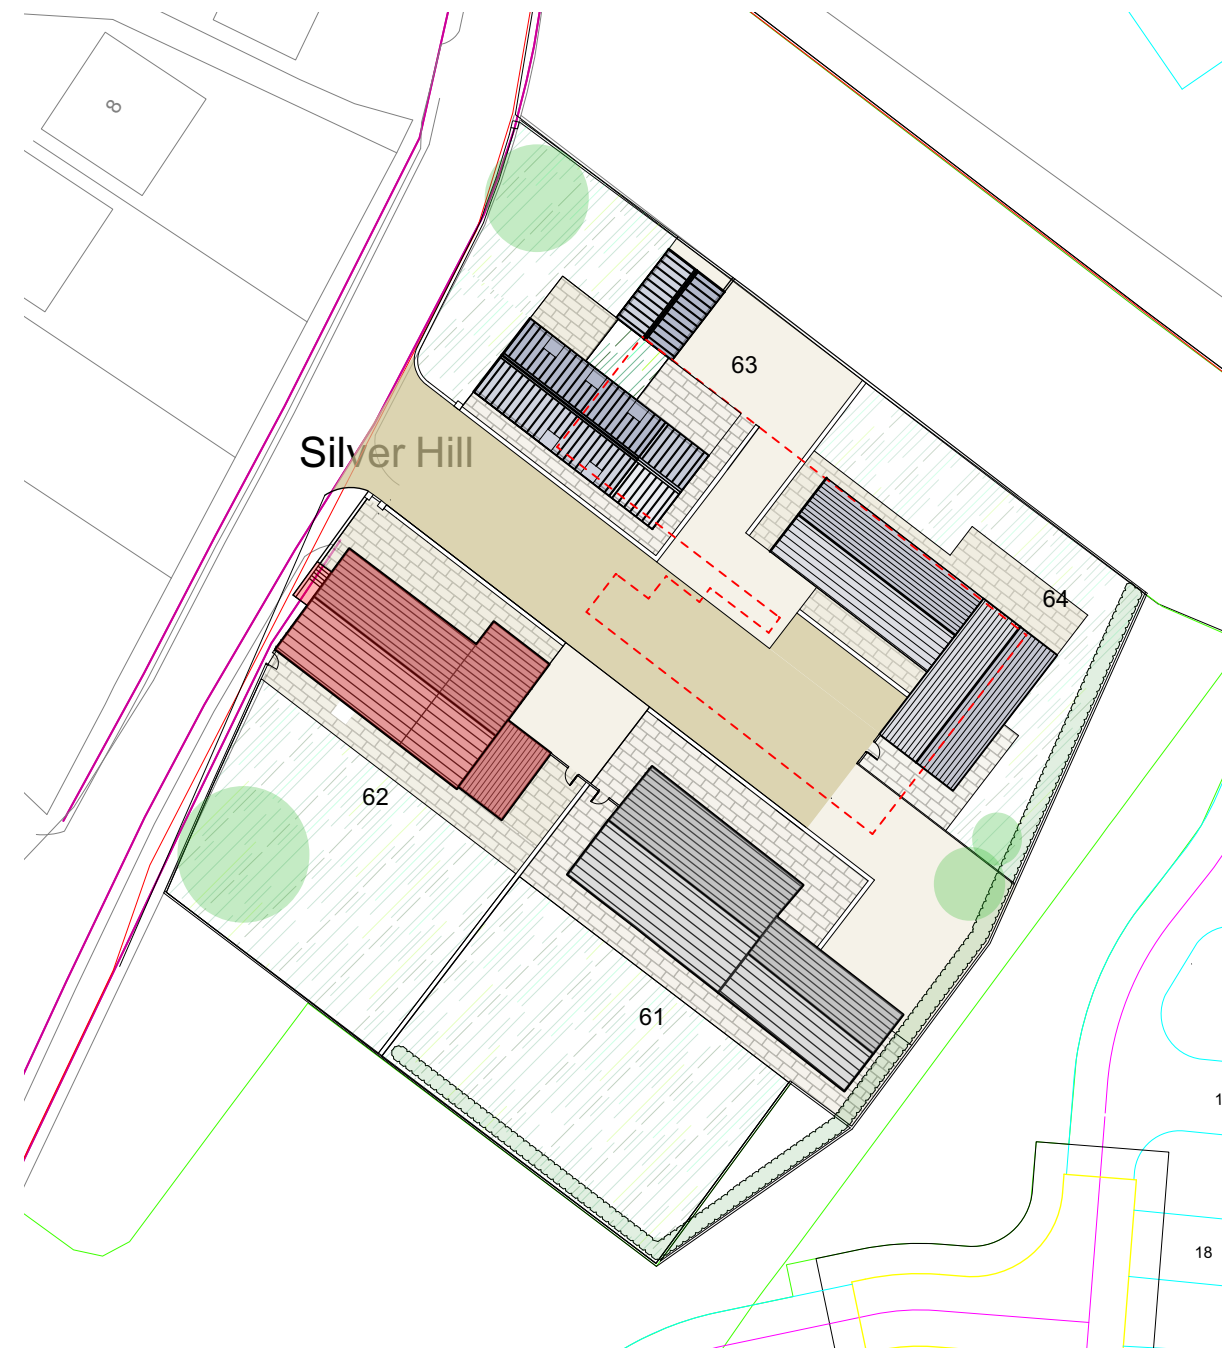

SITE PLAN
1:500 SCALE

F	23/01/23	MB	Bedroom 3 and En suite amended
E	30/08/22	MB	Attic floor plan added
D	05/08/22	MB	Window alignment
C	06/07/2022	MB	Annotation amended
B	30/06/202	MB	Room annotation amended
A	30/06/202	MB	Door between living room and hall amended
Revision	2		Annotation amended

Proposed Redevelopment

Address
Silver Hill Farm
Rochdale

Client
Barratt & David Wilson Homes
North West

Drawings
Prop Farmhouse Plans

storah architecture
Chartered Architects
RIBA Chartered Practice

www.storah.com	mail@storah.com	01706 813214
Scale	Sheet Size	Date
1:50	ISO A1	12/11/21
Drawing Number	Revision	

21-088- 202 F