

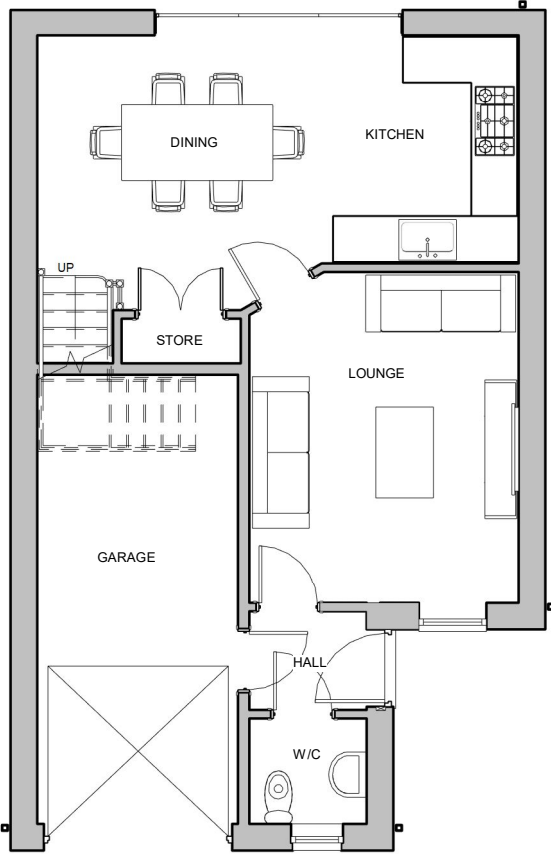


general notes:
copyright reserved to mck associates ltd. and this drawing may not be used
or reproduced without prior written consent.

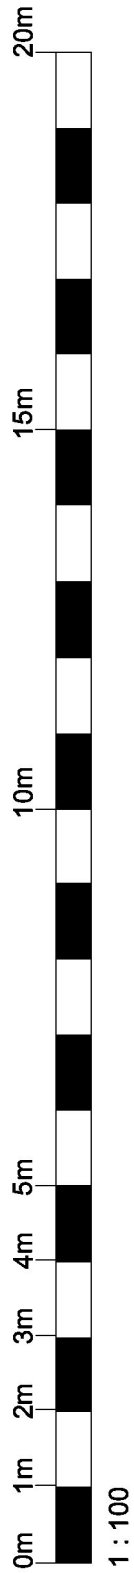

GROUND FLOOR PLAN

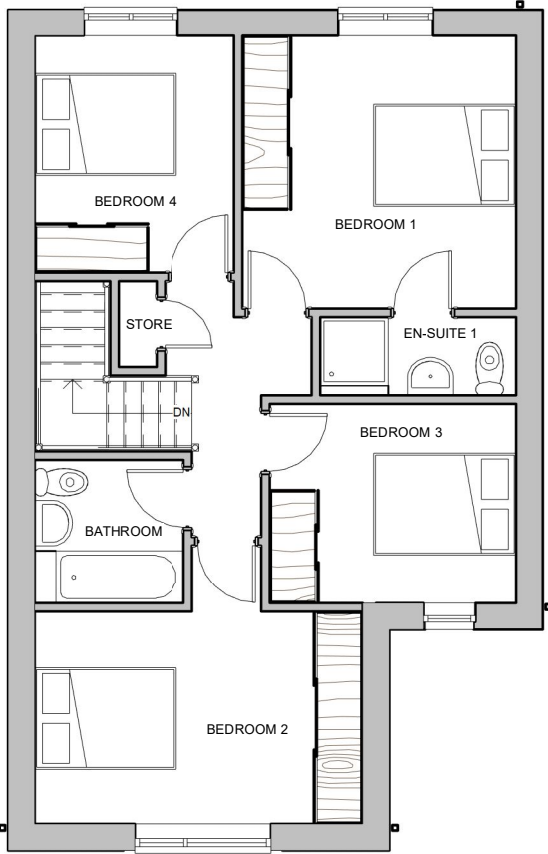

FIRST FLOOR PLAN

B	20/09/22	MHR	RWP's added
A	21/07/2022	MHR	Amendments made to suit clients comments
Rev.	Date	by	Description

PRELIMINARY

Client: ECCLESTON HOMES	Project: RE-ELEVATED HOUSE TYPES WHALLEY	Drawing Title: PROPOSED FLOOR PLANS	Drawn: ELC	Checked: PGM	Scale @ A3: 1 : 100	Date: 21/06/2022	mck associates limited architecture building surveying urban design burnaby villa ■ 48 watling street road ■ fulwood ■ preston ■ pr2 8bp tel: 01772 774510 fax: 01772 774511 email mck@mckassociates.co.uk
			Job No:	Drawing No: WH-FP		Rev: B	