




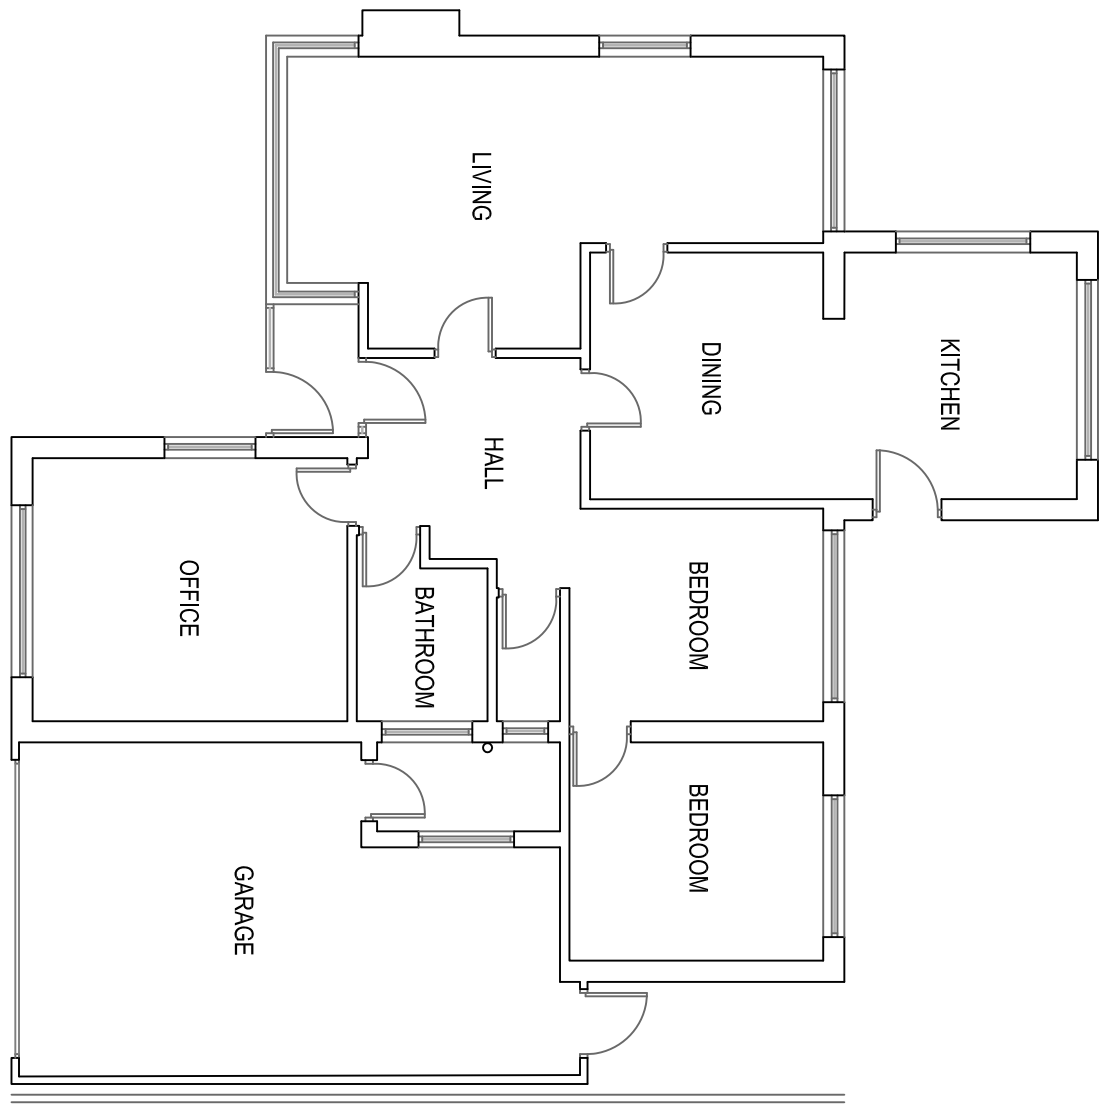


EXISTING GF PLAN 1:100

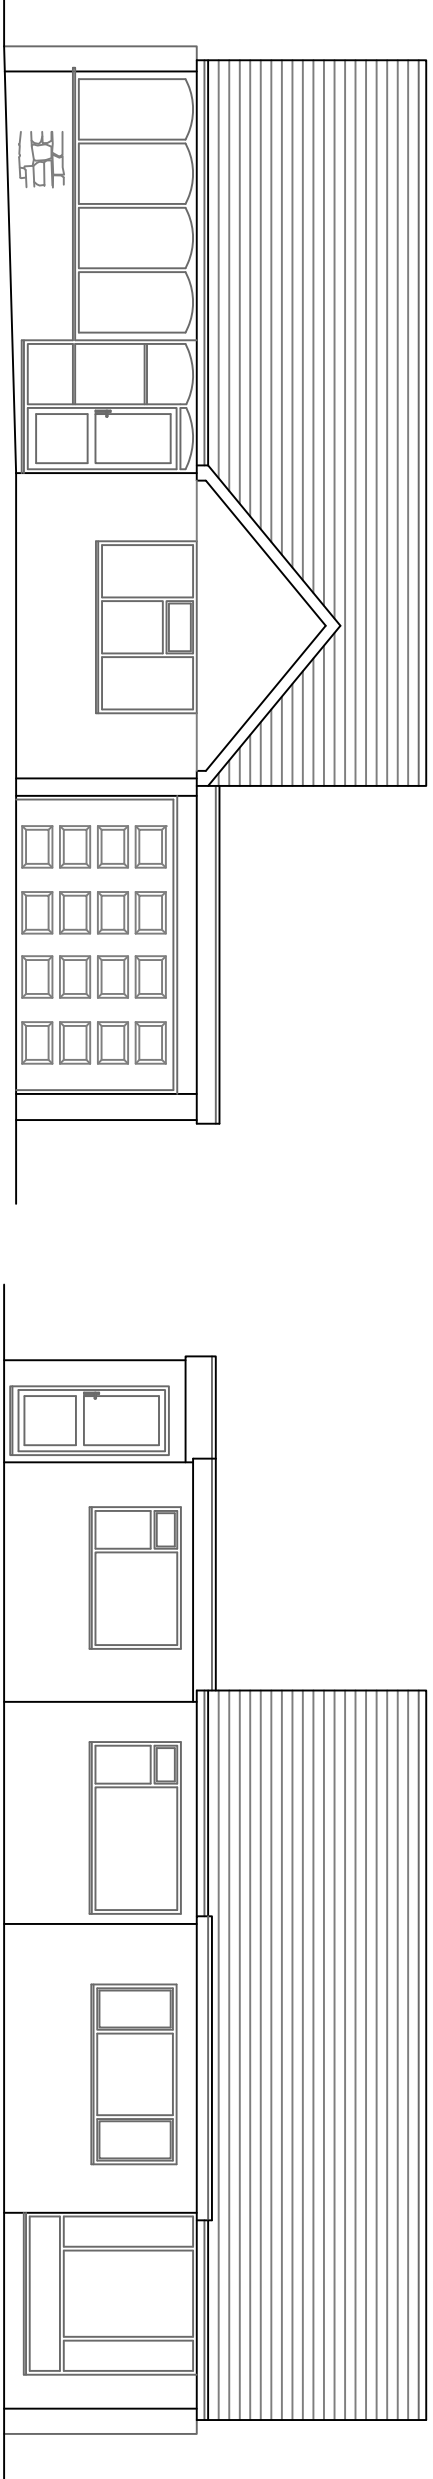


EXISTING FRONT ELEVATION 1:100

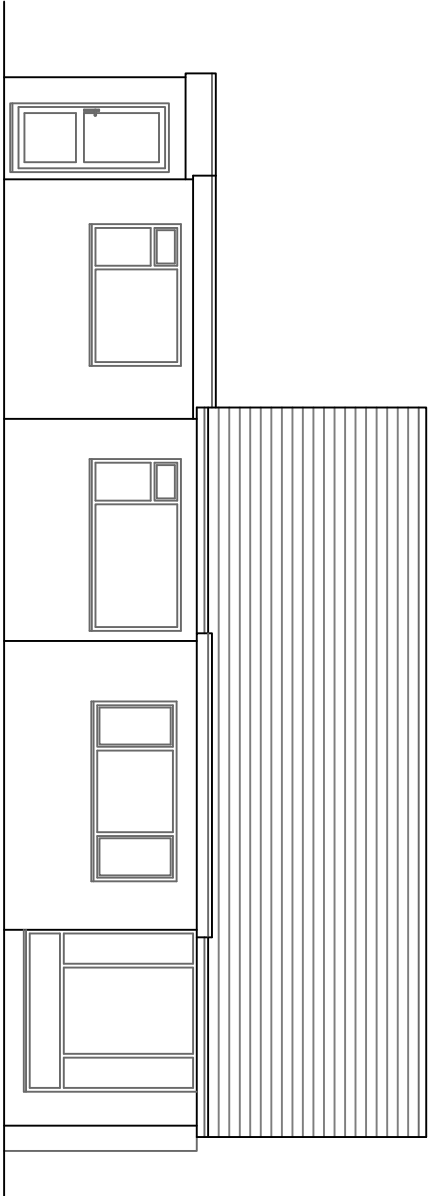


EXISTING REAR ELEVATION 1:100

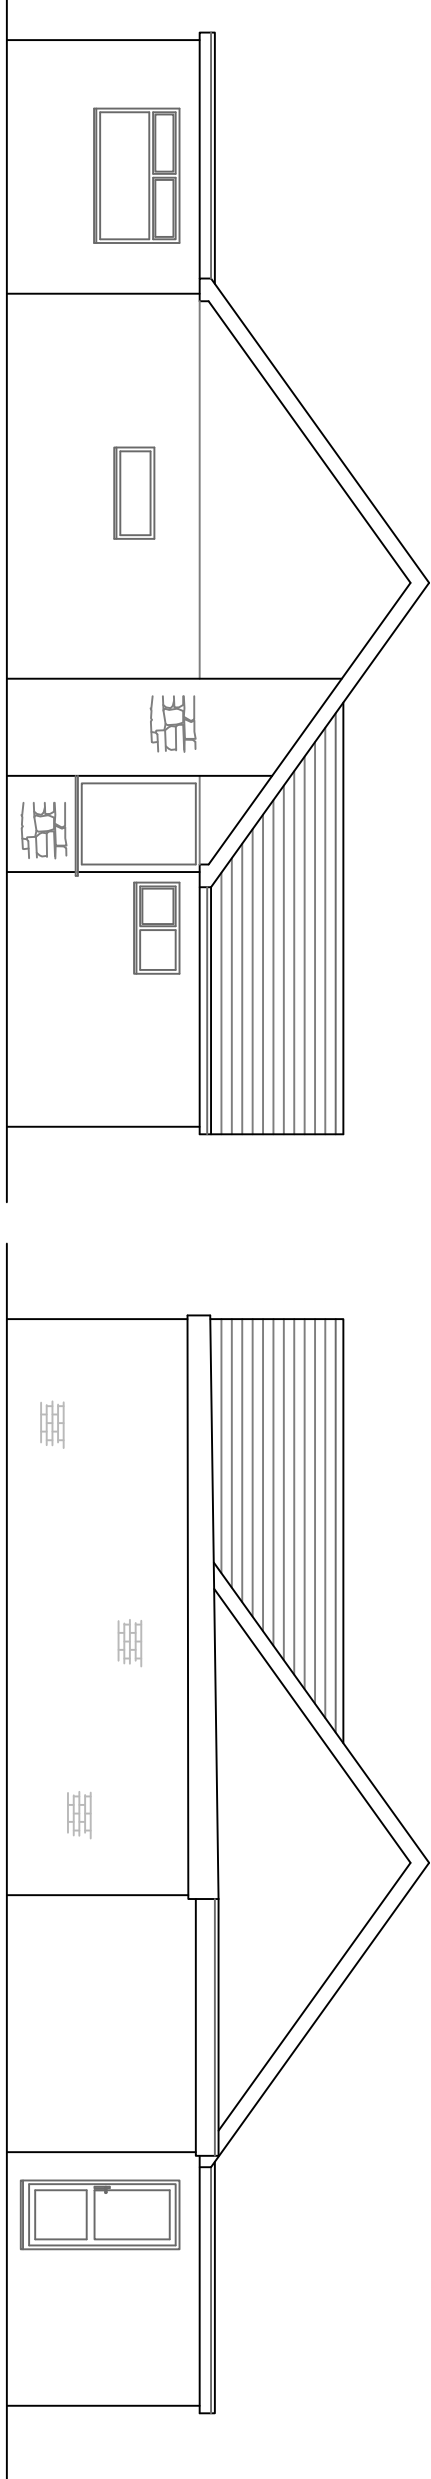


EXISTING SIDE ELEVATION 1:100

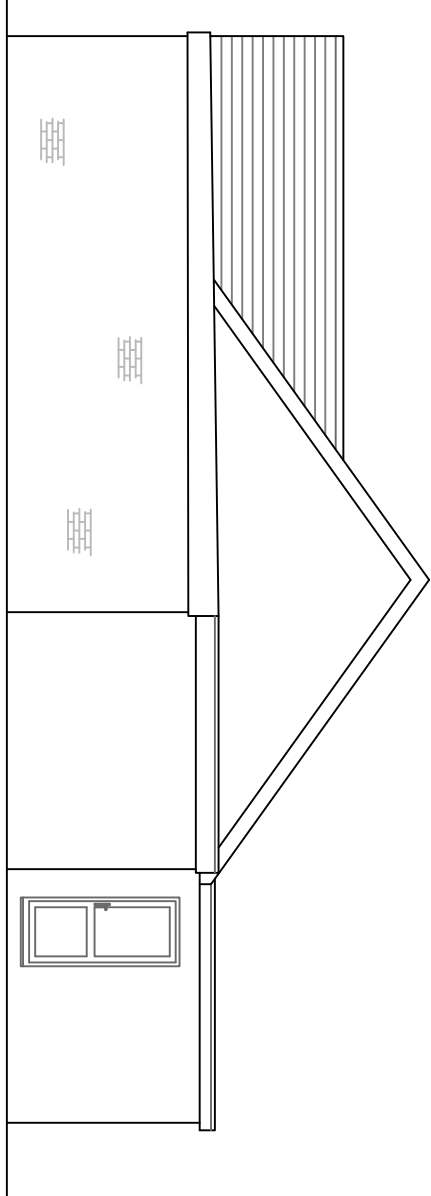


EXISTING SIDE ELEVATION 1:100

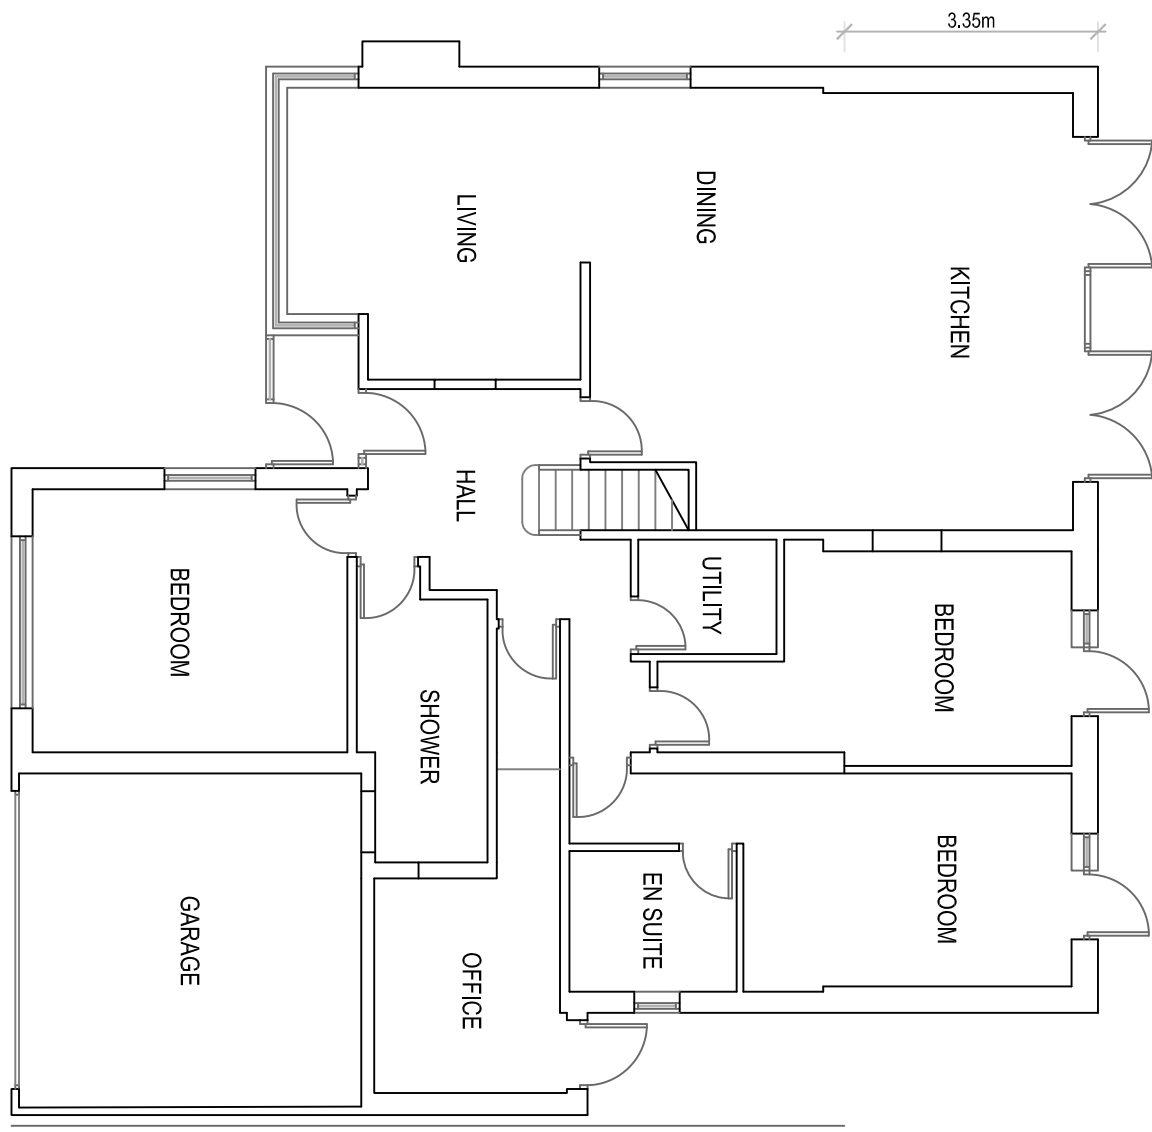


PROPOSED GF PLAN 1:100

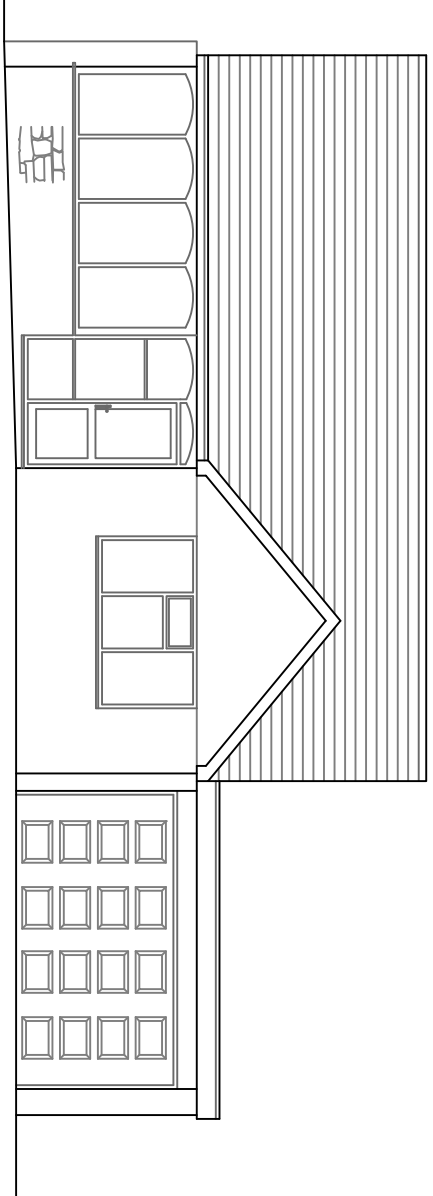


PROPOSED FRONT ELEVATION 1:100

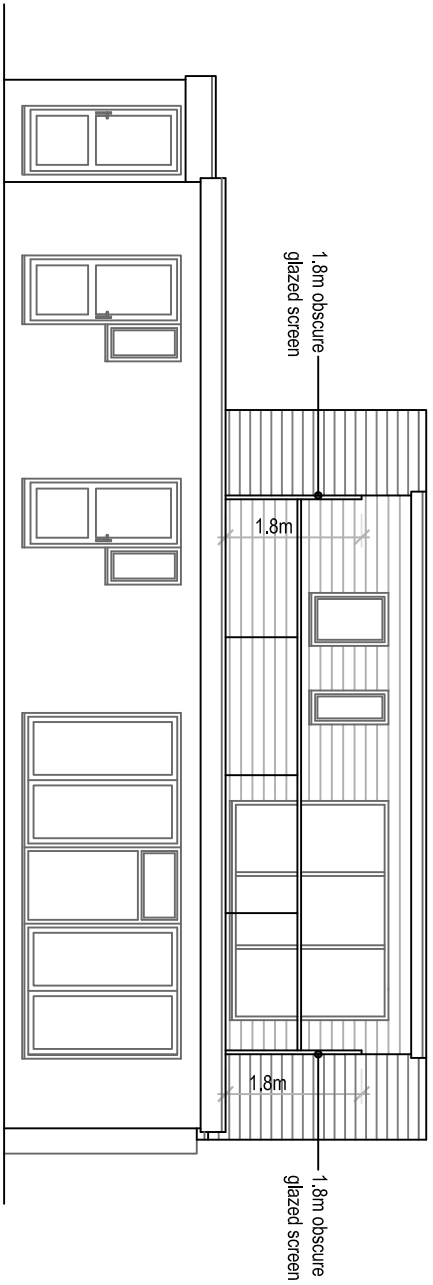


PROPOSED REAR ELEVATION 1:100

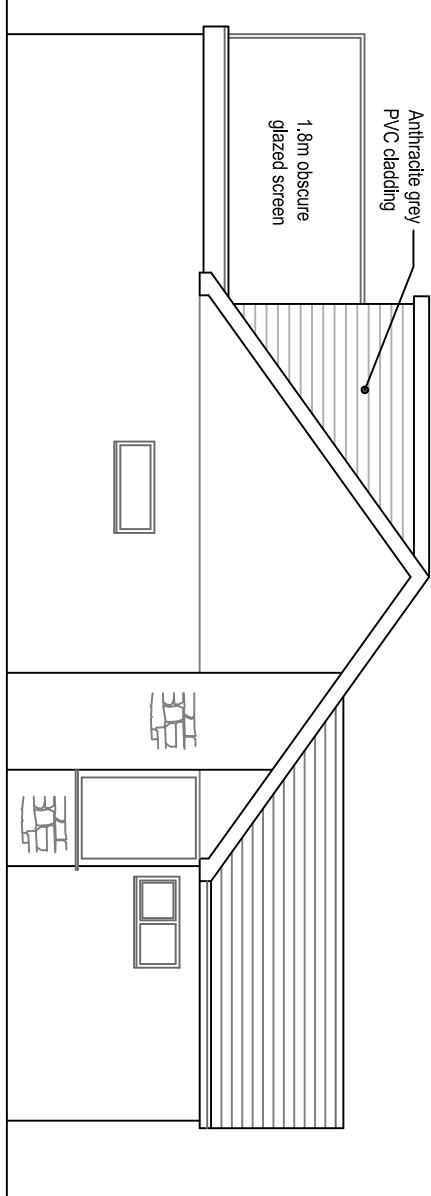




PROPOSED SIDE ELEVATION 1:100

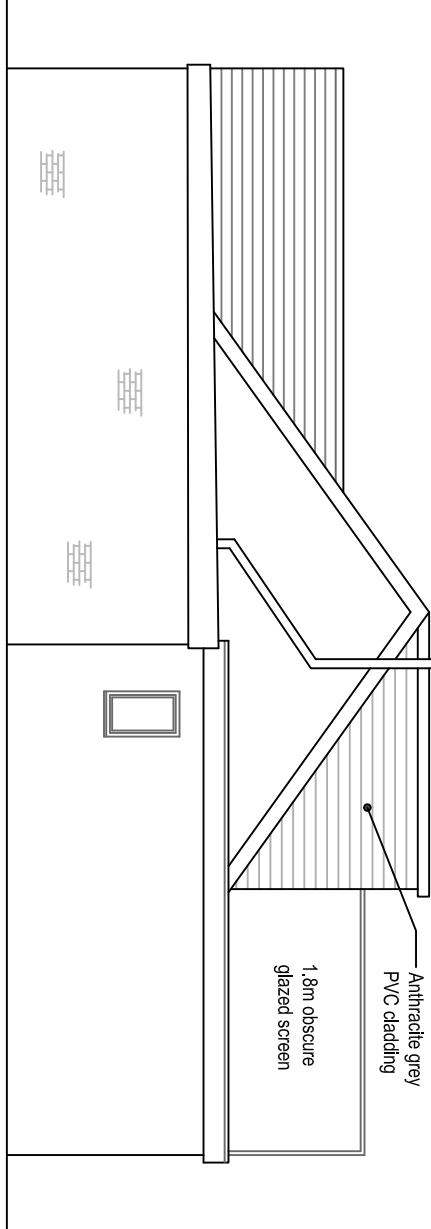


PROPOSED SIDE ELEVATION 1:100

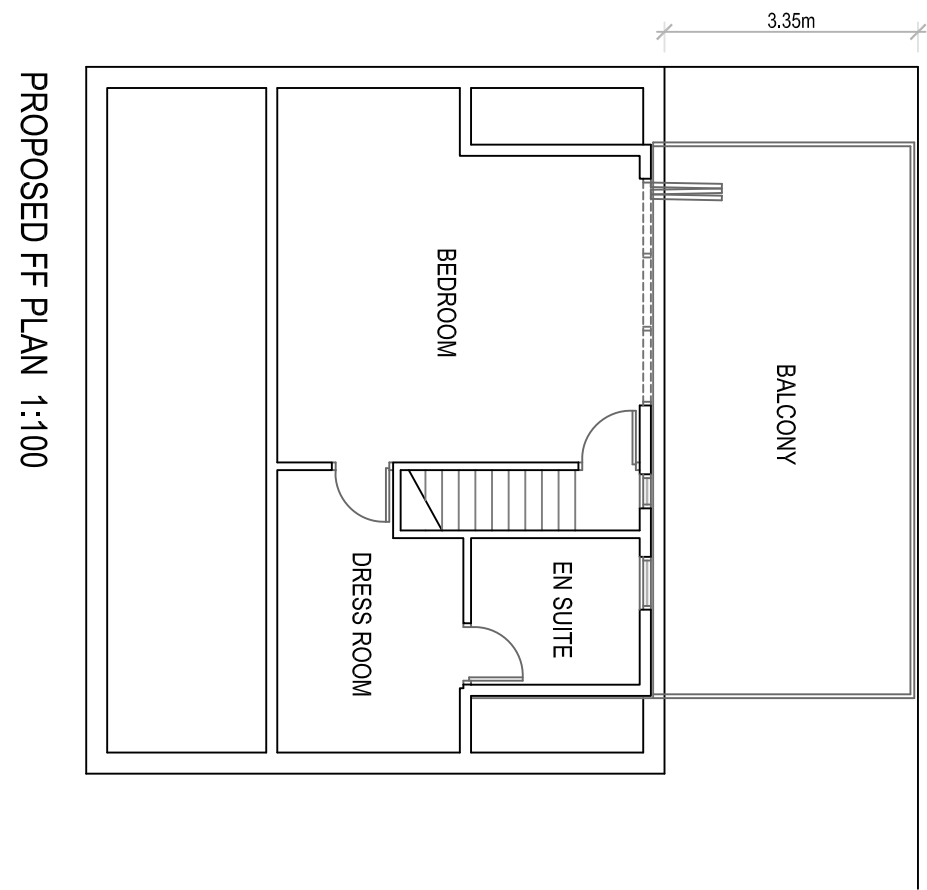

PROPOSED FF PLAN 1:100

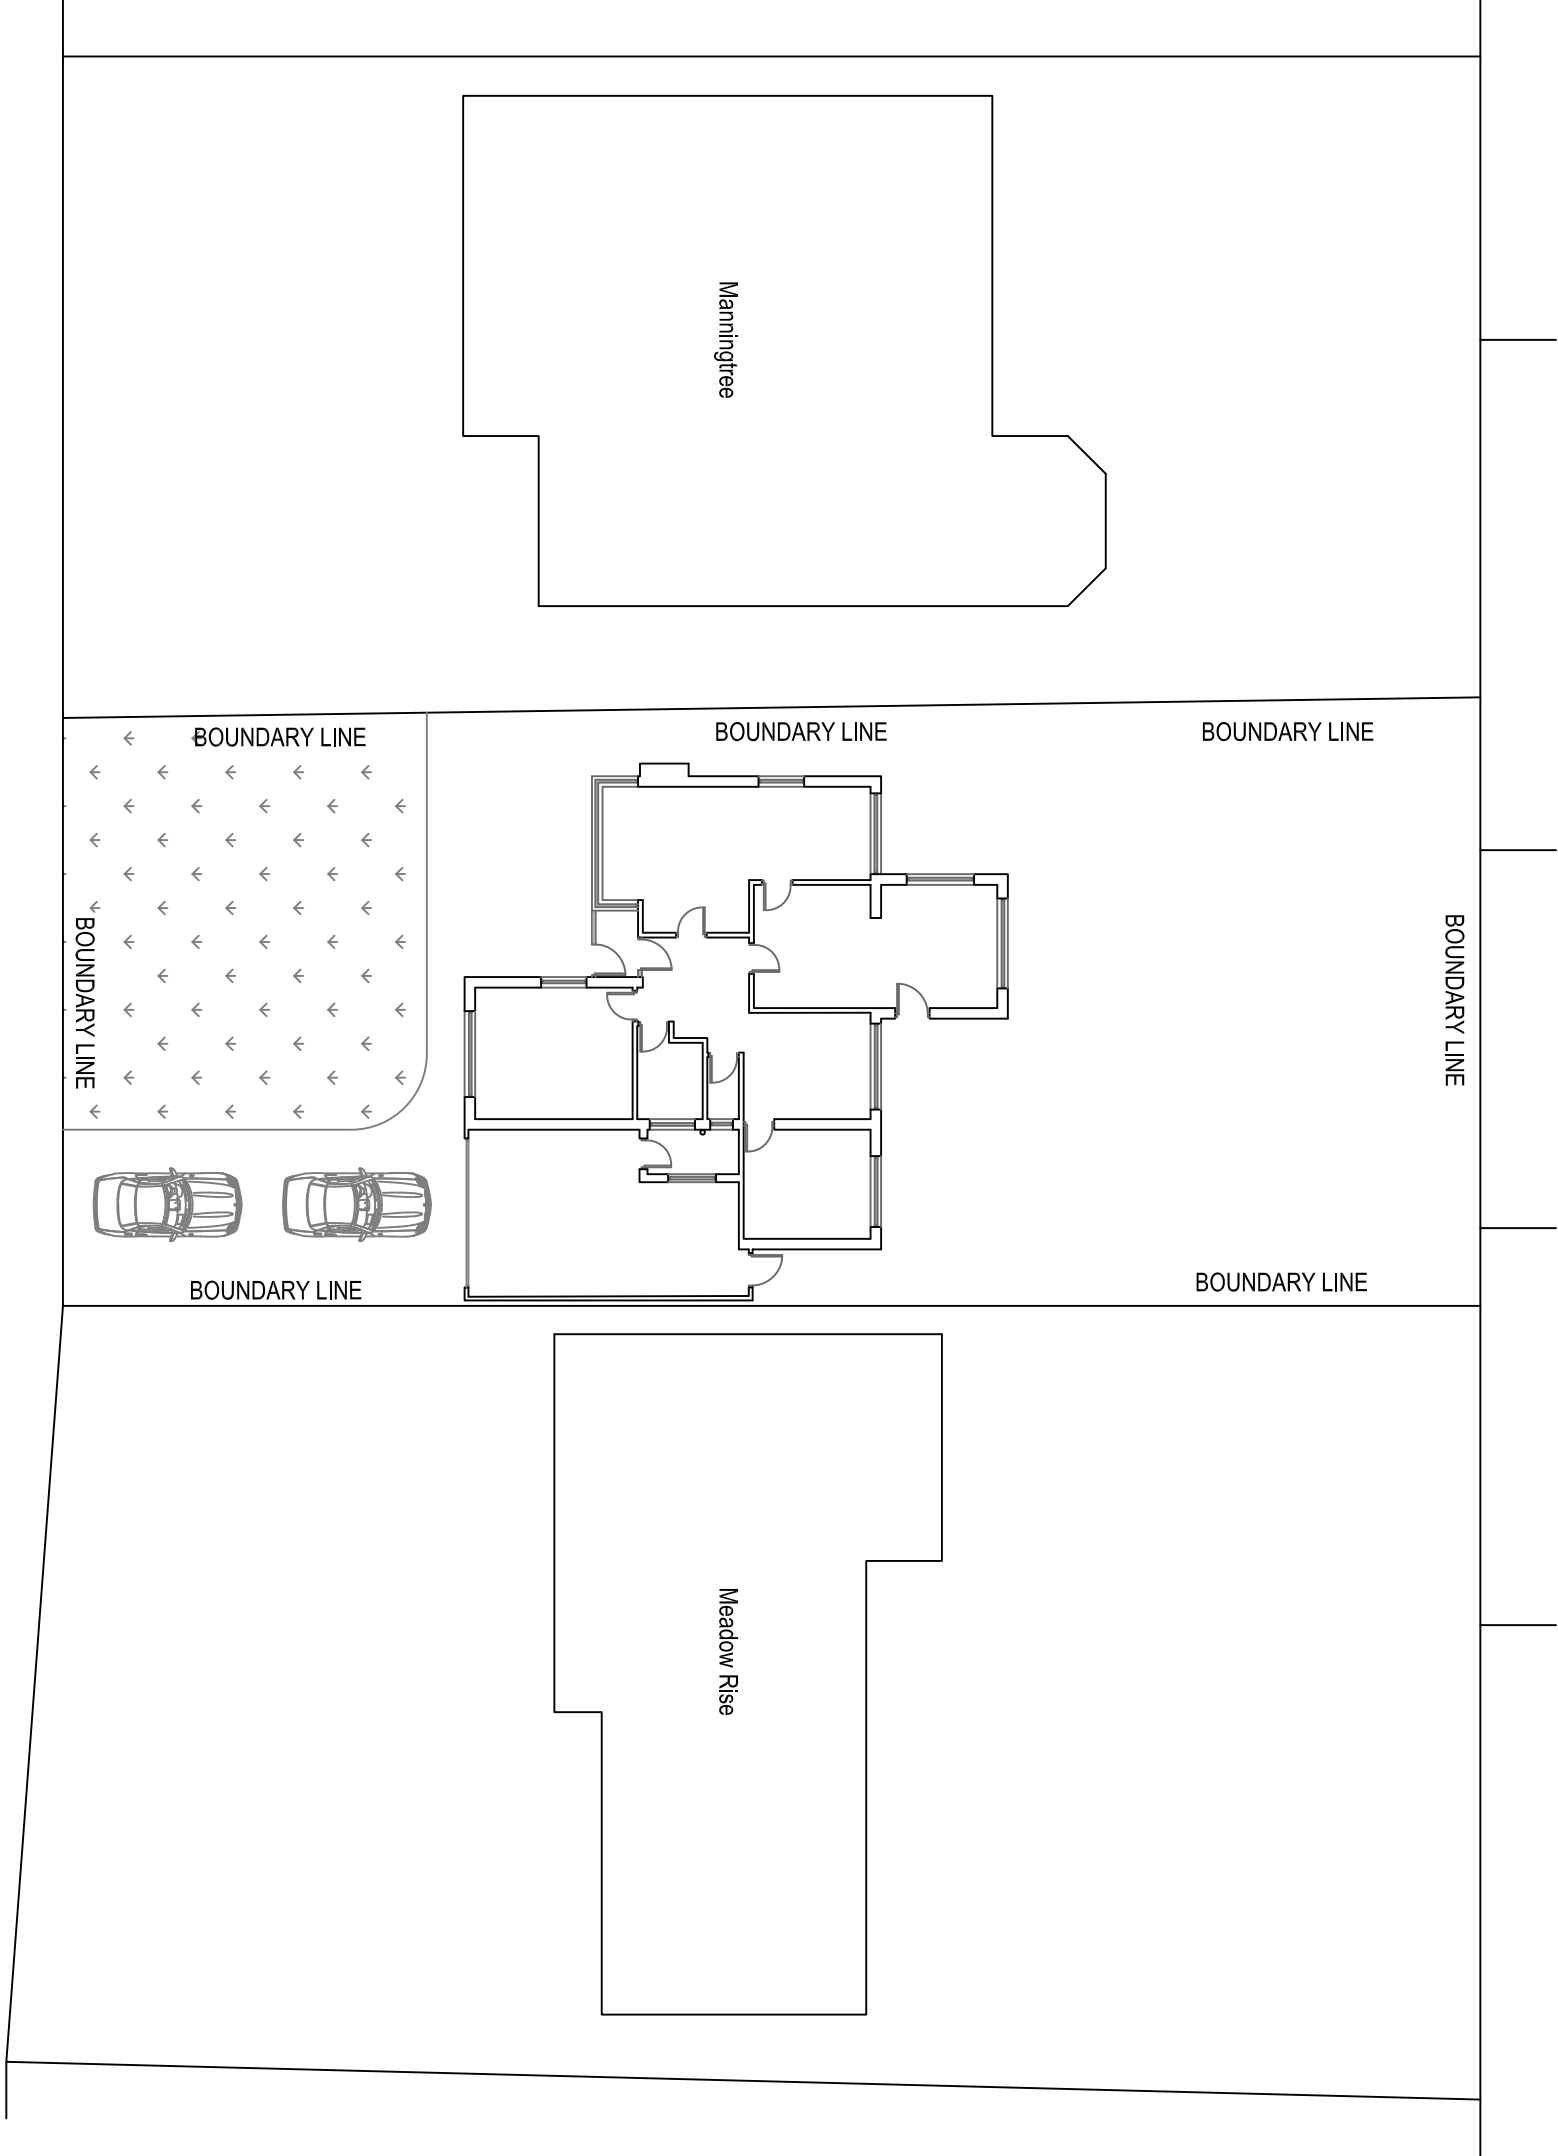 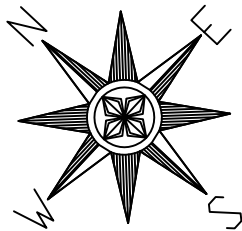

EXISTING SITE PLAN 1:200

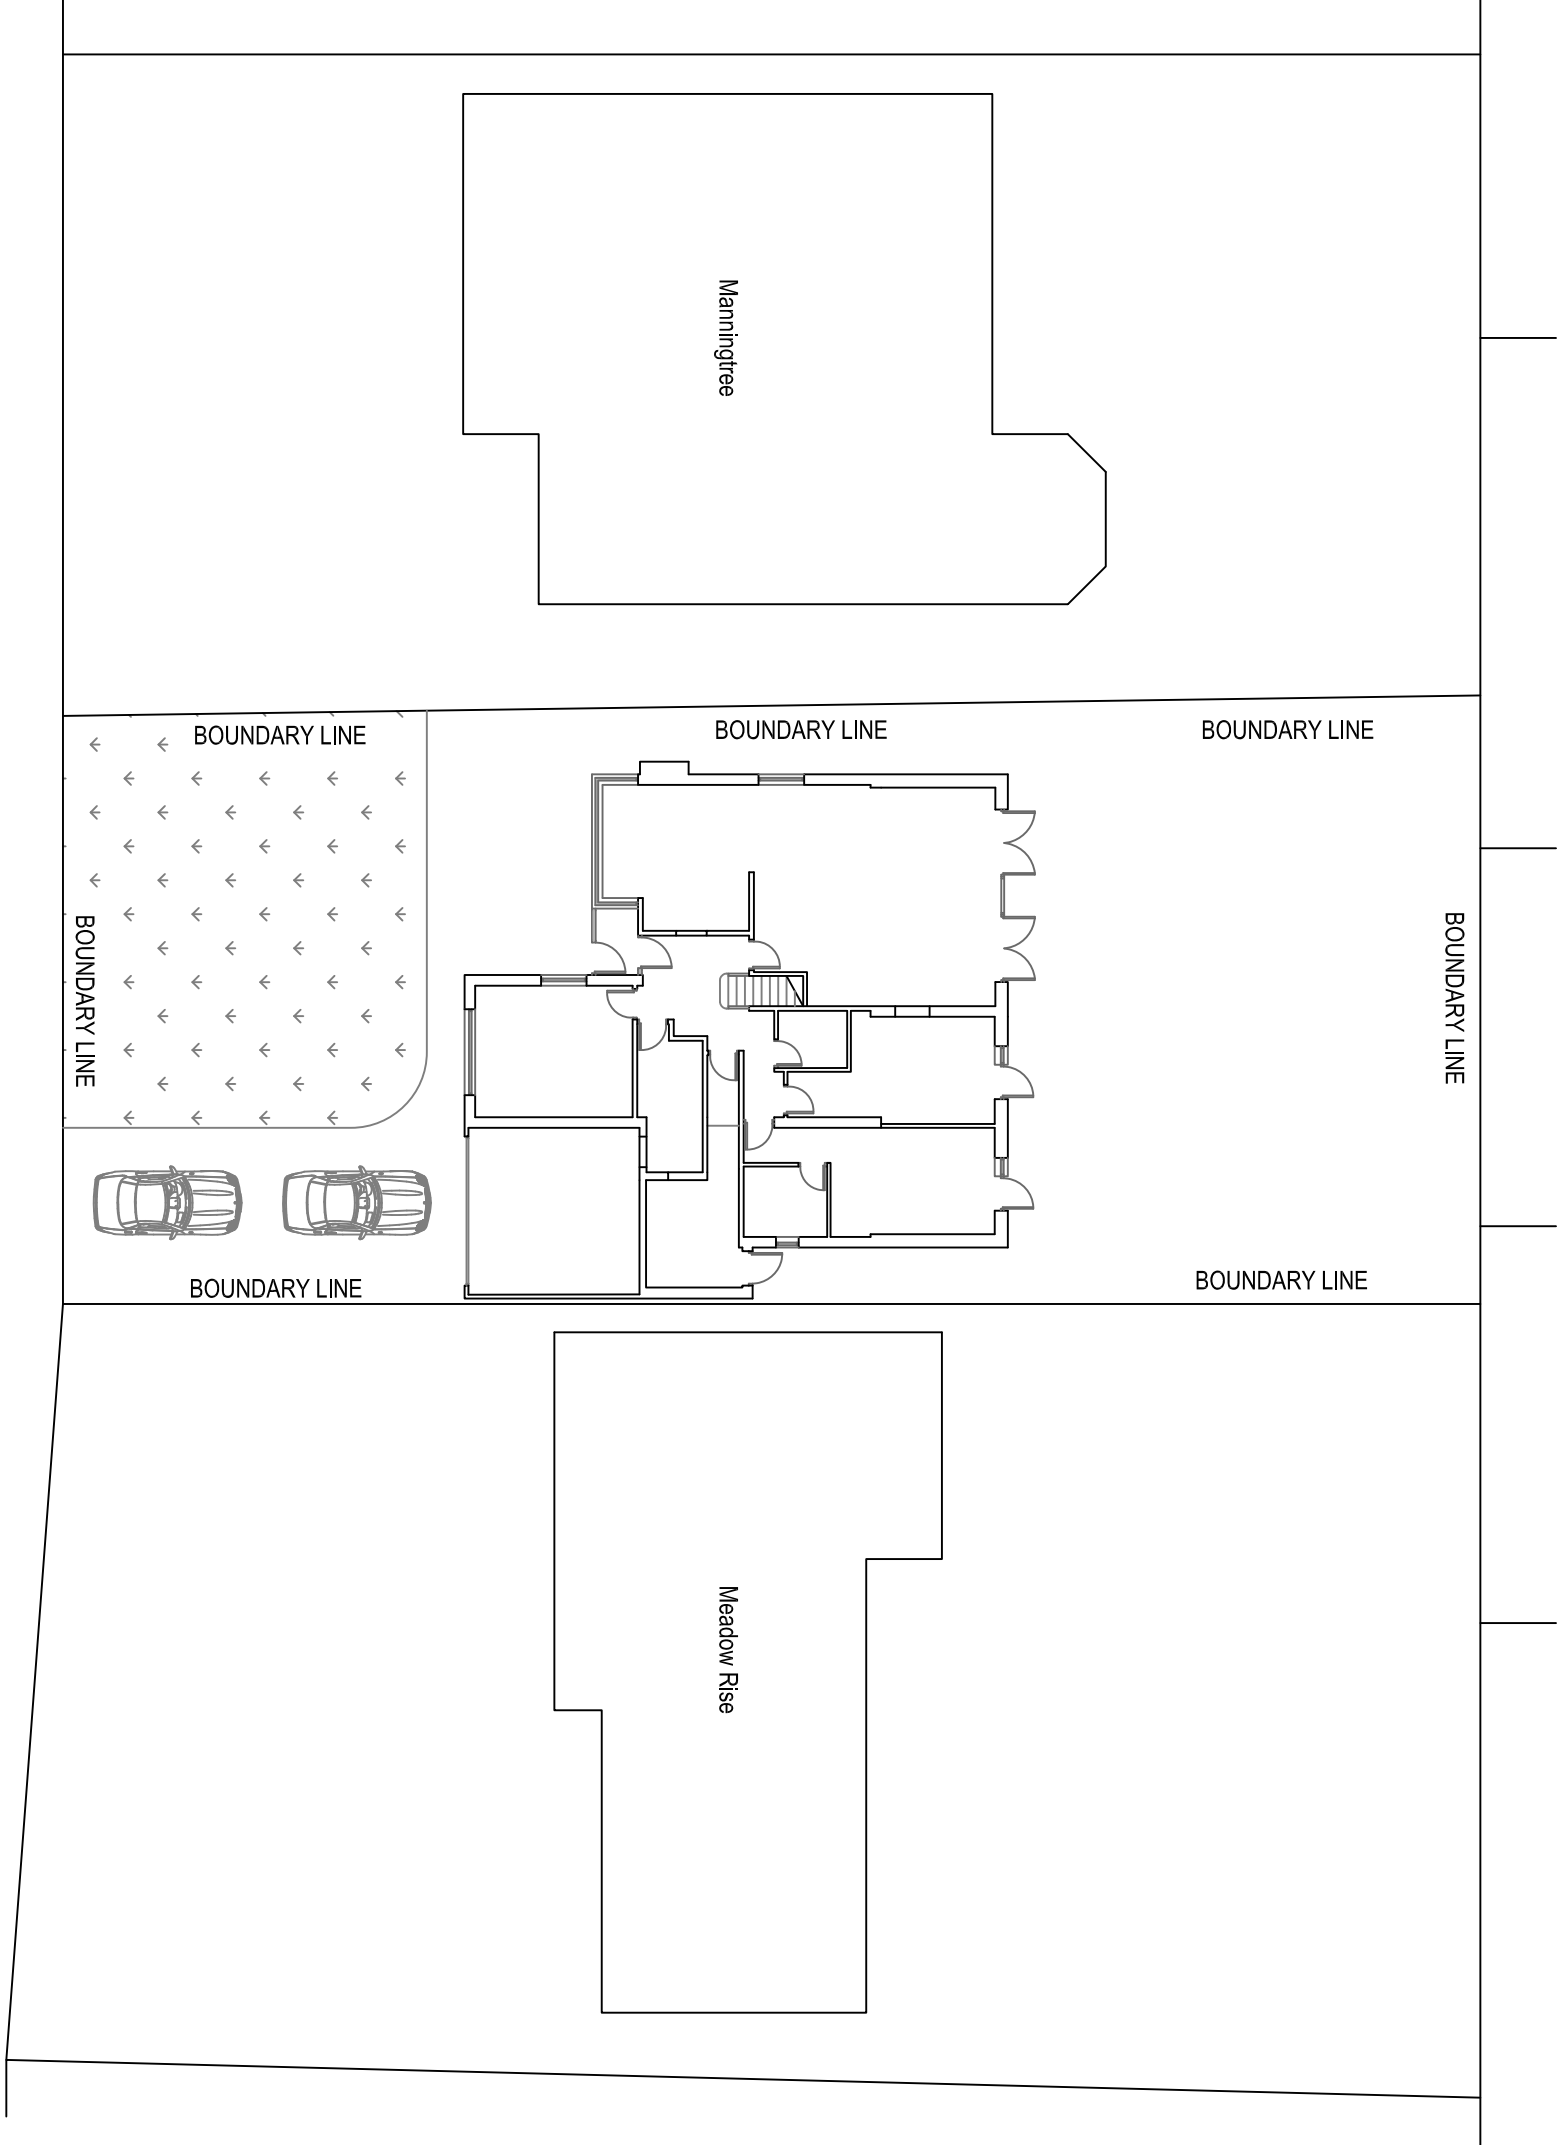

PROPOSED SITE PLAN 1:200

REV A General amendments

Stormont, Buckley Hill Lane
Millrow, Rochdale
OL16 4BU

Existing & Proposed Plans
and Elevations

Drawn: CDW
Scale: 1:100, 1:200 @ A1
Date: June 2023

2503_MLL_04_Planning_Rev_A