





n existing front elevation
Scale: 1:100

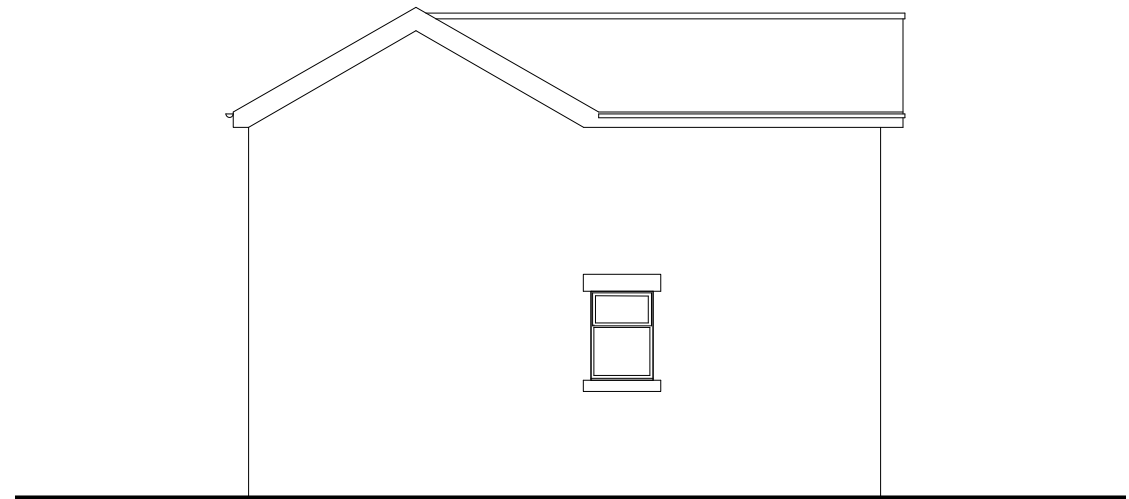

w existing side elevation
Scale: 1:100



s existing rear elevation
Scale: 1:100

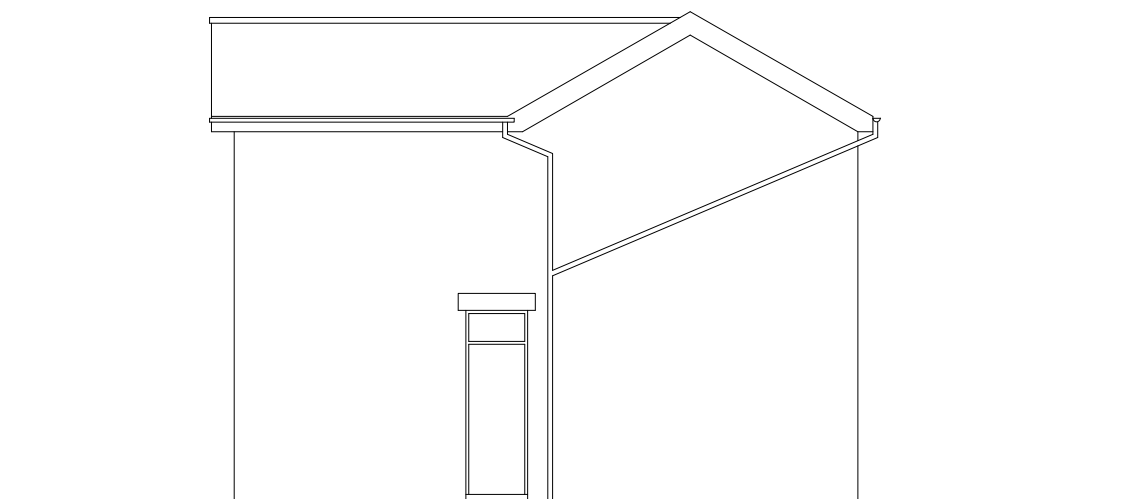

e existing side elevation
Scale: 1:100

PROJECT
248 milnrow road,
rochdale

SUBJECT
existing elevations

DRAWN dph
DATE october 2023
SCALE 1:100 @ A3

DWG No.
04