

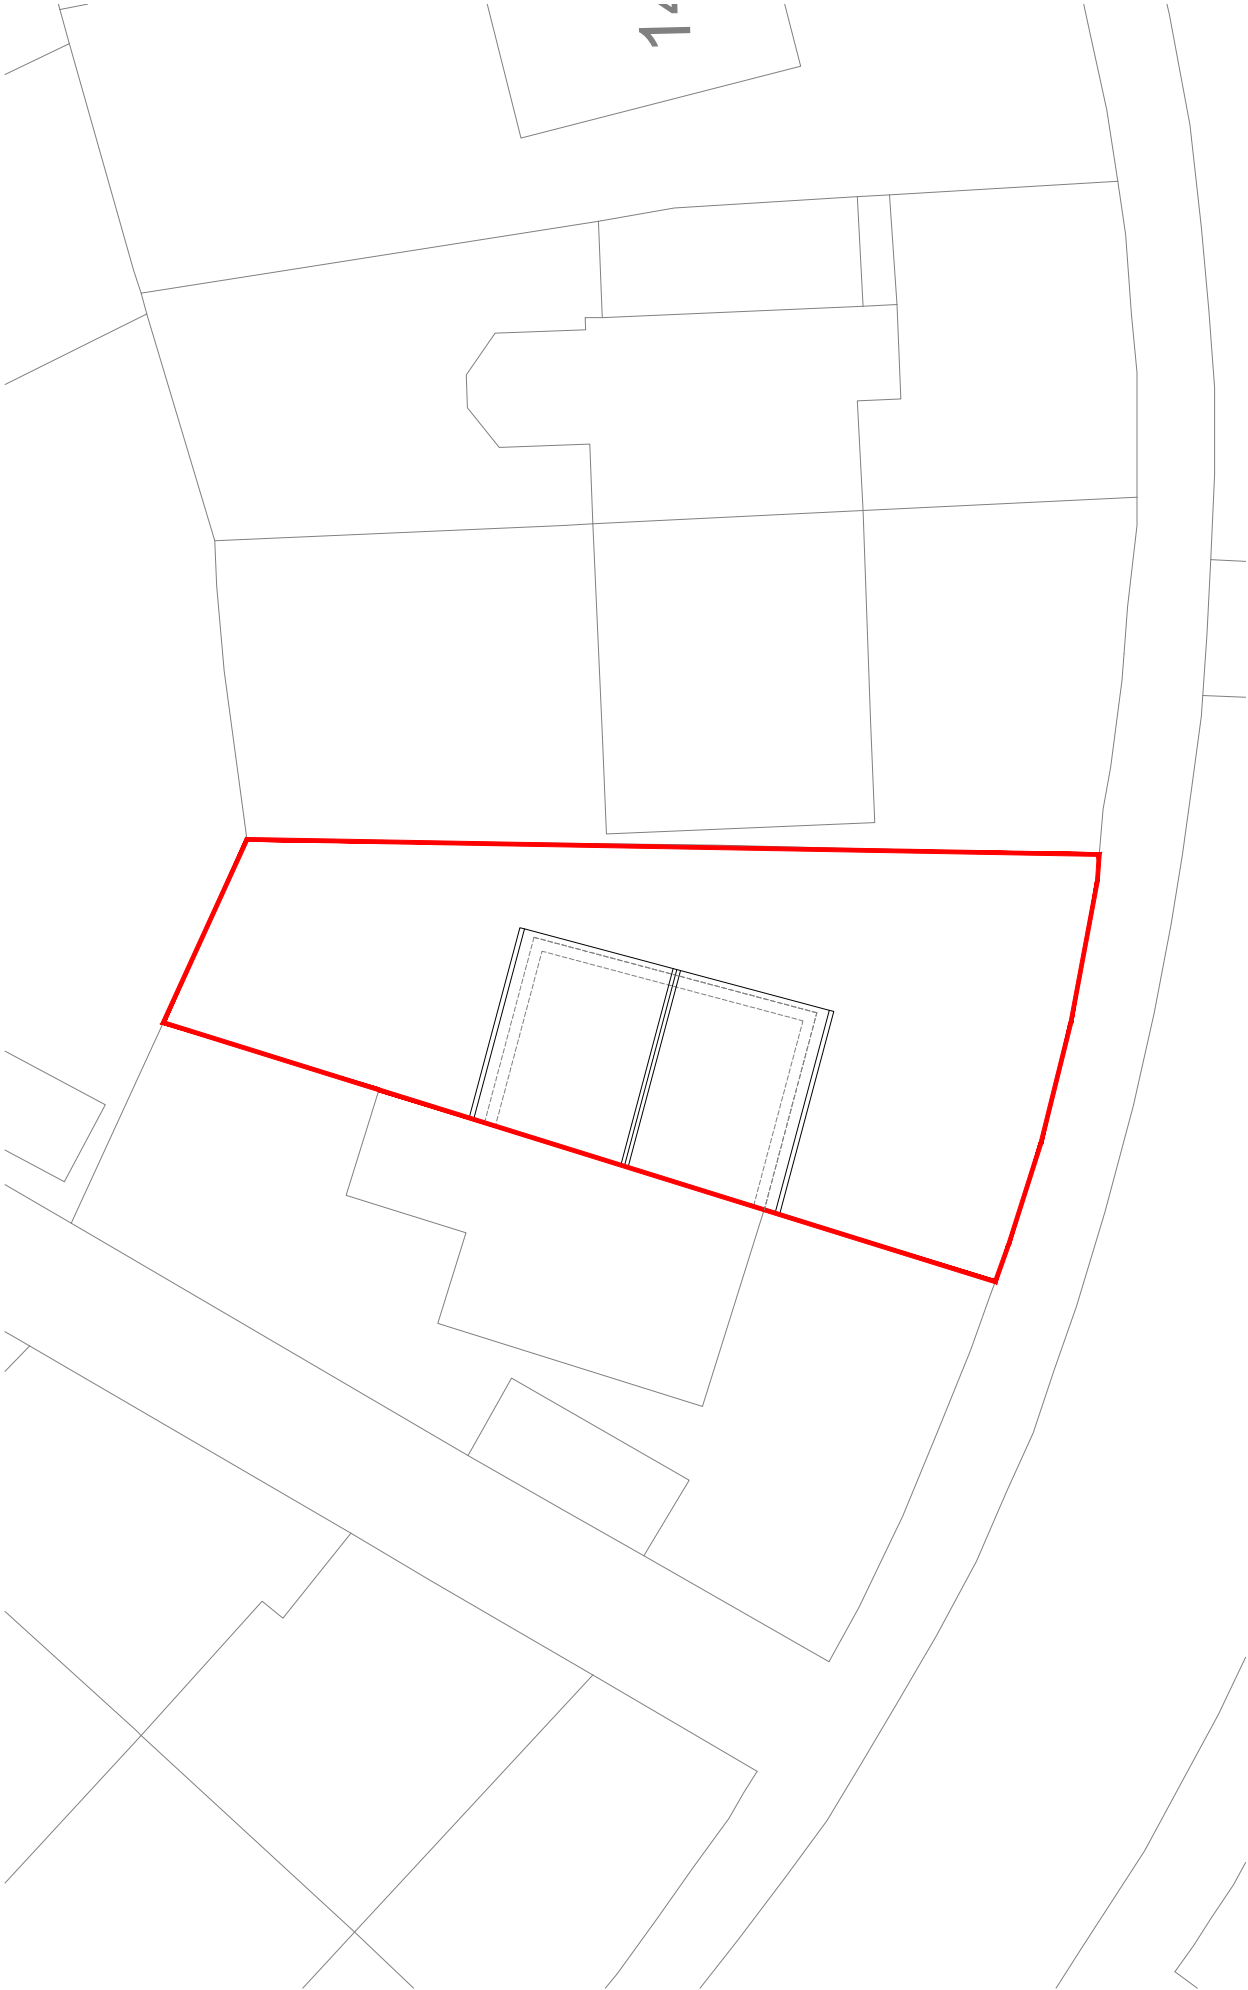


ALL DIMENSIONS ARE FOR REFERENCE
PURPOSES ONLY DISCRPENCIES ARE TO BE
REPORTED TO THE DRAWINGS AUTHOR. DO NOT
SCALE FROM DRAWING.

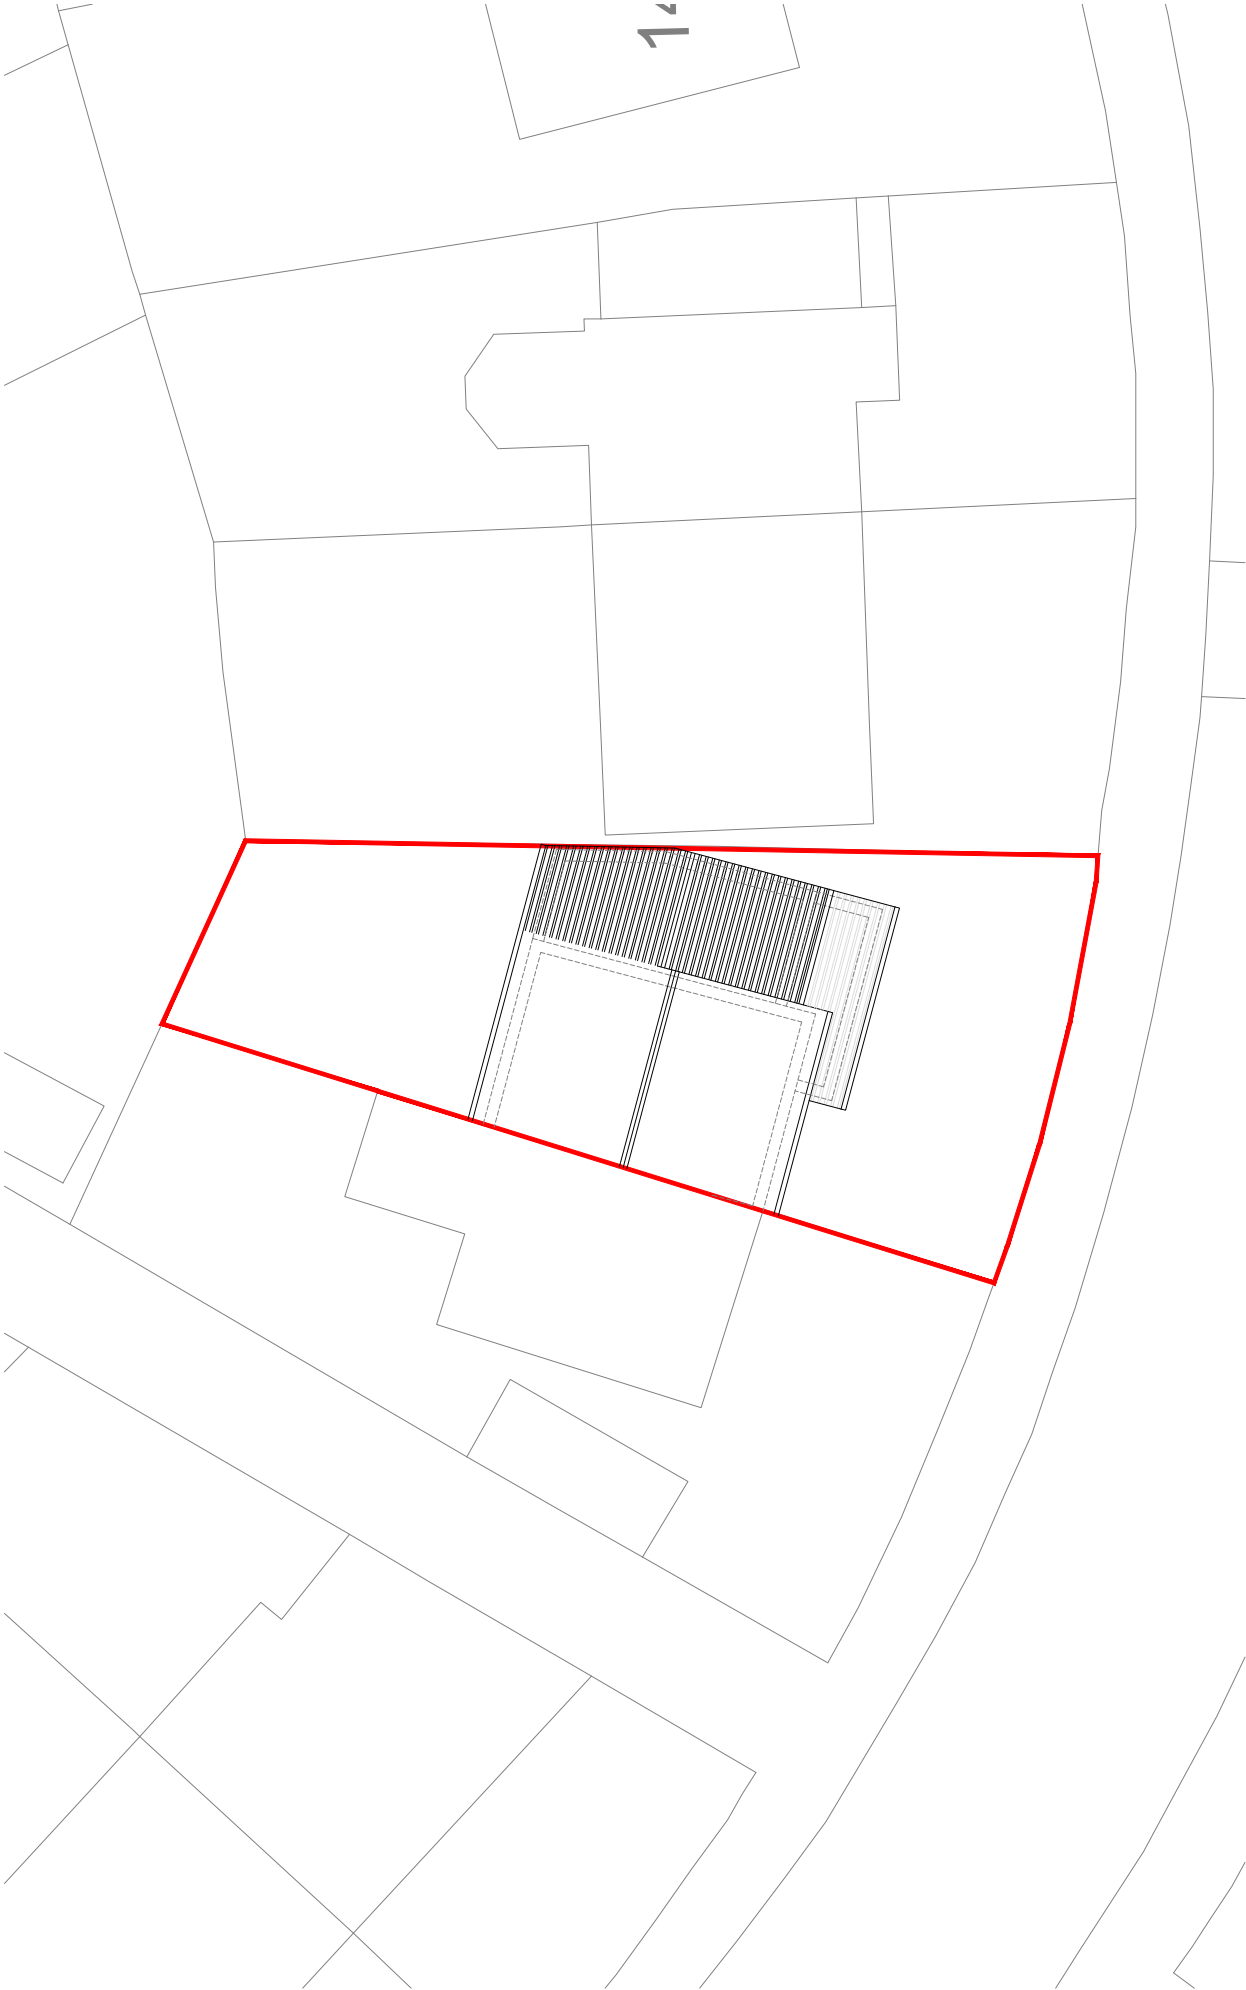

EXISTING SITE PLAN

 

PROPOSED SITE PLAN

A	02.05.24	Extension reduced in size based on planning officers comments.			
Rev	Date	Description		Rev By	Chk'd By
Drawing Title		SITE AND ROOF PLANS			
Job-Dwg No		057ROC-101A			
Project Title		SIDE EXTENSION WITH INTERNAL REMODEL 135 HEREFORD WAY MIDDLETON MANCHESTER M24 2NL			
Client		MR SMITH			
Status		PLANNING			
Scale		1:200	Drawing Size		A3
Date		03/24			