


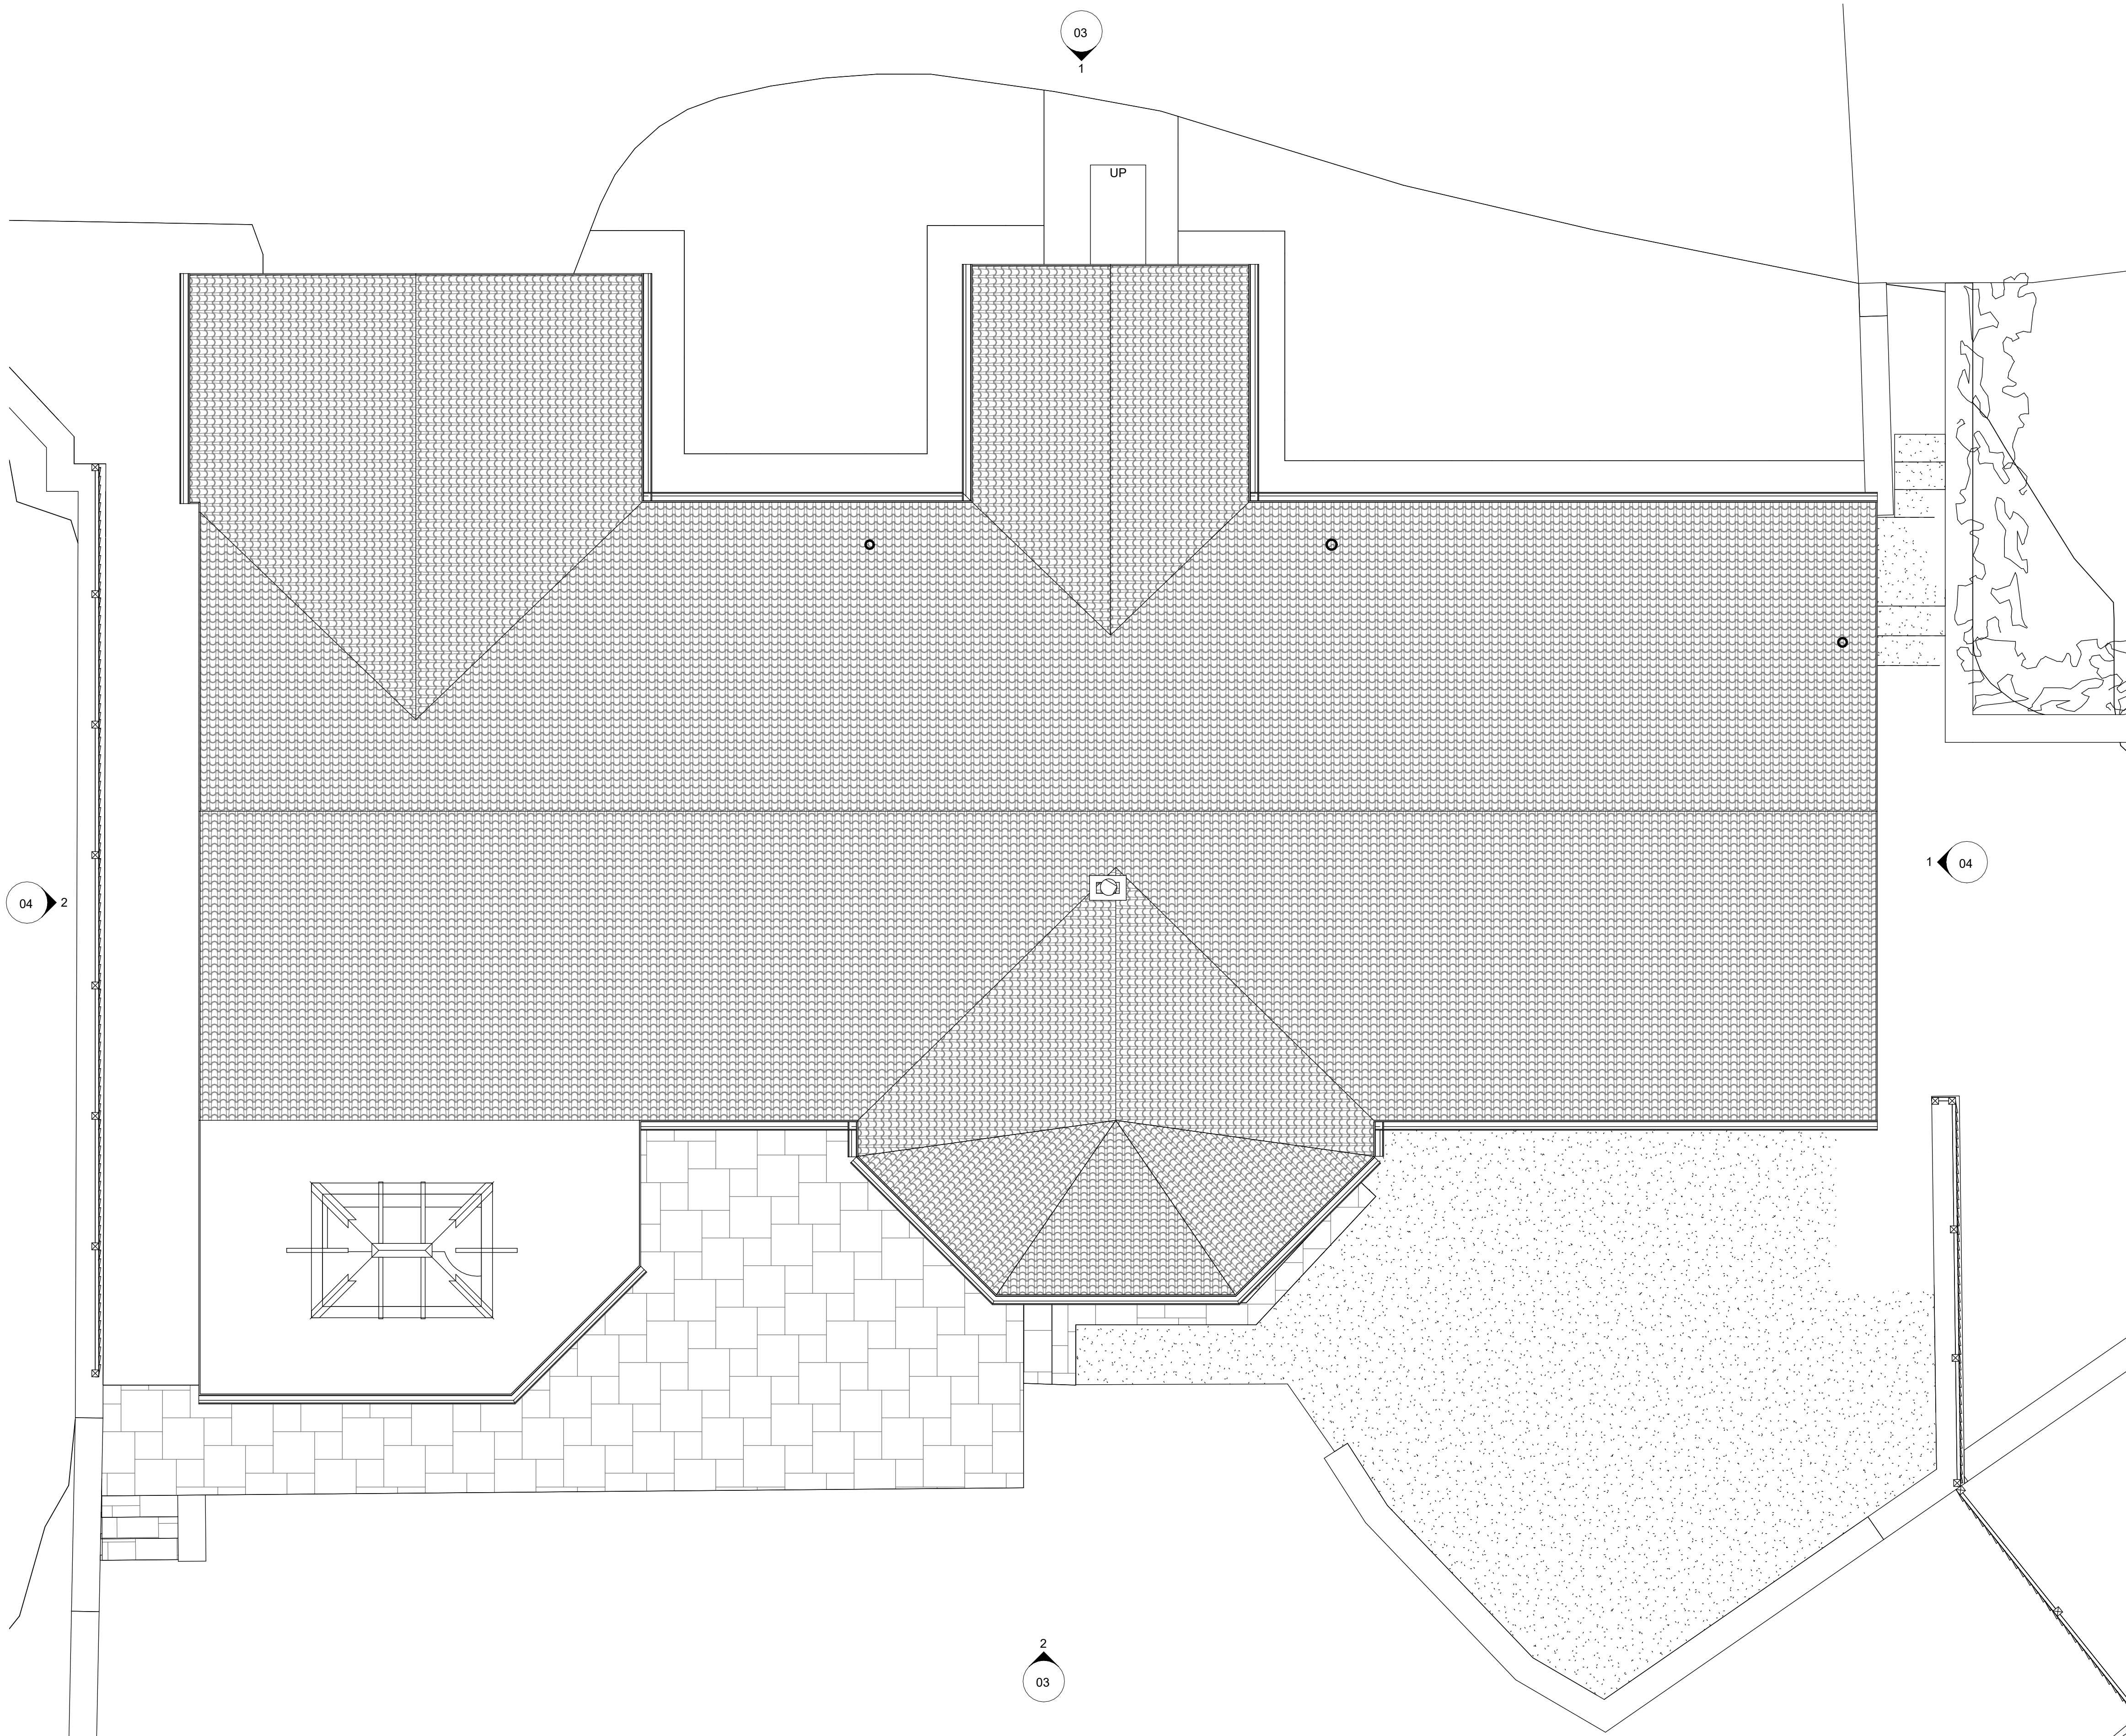

Existing Roof Plan
1 : 50

Revisions:

THIS DRAWING ONLY INDICATES THE
EXISTING PHASE.

EXISTING
DRAWING


: ALL INFORMATION REMAINS COPYRIGHT OF PH PARTNERSHIP :

: DO NOT SCALE - ALL DIMENSIONS TO BE VERIFIED ON SITE :



P H Partnership

10 Lunkey Court, Chester-Le-Street, Co. Durham, DH2 1AN
Tel: 0191 4100537 Email: Author @phpartnerships.co.uk
Fax: 0191 4100537 Web: www.phpartnerships.co.uk

 

Client
D. Smith

Project
Accessible Adaption & Extension

Address
179 Newhey Road, Newhey, Rochdale,
OL16 3SA

Scales
1 : 50 @A1 08/05/24

Drawing Title
Existing Roof Plan

Drawing No.
9390 - 05

Revision