





elevation from Smithybridge Rd

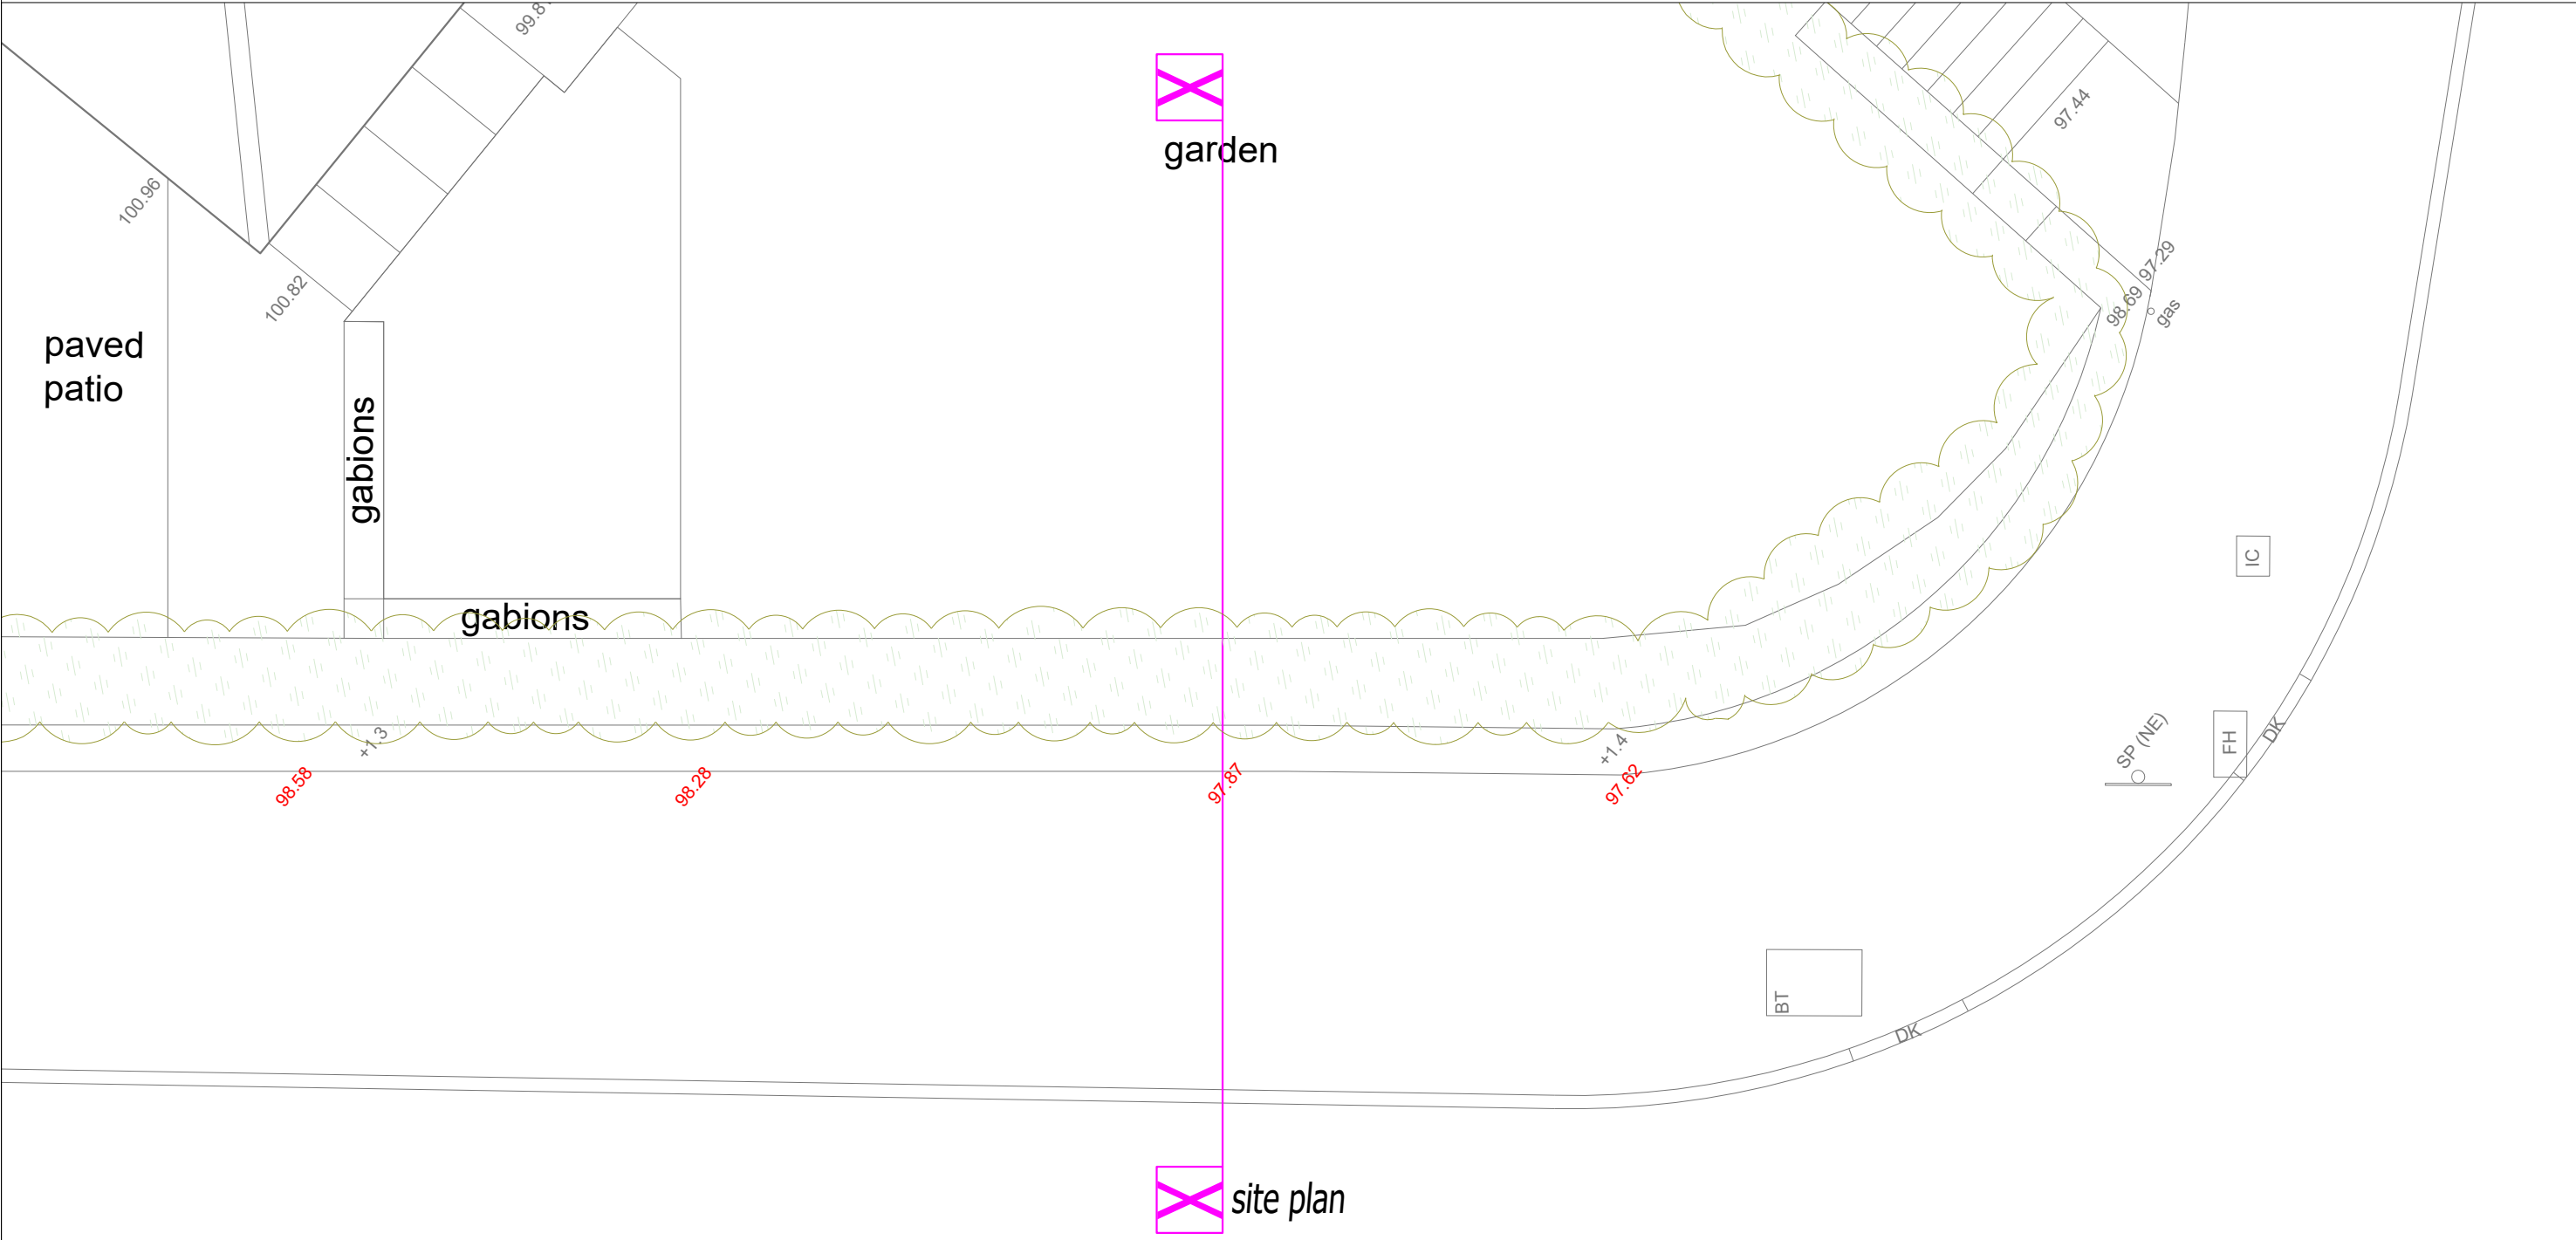


garden


site plan

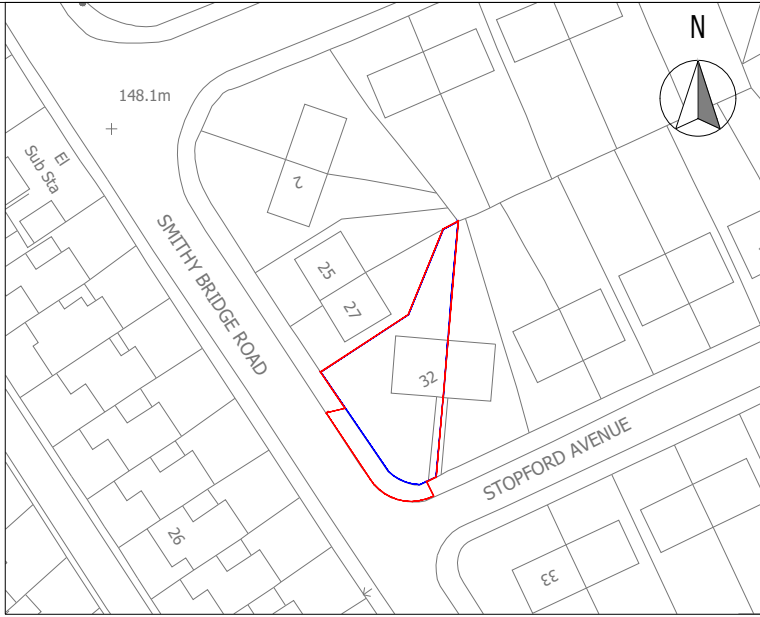

location plan (1:1000)

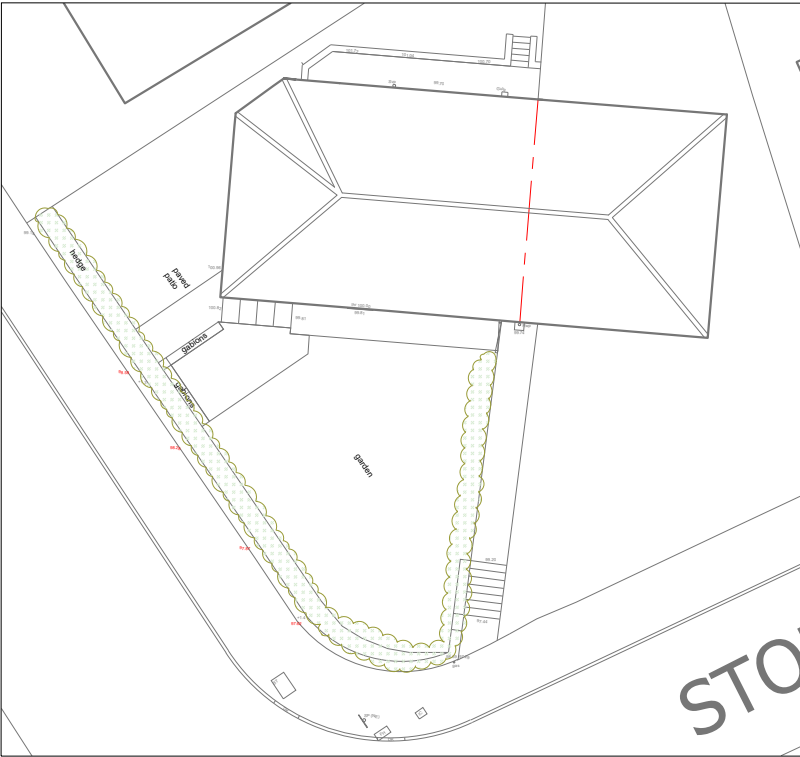

existing site plan (1:250)

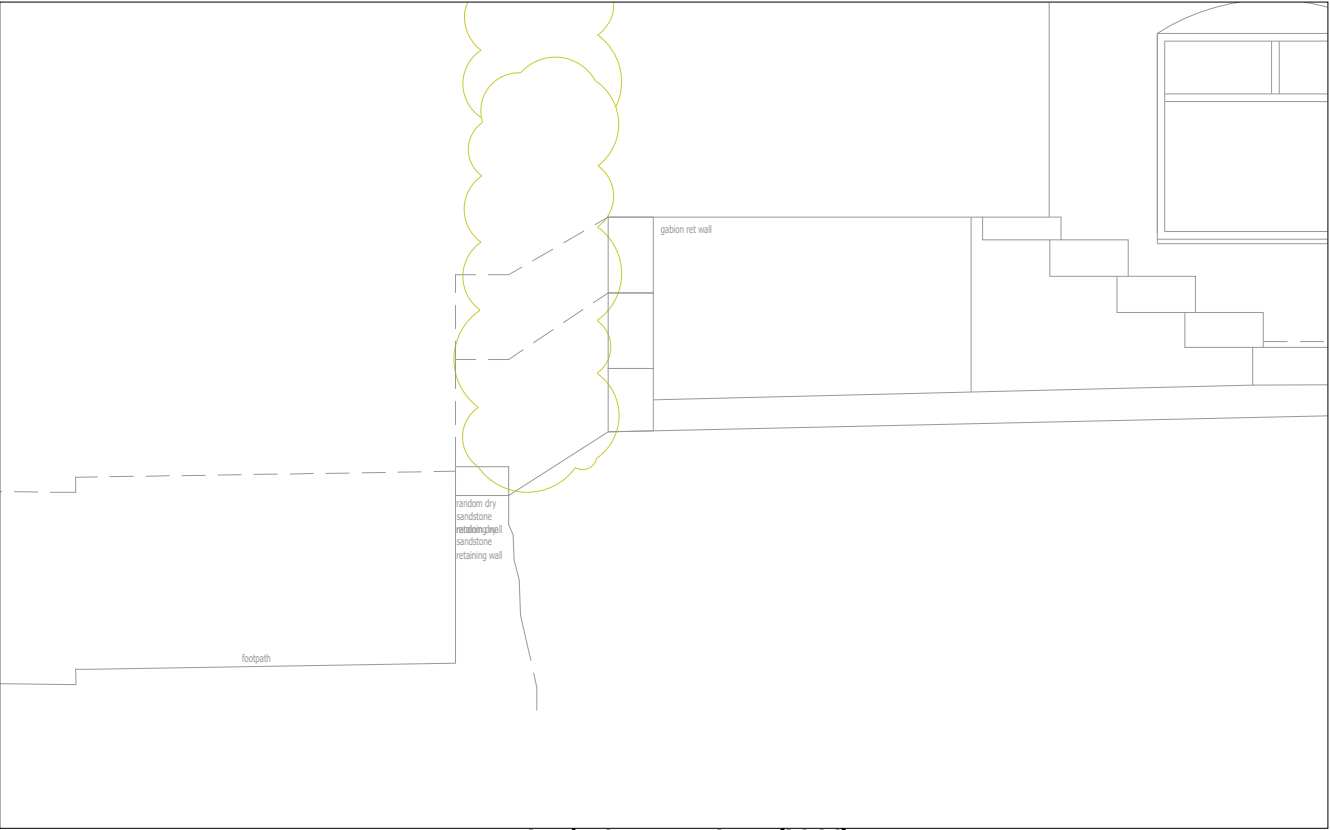

typical site section (X-X)

NOTES:
levels in m aD
datum 100.00 house GFL
dims in mm unless o/w stated

record

T J BOOTH ASSOCIATES
CONSULTING CIVIL & GEOTECHNICAL ENGINEERS
20A Eastgate Street
Rochdale
Lancashire
OL16 1DH
Tel:01706 868288

AMENDMENTS/ ISSUES			
1	minor additions & site plan added	feb 25	tjb
0	original record	dec 24	tjb
REVISION	REASON/ CHANGE	DATE	BY

harris / 32 stopford ave, smithybridge, ol15 8qh	
proposed car parking area existing plan, elevation & section	
FILE NAME:	dwg-tjba-harris-32 stopford ave-211024
SCALE: 1 : 50 or as shown @ A2	