



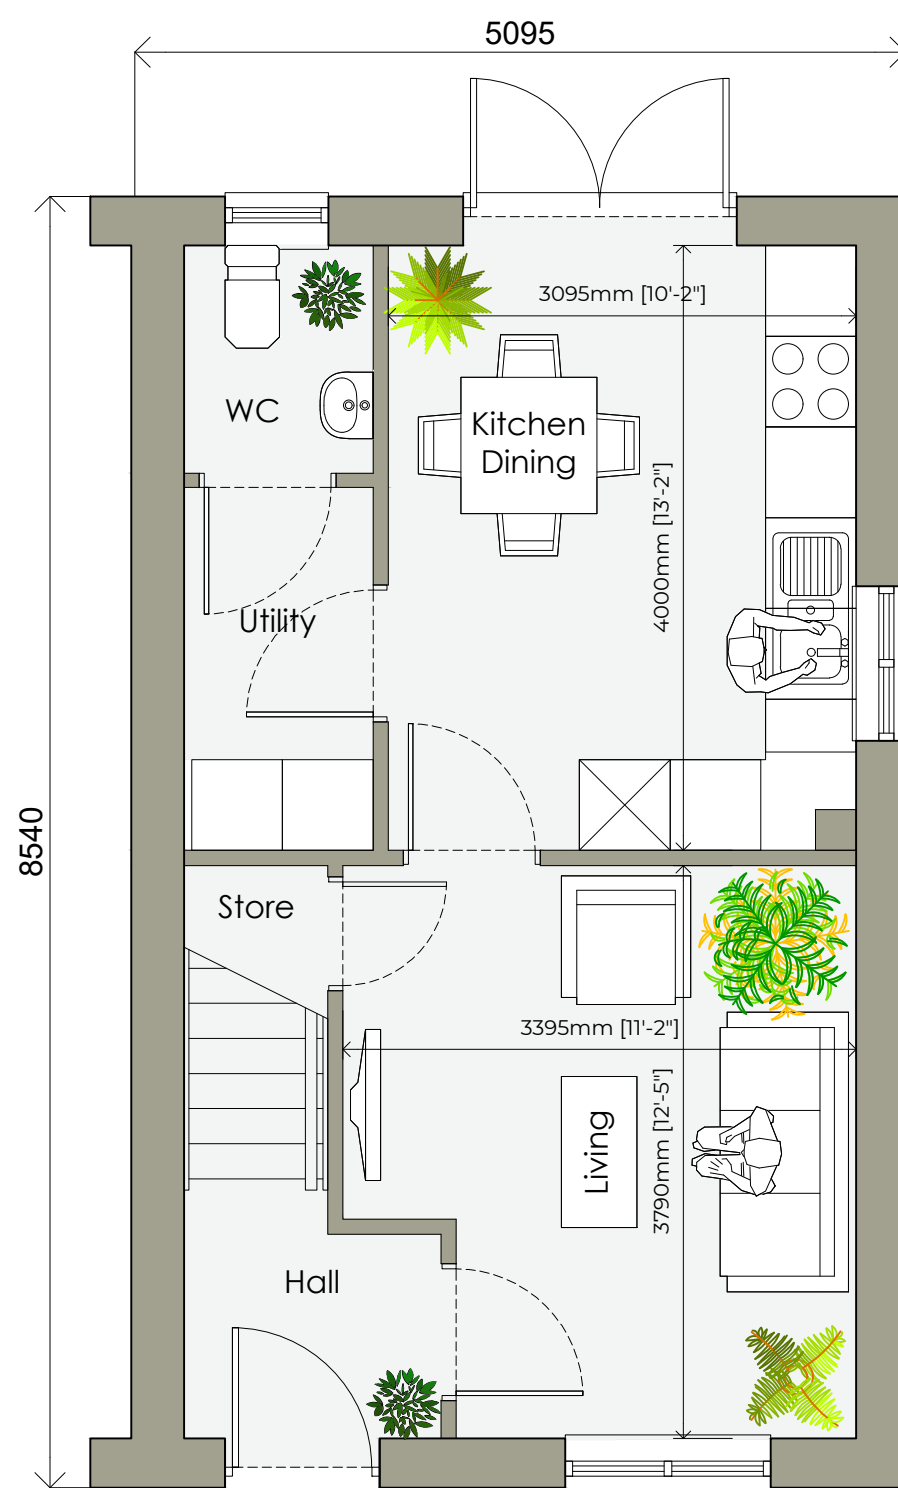


Ground Floor (1:50)

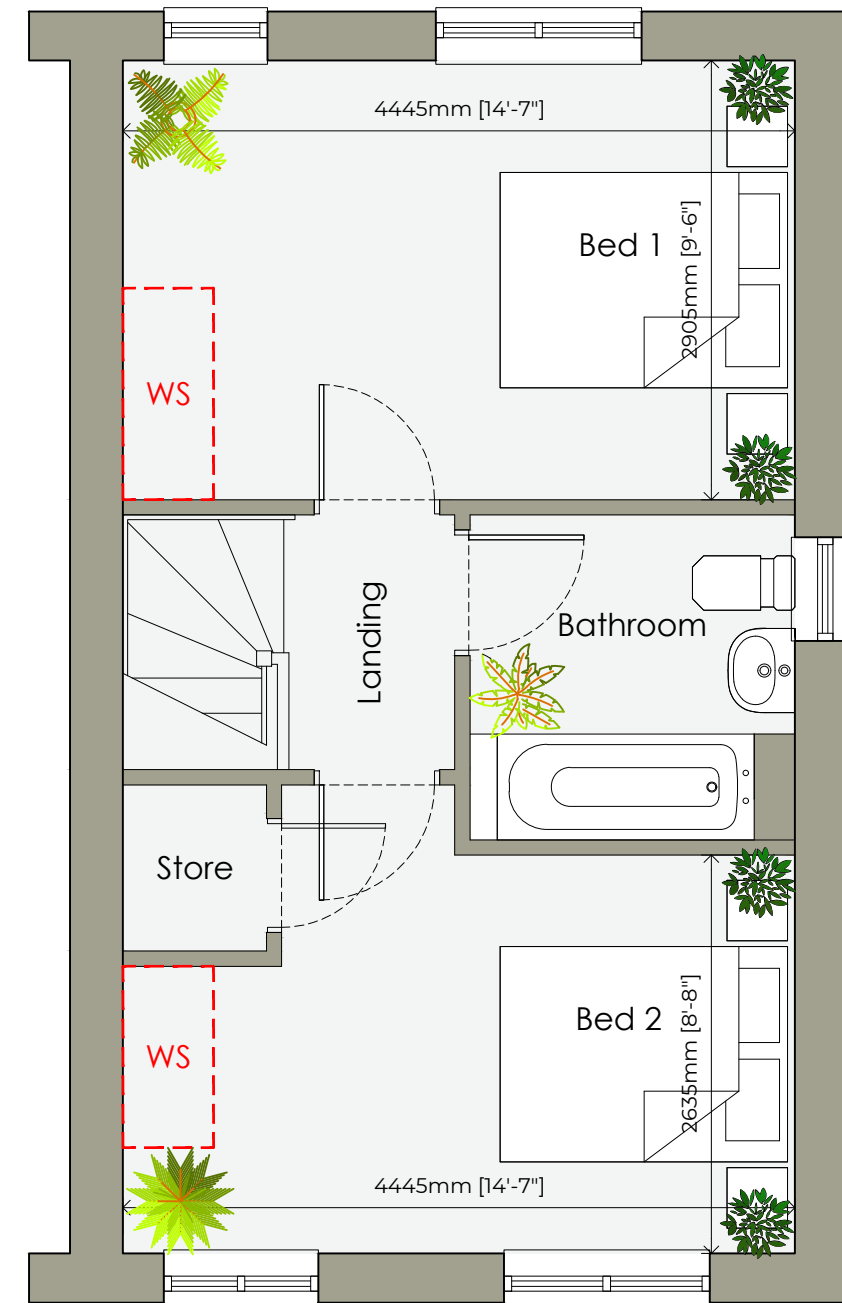

First Floor (1:50)



Rear Elevation
(1:100)

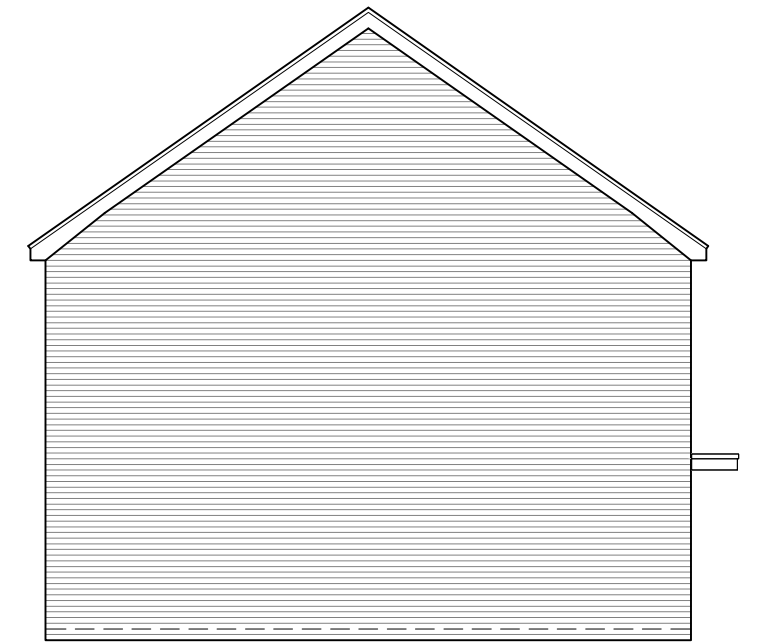

Side Elevation
(1:100)



Front Elevation (1:100)
(Semi Detached)




Front Elevation (1:100)
(Alt Roof)




Side Elevation
(1:100)

Yew

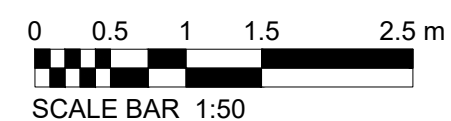

SCALE BAR 1:50

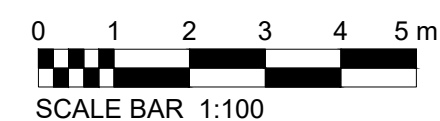

SCALE BAR 1:100

Stonebond.

Stonebond Properties (Manchester)Ltd
Registered Office:
Suite 5, Egerton House
Towers Business Park
Wilmslow Rd
Didsbury, M20 2DX

site:	Edenfield Road Norden		
title:	YEW 2 Bed (755 sqft)		
scale: @A2	1:50/1:100	drawn by:	SMc
date:	Oct 2023	checked:	
drawing no:	SBM-Ht-YEW		
sheet no:	Sheet 1 of 1		revision: